




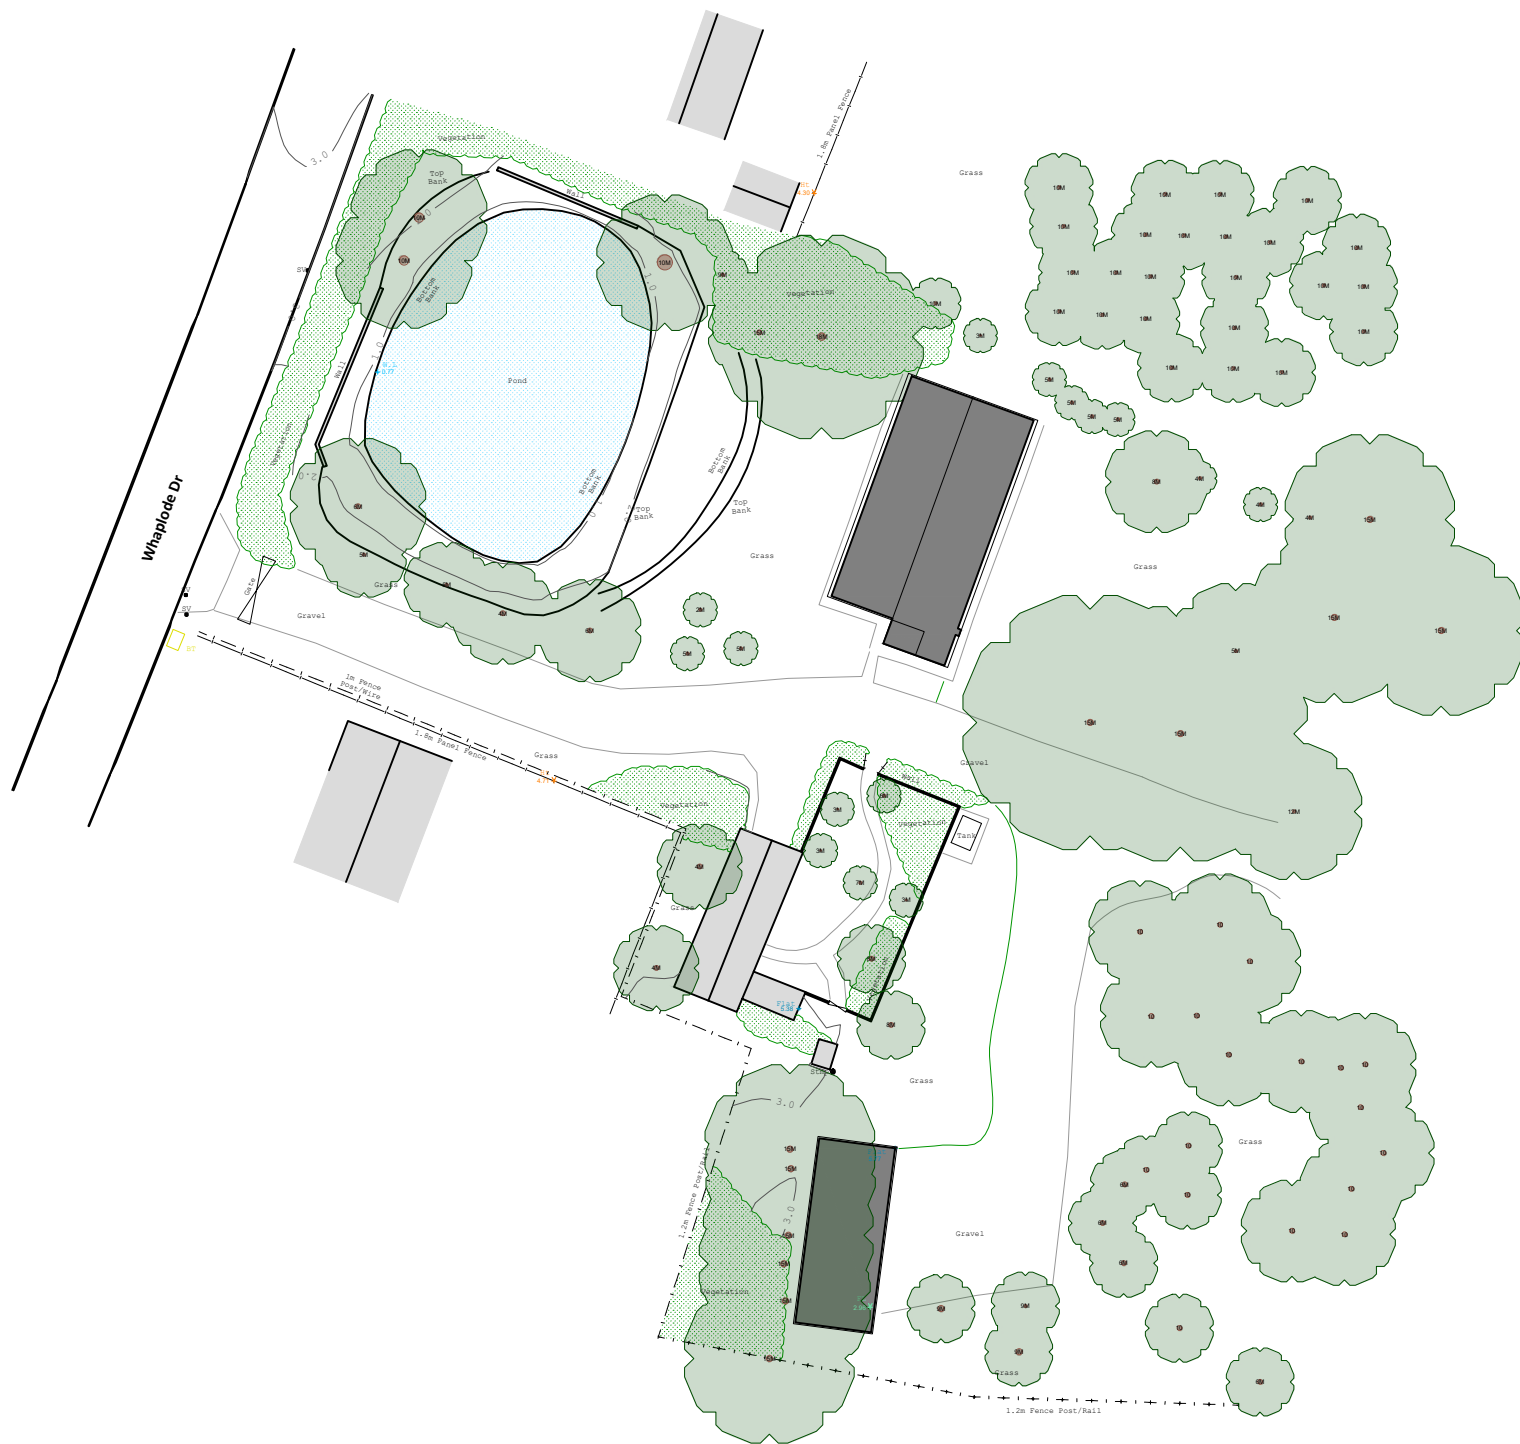

EXISTING

 

[Topographical Survey Information from Castle Surveys Drawing 2307-23-01]

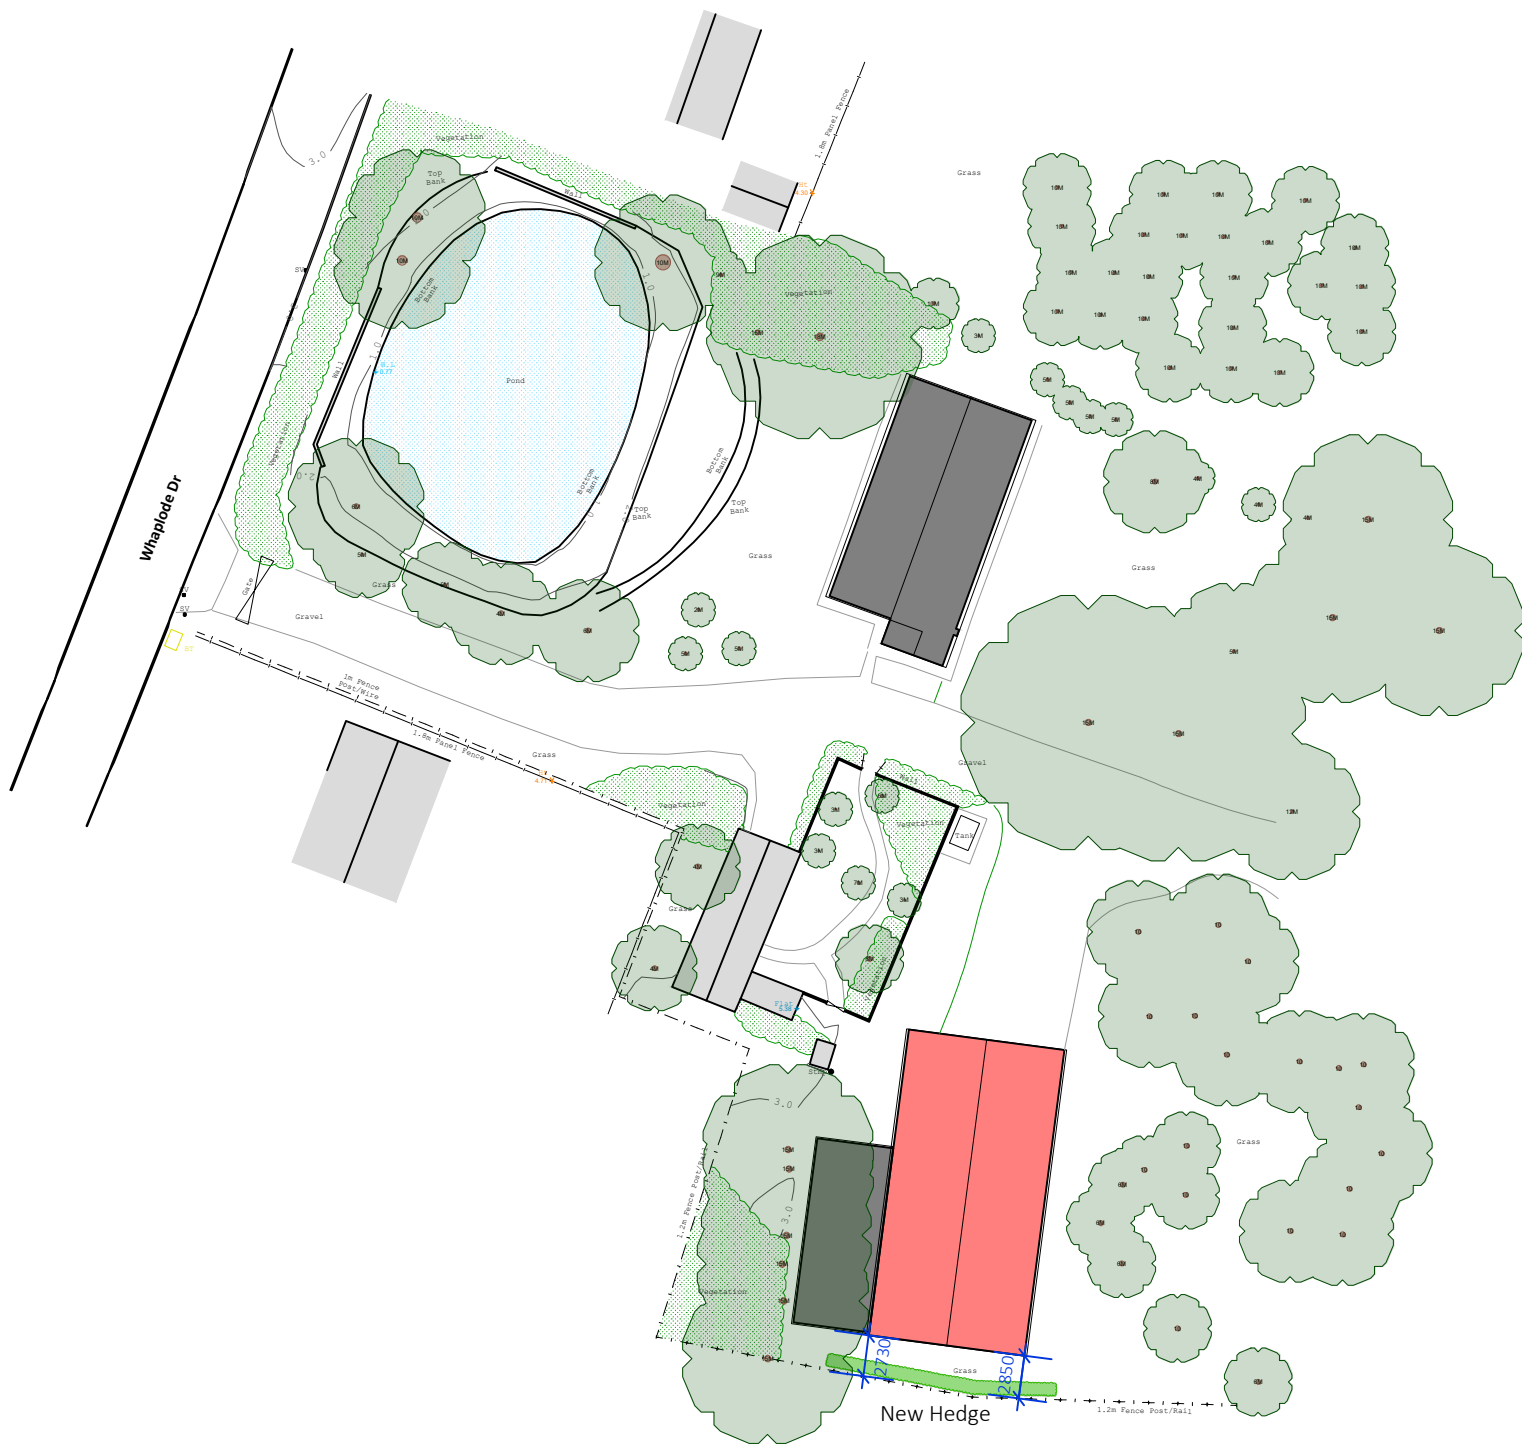

PROPOSED



REVISION A

New Hedge Shown
OUTBUILDING AT 115 BROADGATE,
WHAPLODE DROVE, FOR MR & MRS PEARCE
EXISTING & PROPOSED SITE PLAN

Scale: 1:500@A3

Drawn: KLMB

Date: MAR 23

Dwg No: 23001/PL203A

KLMB 06 04 23

PDG ARCHITECTS LTD

1 Eaglethorpe Barns,
Eaglethorpe, Warmington,
Peterborough, PE8 6TJ

T: 01733 371000

E: design@pdgarchitects.co.uk

W: www.pdgarchitects.co.uk