
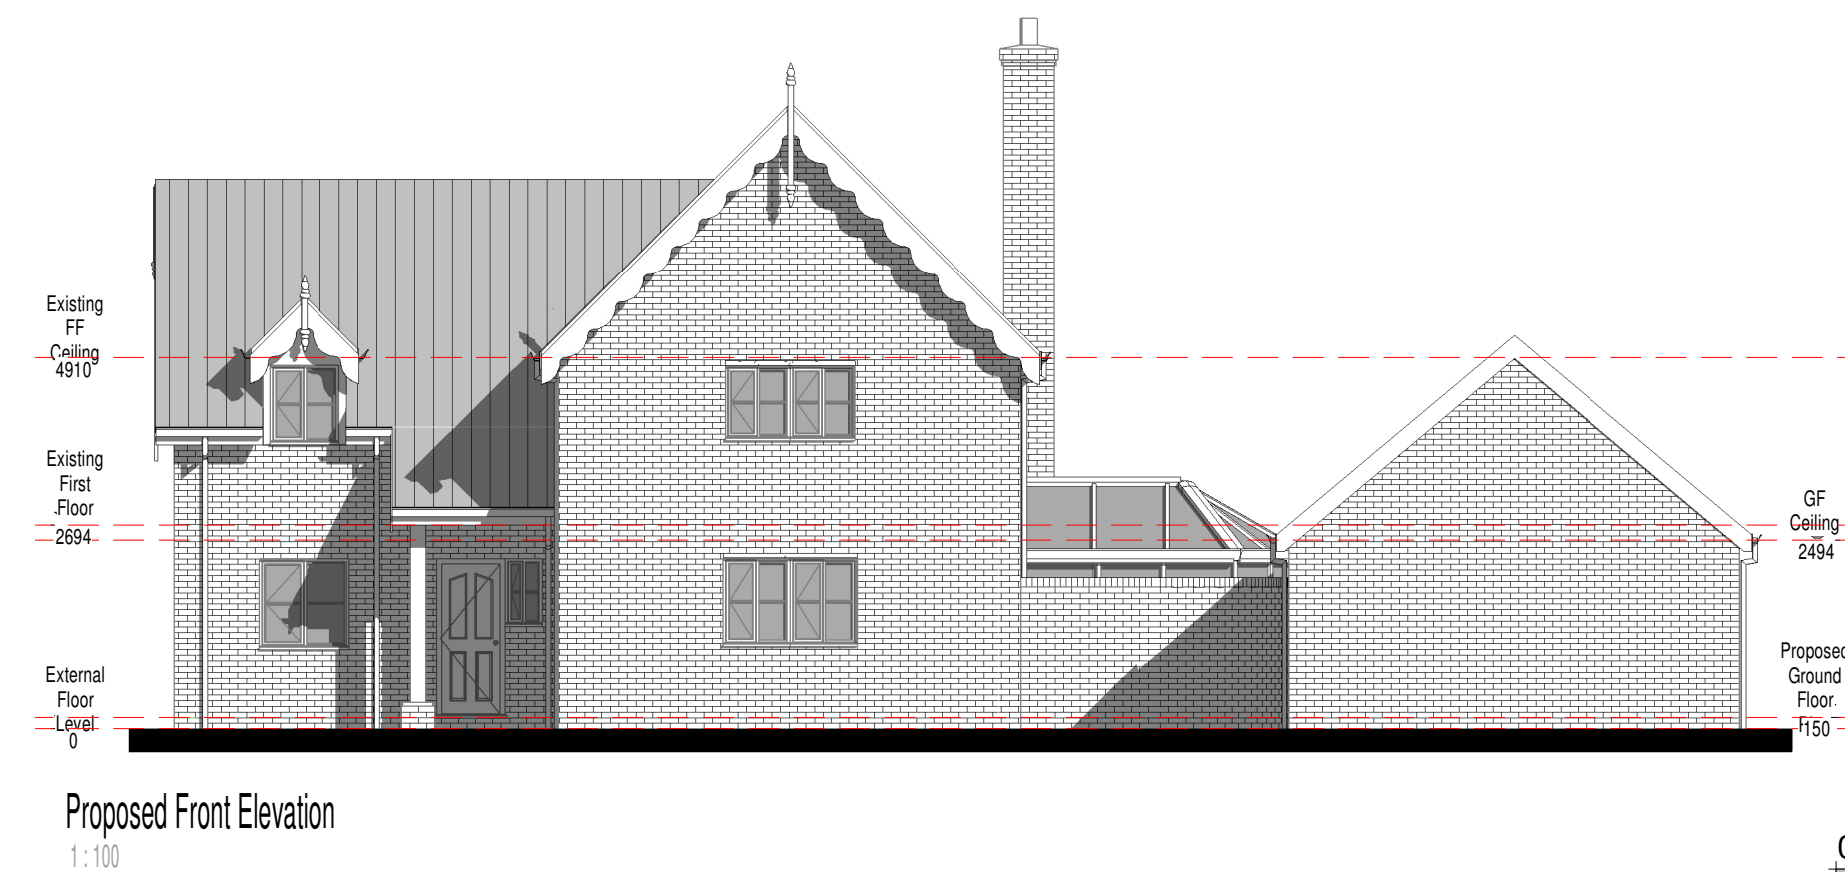
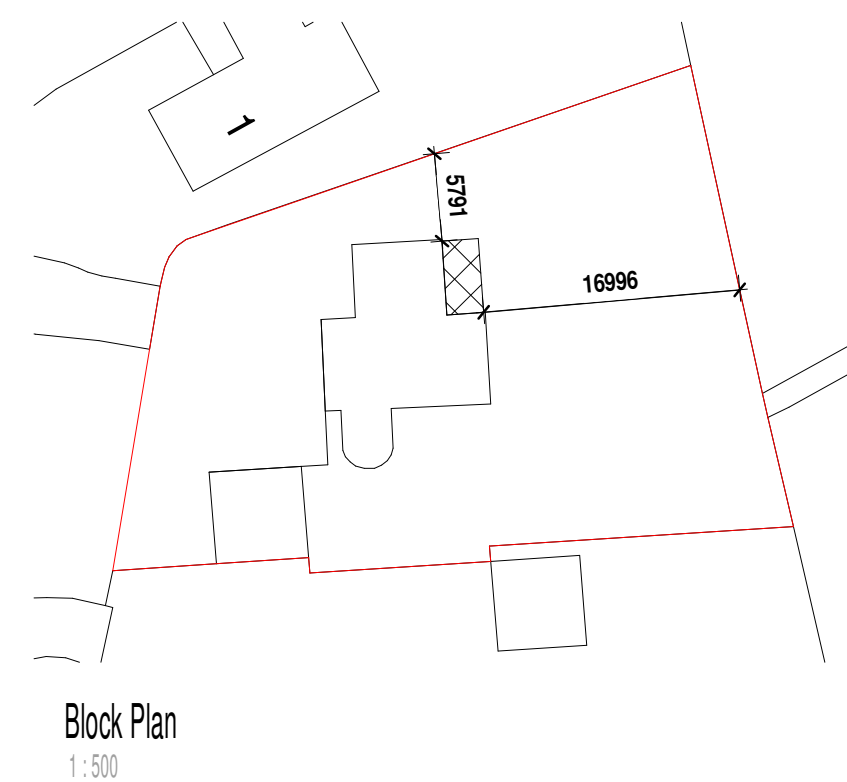
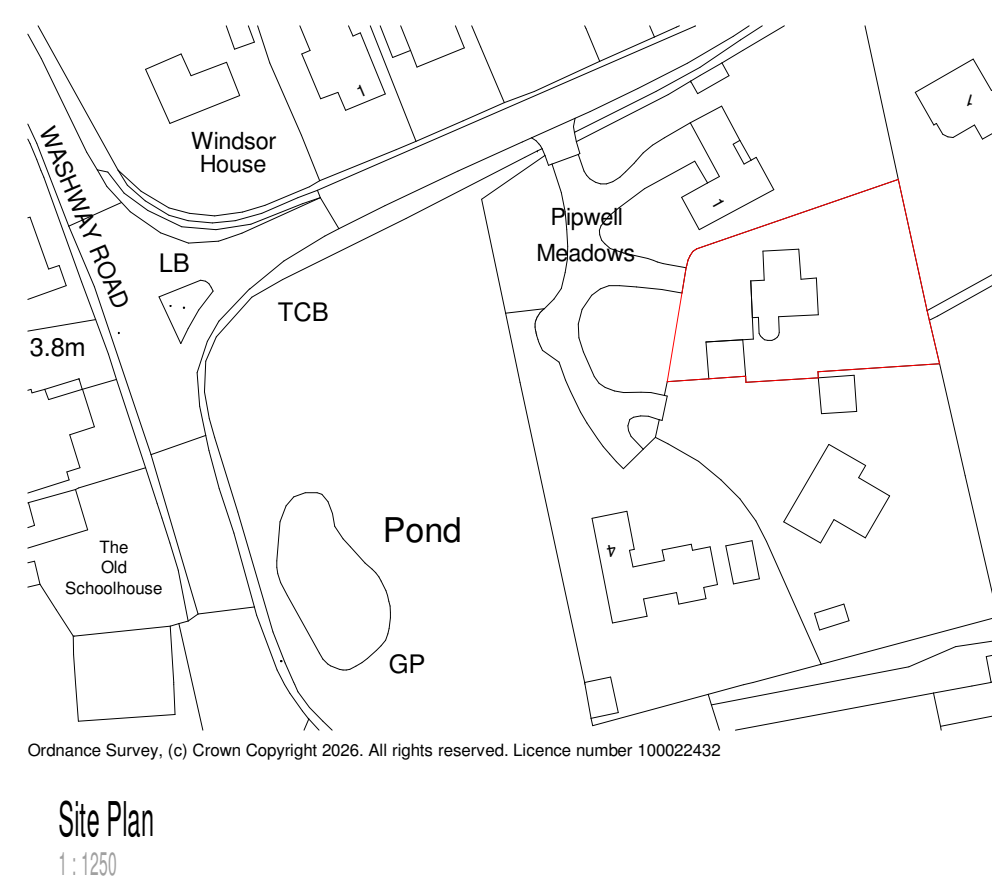
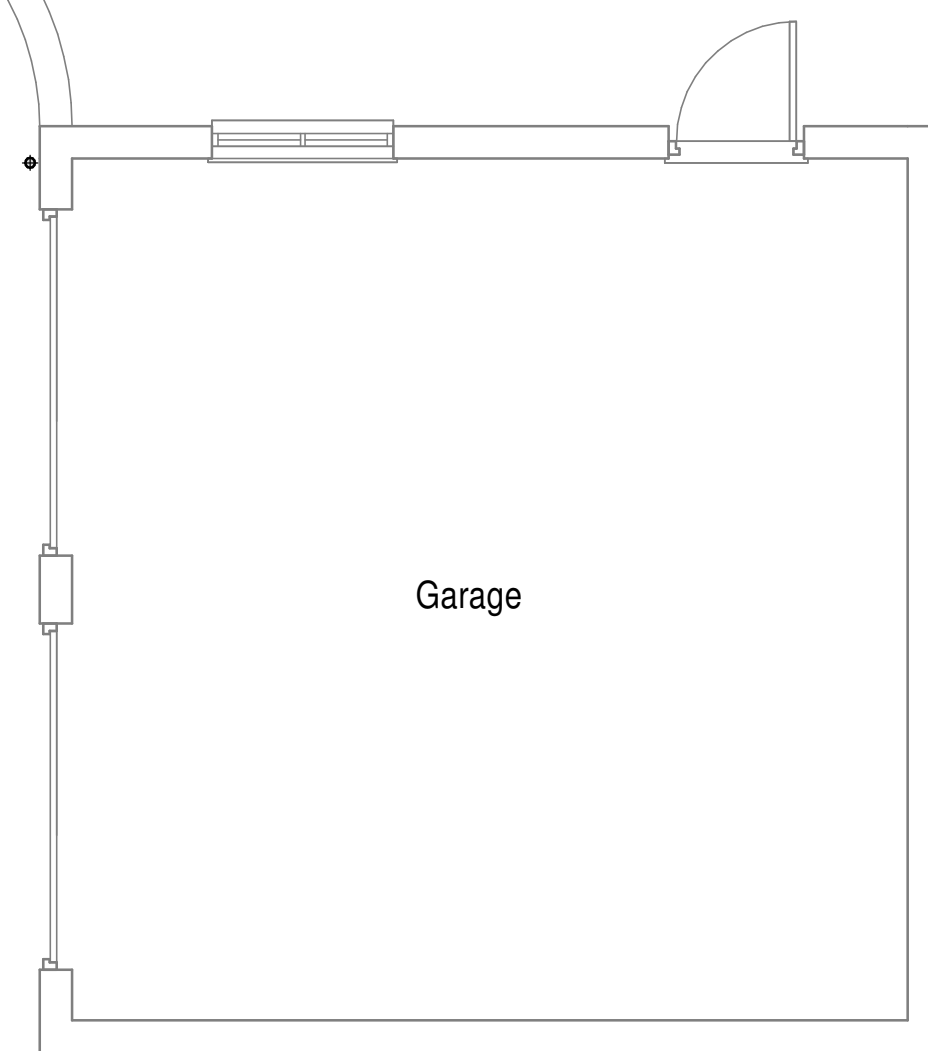
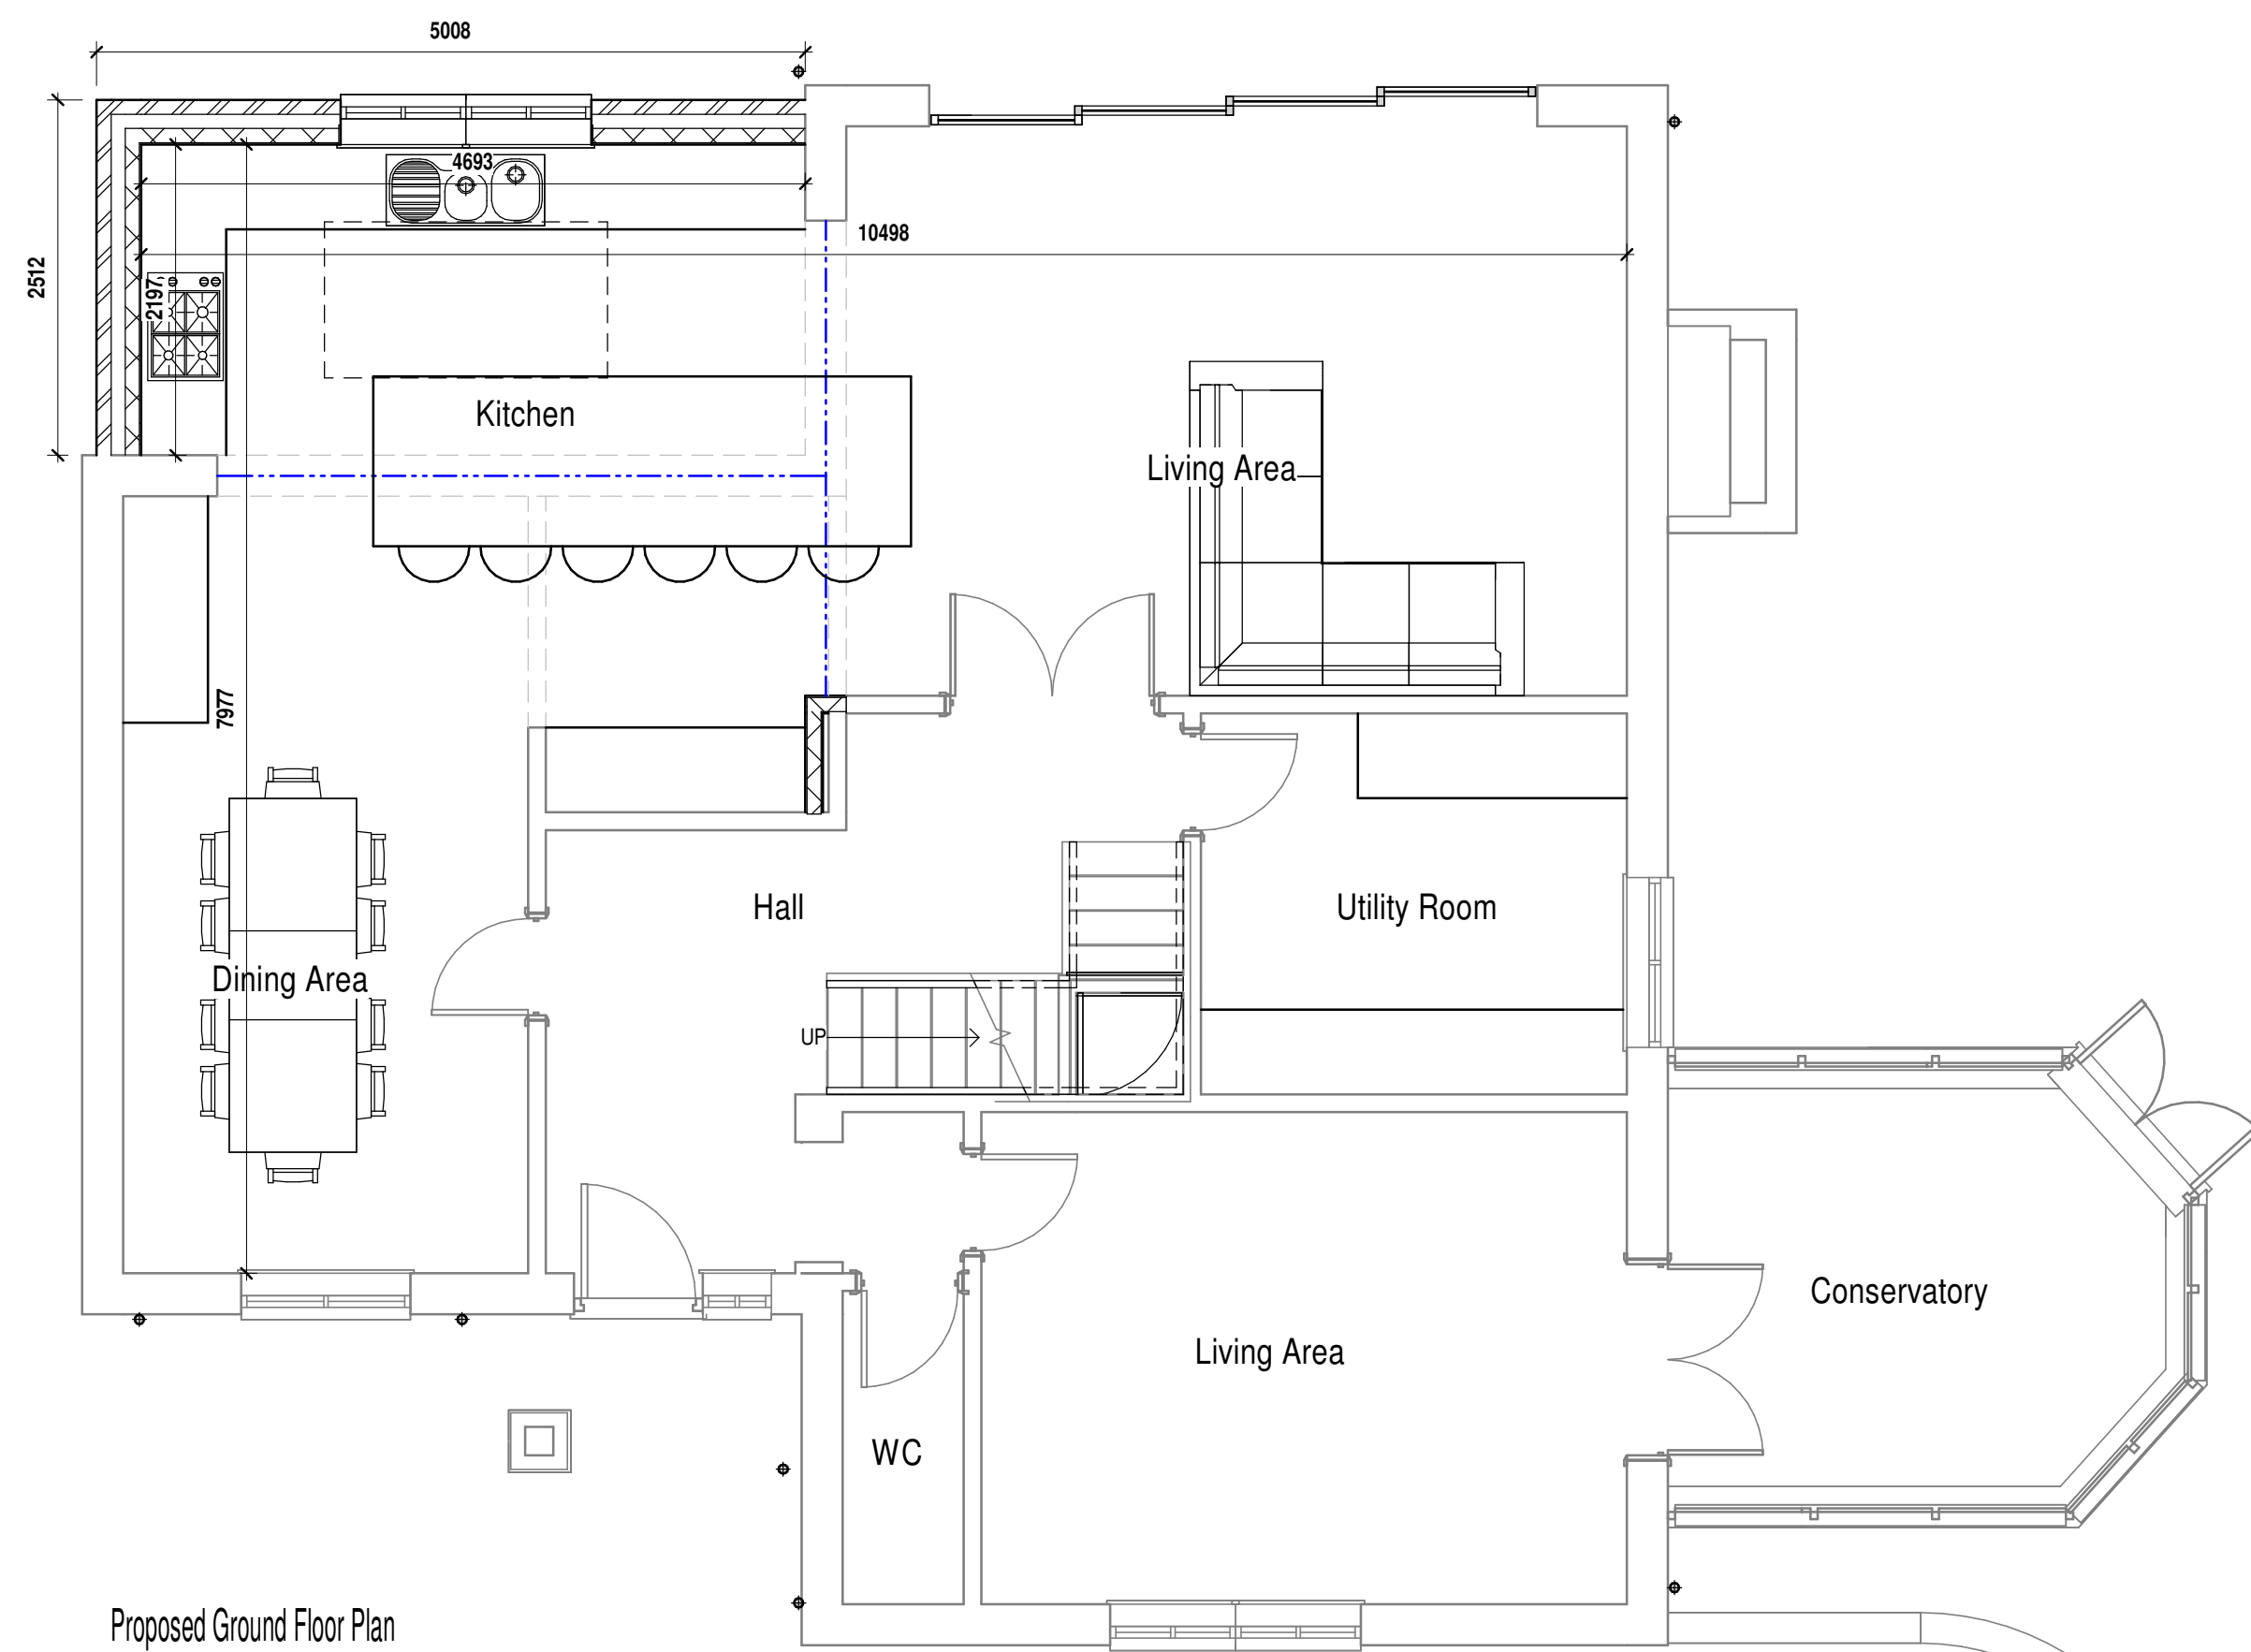
 


VISUAL SCALE 1:50 @ A1

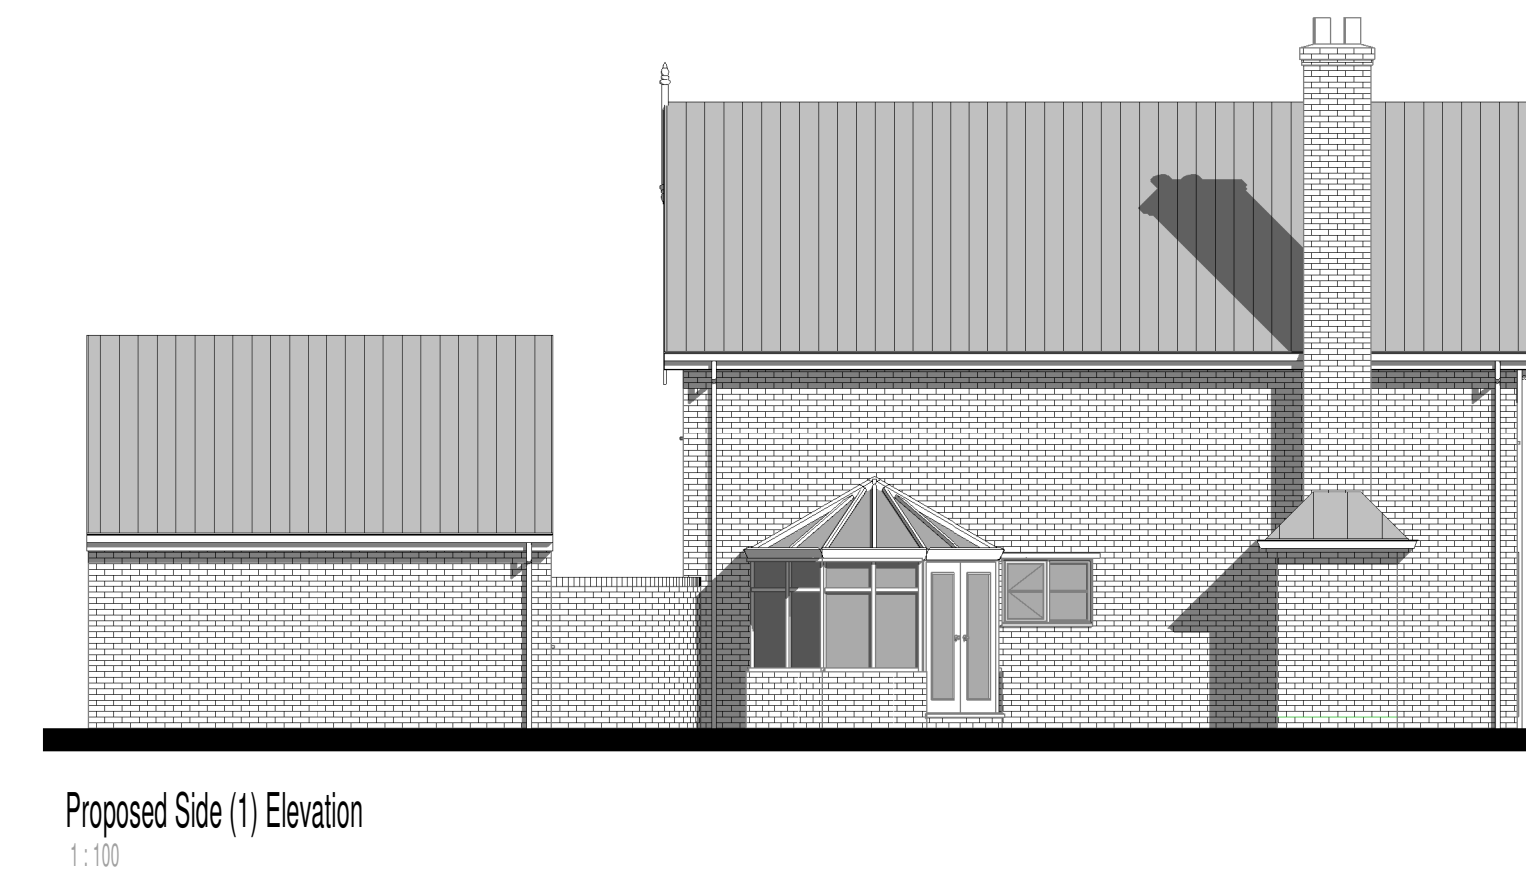

VISUAL SCALE 1:100 @ A1

[illegible]

AUSTIN JOHN
ARCHITECTURAL

RUALEN, MILL GREEN ROAD,
PINCHBECK, SPALDING PE11 3PU
07939000388

PROJECT

Proposed Single Storey Rear Extension

CLIENT

Mr and Mrs Stimson
2 Pipwell Meadows,
Saracens Head
Holbeach
PE12 8TA

DRAWING

Proposed Ground Floor Plan
Proposed Elevations
3D View

DRAWING NUMBER:
AJA/1400/26/01

DATE:
09/03/2026

DRAWN BY:
LA & HA

SCALE (@ A1):
As indicated

COPIES OF THESE DRAWINGS MUST NOT BE TAKEN, TRACED, OR ALTERED FOR ANY PURPOSE OTHER THAN THAT FOR WHICH THEY ARE ISSUED WITHOUT WRITTEN PERMISSION OF AUSTIN JOHN LTD. THESE SERVICES ARE PROVIDED AS A GUIDE ONLY FOR THE PURPOSE OF OBTAINING PLANNING, BUILDING REGULATIONS APPROVAL AND DO NOT CONTAIN A FULL SPECIFICATION FOR THE PROPOSED WORK AND MUST NOT BE USED AS A BASIS FOR ANY OTHER CONSTRUCTION. THE PROPOSED WORK WILL NOT BE SUPERINTENDED BY AUSTIN JOHN LTD. UNLESS agreed otherwise in writing. THE CLIENT ACCEPTS THAT THE DRAWINGS ARE NOT A GUARANTEE OF THE BUILDING CONTRACTORS RESPONSIBILITY TO COMPLY WITH WORKMANSHIP MATERIALS AND METHODS. THE CLIENT ACCEPTS THAT THE DRAWINGS ARE NOT A GUARANTEE OF THE REASONABLENESS OF ALL THE RELEVANT MATTERS ON THE DRAWINGS. THAT THAT MATTERS ARE NOT IDENTIFIED OR NOTED ON THE DRAWINGS. THE CLIENT ACCEPTS THAT THE DRAWINGS ARE NOT A GUARANTEE OF THE BUILDING CONTRACTORS COMPLIANCE IN CARRYING OUT THE WORK. ALL WORKS AND MATERIALS TO BE FITTED AND INSTALLED MUST BE APPROVED BY THE BUILDING CONTRACTORS. THE BUILDING CONTRACTORS APPROVED CONDITIONS OF THE BUILDING REGULATIONS AND CURRENT UK BUILDING TECHNICAL REGULATIONS. THE BUILDING CONTRACTORS MUST BE APPROVED BY THE BUILDING CONTRACTORS. MEASUREMENTS ON THIS DRAWING ARE NOT TO BE SCALE FOR CONSTRUCTION CHORDING AND DIMENSIONS. THE BUILDING CONTRACTORS MUST BE APPROVED BY THE BUILDING CONTRACTORS TO BE CHECKED BY THE BUILDING CONTRACTORS PRIOR TO THE COMMENCEMENT OF WORK AND ANY DEVIATIONS FROM THE DRAWINGS MUST BE APPROVED BY THE BUILDING CONTRACTORS. THE OUTSIDE OF THE OR WORK AND NOT FINISHED IN PASTER. IT IS RECOMMENDED THAT A SITE SURVEY BE CARRIED OUT PRIOR TO THE COMMENCEMENT OF WORK. THE BUILDING CONTRACTORS OPERATOR MUST BE ESTABLISHED BY THE BUILDING CONTRACTORS PRIOR TO COMMENCEMENT OF WORK. THE BUILDING CONTRACTORS MUST BE APPROVED BY THE BUILDING CONTRACTORS. RECOMMENDATIONS. THE BUILDING CONTRACTORS MUST BE APPROVED BY THE BUILDING CONTRACTORS. THE BUILDING CONTRACTORS MUST NOT SHARE ANY CONFIDENTIAL INFORMATION WITH OTHER PARTIES WITHOUT YOUR CONSENT. FOR A COPY OF OUR PRIVACY POLICY PLEASE CONTACT INFORMATION@AUSTINJOHN.CO.UK

Health & Safety
The client is aware that the approved contract is familiar with and complies with Health & Safety for Building and the Health & Safety Act 1974.