



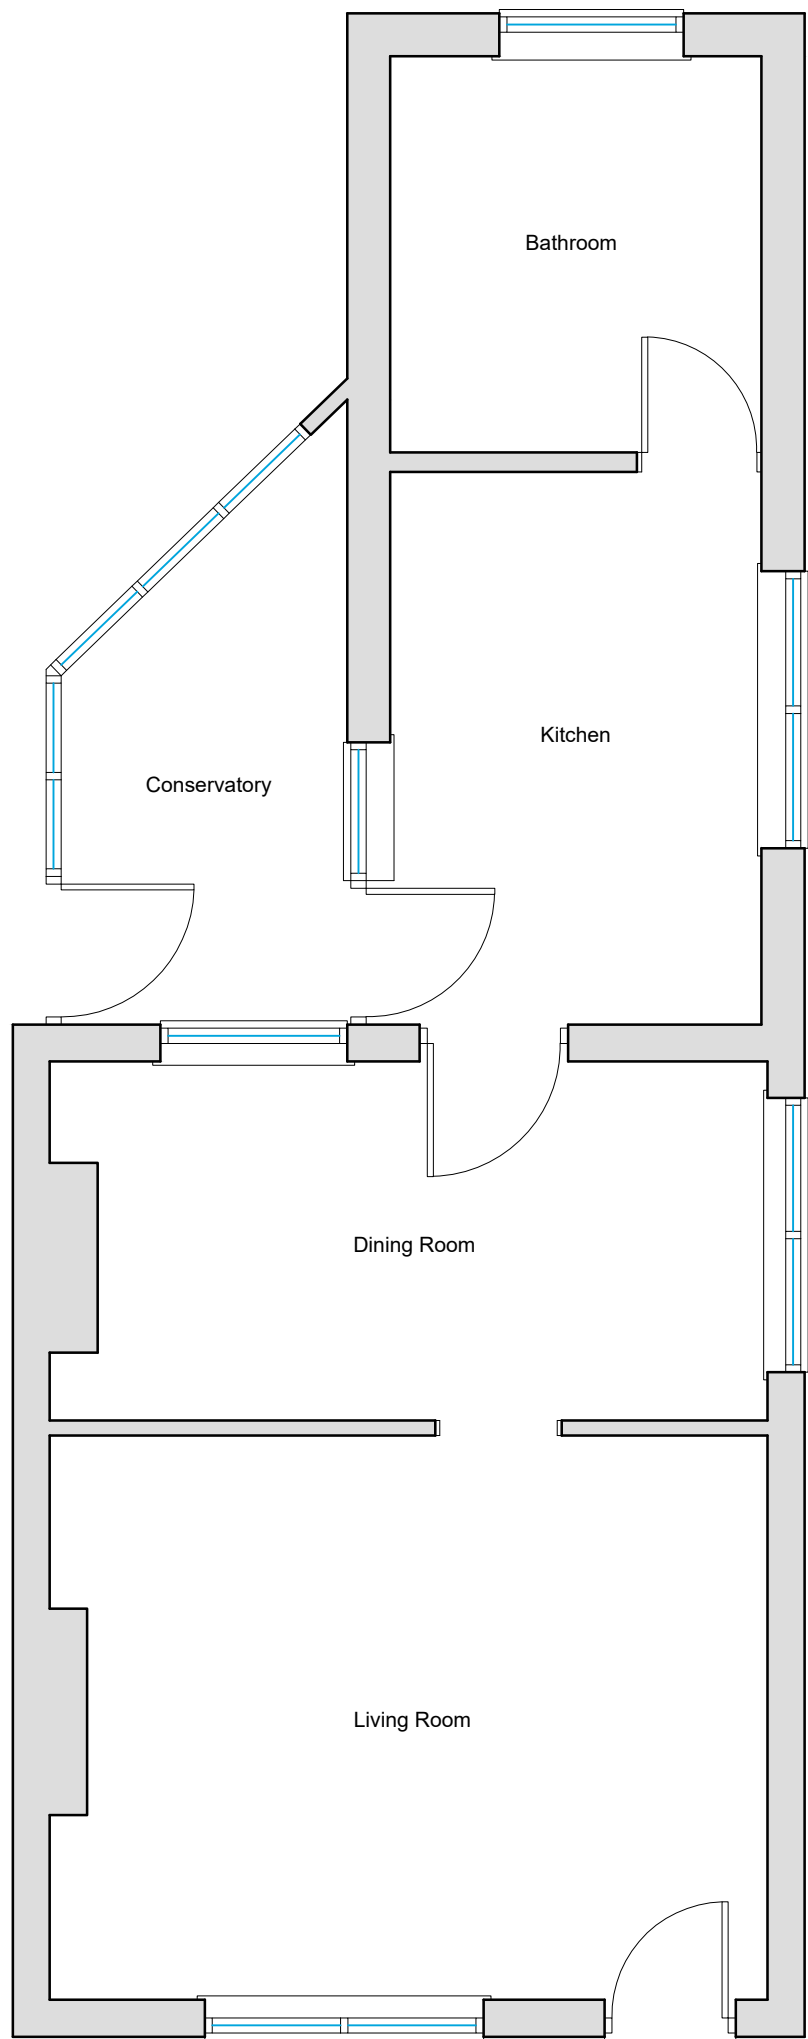


Existing Ground Floor Plan
Scale 1:50

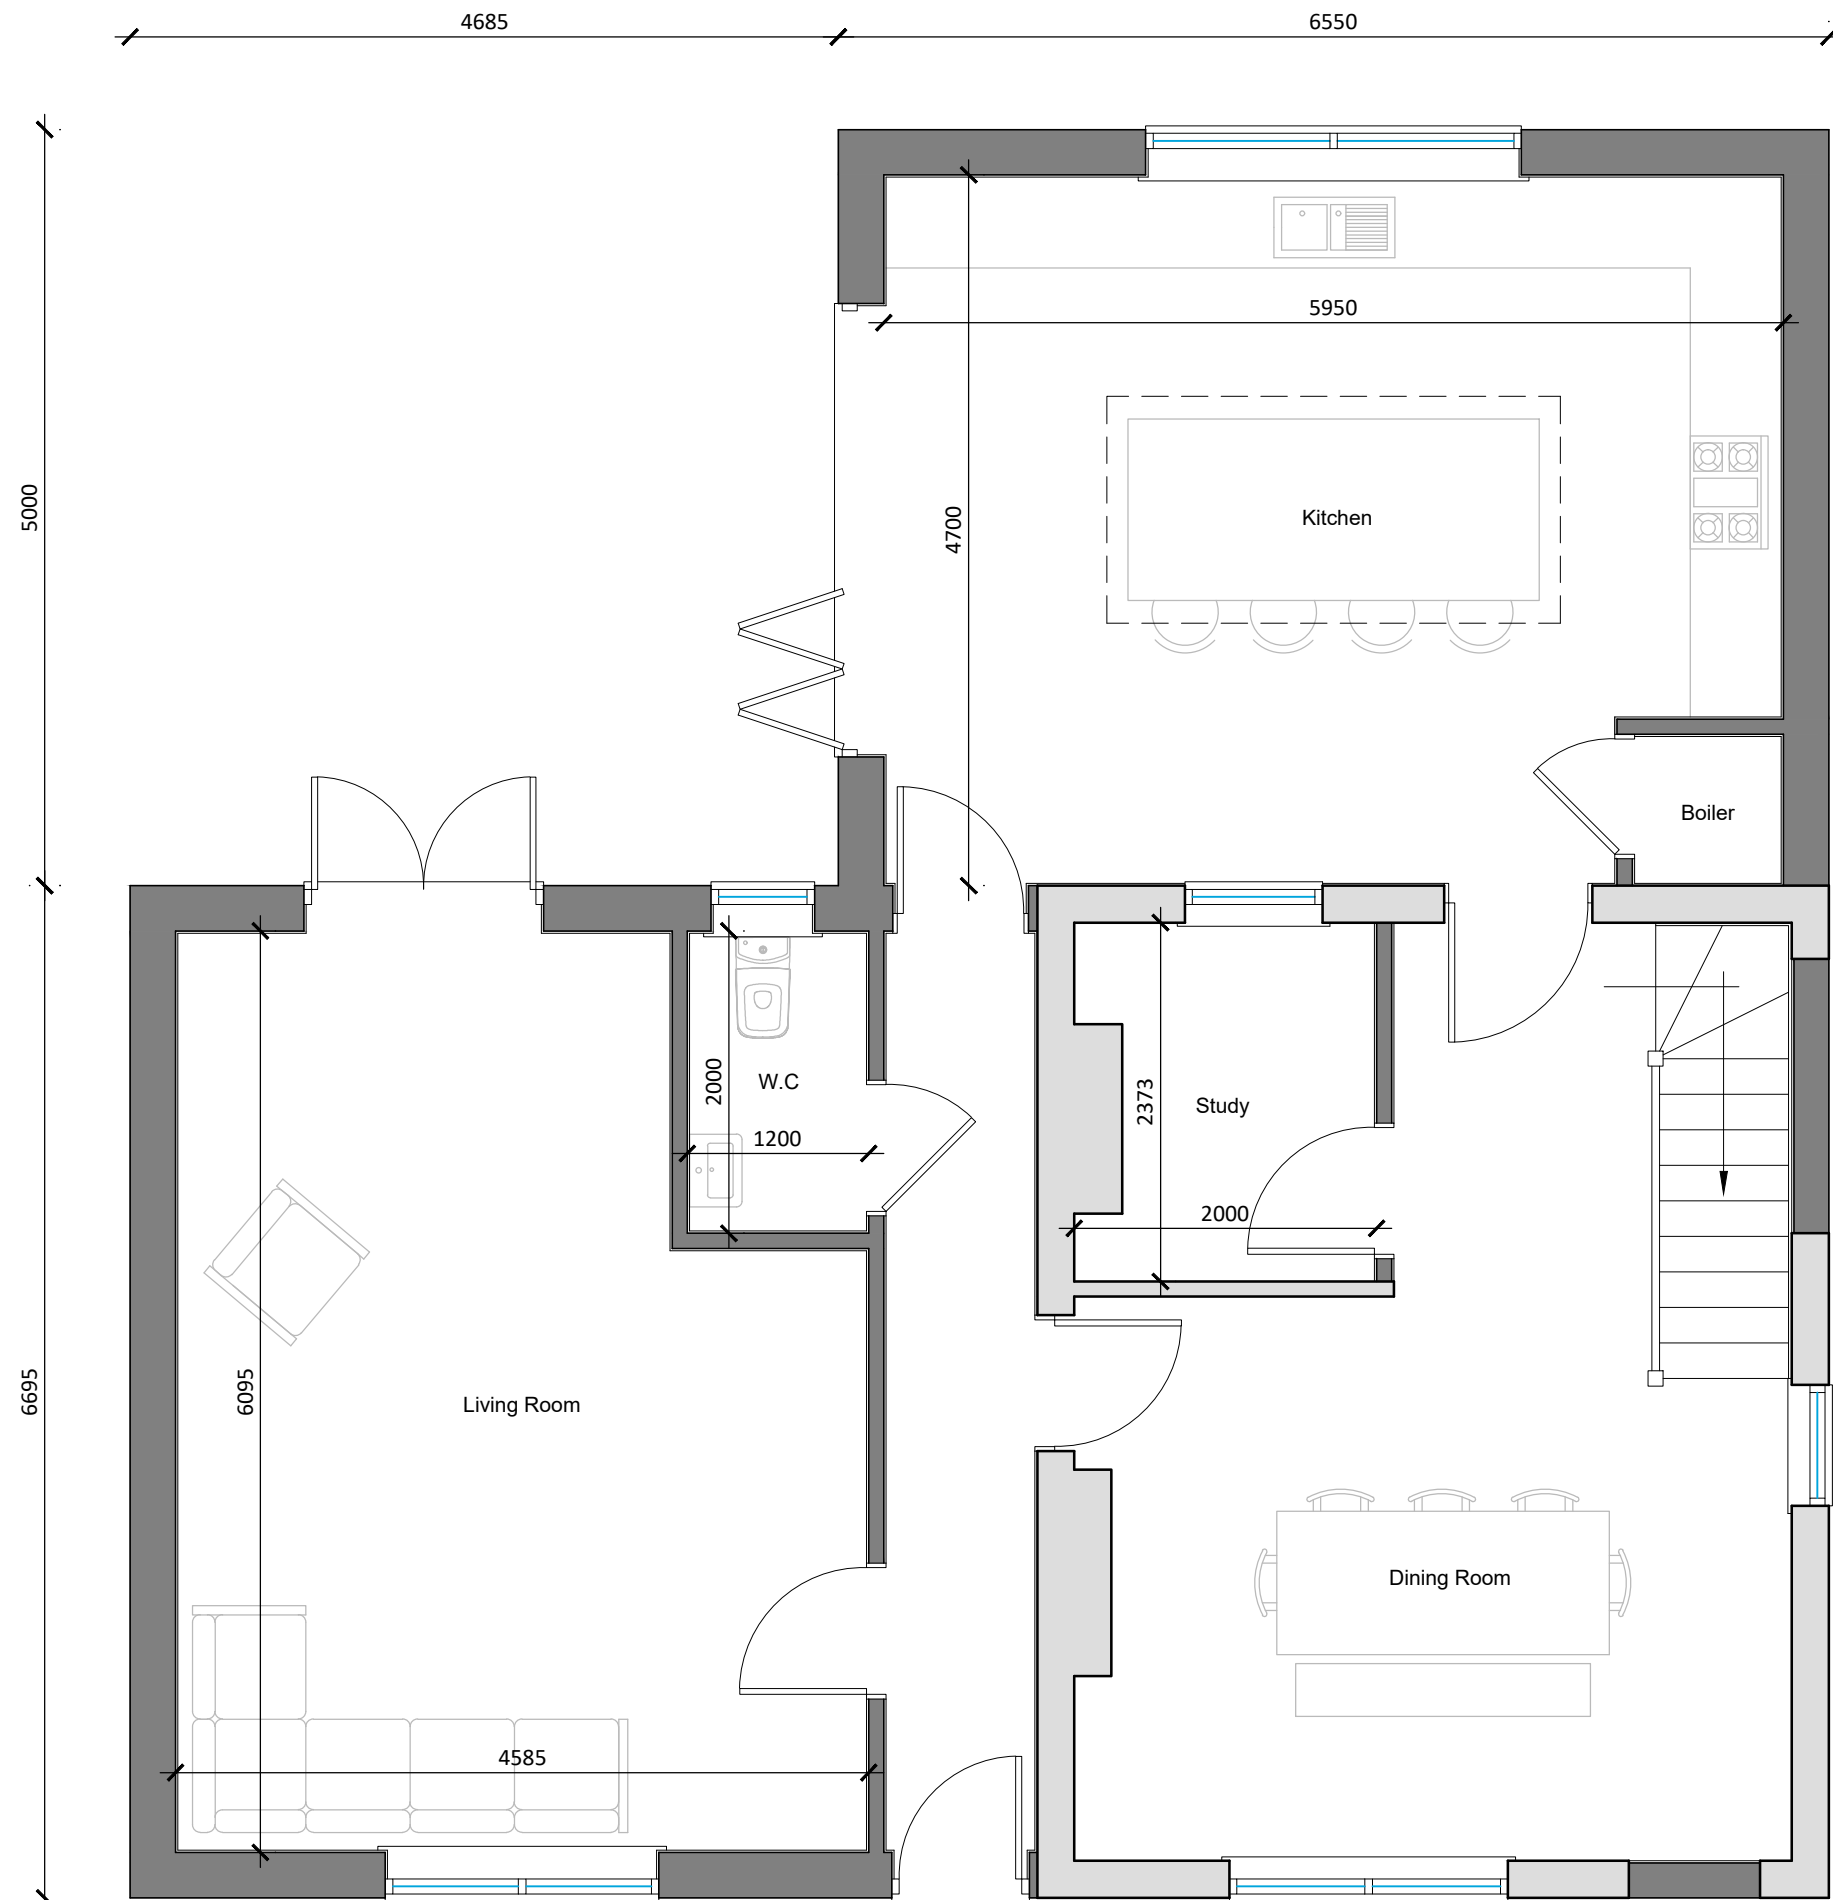


Proposed Ground Floor Plan
Scale 1:50



Existing First Floor Plan
Scale 1:50

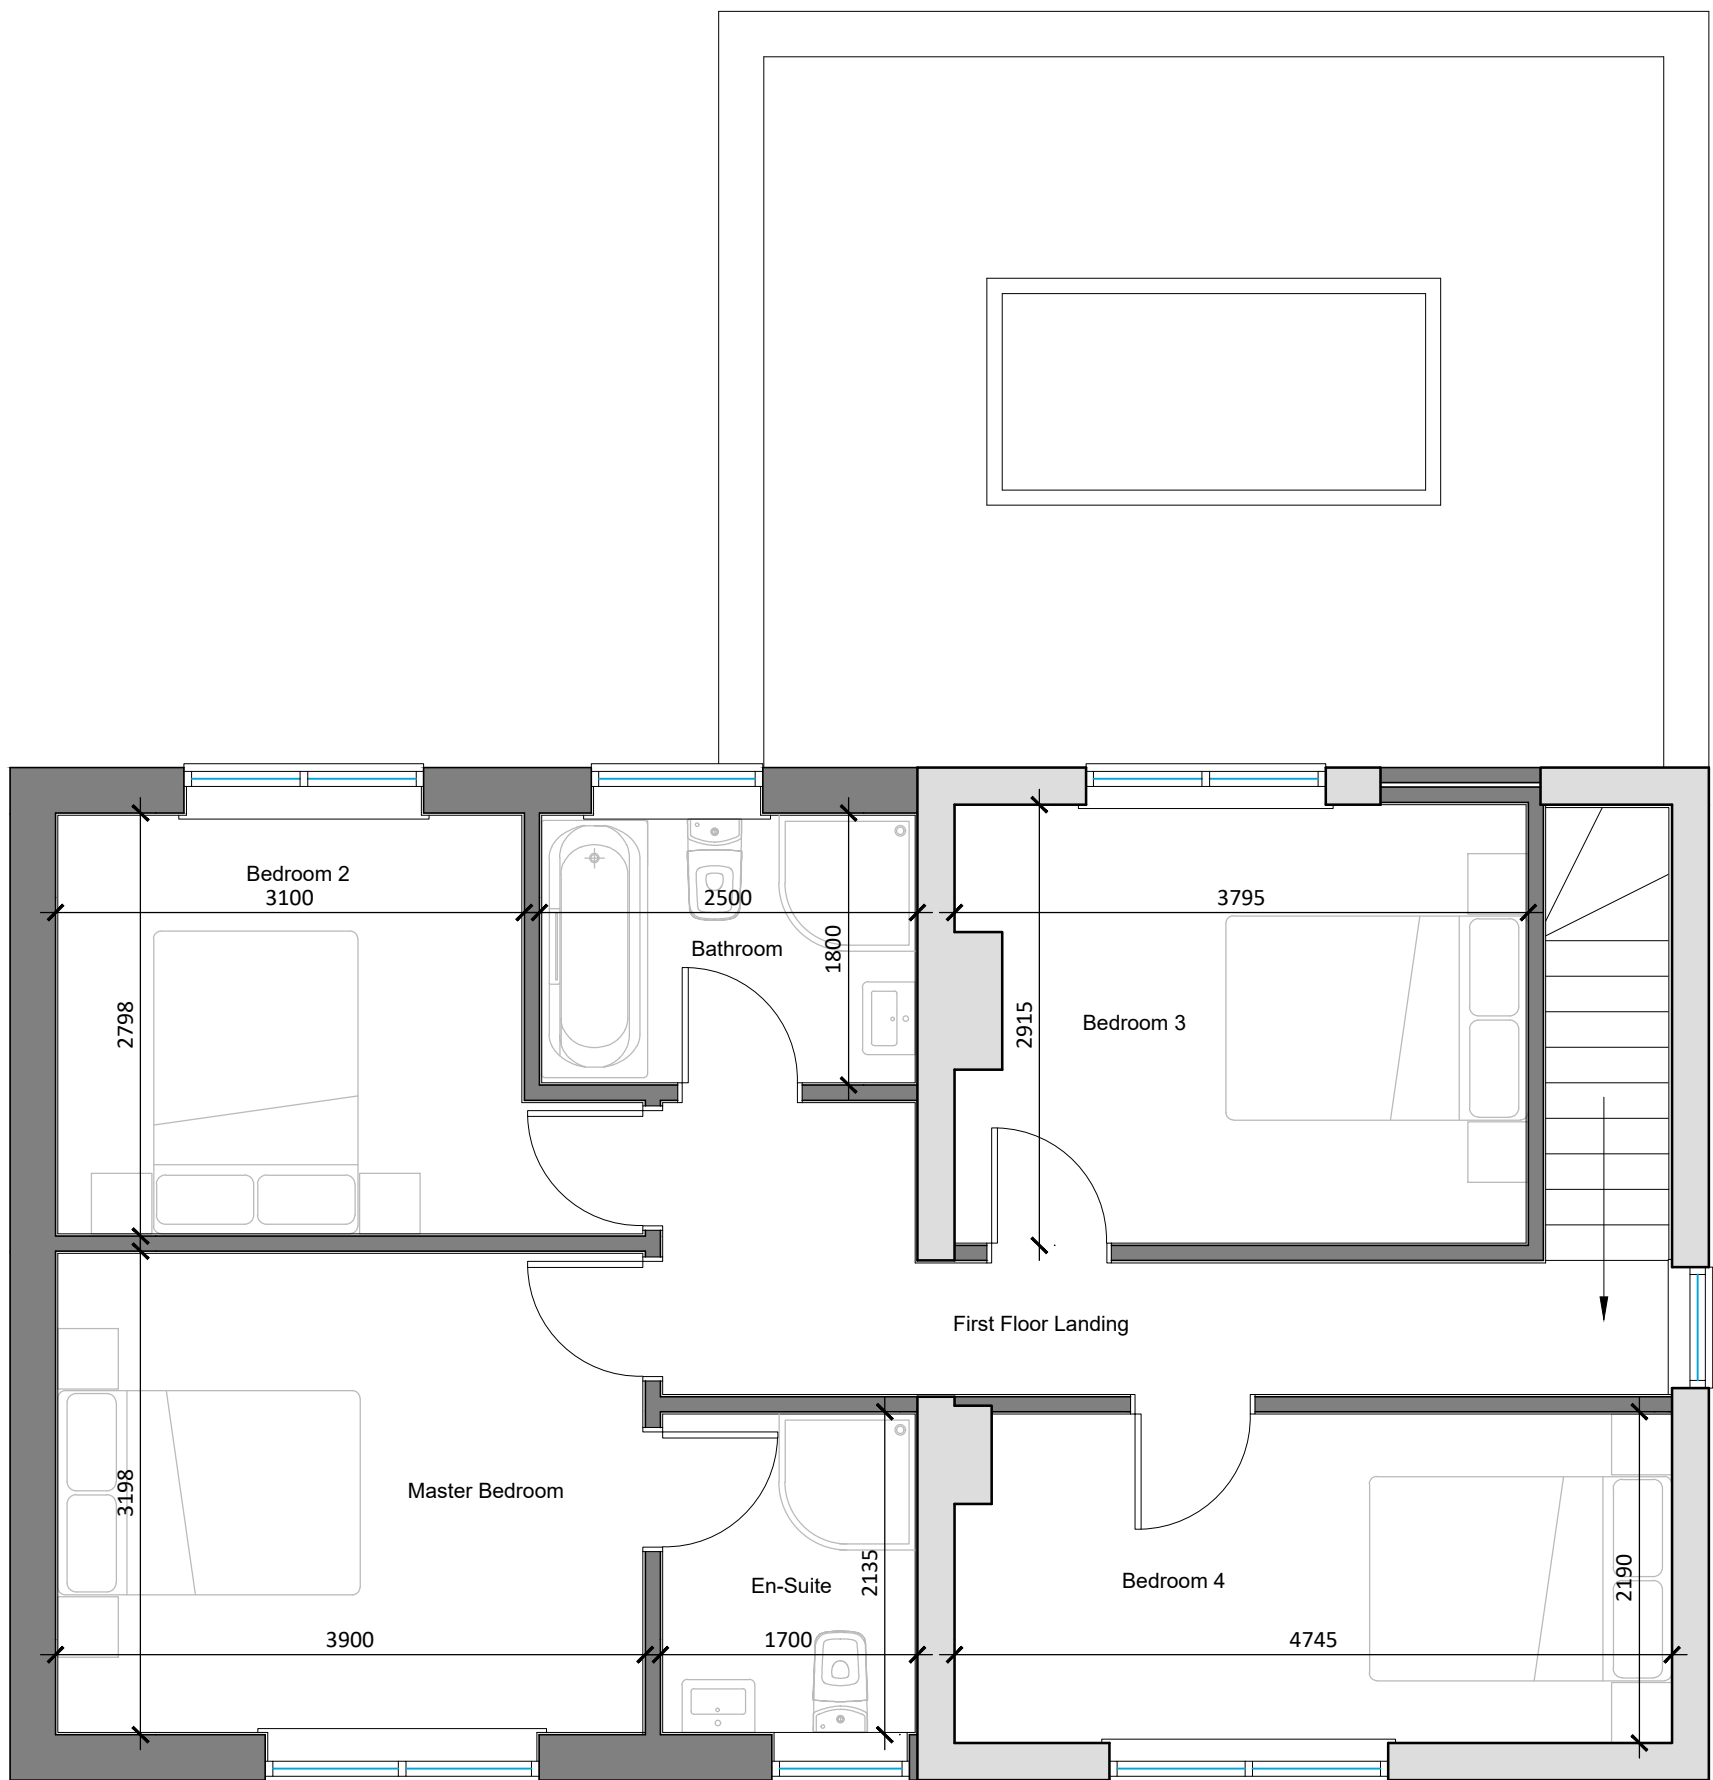

Proposed First Floor Plan
Scale 1:50

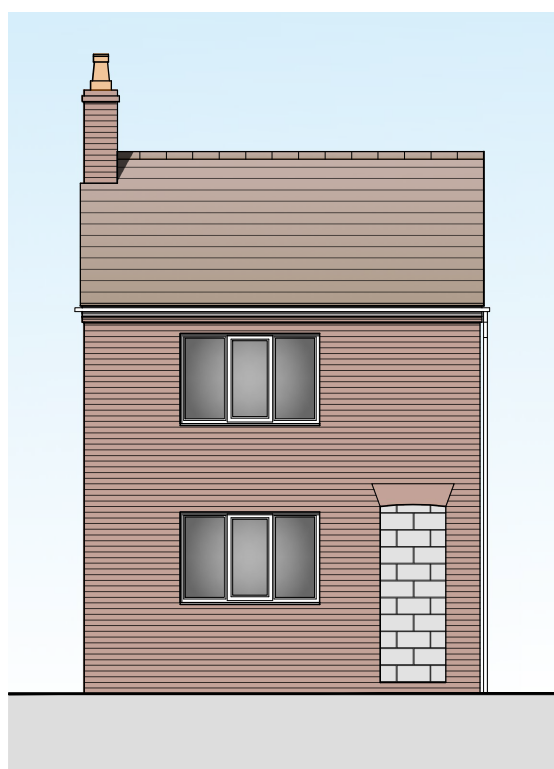

Existing Front (W) Elevation
Scale 1:100




Proposed Front (W) Elevation
Scale 1:100



Existing Side (N) Elevation
Scale 1:100




Proposed Side (N) Elevation
Scale 1:100

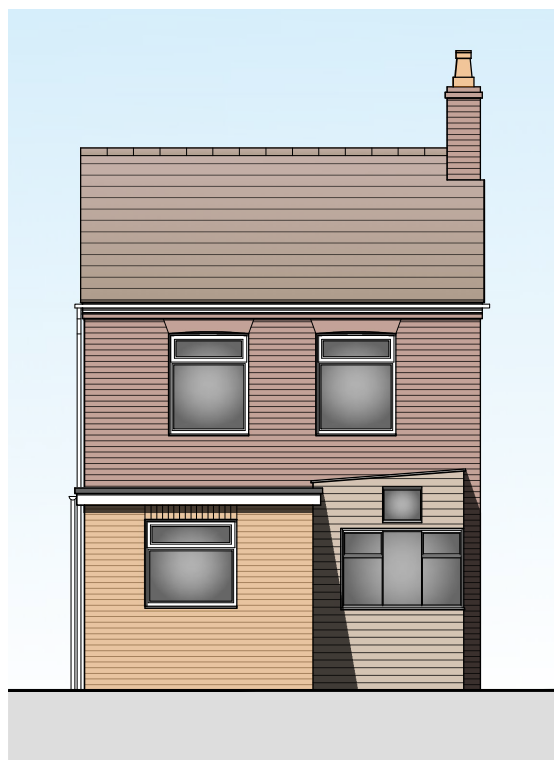


Existing Rear (E) Elevation
Scale 1:100



Proposed Rear (E) Elevation
Scale 1:100

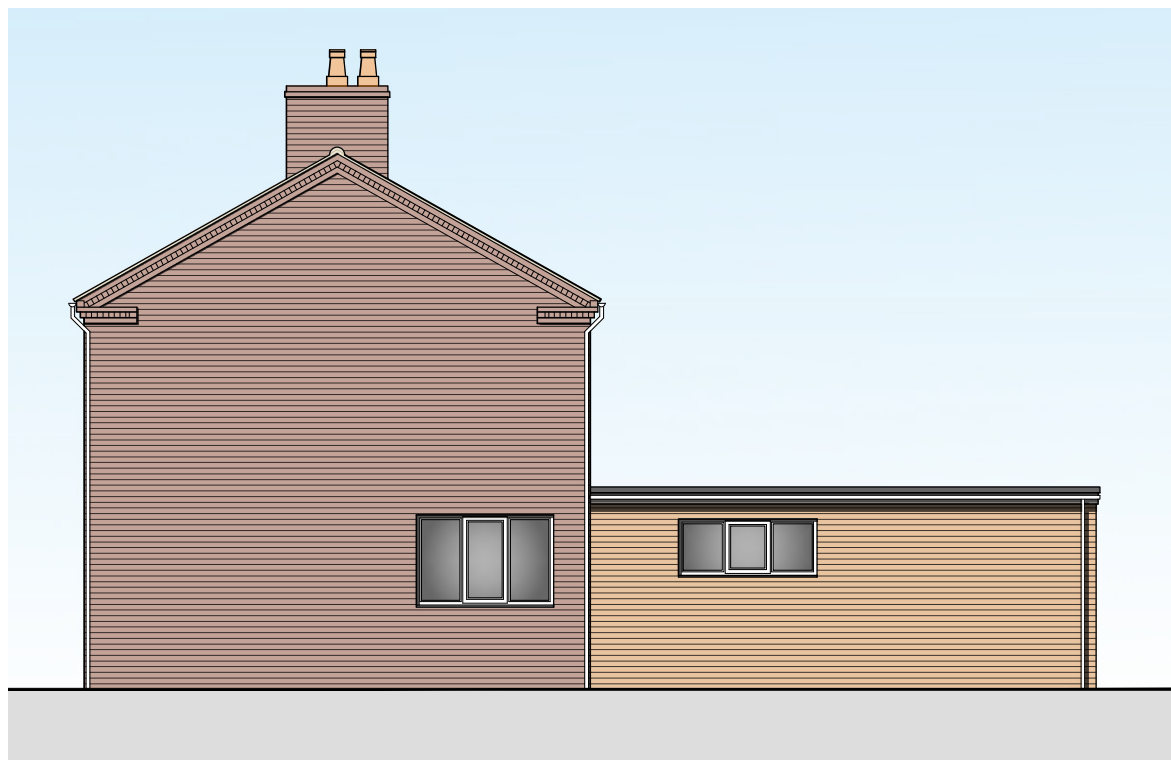

Existing Side (S) Elevation
Scale 1:100

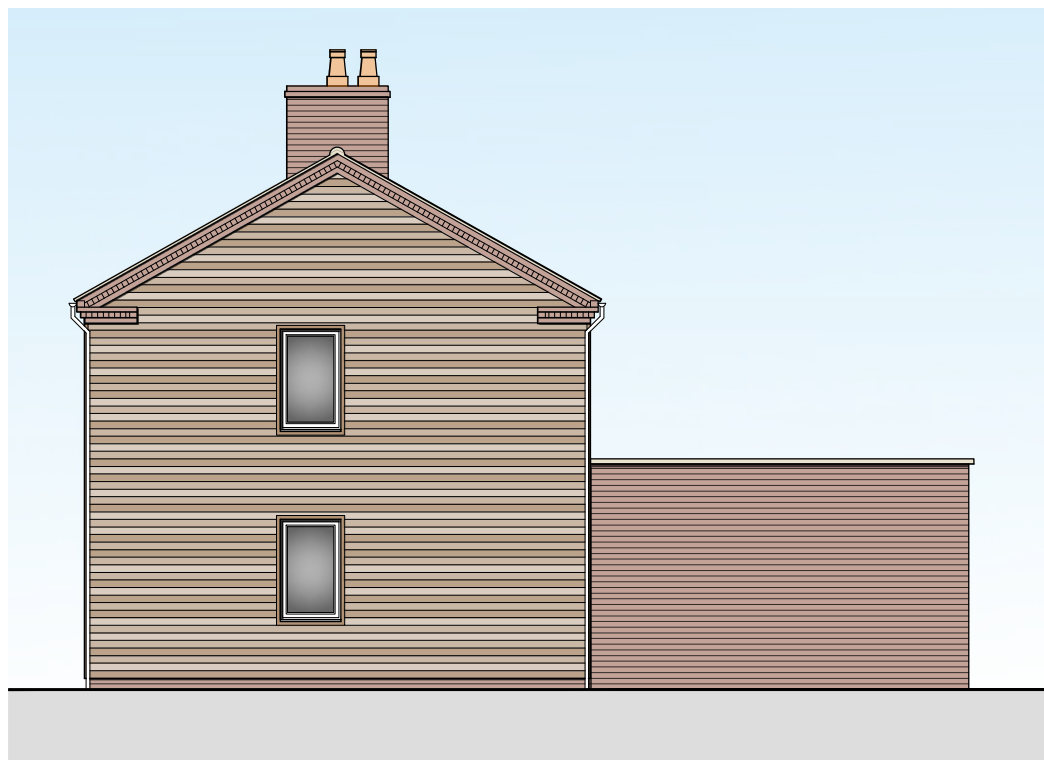

Proposed Side (S) Elevation
Scale 1:100

DESCRIPTION
SIDE & REAR EXTENSIONS &
INTERNAL ALTERATIONS AT 100
BROADGATE, WHARFOD GROVE,
ESPALING, LINCOLNSHIRE, PE12 0TW



Do Not Scale From This Drawing

REV.	DESCRIPTION	DATE

PROJECT:	SIDE & REAR EXTENSIONS & INTERNAL ALTERATIONS
DRAWING:	EXISTING & PROPOSED FLOOR PLANS EXISTING & PROPOSED ELEVATIONS
SIZE:	A1
CLIENT:	Mr N. Yardley
DATE:	14/10/2021
APPROVED:	CT
SCALE:	as labelled
DRAWING BY:	JC
SHEET:	0315/21/01

NOTES: THIS DRAWING IS THE PROPERTY OF JC ARCHITECTURAL CONSULTANT. NO UNAUTHORIZED COPYING OR REPRODUCTION IN ANY FORM IS PERMITTED WITHOUT OBTAINING PRIOR WRITTEN PERMISSION FROM JC ARCHITECTURAL CONSULTANT. JC ARCHITECTURAL CONSULTANT RESERVES THE RIGHT TO OBTAIN THIS INFORMATION AT ANY TIME. ALL DIMENSIONS ARE TO BE CONFIRMED ON SITE BY CONTRACTOR. ANY DISCREPANCIES ARE TO BE REPORTED TO JC ARCHITECTURAL CONSULTANT IMMEDIATELY. THE DESIGN HAS BEEN UNDERTAKEN AS FAR AS POSSIBLE TO AVOID RISKS TO HEALTH AND SAFETY OR TO REDUCE AND CONTROL THE EFFECTS OF ANY UNAVOIDABLE RISK. ANY RELEVANT INFORMATION REGARDING RISKS WHICH ARE NOT ABLE TO BE ELIMINATED WILL BE INCLUDED WITHIN THE PROJECT HEALTH AND SAFETY FILE.