


|                                               |              |               |            |
|-----------------------------------------------|--------------|---------------|------------|
|                                               |              |               |            |
|                                               |              |               |            |
|                                               |              |               |            |
| REV:                                          | DESCRIPTION: | DATE:         |            |
| <b>PROJECT:</b>                               |              |               |            |
| SIDE & REAR EXTENSIONS & INTERNAL ALTERATIONS |              |               |            |
| <b>DRAWING:</b>                               |              |               |            |
| PROPOSED GARAGE FLOOR PLANS & ELEVATIONS      |              |               |            |
| SITE LOCATION PLAN                            |              |               |            |
| PROPOSED BLOCK PLAN                           |              |               |            |
| SIZE:                                         |              | CLIENT:       |            |
| A1                                            |              | Mr N. Yardley |            |
| SCALE                                         | DRAWN BY:    | SHEET:        |            |
| as labelled                                   | JC           |               | 03/15/2/02 |

|   |           |
|---|-----------|
| DESCRIPTION   |           |
| SIDE & REAR EXTENSIONS &<br>INTERNAL ALTERATIONS AT 109<br>BROADGATE, WHAPLODE DROVE,<br>SPALDING, LINCOLNSHIRE, PE12 2 |           |
| DATE:   | APPROVED: |
| 14/10/2021   | CT        |

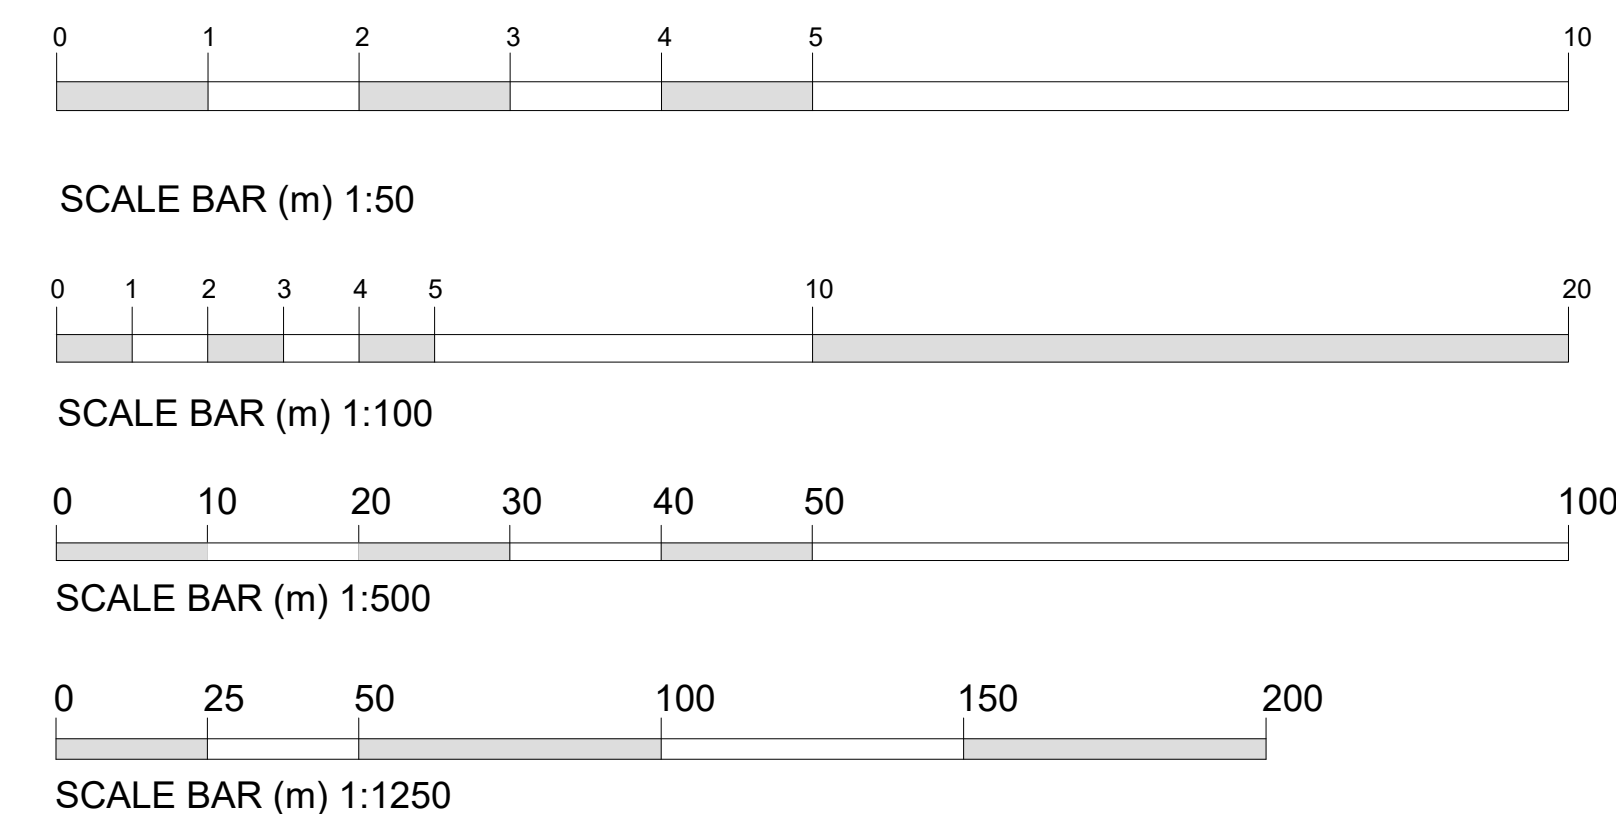

JC  
Architectural Consultants

|     |                             |
|-----|-----------------------------|
| 01W | Do Not Scale From This Draw |
|-----|-----------------------------|

**NOTES:** THIS DRAWING/IMAGE INCLUDING ALL ITS CONTENT REMAINS THE PROPERTY OF JC ARCHITECTURAL CONSULTANT. NO UNAUTHORISED COPYING OR REPRODUCTION IN ANY PART IS PERMITTED WITHOUT OBTAINING PRIOR WRITTEN PERMISSION FROM JC ARCHITECTURAL CONSULTANT. JC ARCHITECTURAL CONSULTANT RESERVE THE RIGHT TO WITHDRAW THIS INFORMATION AT ANY TIME. ALL DIMENSIONS ARE TO BE CONFIRMED ON SITE BY CONTRACTOR. ANY DISCREPANCIES ARE TO BE REPORTED TO JC ARCHITECTURAL CONSULTANT IMMEDIATELY.

**CDM:** THE DESIGN HAS BEEN UNDERTAKEN AS FAR AS POSSIBLE TO AVOID RISKS TO HEALTH AND SAFETY OR TO REDUCE AND CONTROL THE EFFECTS OF ANY UNAVOIDABLE RESIDUAL RISK. ANY RELEVANT INFORMATION REGARDING RISKS WHO MAY NOT BE ABLE TO BE ELIMINATED WILL BE INCLUDED WITHIN THE PROJECT NEW TA AND SAFETY DATA.