
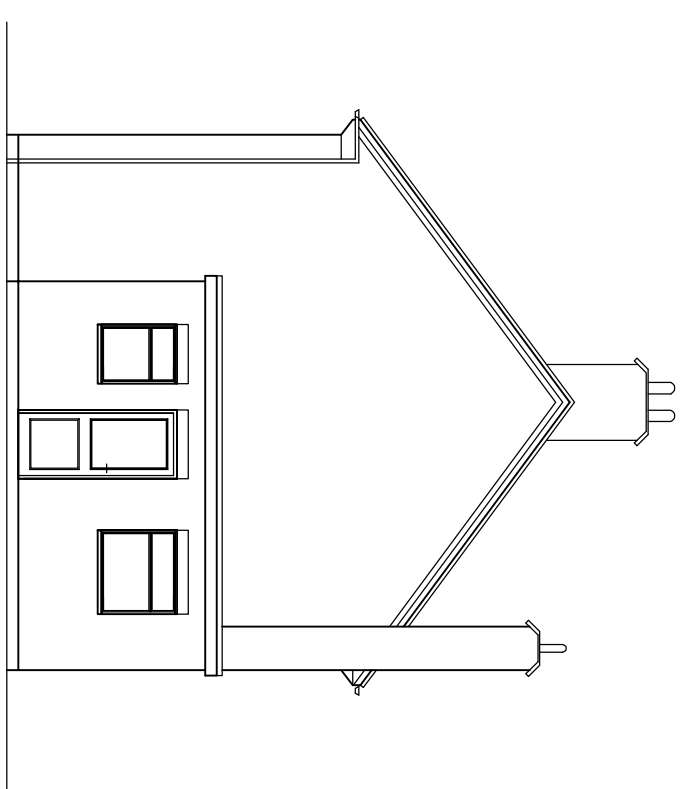
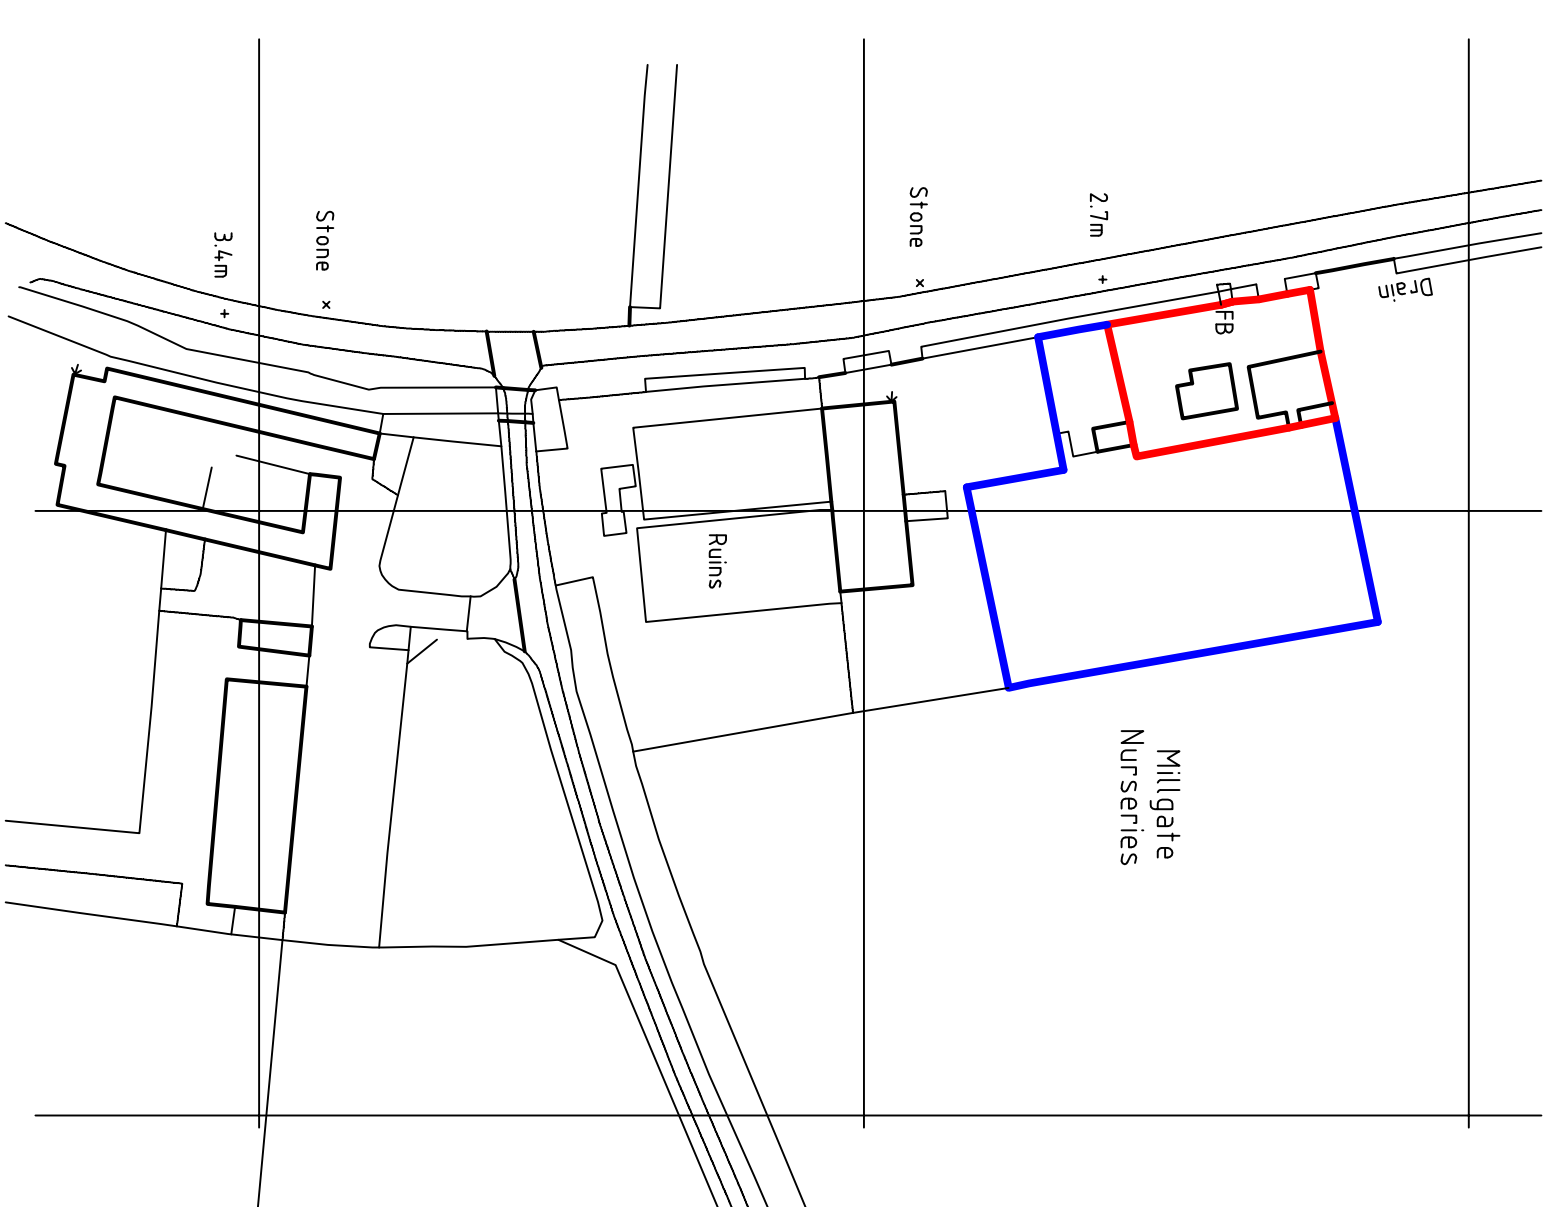
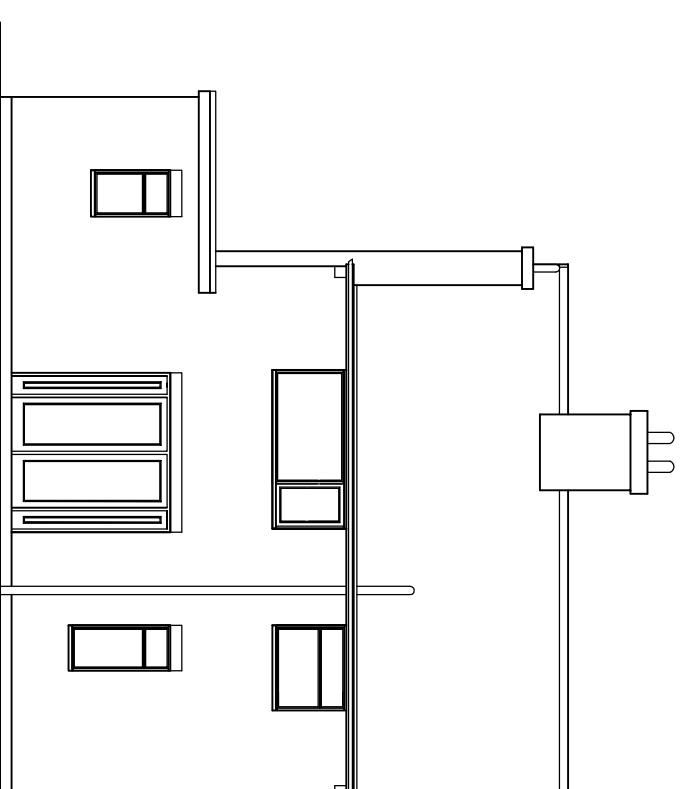


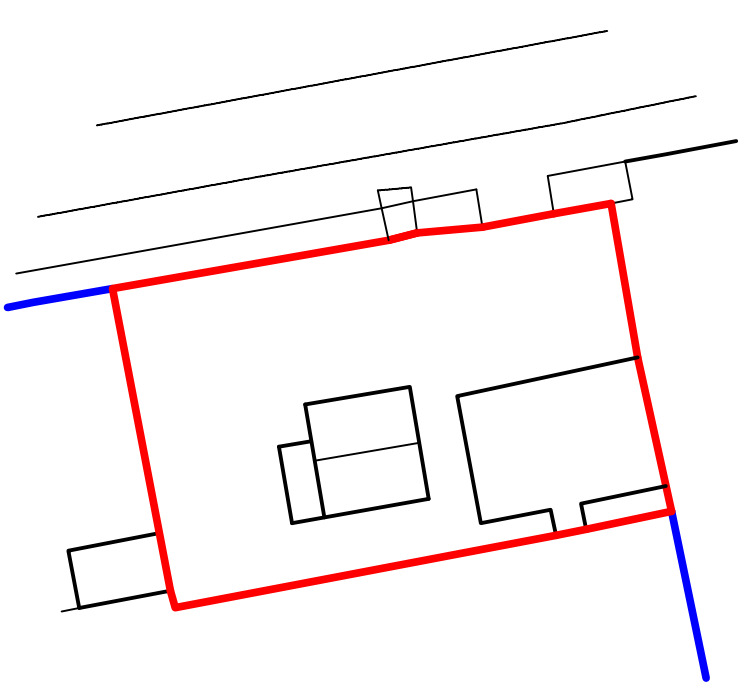

SIDE ELEVATION

LOCATION PLAN
1/1250.

REAR ELEVATION

SITE LAYOUT PLAN
1/500.

Sheet	1 of 1	DATE	
Project	G. R. MERCHANT LTD. 11ENG AMICE FIVE ARCHITECTURAL, STRUCTURAL AND LAND DRAINAGE CONSULTANTS 2 Wright House 12A Park Road, Hotham, Spalding, Lincs. PE13 7EE Tel: 01408 490800 Fax: 01408 425754 E-Mail: gr-merchant@btconnect.com		
Client	EXTENSION & ALTERATIONS 11ENG WILLA FLOOR LAYOUT, A&S MILLING, WHARF, DOE SPALDING, Lincs., FIELD CRT.		
Drawing	EXENS - FLOOR LAYOUT P. A&S SITE & LOCATION P. A&S.		
Job Ref	Drawing No.		
3771-21	01.		
Date	Drawn		
FEBRUARY 2021.	S.D.		
1/50, 1/100 (unless otherwise stated)			
DO NOT SCALE FROM THIS DRAWING			
THIS DRAWING IS THE PROPERTY OF GR MERCHANT LTD. AND IS NOT TO BE REPRODUCED OR TRANSMITTED IN ANY FORM OR BY ANY MEANS, ELECTRONIC OR MECHANICAL, WITHOUT THE WRITTEN PERMISSION OF GR MERCHANT LTD. ANY UNAUTHORIZED REPRODUCTION OR TRANSMISSION OF THIS DRAWING IS A BREACH OF THE COPYRIGHT ACT 1988 AND WILL BE PROSECUTED TO THE FULL EXTENT OF THE LAW. THE USER OF THIS DRAWING AGREES TO HOLD GR MERCHANT LTD. HARMLESS FROM AND AGAINST ALL CLAIMS, DAMAGES, LOSSES AND EXPENSES, INCLUDING REASONABLE ATTORNEY'S FEES, THAT MAY BE INCURRED BY GR MERCHANT LTD. IN CONNECTION WITH THE USE OF THIS DRAWING. THE USER OF THIS DRAWING AGREES TO INDEMNIFY GR MERCHANT LTD. FROM AND AGAINST ALL CLAIMS, DAMAGES, LOSSES AND EXPENSES, INCLUDING REASONABLE ATTORNEY'S FEES, THAT MAY BE INCURRED BY GR MERCHANT LTD. IN CONNECTION WITH THE USE OF THIS DRAWING. THE USER OF THIS DRAWING AGREES TO INDEMNIFY GR MERCHANT LTD. FROM AND AGAINST ALL CLAIMS, DAMAGES, LOSSES AND EXPENSES, INCLUDING REASONABLE ATTORNEY'S FEES, THAT MAY BE INCURRED BY GR MERCHANT LTD. IN CONNECTION WITH THE USE OF THIS DRAWING.			