



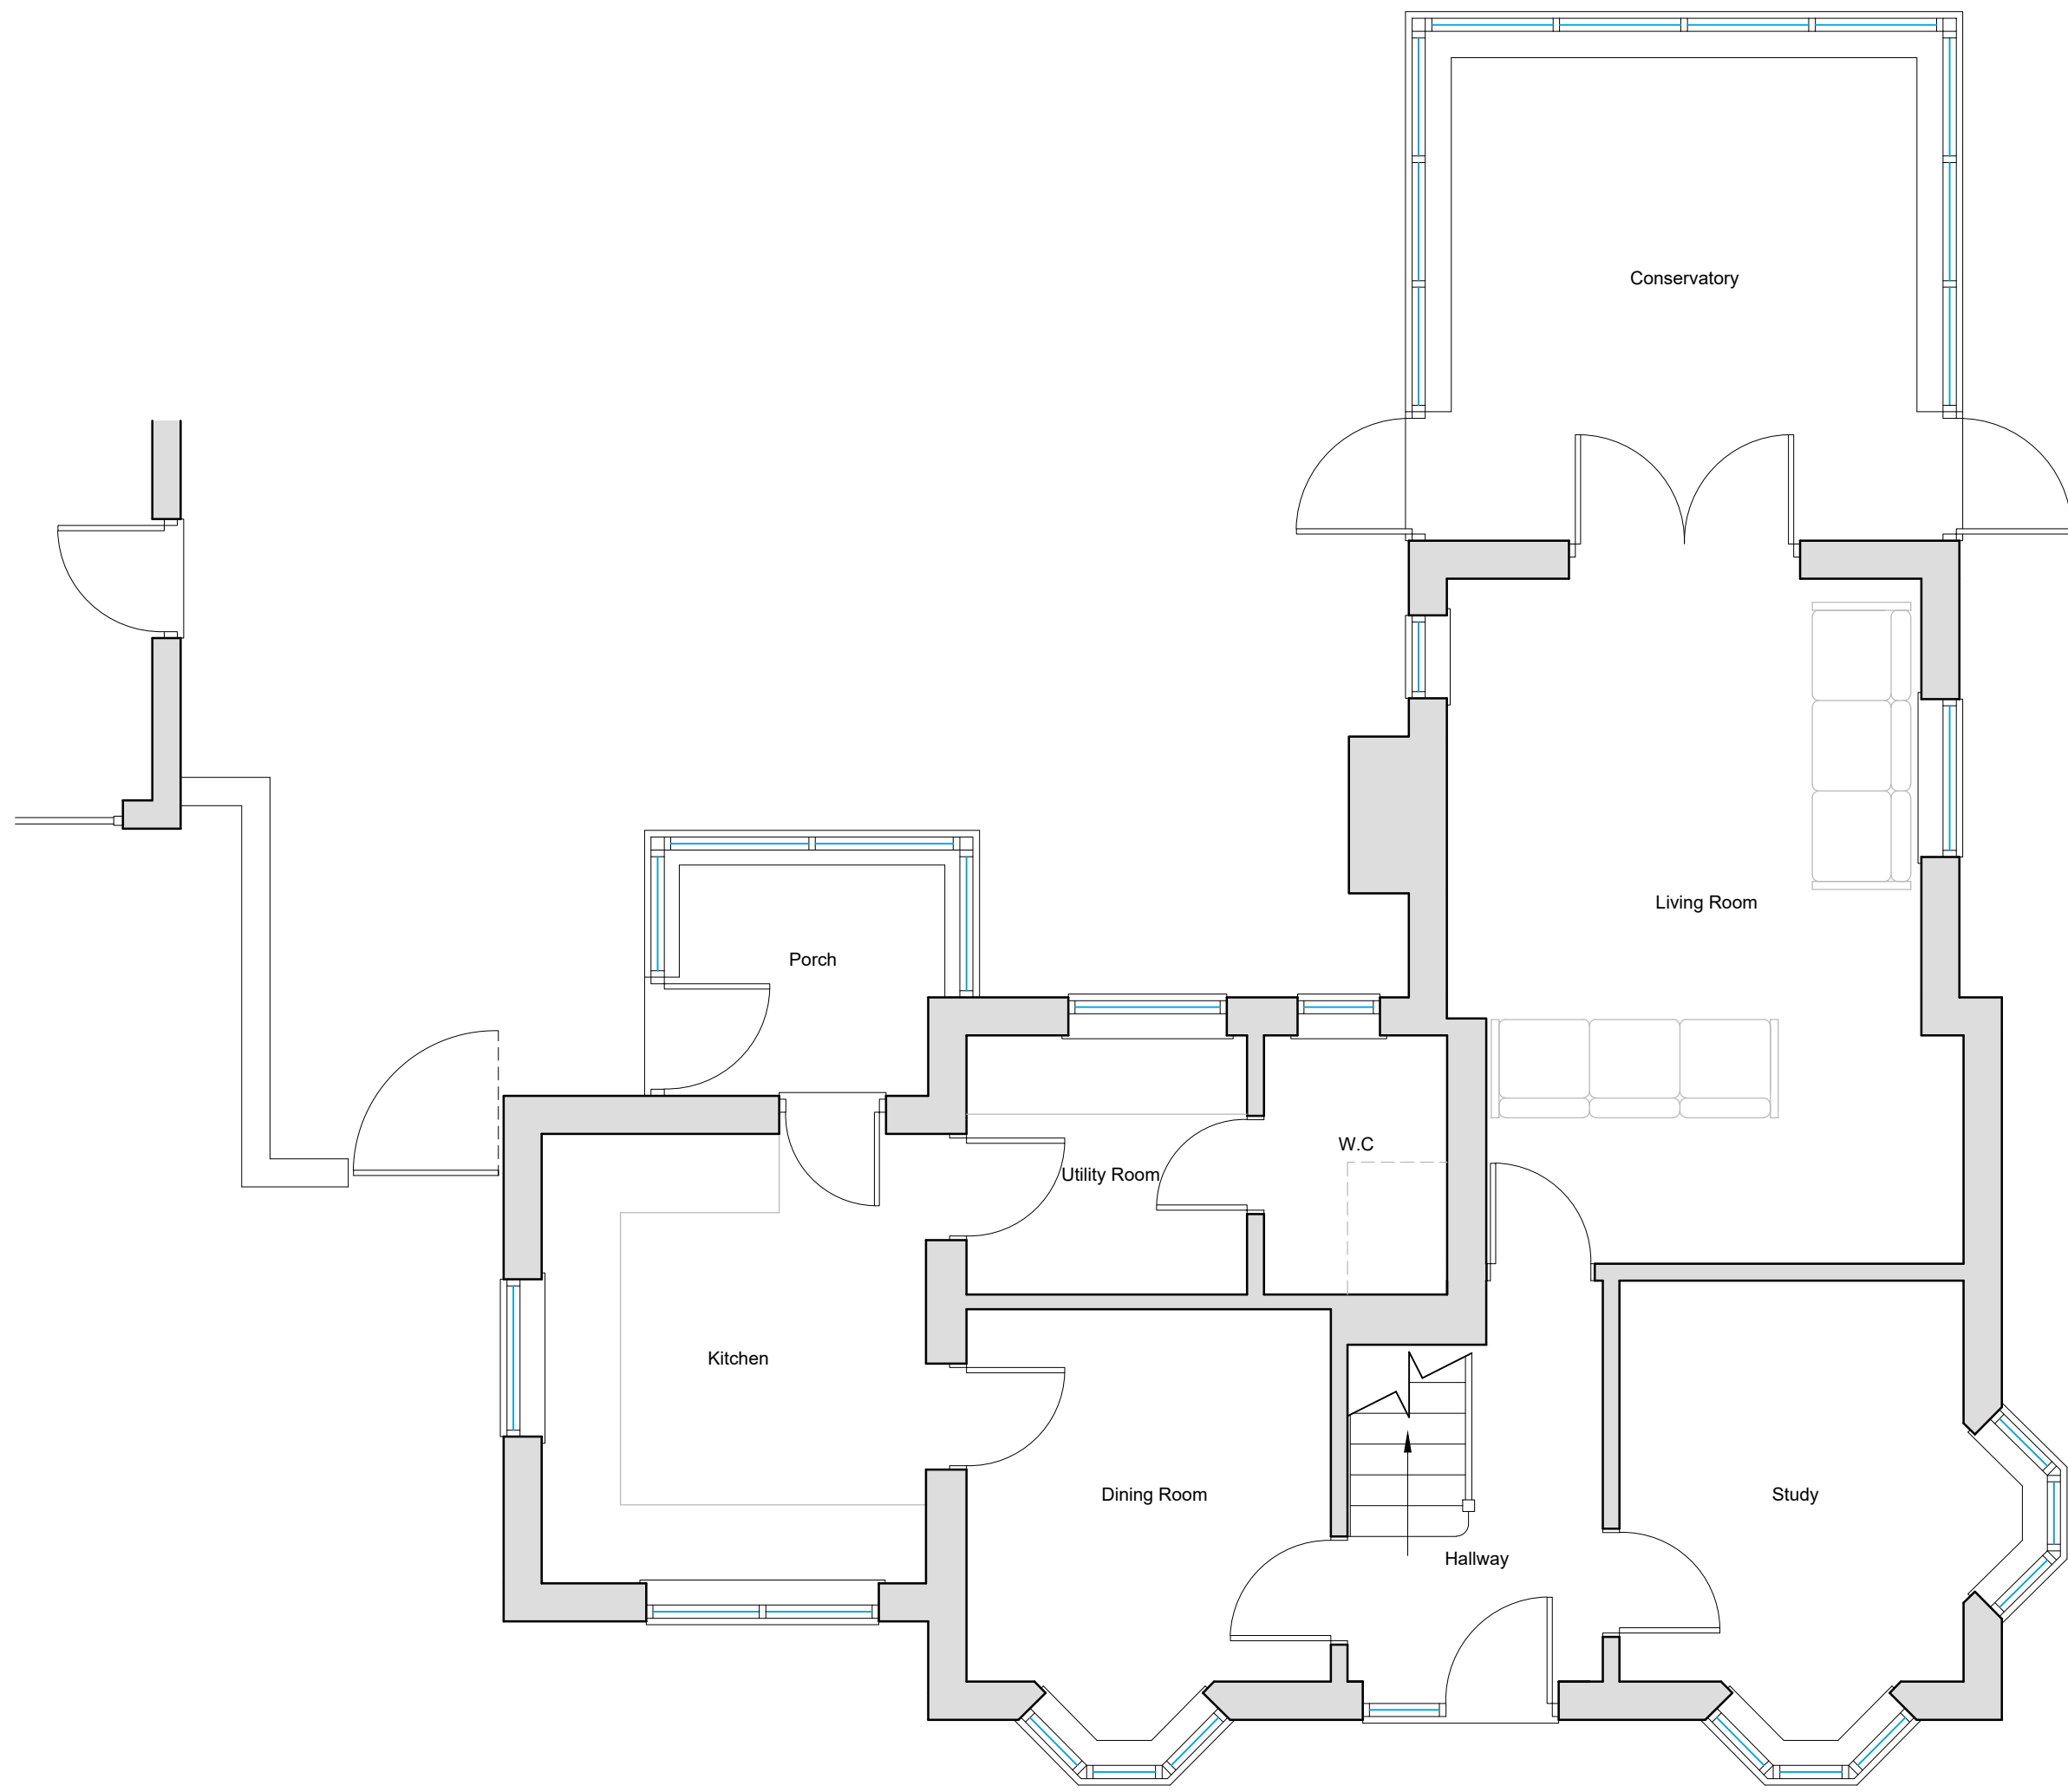

Existing Ground Floor Plan
Scale 1:50

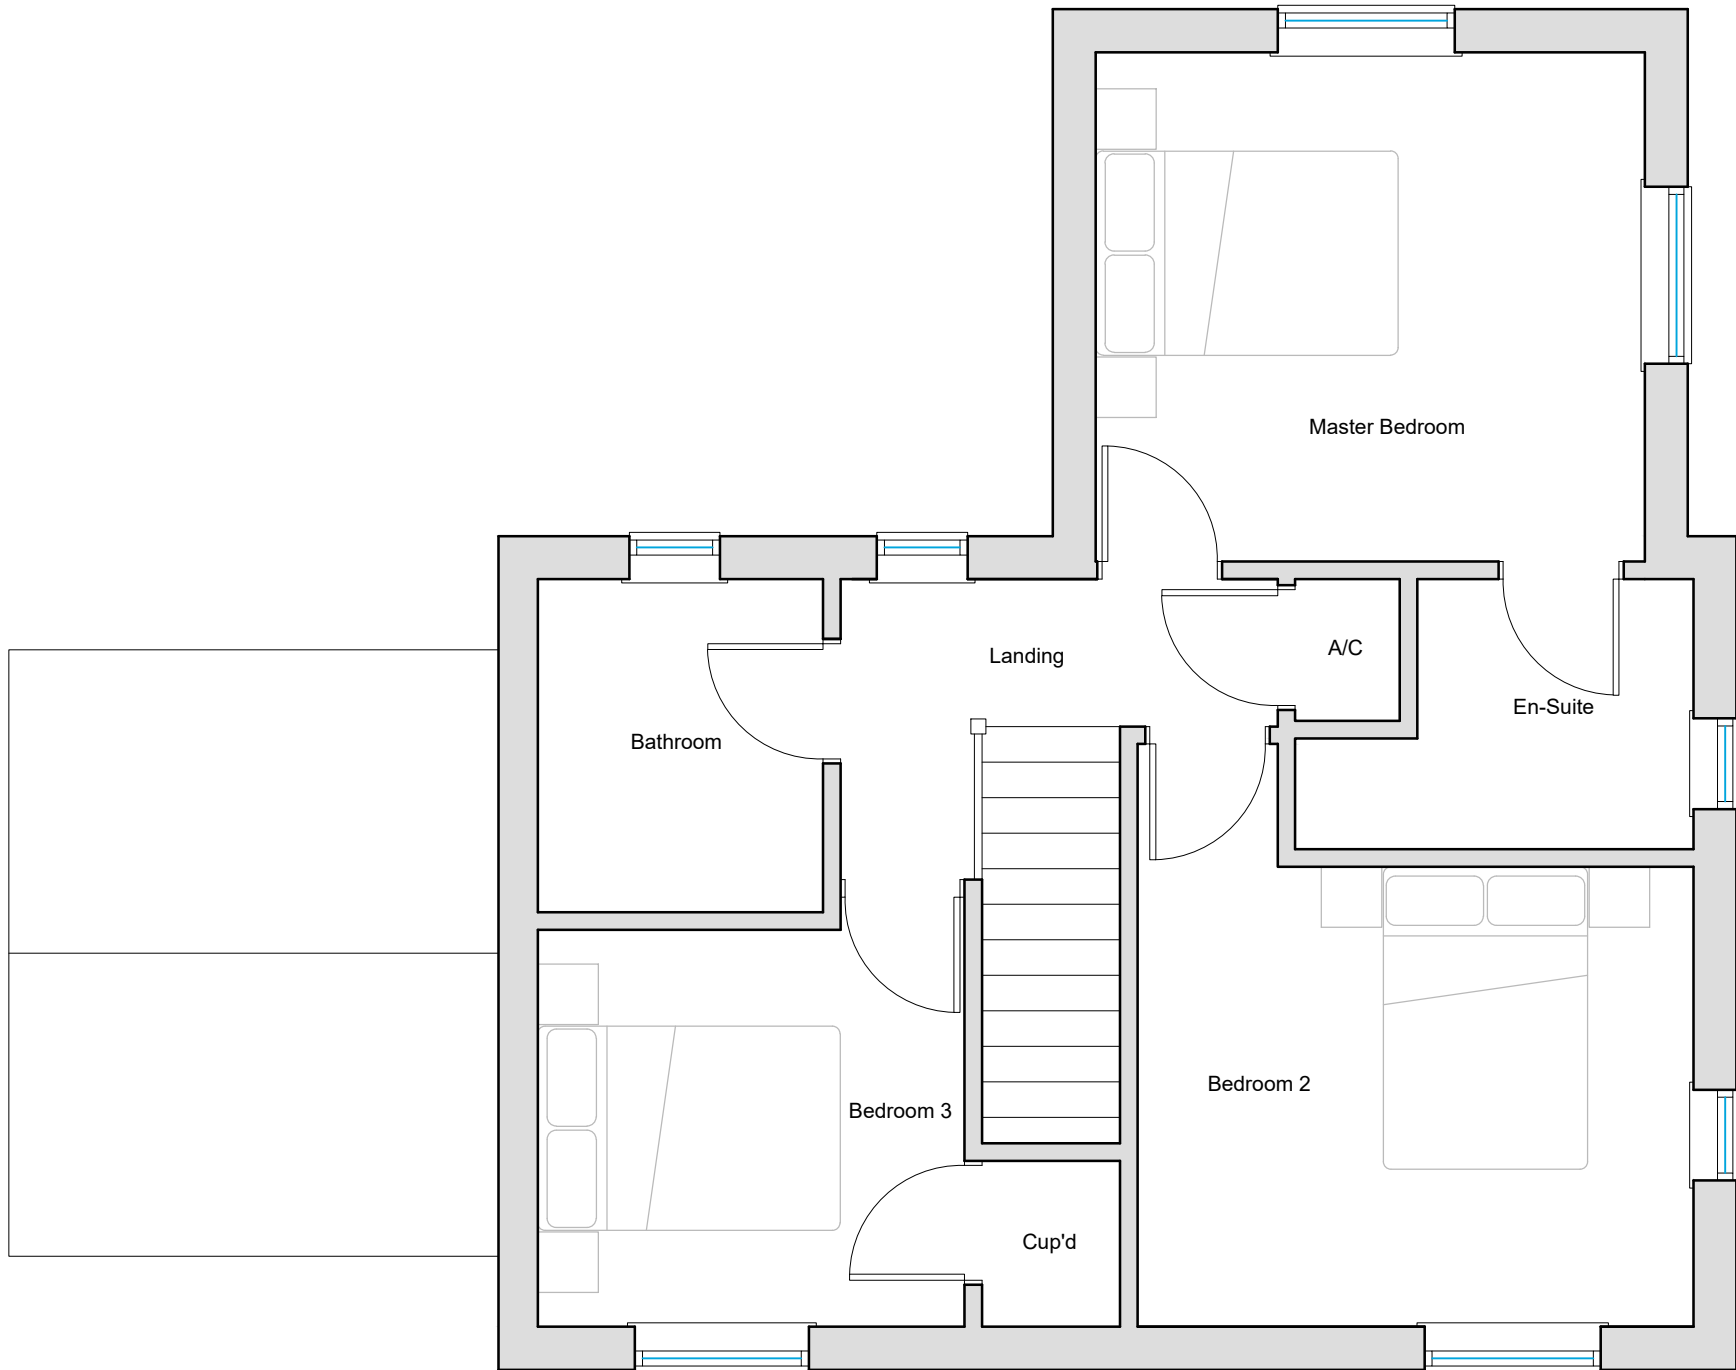

Existing First Floor Plan
Scale 1:50



Existing Front (N) Elevation
Scale 1:100




Existing Rear (S) Elevation
Scale 1:100




Existing Side (E) Elevation
Scale 1:100



Existing Side (W) Elevation
Scale 1:100

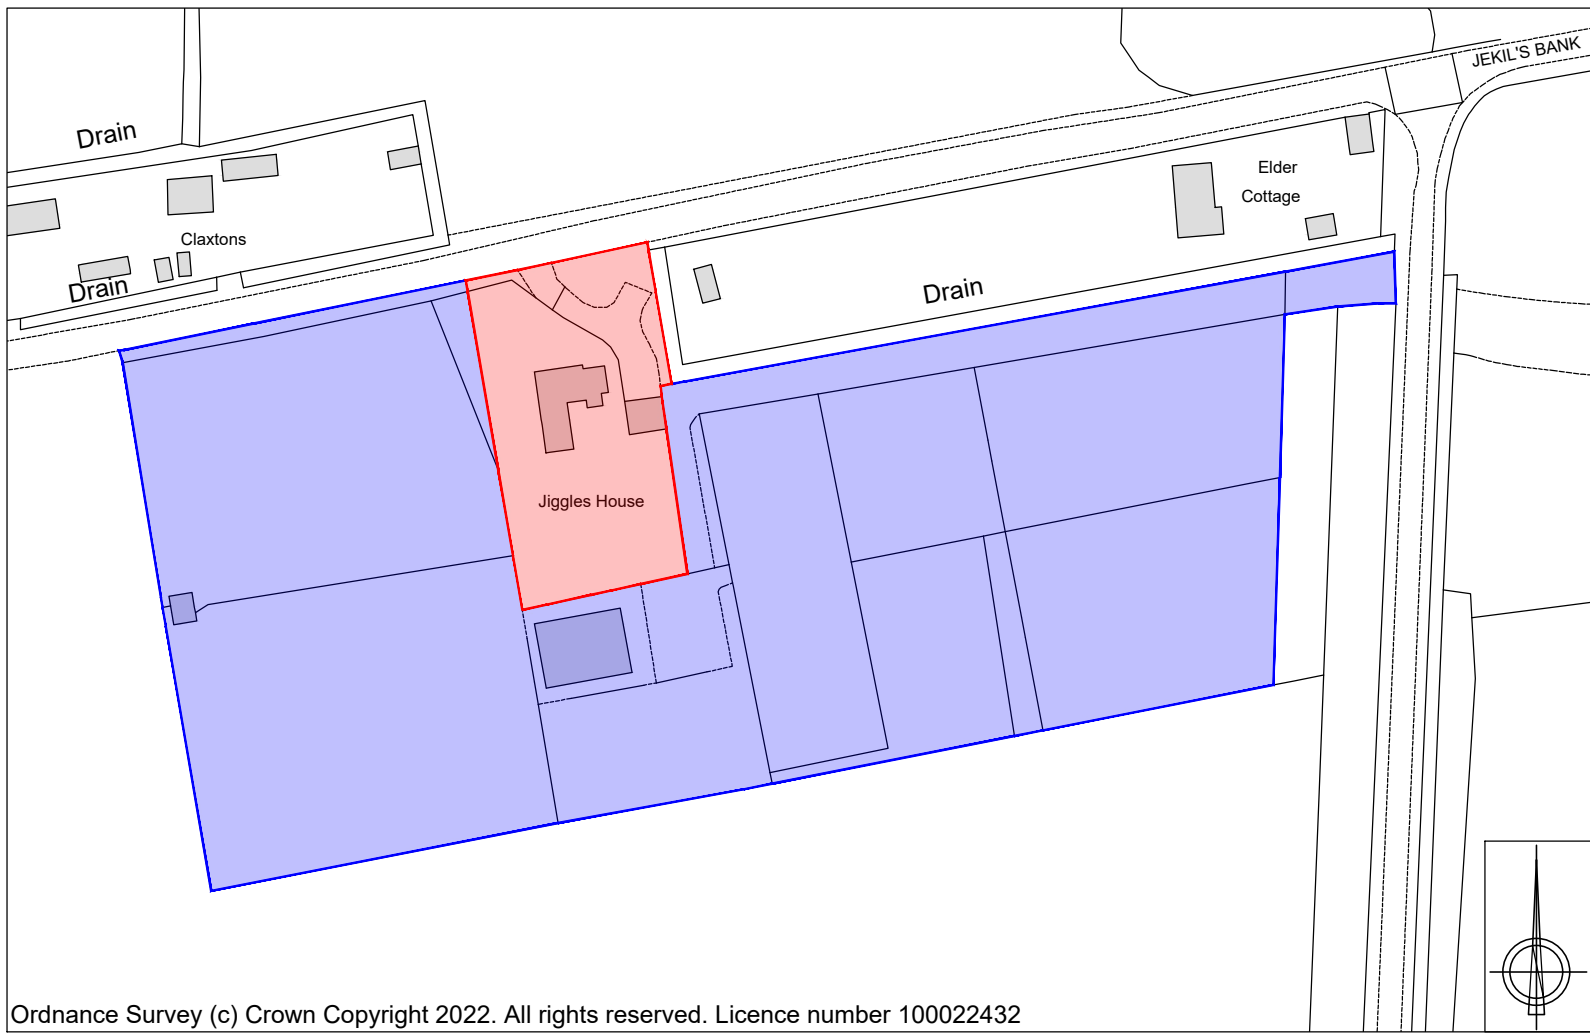

Site Location Plan
Scale 1:1250

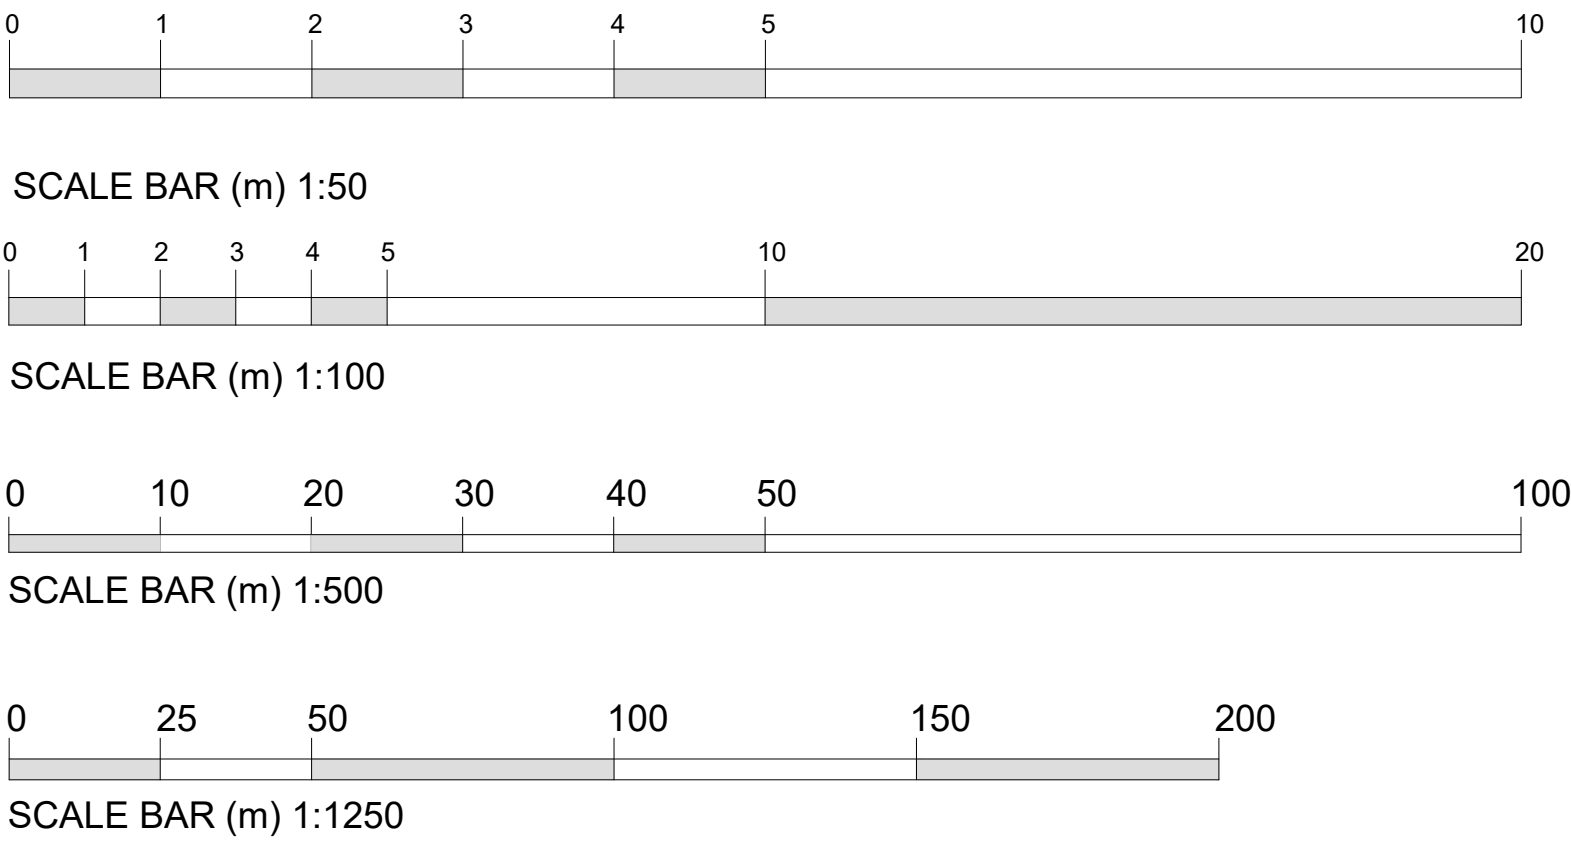

DESCRIPTION:
EXTENSIONS & INTERNAL
ALTERATIONS AT JIGGLES HOUSE,
JENKINS BANK, MOUNTON EALGATE,
SPRINGFIELD, PE12 1DY



DATE:	17/02/2022	APPROVED:	CT
PROJECT:	EXTENSIONS & INTERNAL ALTERATIONS		
DRAWING:	EXISTING FLOOR PLANS & ELEVATIONS SITE LOCATION PLAN		
SIZE:	A1	CLIENT:	Mr & Mrs I. Gresswell
SCALE:	as labelled	DRAWN BY:	JC
		SHEET:	0331/22/01A

NOTES: THIS DRAWING IS FOR INFORMATION ONLY. IT IS NOT TO BE USED FOR CONSTRUCTION. THE DESIGN HAS BEEN UNDERTAKEN AS FAR AS POSSIBLE TO AVOID RISKS TO HEALTH AND SAFETY OR TO REDUCE AND CONTROL THE EFFECTS OF ANY UNDESIRABLE RISKS. ANY RELEVANT INFORMATION REGARDING RISKS WHICH ARE NOT ABLE TO BE ELIMINATED WILL BE INCLUDED WITHIN THE PROJECT HEALTH AND SAFETY FILE.