
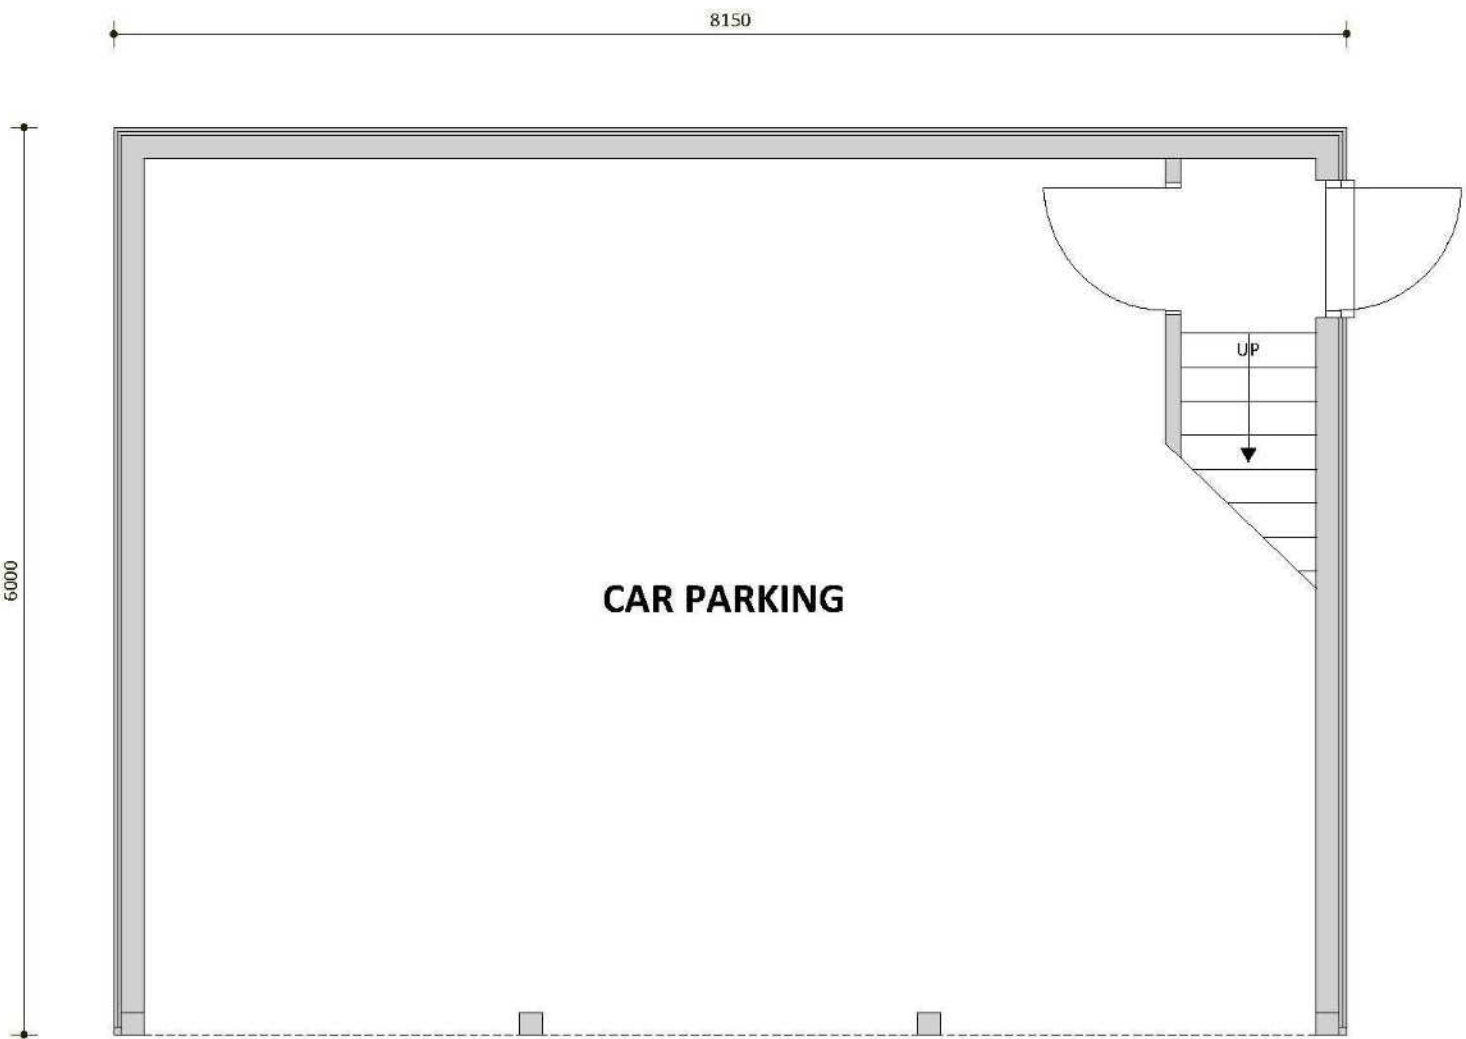


FRONT ELEVATION


SIDE ELEVATION 1

REAR ELEVATION

SIDE ELEVATION 2

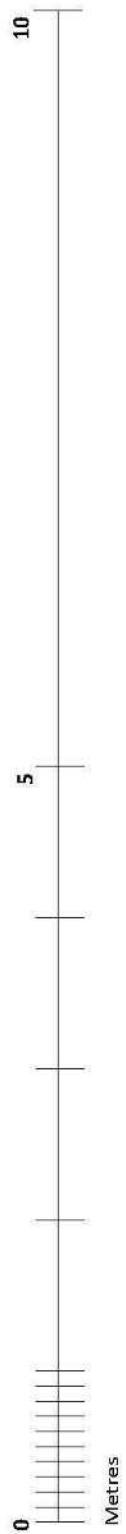

GROUND FLOOR PLAN

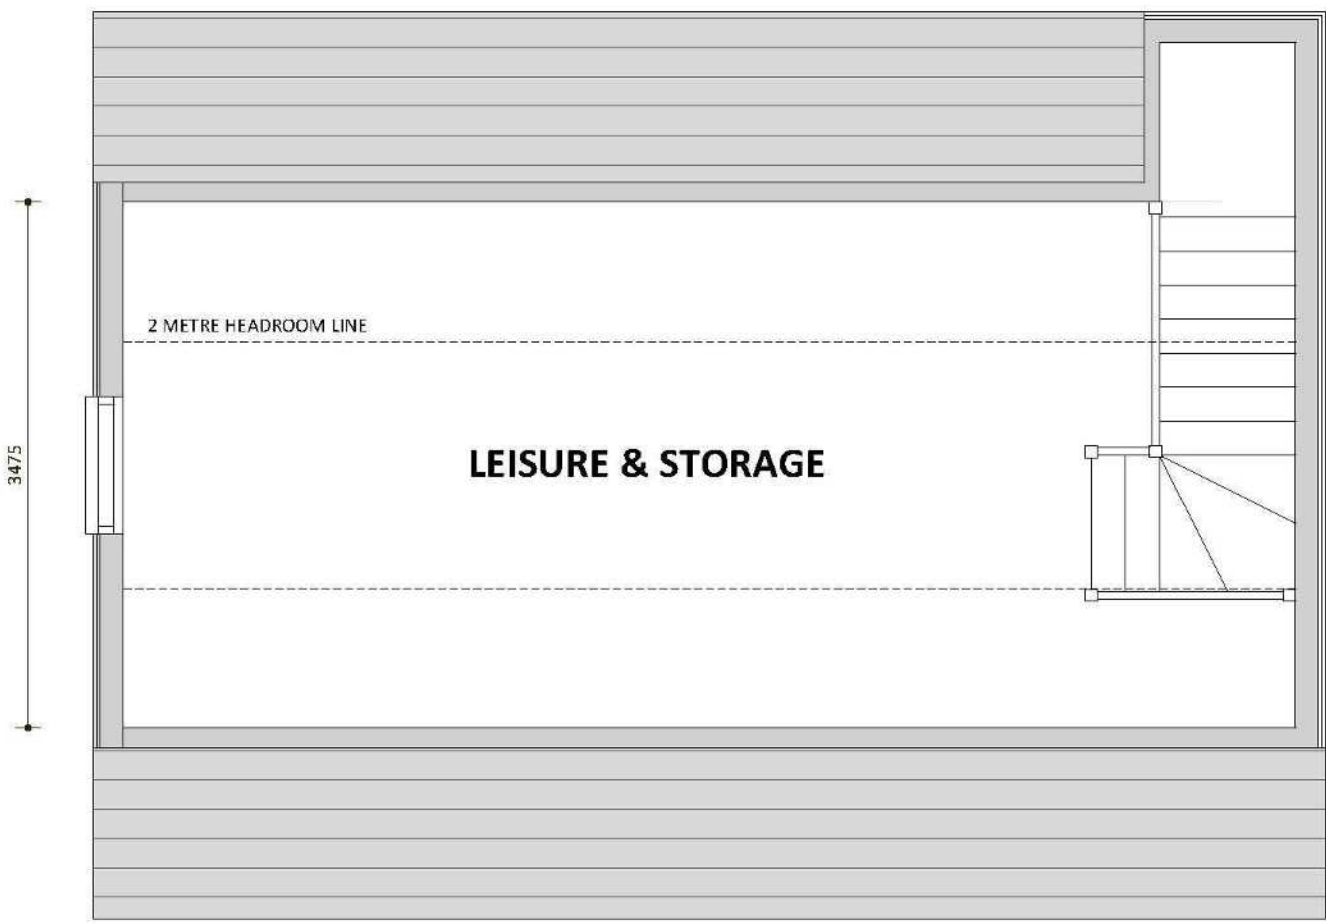

FIRST FLOOR PLAN

- NOTES
- 1 Do not scale from the drawings. Dimensions to be checked on site
 - 2 All work to comply with the current building regulations.
 - 3 All drawings are the copyright of sharman architecture.
 - 4 This drawing is intended to identify the main features and principal components. Construction work should be carried out and supervised by experienced and competent personnel and hence exhaustive detail is not required.

scale 1:50 & 1:100 Print at A2	date APRIL 2019	revision A 28/04/2019 Drawing Issued
-----------------------------------	--------------------	---

title
GARAGE PLANS & ELEVATIONS

contract
MR MATT PARRY & MISS KATIE BONNER.

sharman architecture

OAK BARN, WILLOW DROVE, BOROUGH FEN, PETERBOROUGH, PE6 7QB

tel: 07724 529 094

email: paulsharman1@btinternet.com