


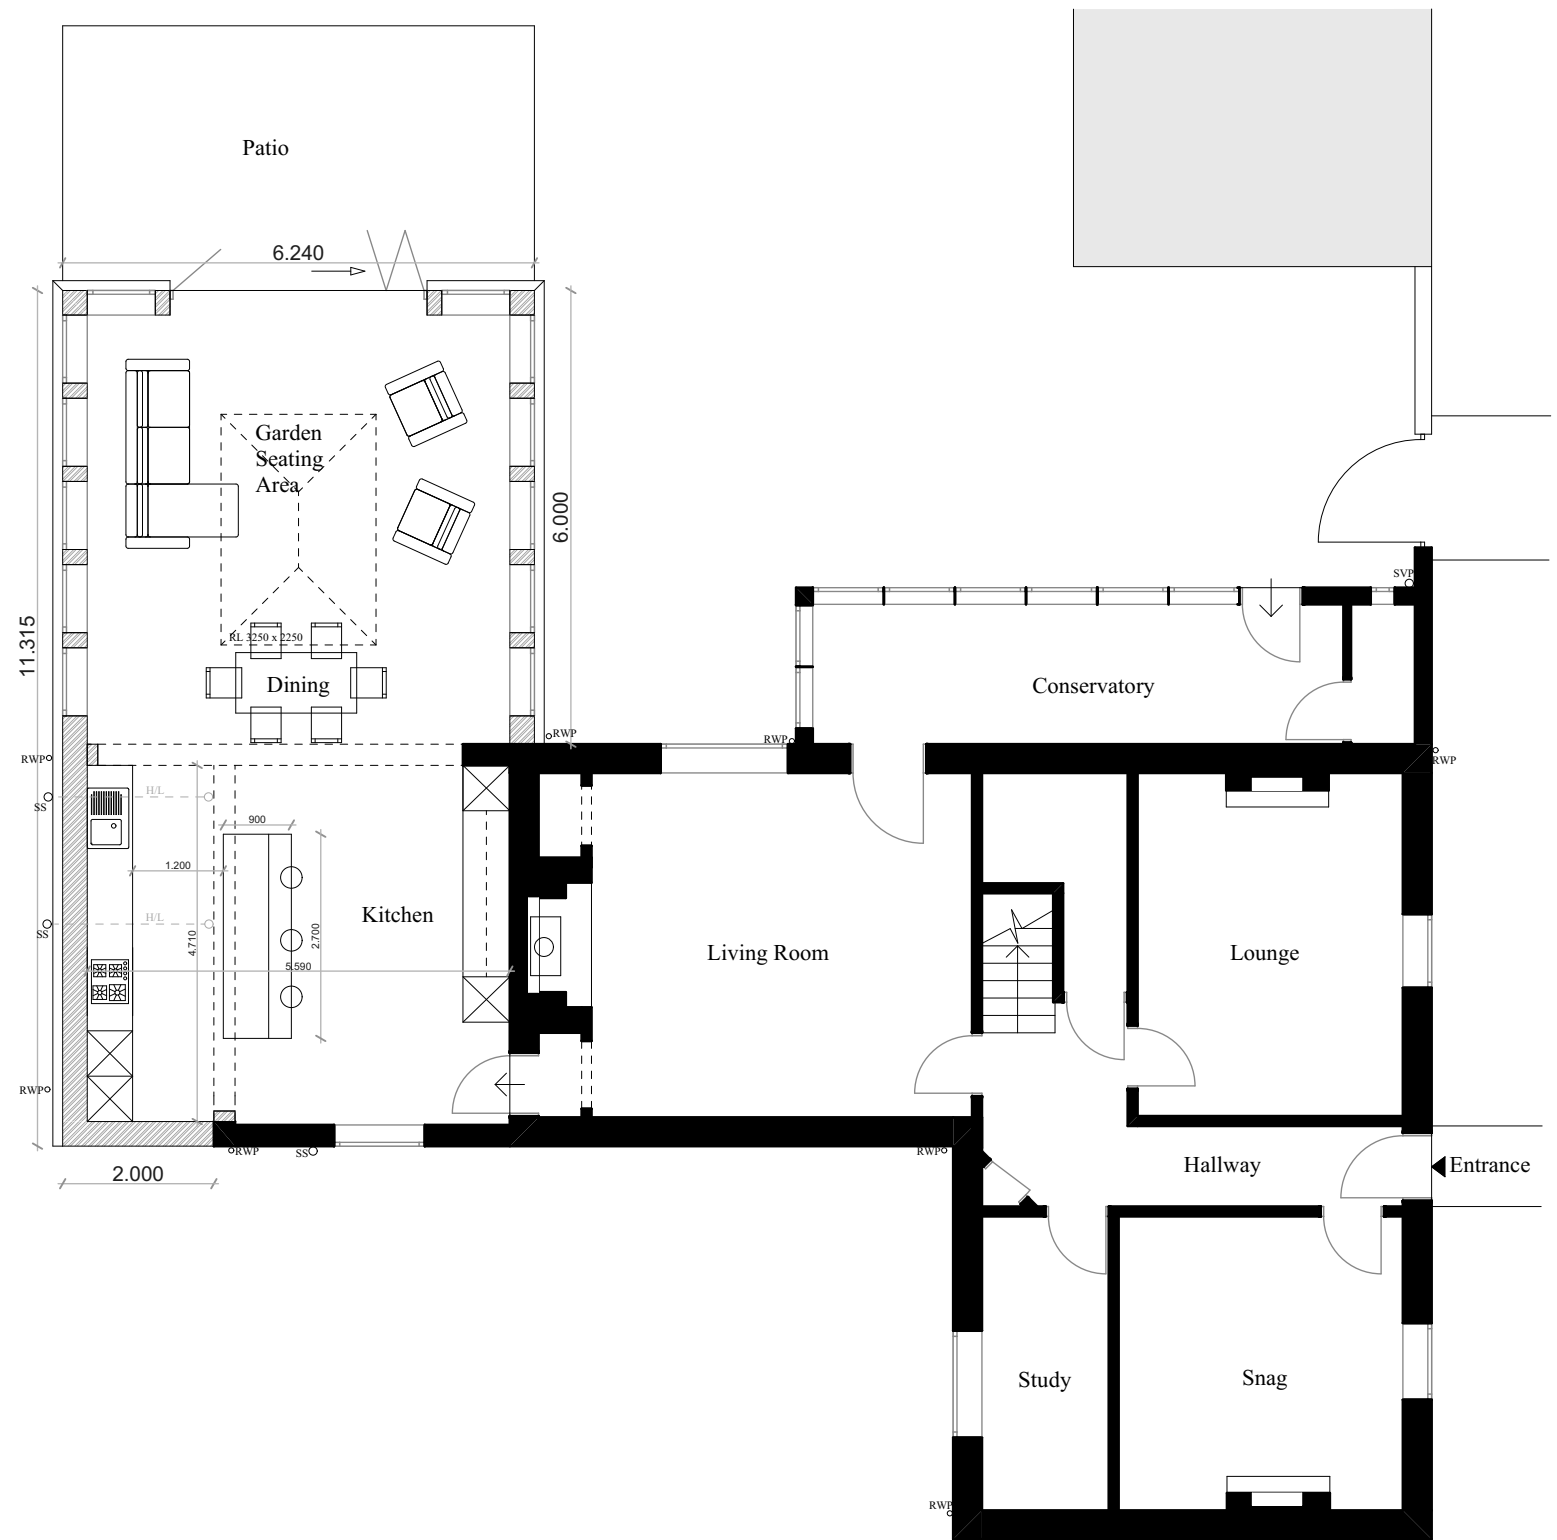

 Cameron Bosque Architects Cambridge & Huntingdon Tel: 07548658571 Email: info@cameronbosque.com	Status Planning	Title Proposed Ground Floor Plan	Rev / Date 06.04.23 Drawn by GC Description Planning Issue	0m 1m 2m 4m 6m 8m 10m 0ft 20ft N 
	Client Name DSM Construction Services Ltd.	Scale 1:100@A3 Date 12.03.23	Drawing Number 23046-1100 Revision /	General Notes Do not scale from this drawing, apart from Town Planning purposes. Work to figure dimensions only. This drawing is the property of Cameron Bosque Architects Limited and copyright is reserved by them This drawing is issued on the basis that it is not copied, used or disclosed by or to any unauthorised person without the prior written consent of Cameron Bosque Architects Limited The drawing representative of the building or site and intended works. Contractors should carry out their own independent site surveys to confirm dimensions