

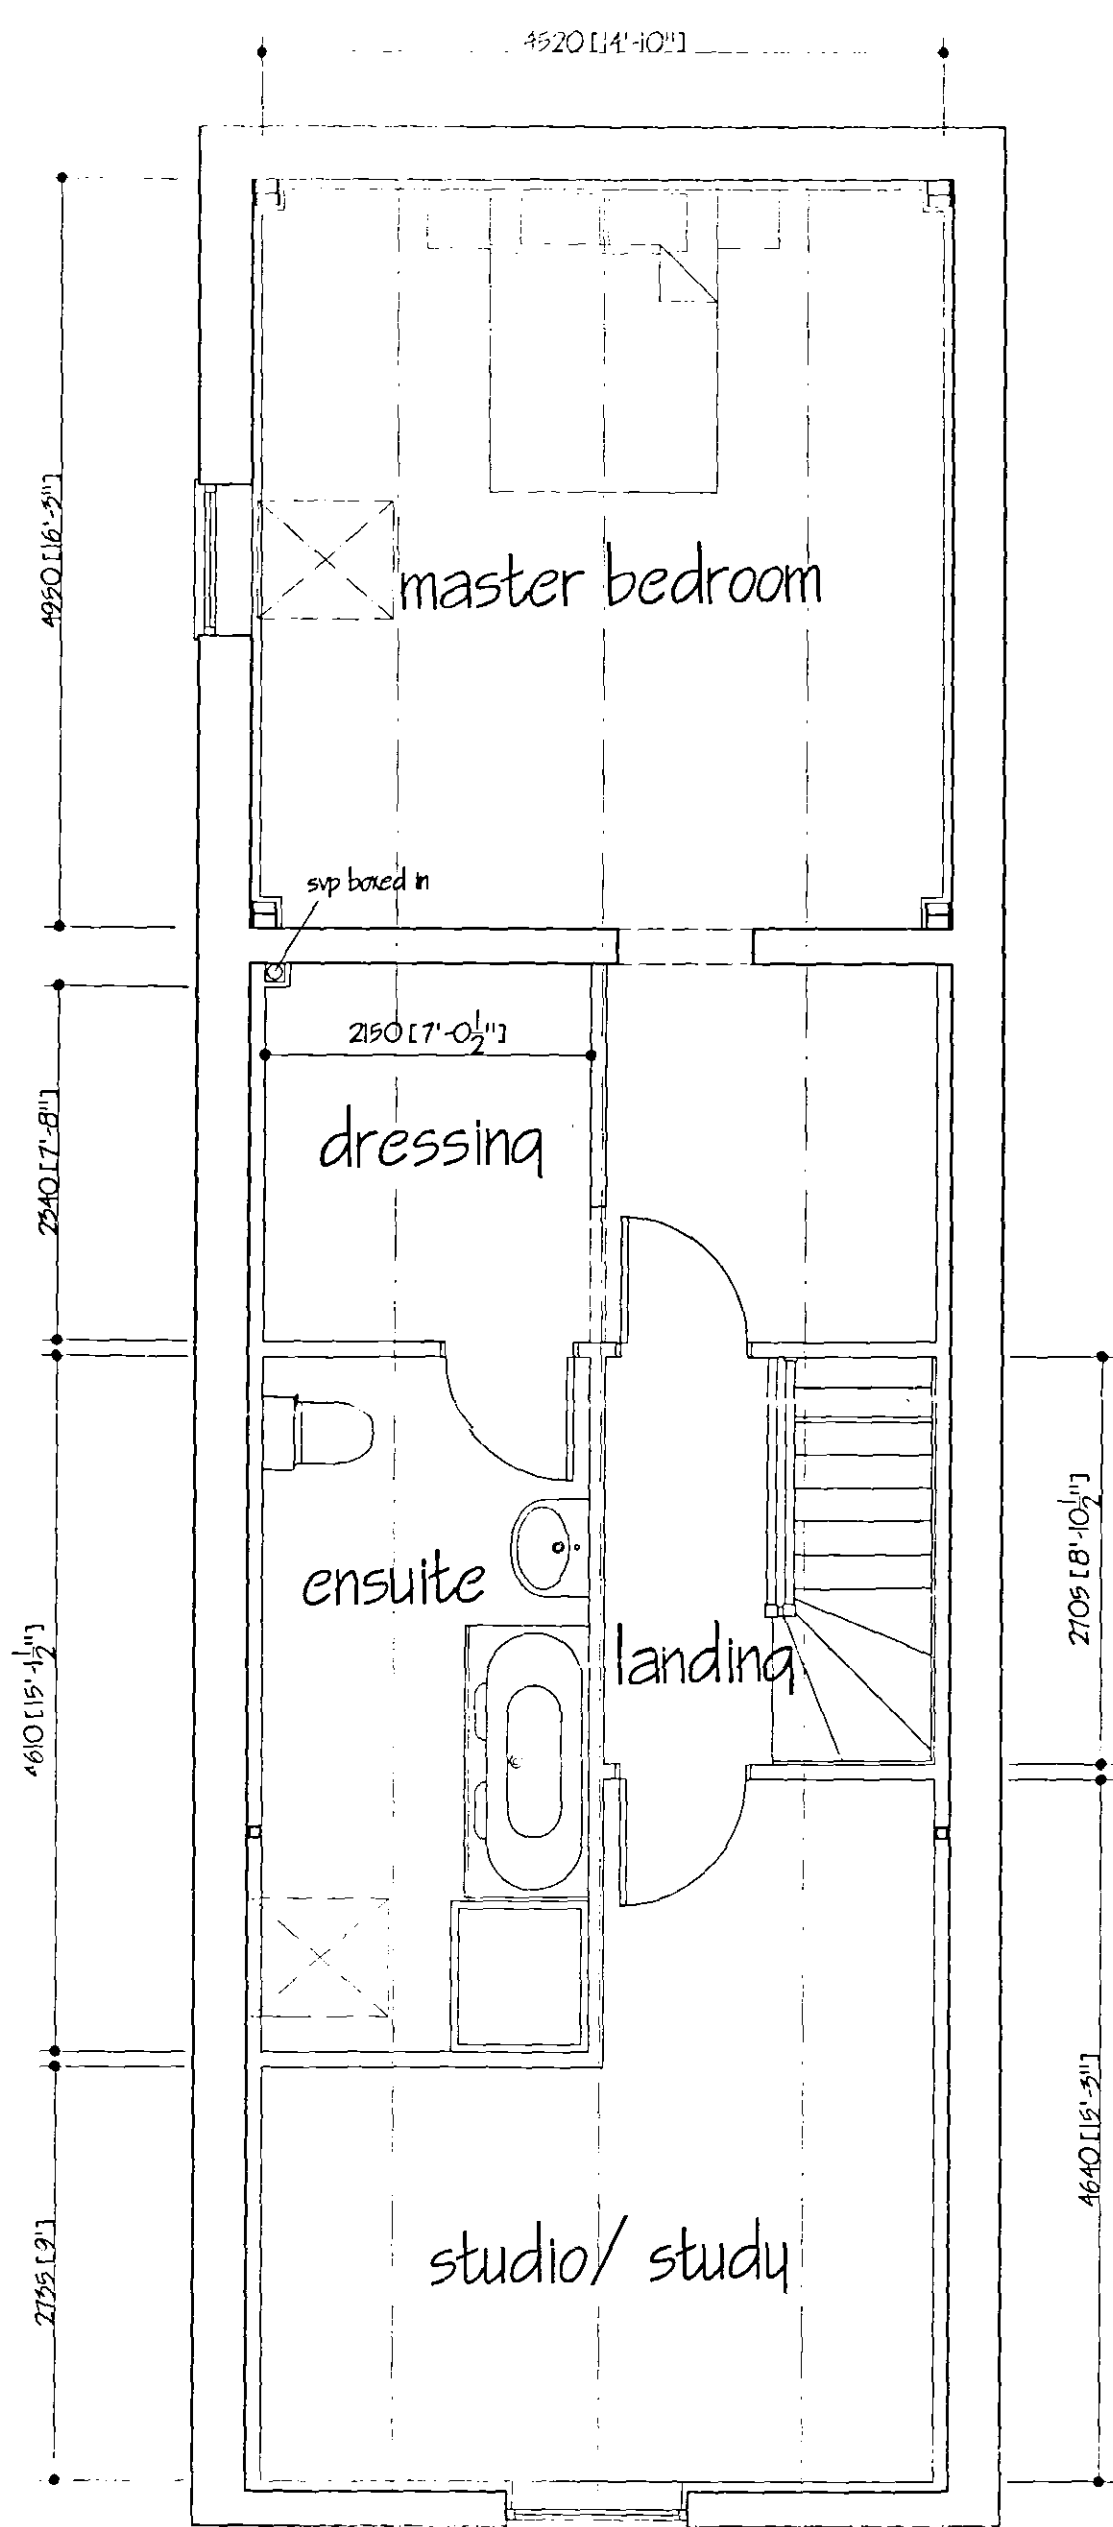


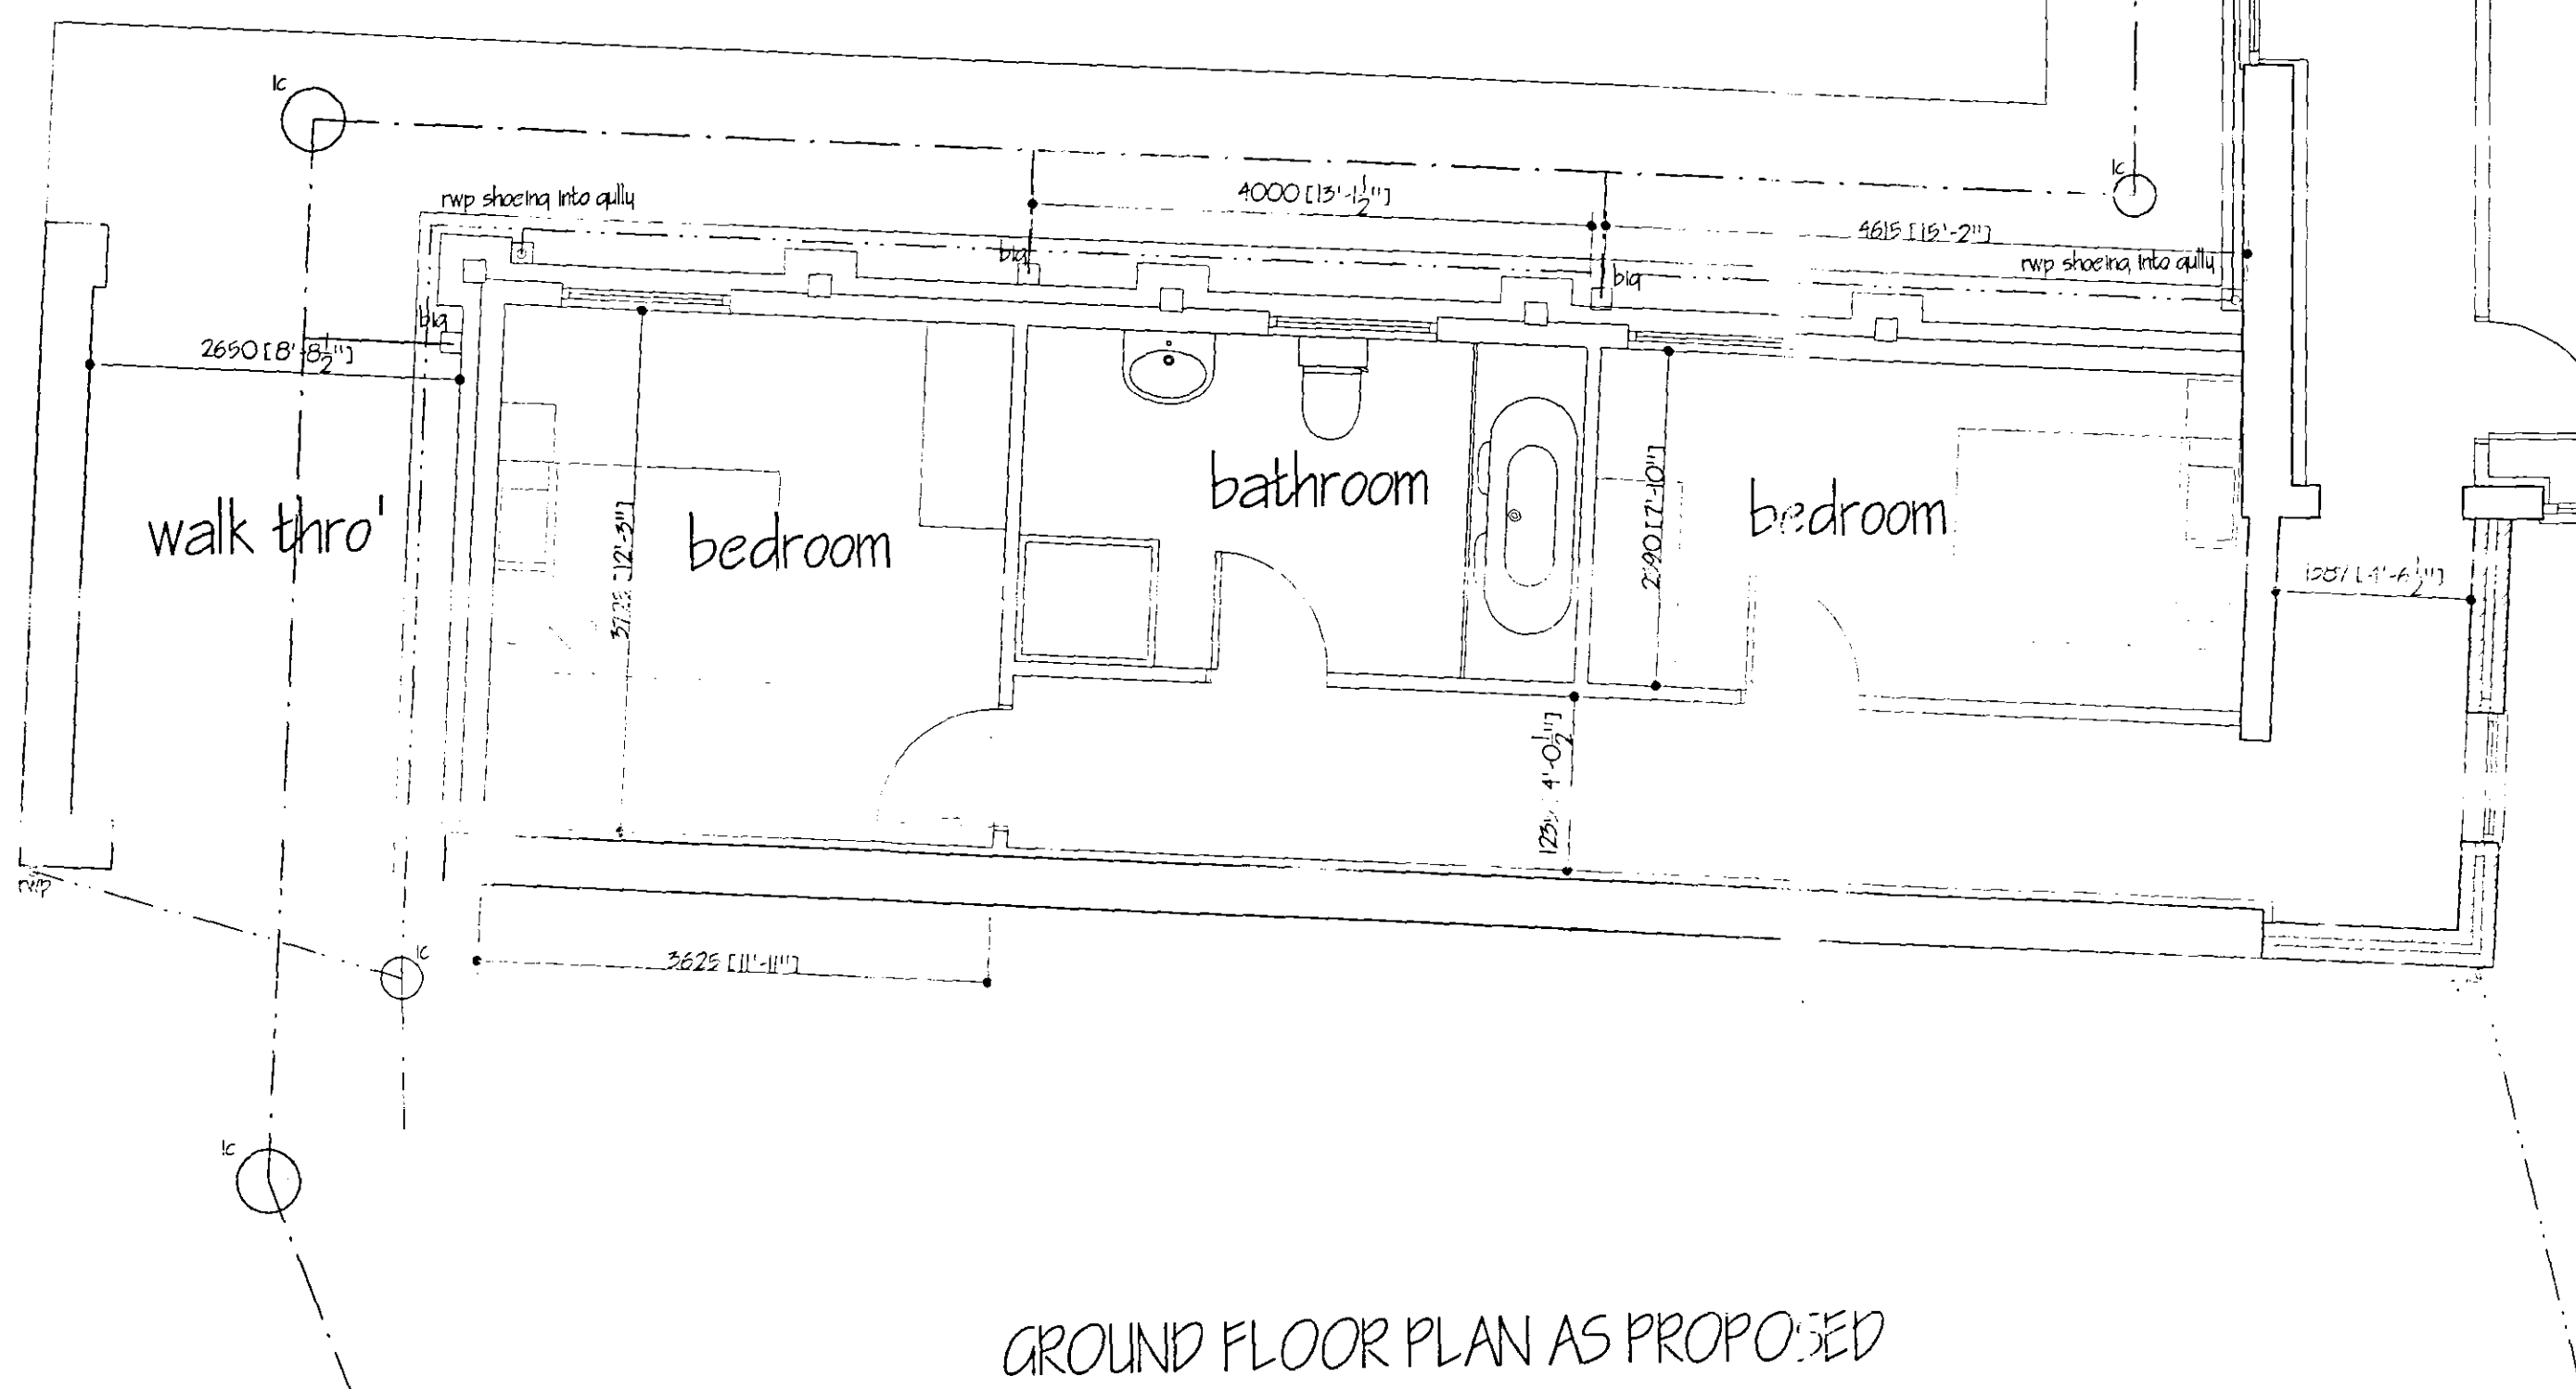

FIRST FLOOR PLAN AS PROPOSED

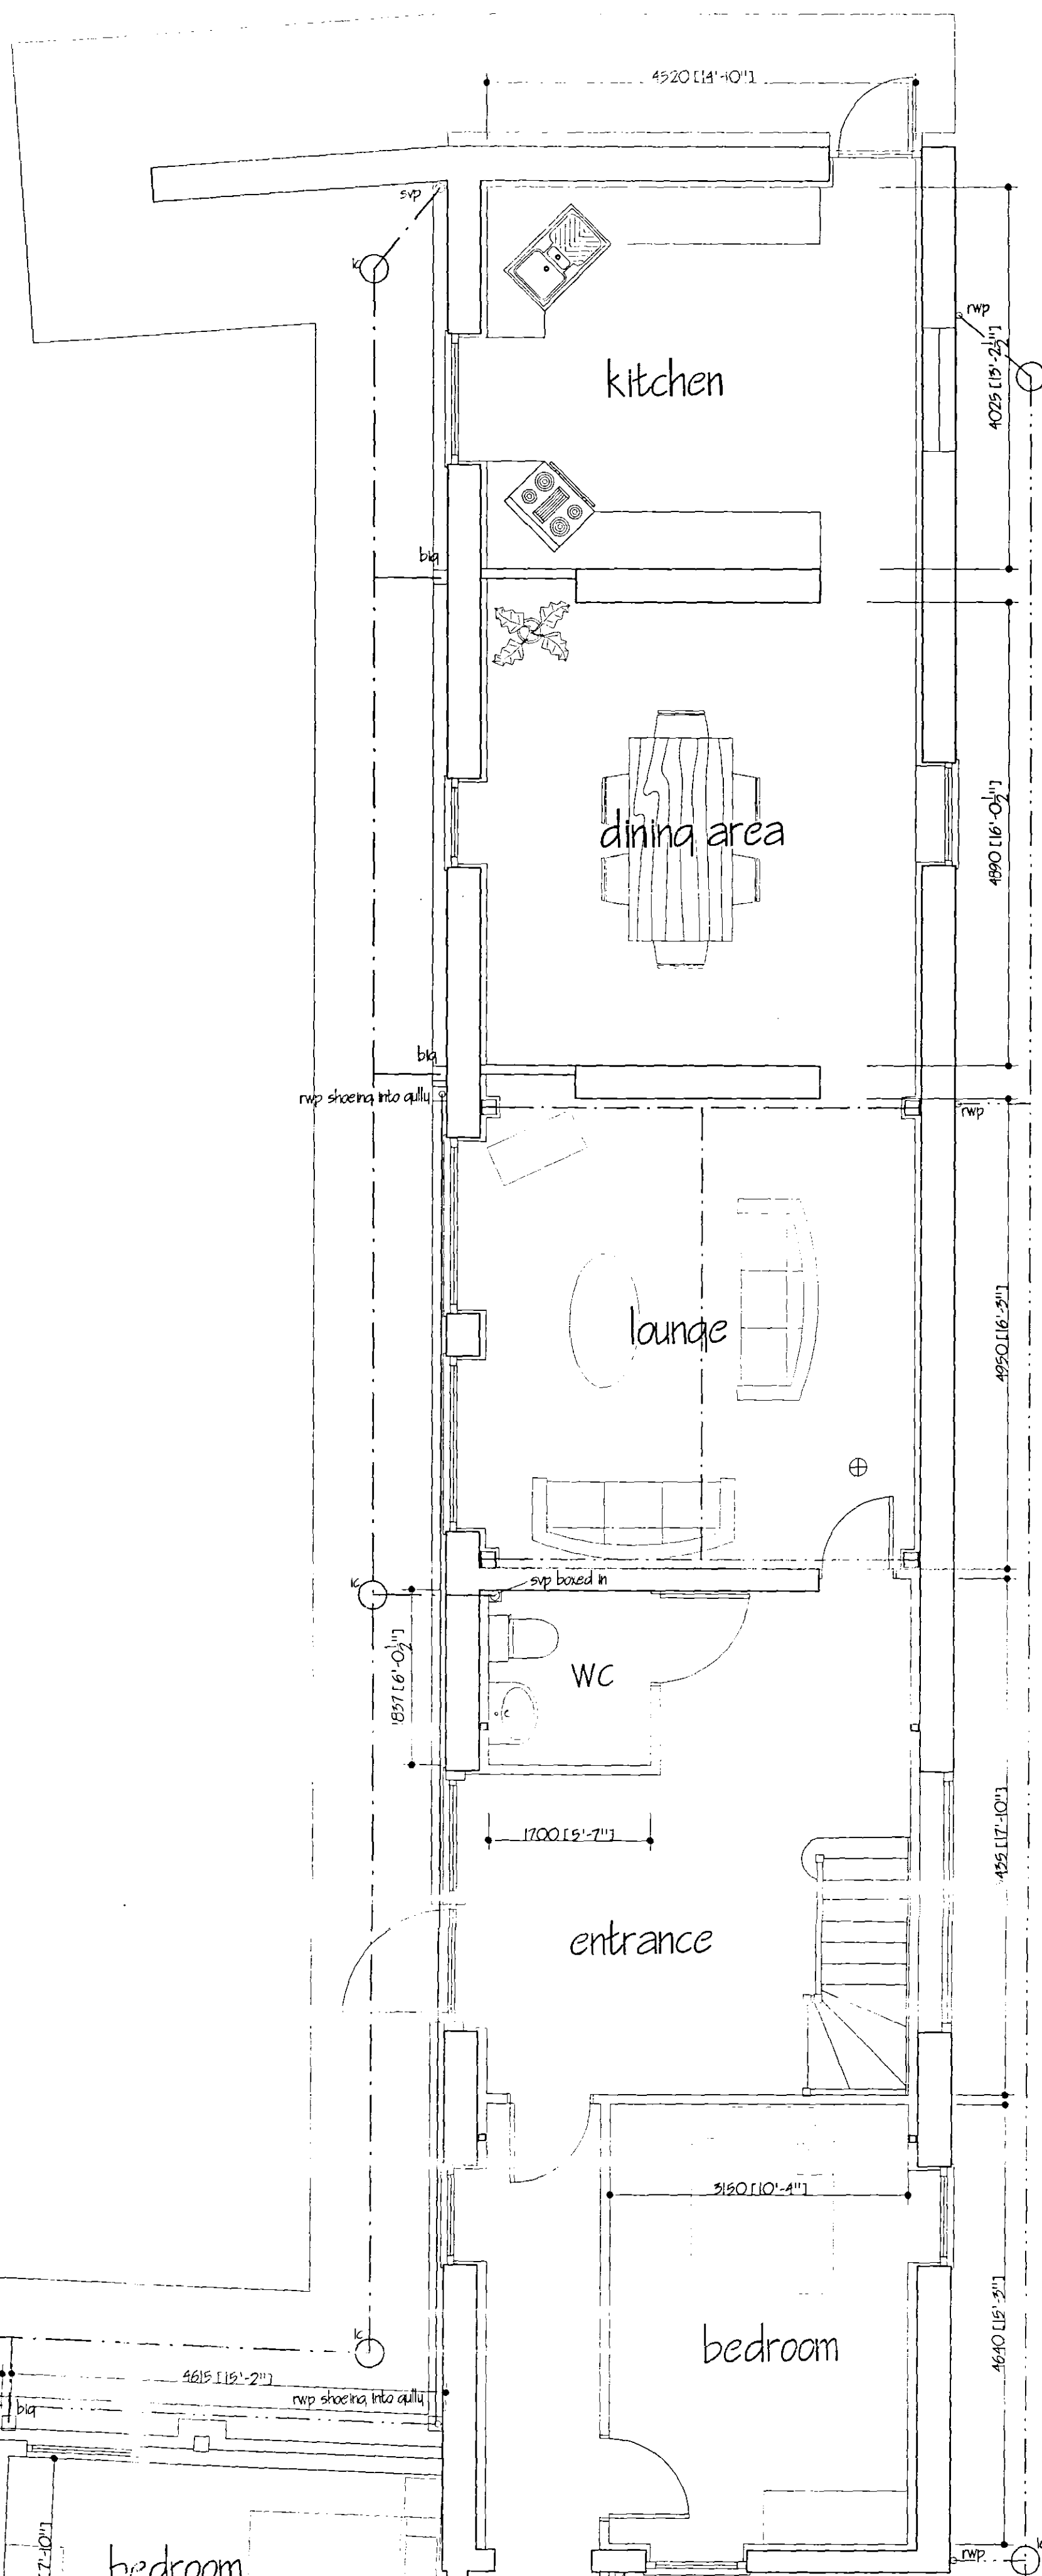

GROUND FLOOR PLAN AS PROPOSED

SHDC
Planning & Development
23 MAR 2005
Ref: 0390/05

**DETERMINED
PLAN**

G. R. MERCHANT I.ENG AMICE FTWO ARCHITECTURAL, STRUCTURAL AND LAND DRAINAGE CONSULTANTS Unit 4, Wrights Mews, Spalding, Lincs. PE12 7EE Tel: 01406 490800 Fax: 01406 428744 E-mail: G. R. Merchant @ Merchant. FD.	
Project PROPOSED CHANGE OF USE OF BUSINESS UNITS TO DWELLING AT HURDLEREE BANK WHARFLODE	
Client G. LAMING ESQ.	
Drawing GROUND & FIRST FLOOR PLANS AS PROPOSED	
Job Ref. 1132/05	Drawing No. 01
Date MAR 2005	Drawn JFW
Scales 1/50	
DO NOT SCALE FROM THIS DRAWING This drawing is copyright and may not be altered, copied, reproduced or used for any other purpose other than that for which it was made. The Licensed Contractor is to check all dimensions on site and report any discrepancies to the Architect. All details shown on this drawing including site and ground levels are to be confirmed by the Architect. The Licensed Contractor is to be responsible for all dimensions on site and report any discrepancies to the Architect.	