

**MATERIALS ( Packing Shed and Bungalow)**

ROOF TILES : Redland Farmhouse Red  
Smooth Interlocking  
Concrete Norfolk Pantiles


BRICKS : London Fletton Moreteyne  
Russett

ACCESS ROAD/ DRIVE :  
Min. 150mm Hardcore  
with 25/14 river washed  
gravel 50mm thick.  
Concrete kerb edging to  
B.S 340 Fig. 7


**LANDSCAPING**

TREES : Standards 80-100cm girth

HEDGE : 600mm wide. Plants 4 per  
meter stepped. 30-40 cm high

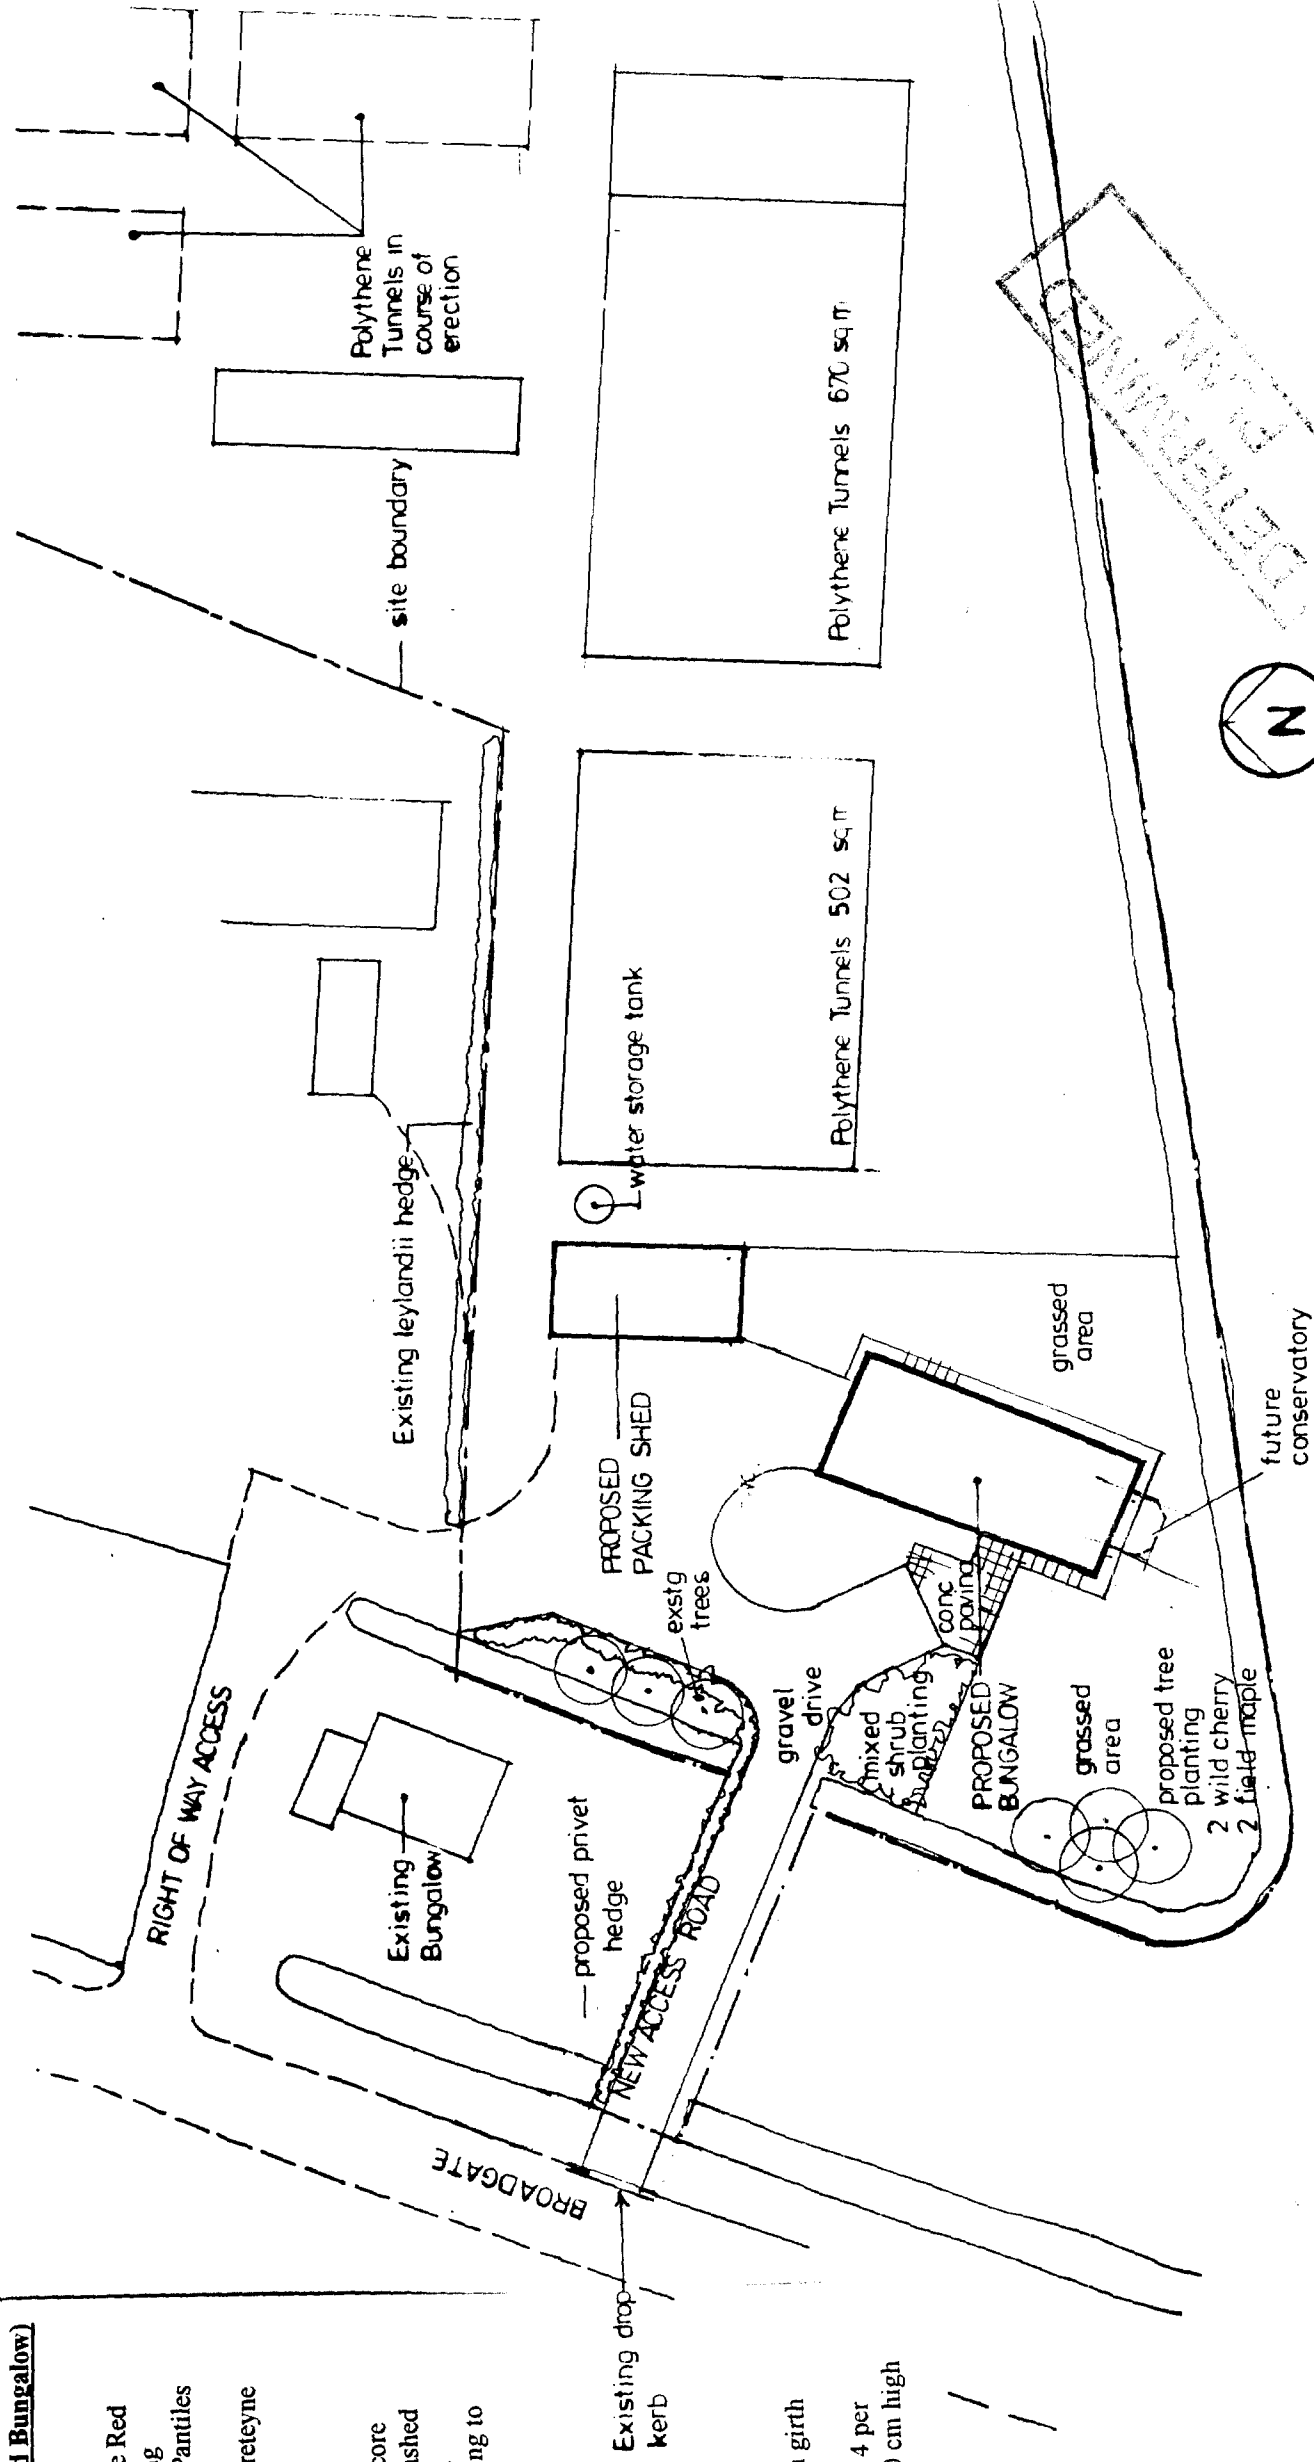

**SITE PLAN**  
SCALE 1:500

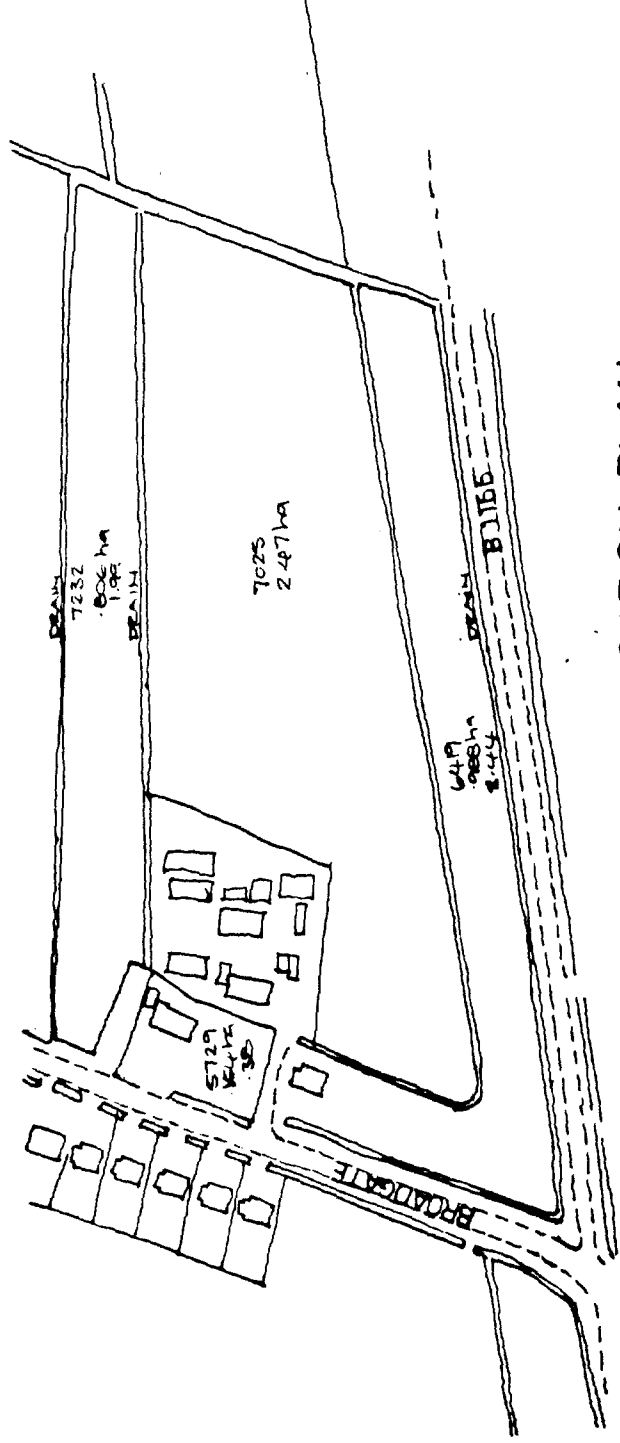

**LOCATION PLAN**

1:2500



**BUNGALOW AND PACKING SHED AT Whaplode Drive**

For Mr + Mrs B Holmes

**SITE + LOCATION PLAN LANDSCAPING + SCREENING**

PETERBOROUGH  
DESIGN GROUP  
Toll Bar House  
Shrewsbury Avenue  
Peterborough PE2 7BX  
Tel: 01733 371000  
Fax: 01733 370666

Scale AS SHOWN

Date: OCT 96

Drawn: DW

Drawing Number: 96084/05