


Contractor to check all Dimensions on site prior to ordering materials / commencing work. Do Not Scale from this Drawing - If In doubt then please ask

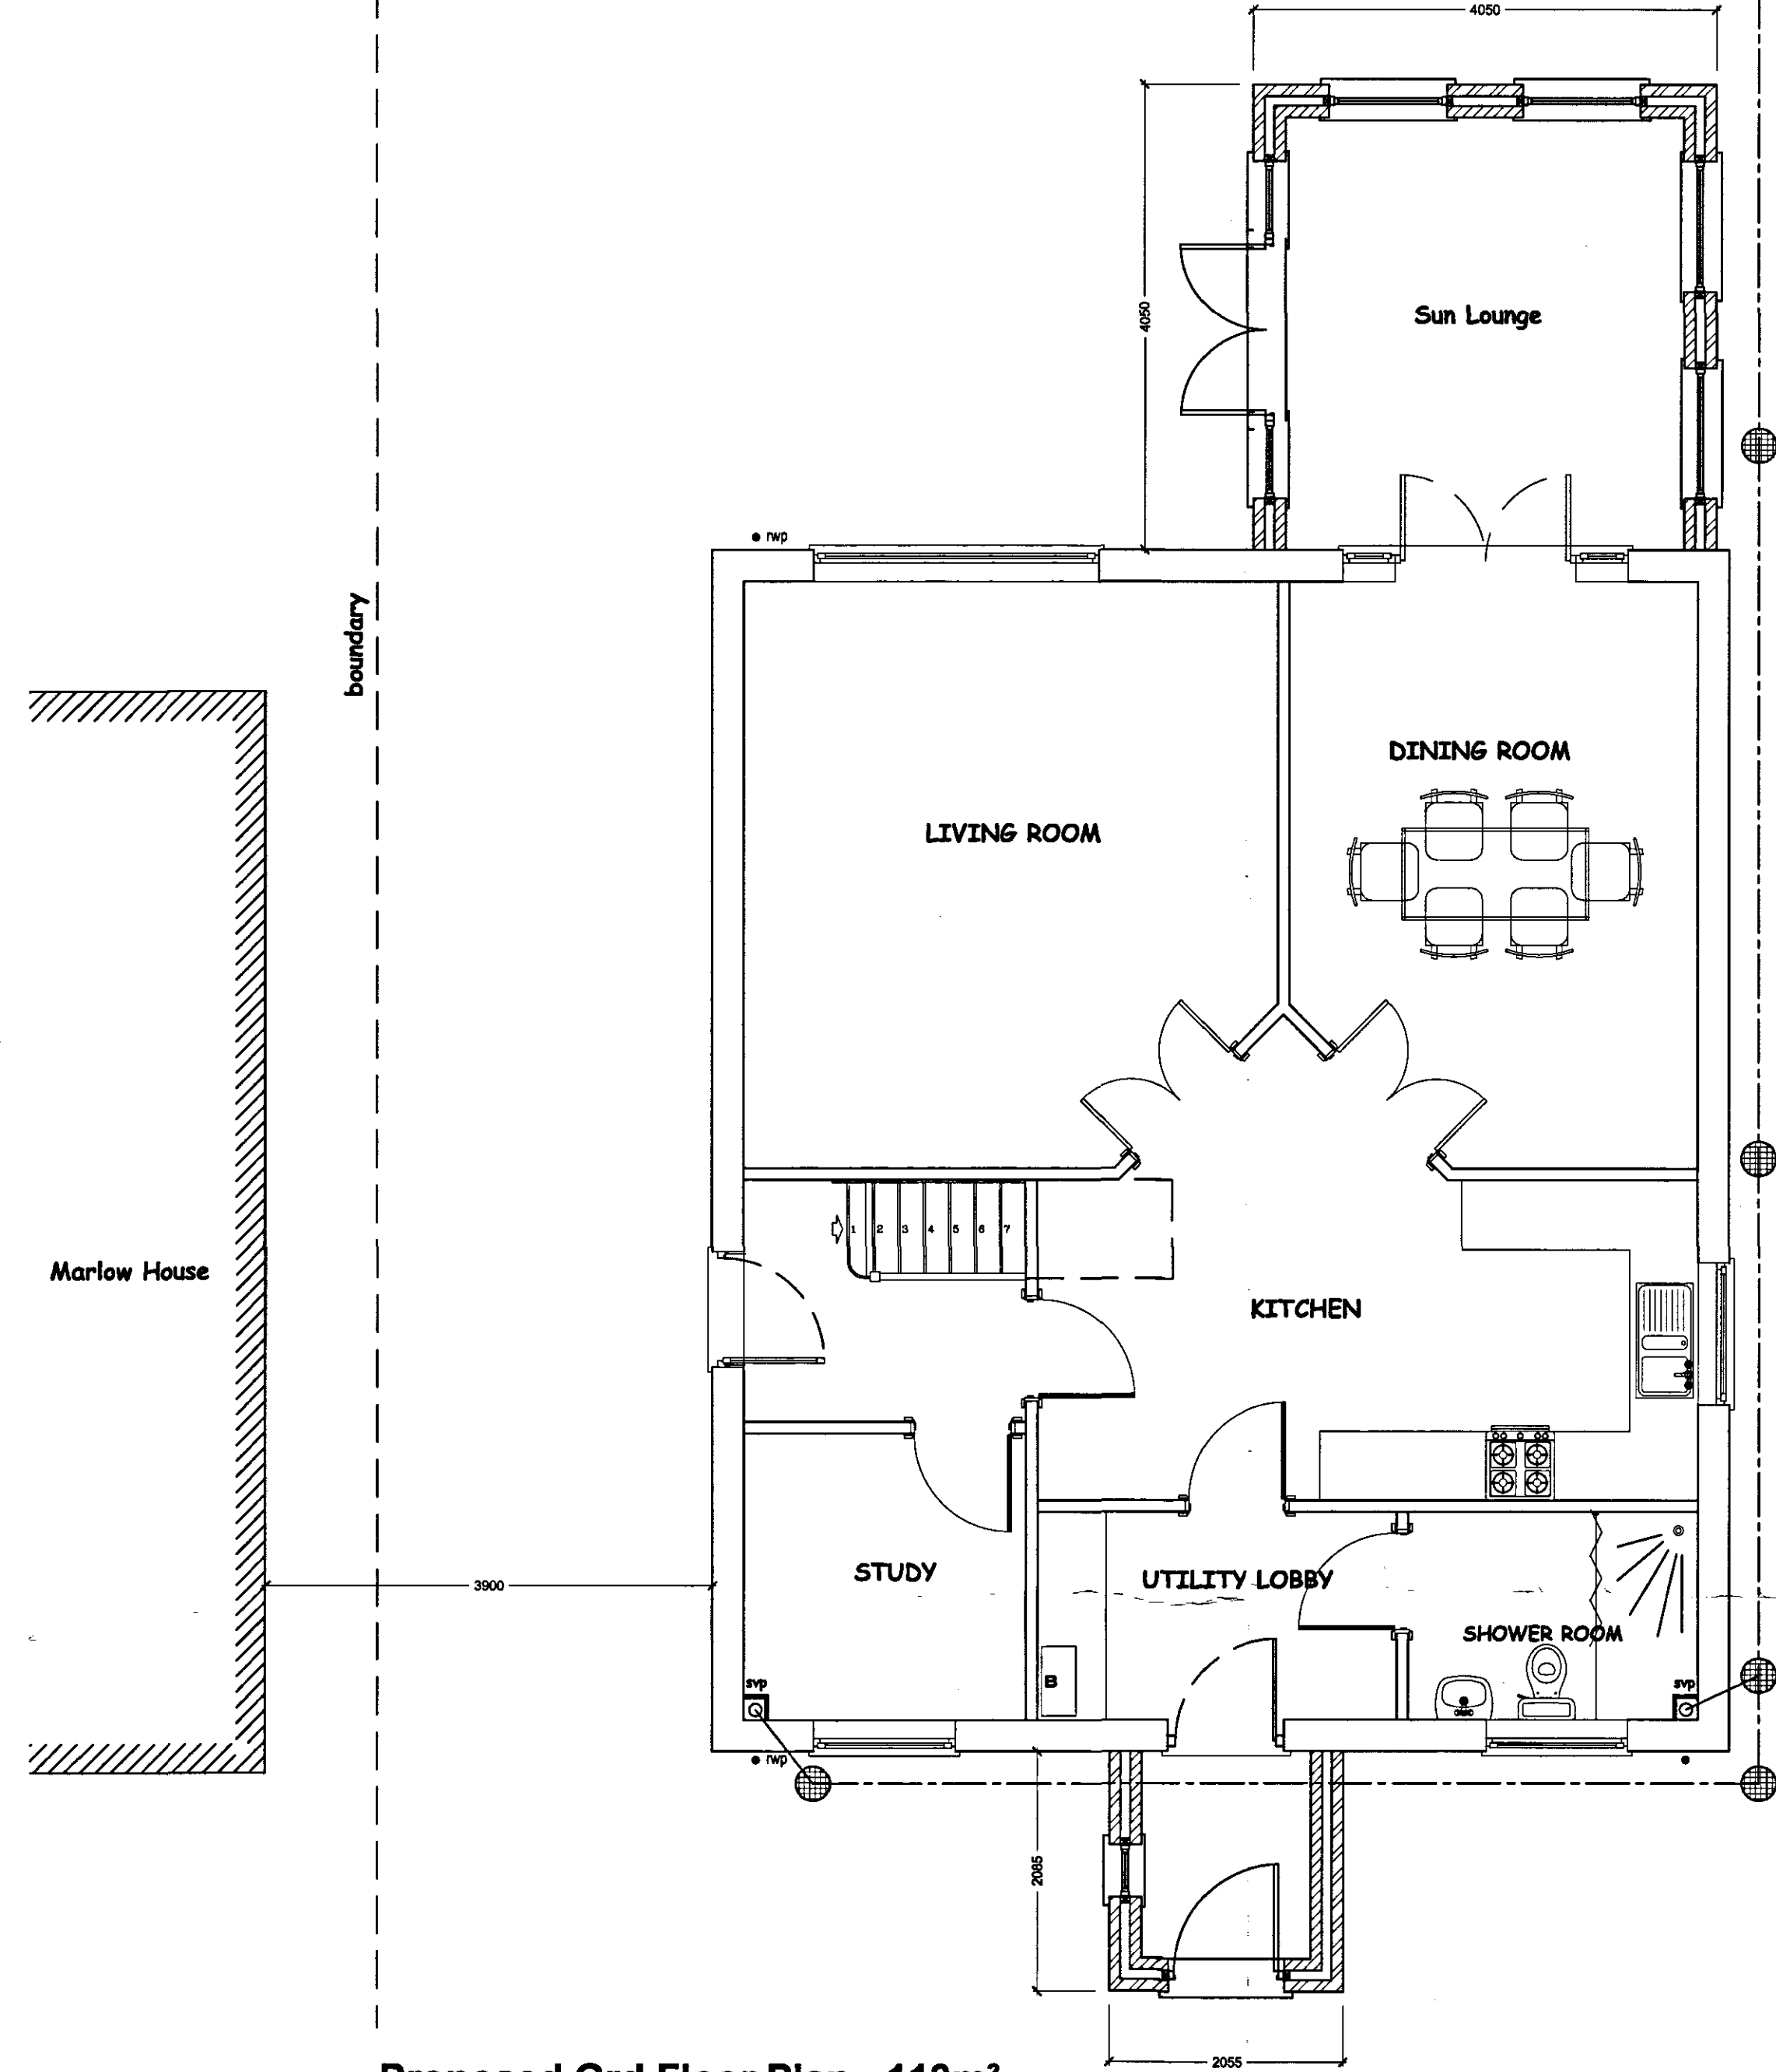

Proposed Grd Floor Plan - 113m²
Scale 1:50

28 MAR 2008
28 MAR 2008
Ref: 0400/08

FILE COPY

GENERAL CONDITIONS
Contractors are responsible for checking all dimensions on site when work commences and before ordering any materials. Any discrepancies should be brought to the attention of the Client for remedial action before commencing further.
All details shown are based on typical site conditions for that area, any abnormal conditions should be brought to the attention of the Client and Local Authority.
The notes shown are mainly to cover the requirements of Building Regulations and should not be treated as full specification.
No allowance has been made for any Structural Calculations, a "SAP" calculation, Soil Investigation or Flood Risk Assessment. If deemed necessary then these will be a chargeable extra. All steel beam sizes shown on drawing are all subject to confirmation from Structural Engineer.
All materials not specified to be of a standard suitable for the work proposed and be fit for purpose. All work to be in accordance with good building practice and all necessary BS codes for Workmanship on Building Sites.

Mr P Farmer
"Marlow House"
High Road
Whaplode
PE12 6TJ

Retrospective Application for Ground Floor Sun Lounge, Rear Rooflights and Porch to New Dwelling adjacent to Marlow House, High Road, Whaplode

remway
Design Ltd
2nd Floor - 5 Sheepmarket
Spalding
PE11 1 1BH
Tel : 01775 768 921
e-mail: enquiries@remwaydesign.co.uk

DETERMINED
PLAN

July06 Scale : As Noted

956 - 04




Proposed Front Elevation
Scale 1:100



Proposed Side Elevation
Scale 1:100



Proposed Rear Elevation
Scale 1:100

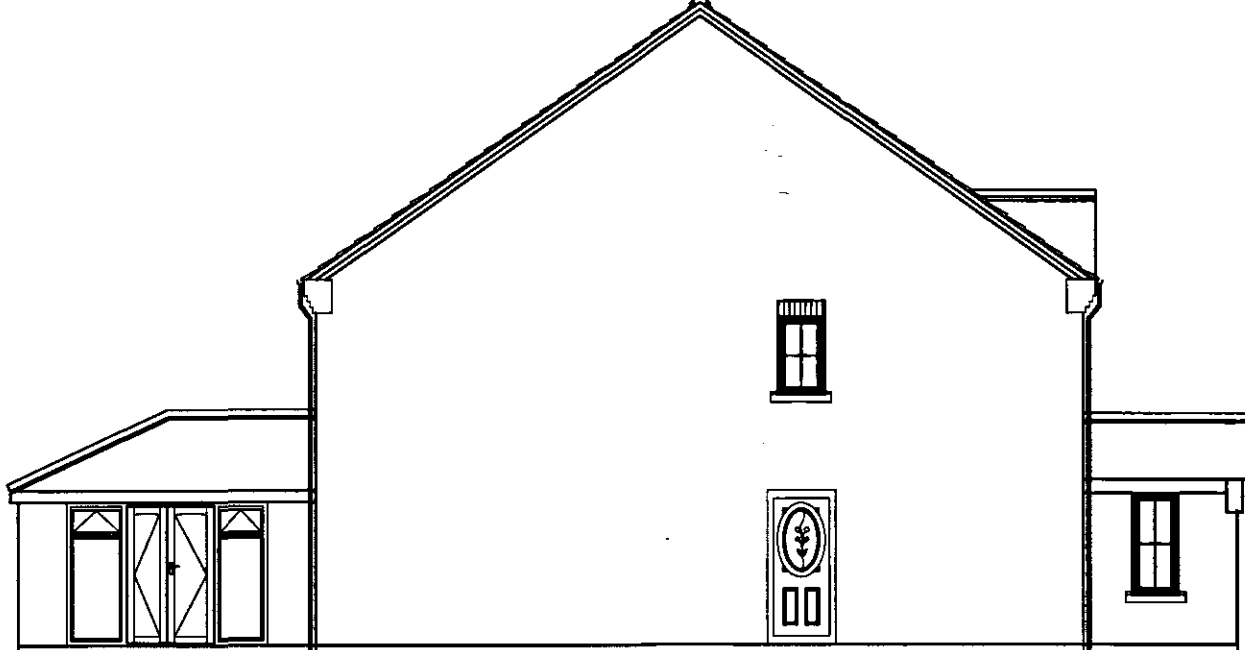

Proposed Side Elevation
Scale 1:100