




FRONT



SIDE




REAR

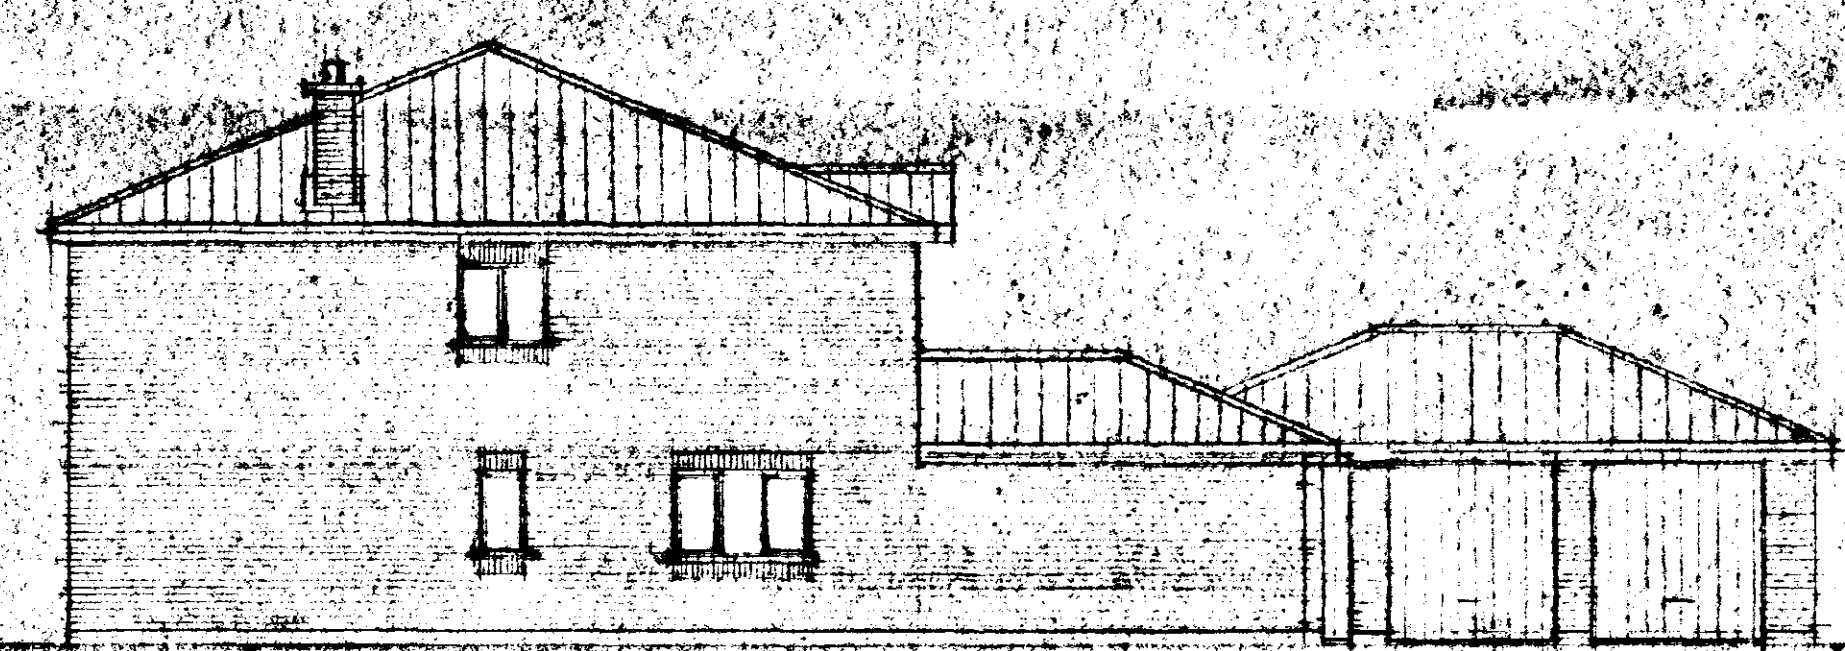


SIDE

SOUL PLAIN D.C.
25 APR 1994
REF 040194...


G. R. MERCHANT LENG AMICE, FIWO, ARCHITECTURAL, STRUCTURAL & LAND DRAINAGE CONSULTANT TEL: HOLBEACH (0406) 490800	
PROJECT: HOUSE & GARAGE, CHURCH GATE, WHAPLODE.	
CLIENT: MR & MRS. A. KNIGHTS, OLD HUNDRED FARM, TORMARTON, BADMINTON, AVON.	
SCALES: 1/100.	DATE: APRIL 1994.
G.R.MERCHANT.	DRAWING No.: AK.2.
REVISIONS:	

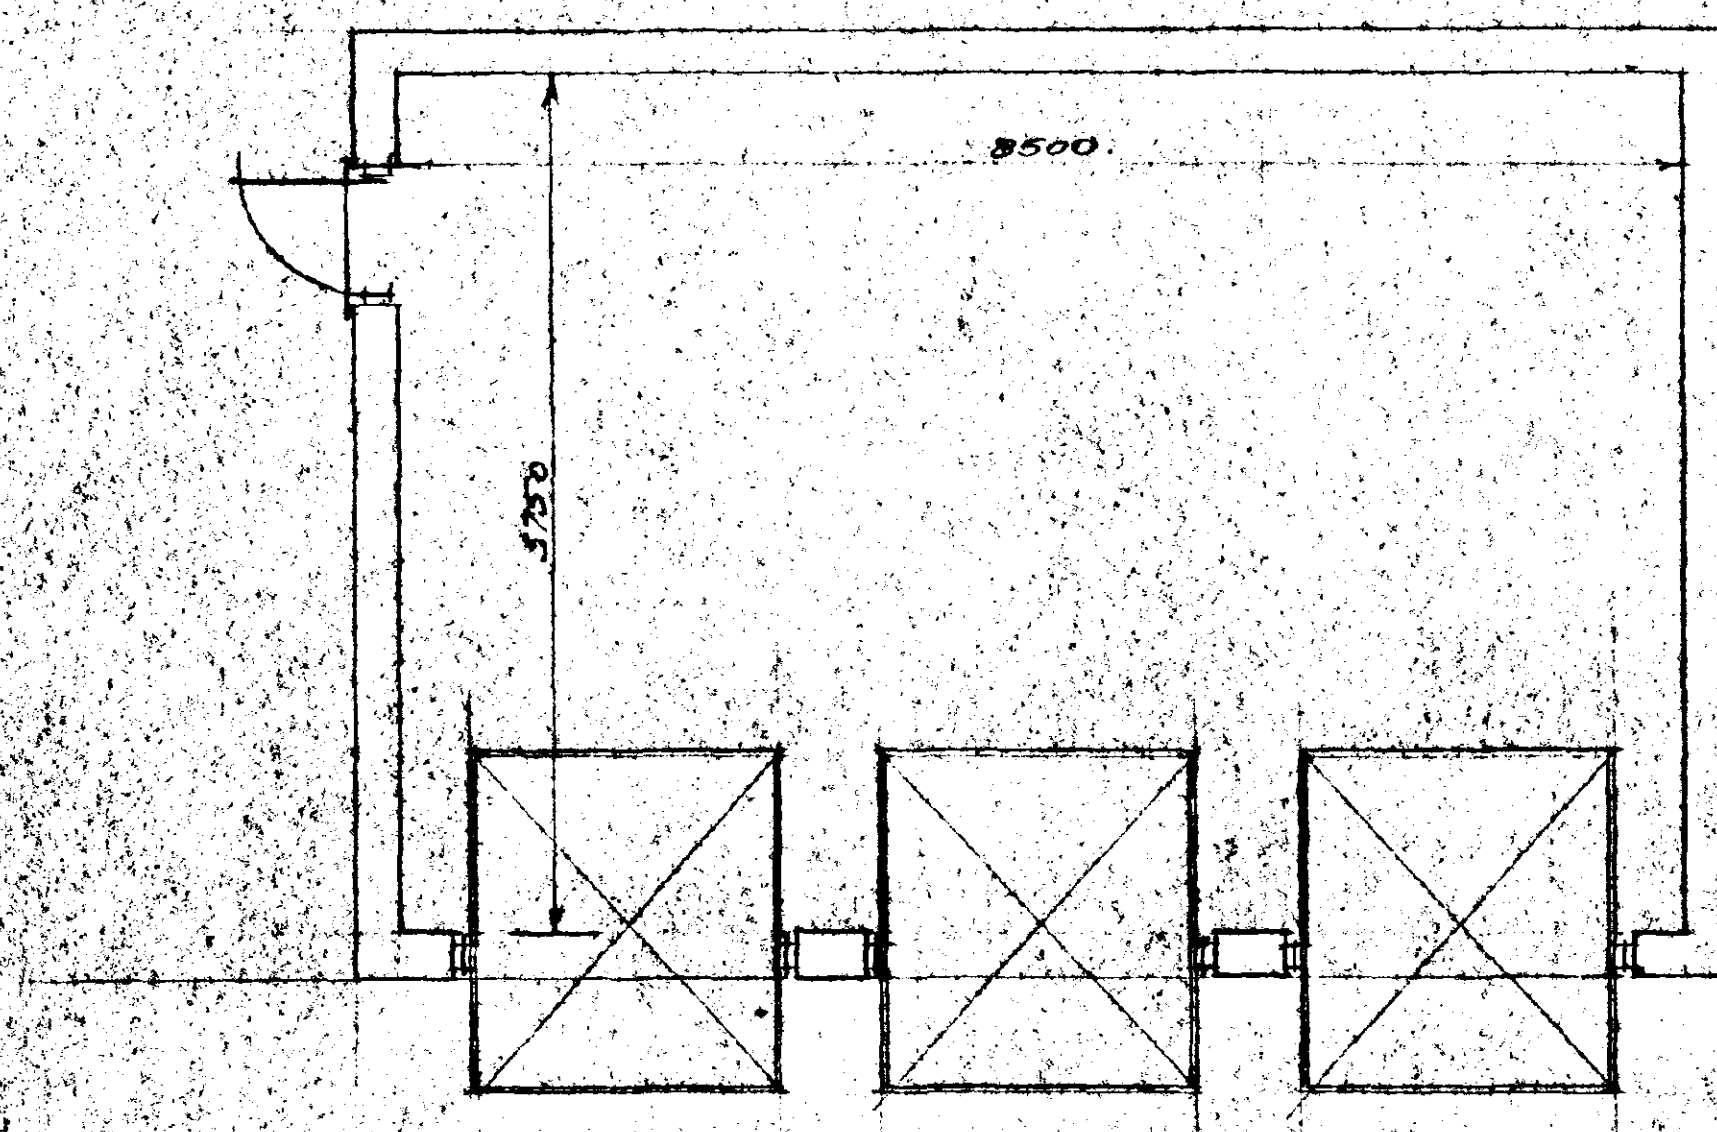

GARAGES

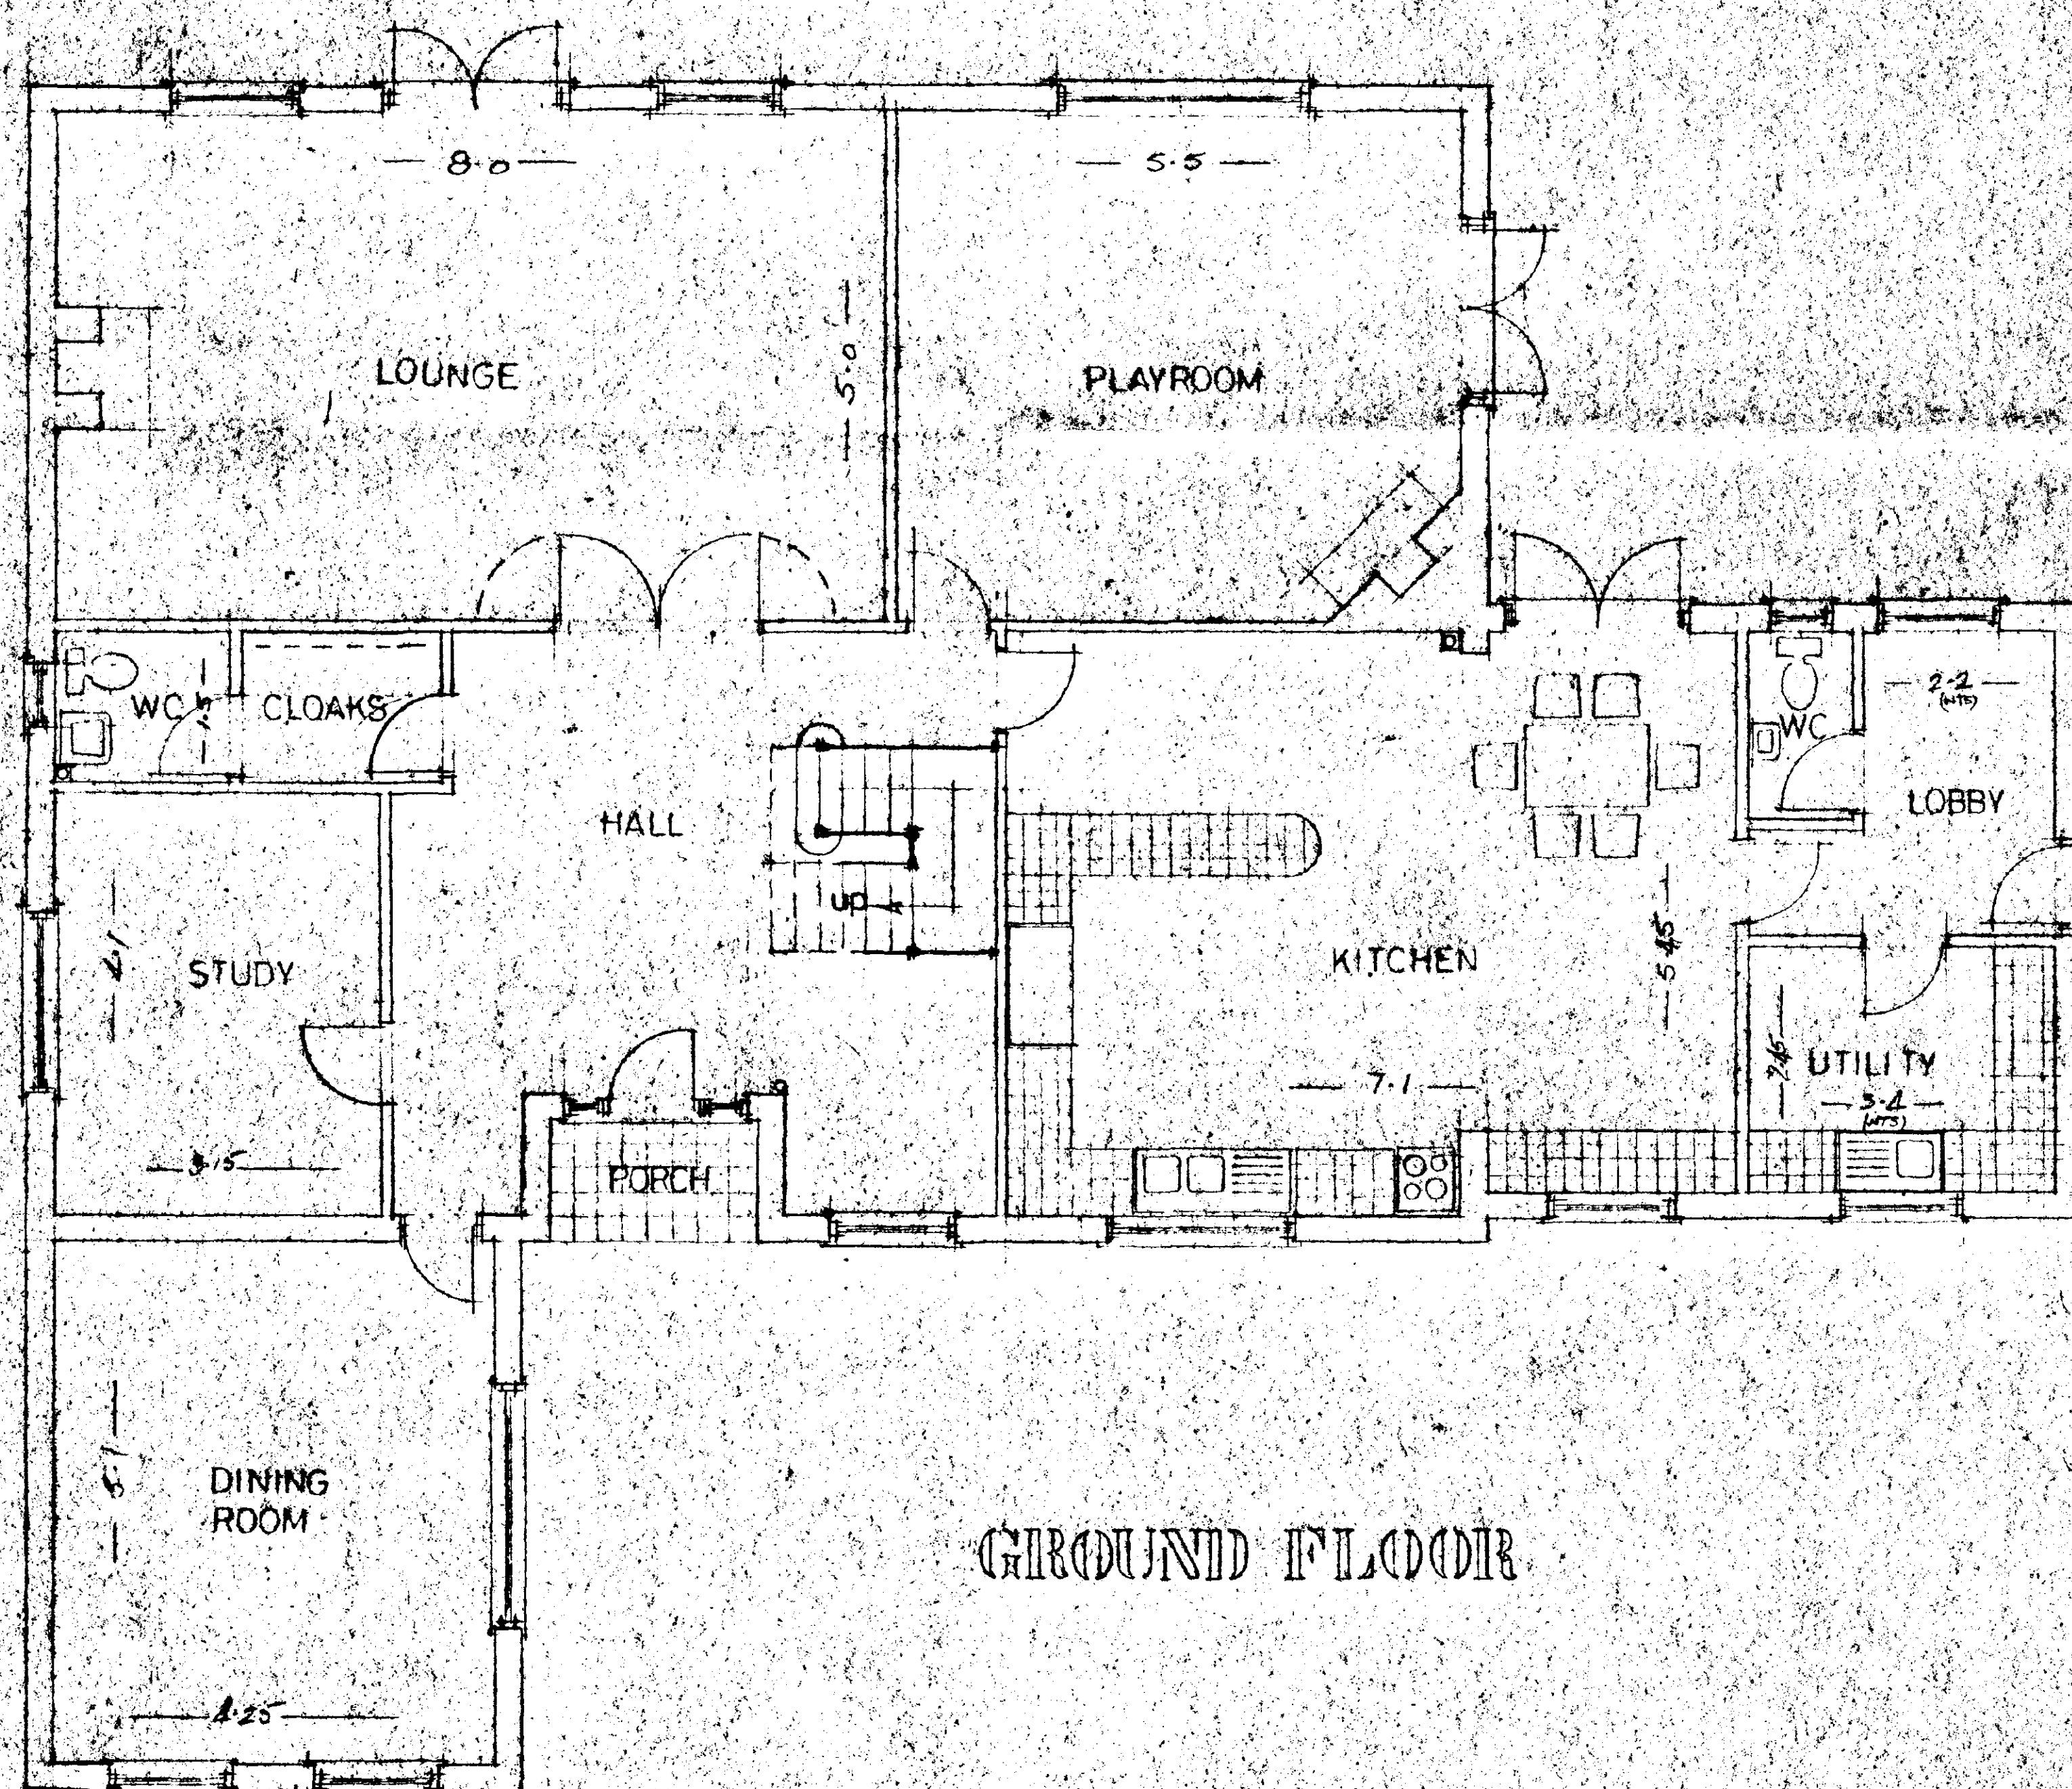

GROUND FLOOR

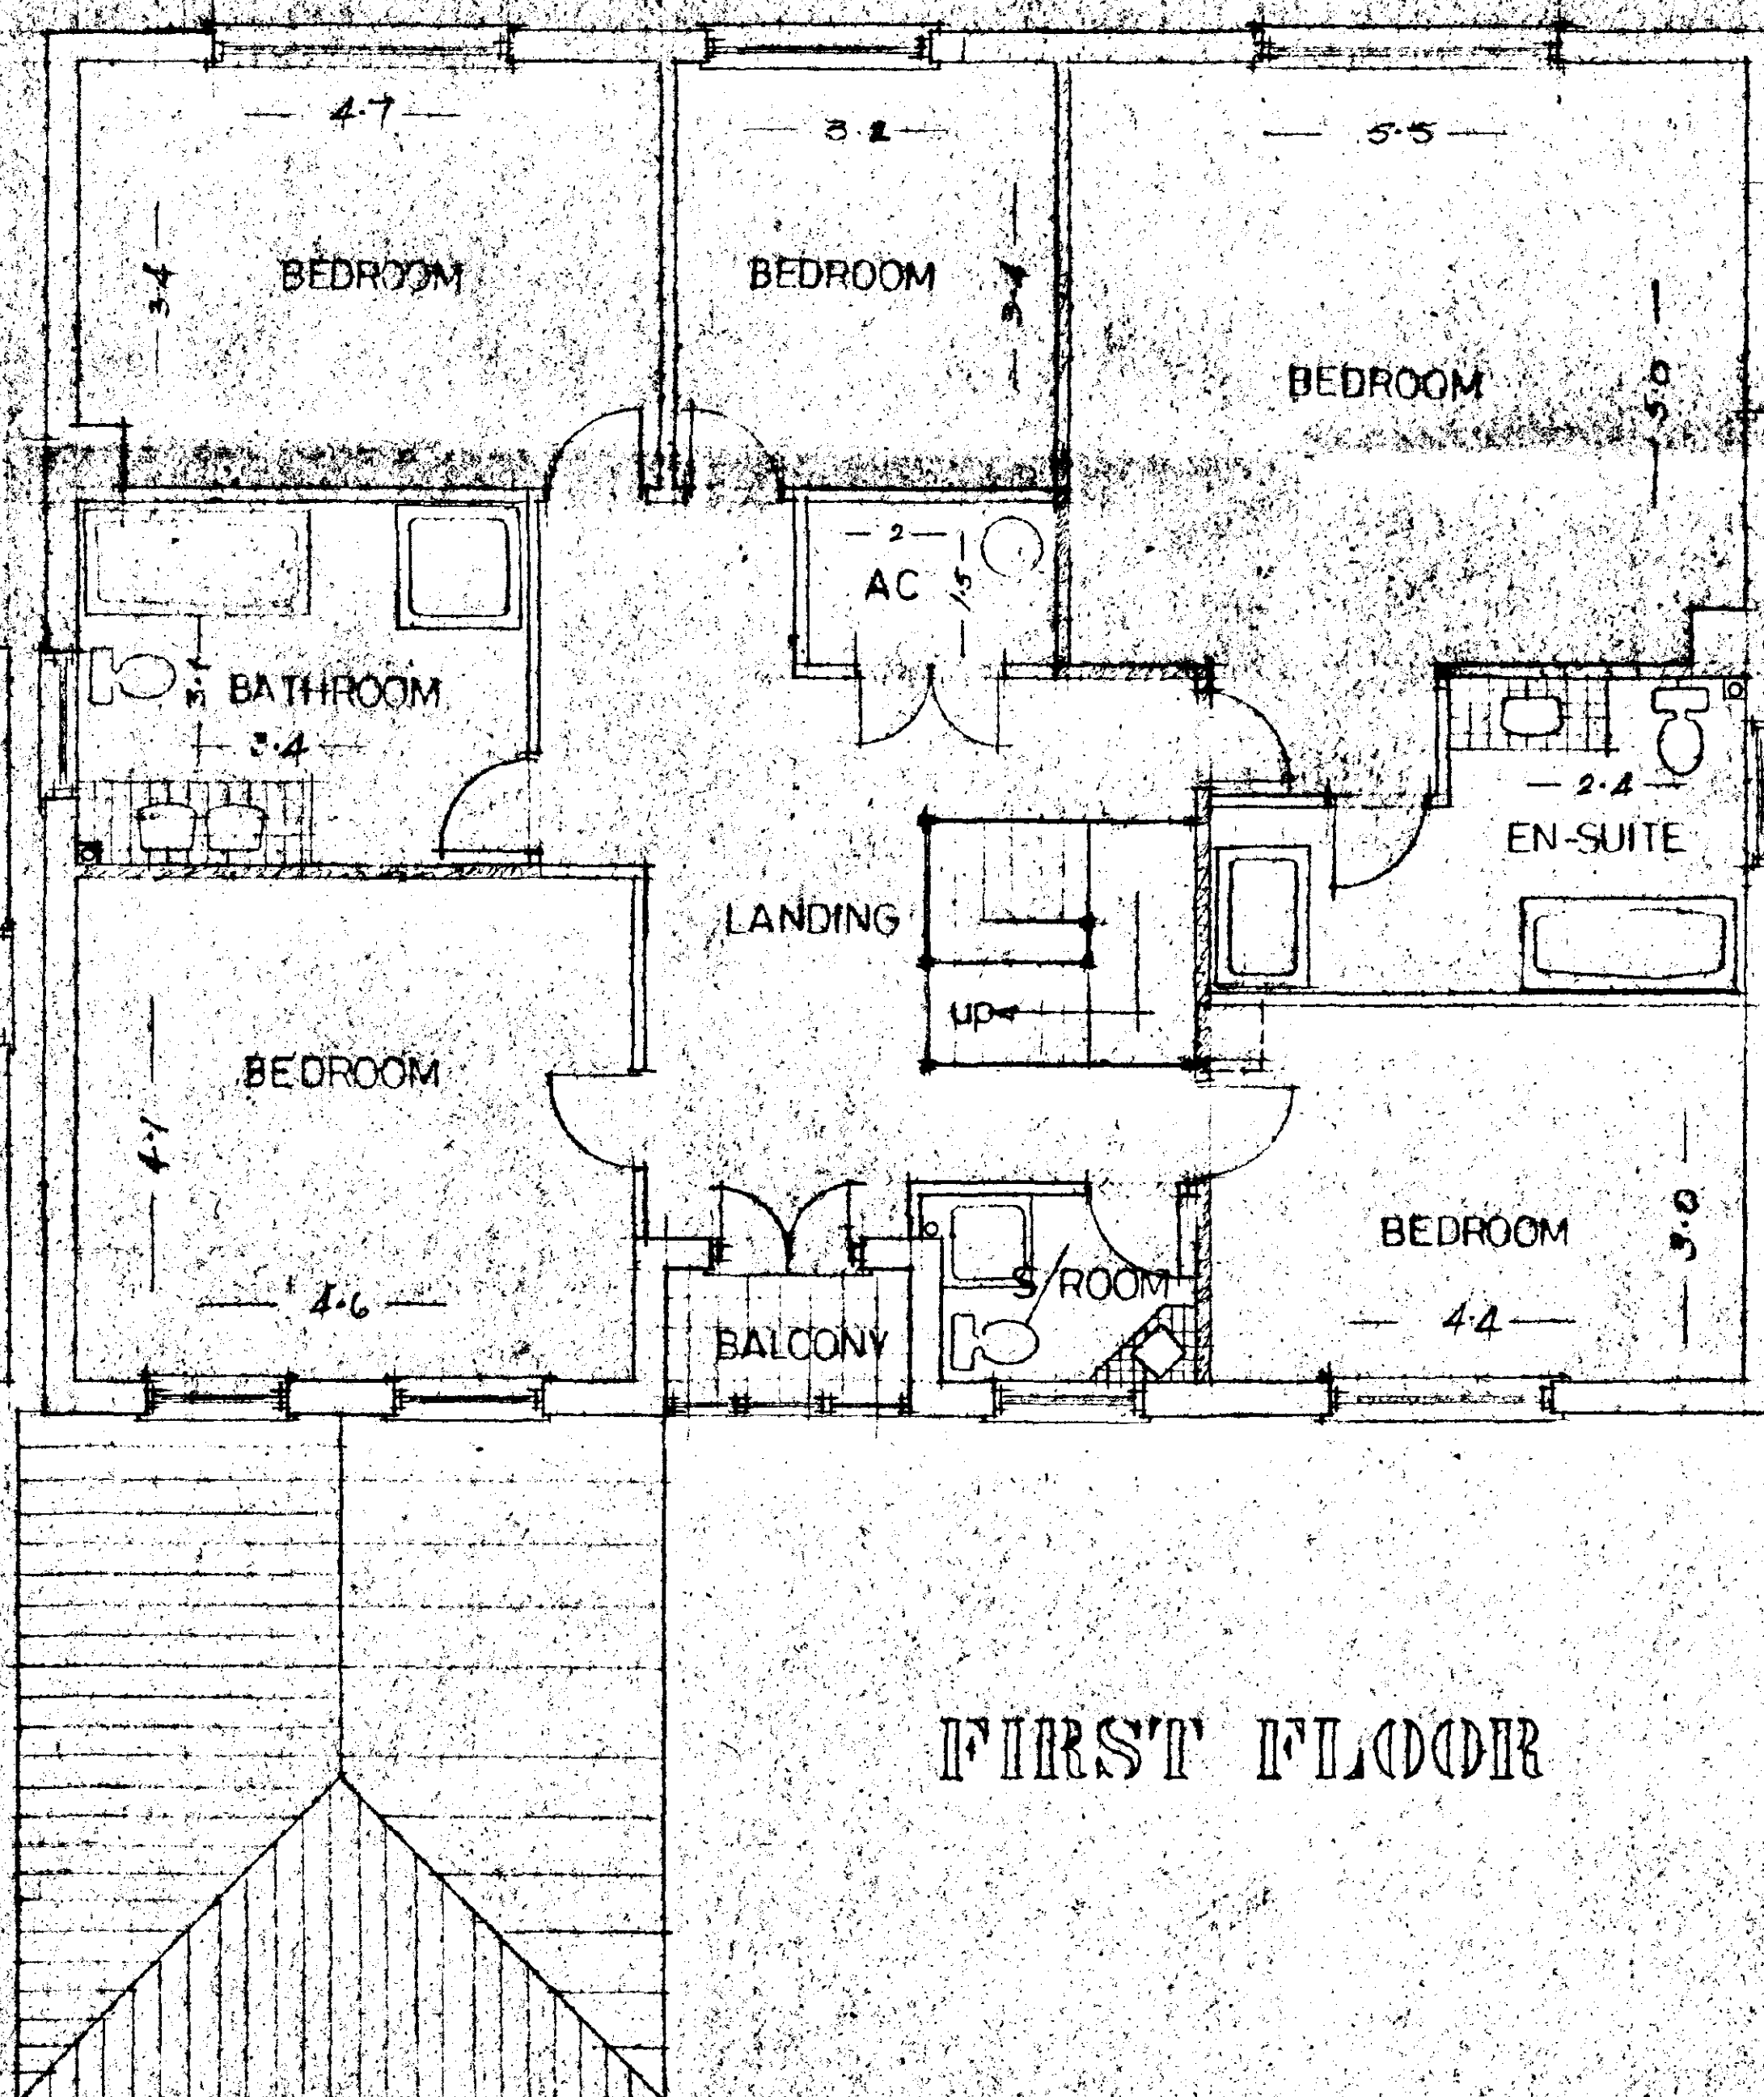

FIRST FLOOR

SOUTH
PLAN DEPT
25 APR 1994
REF. 0401194

G. R. MERCHANT
LENG AMICE, FIWO.
ARCHITECTURAL, STRUCTURAL
& LAND DRAINAGE CONSULTANT
TEL: HOLBEACH (0406) 890884 490800


PROJECT:
HOUSE & GARAGE
CHURCH GATE,
WHARFLODE.

CLIENT:
MRS & MRS. A. KNIGHTS
OLD HUNDRED FARM,
TORMARTON,
BATHURTON,
AVON.


SCALES:
1/50.
DATE:
APRIL 1994.

G. R. MERCHANT. DRAWING No.:
AK.3.

REVISIONS:

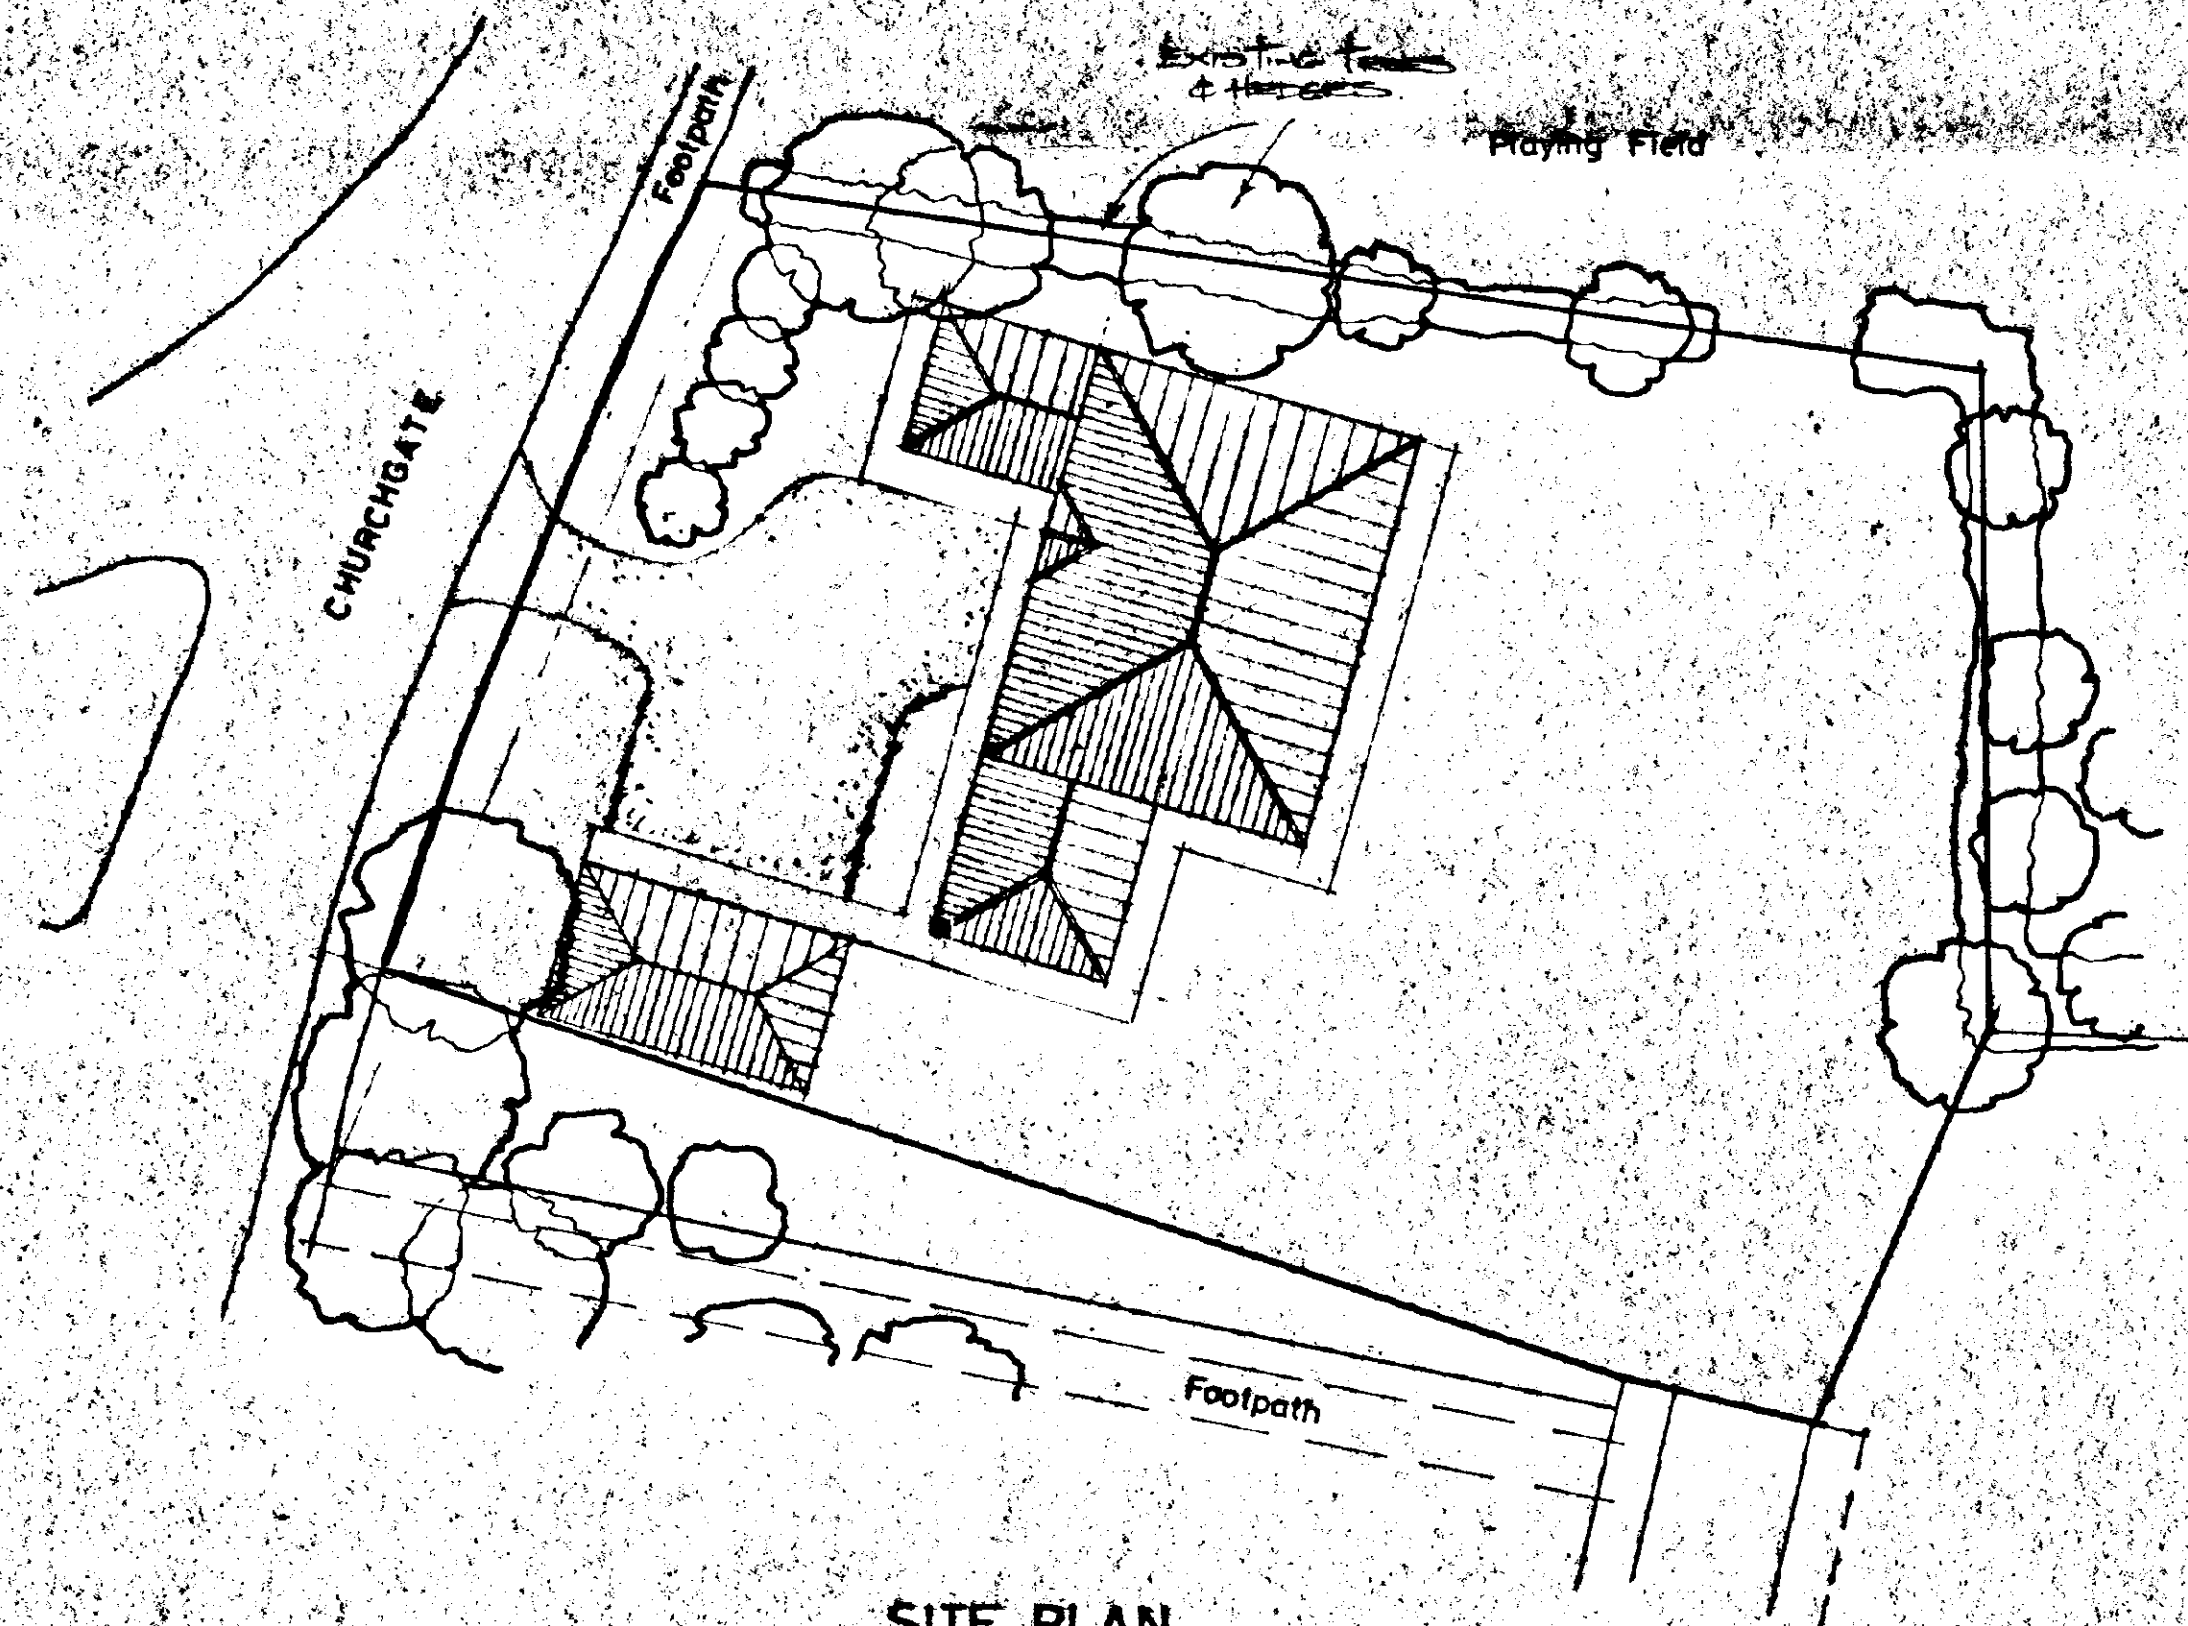

SITE PLAN
SCALE: 1/250.

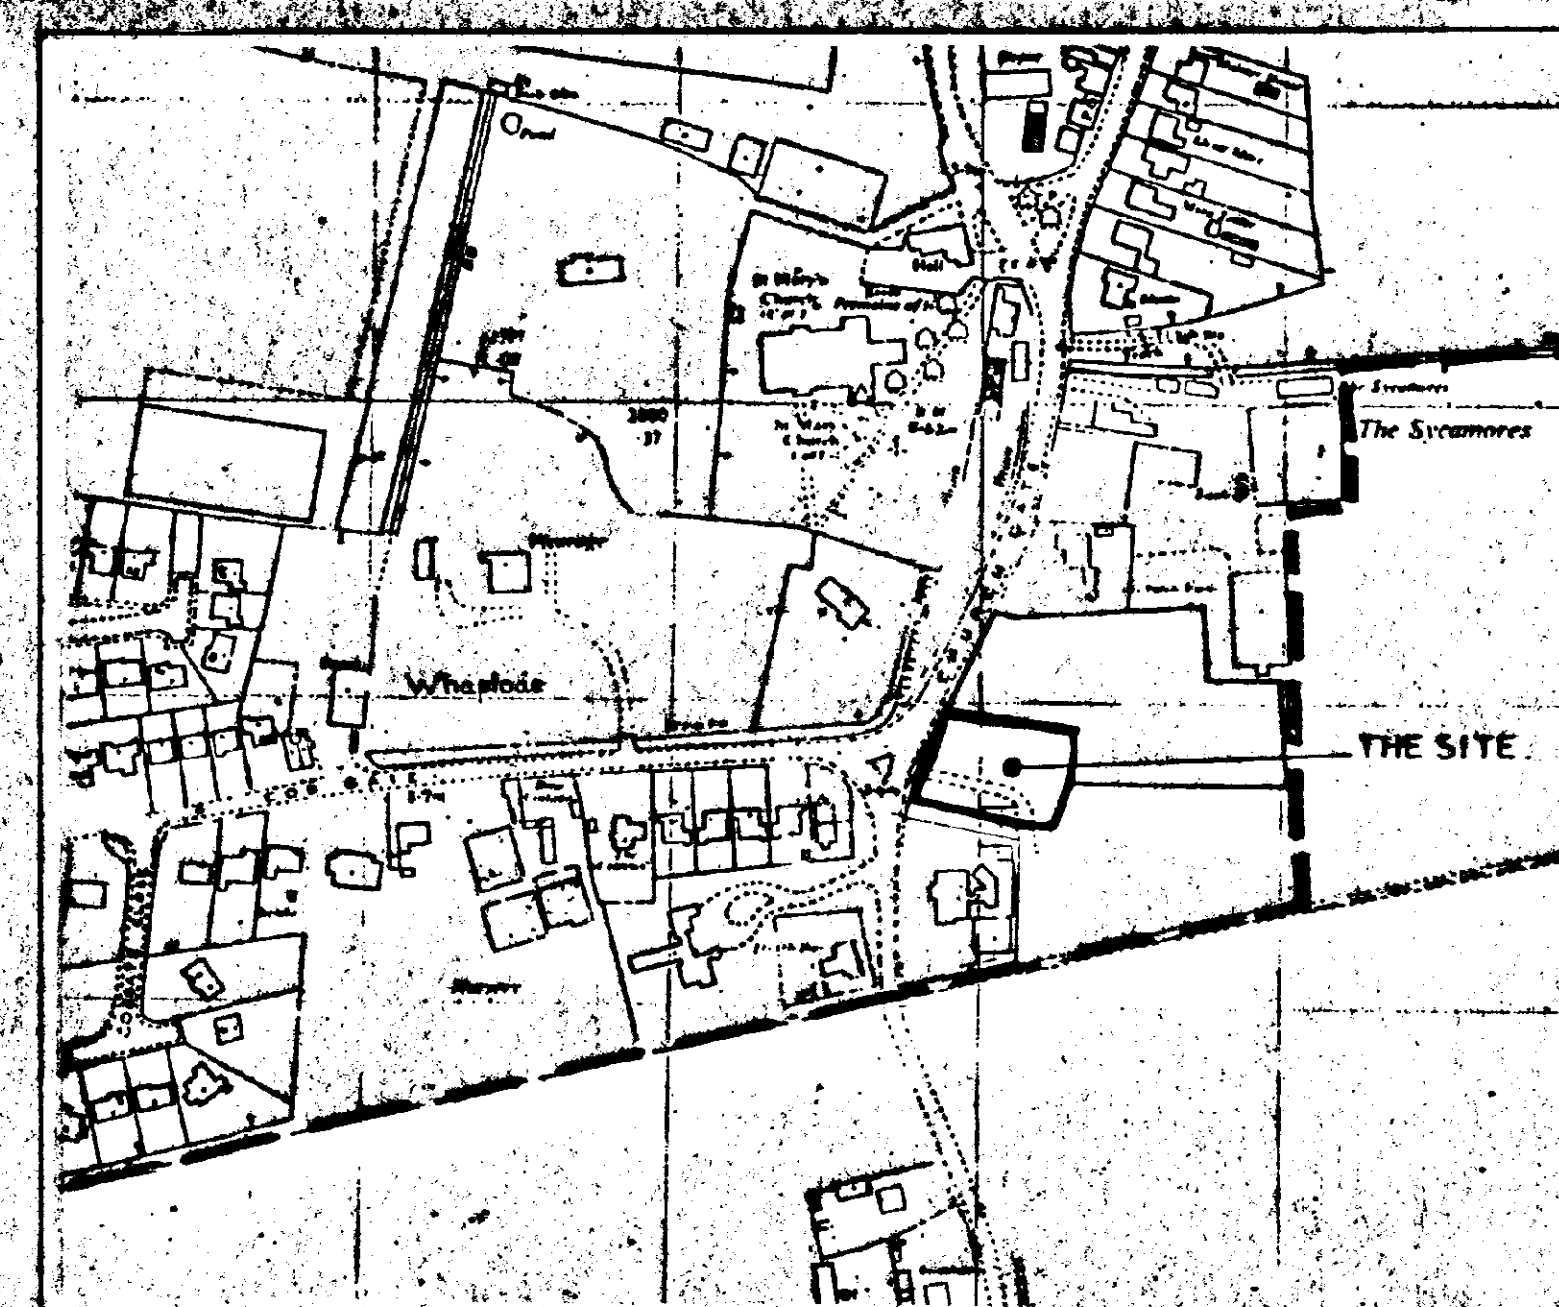

LOCATION PLAN
SCALE: 1/2500.

SC. PL. D.C.
25 APR 1994
REF. 0401/94

G. R. MERCHANT
LENG AMICE, FIWO,
ARCHITECTURAL, STRUCTURAL
& LAND DRAINAGE CONSULTANT
TEL: HOLBEACH (0406) 480800-480800

PROJECT:
HOUSE & GARAGE
CHURCH GATE
WHARFLODE.

CLIENT:
MR & MRS. A. KNIGHTS
OLD HUNDRED FARM
TORMARTON
BADMINTON
AVON.

SCALES: AS INDICATED. DATE: APRIL 1994.

G. R. MERCHANT DRAWING No.: D.K. 1.

REVISIONS: