




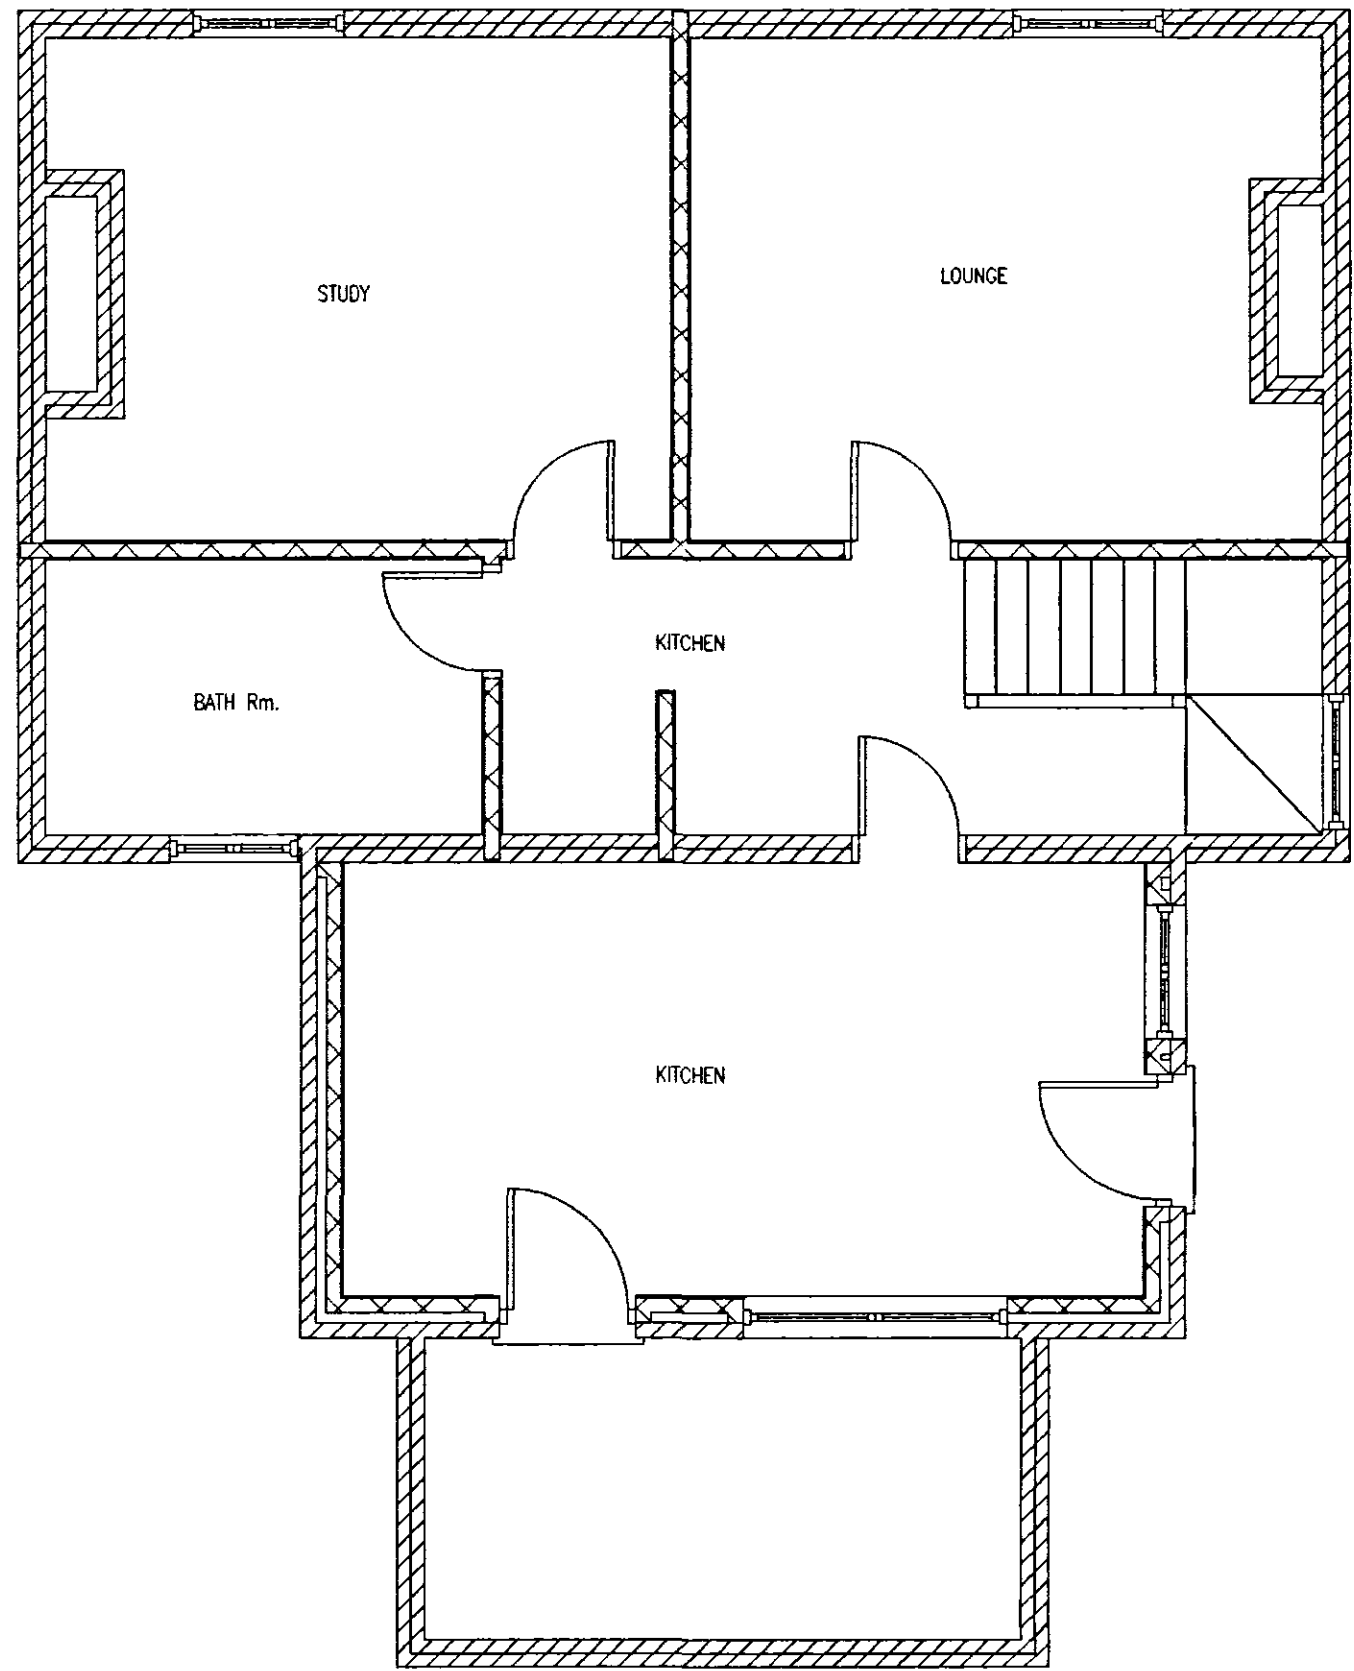


EXISTING GROUND FLOOR PLAN

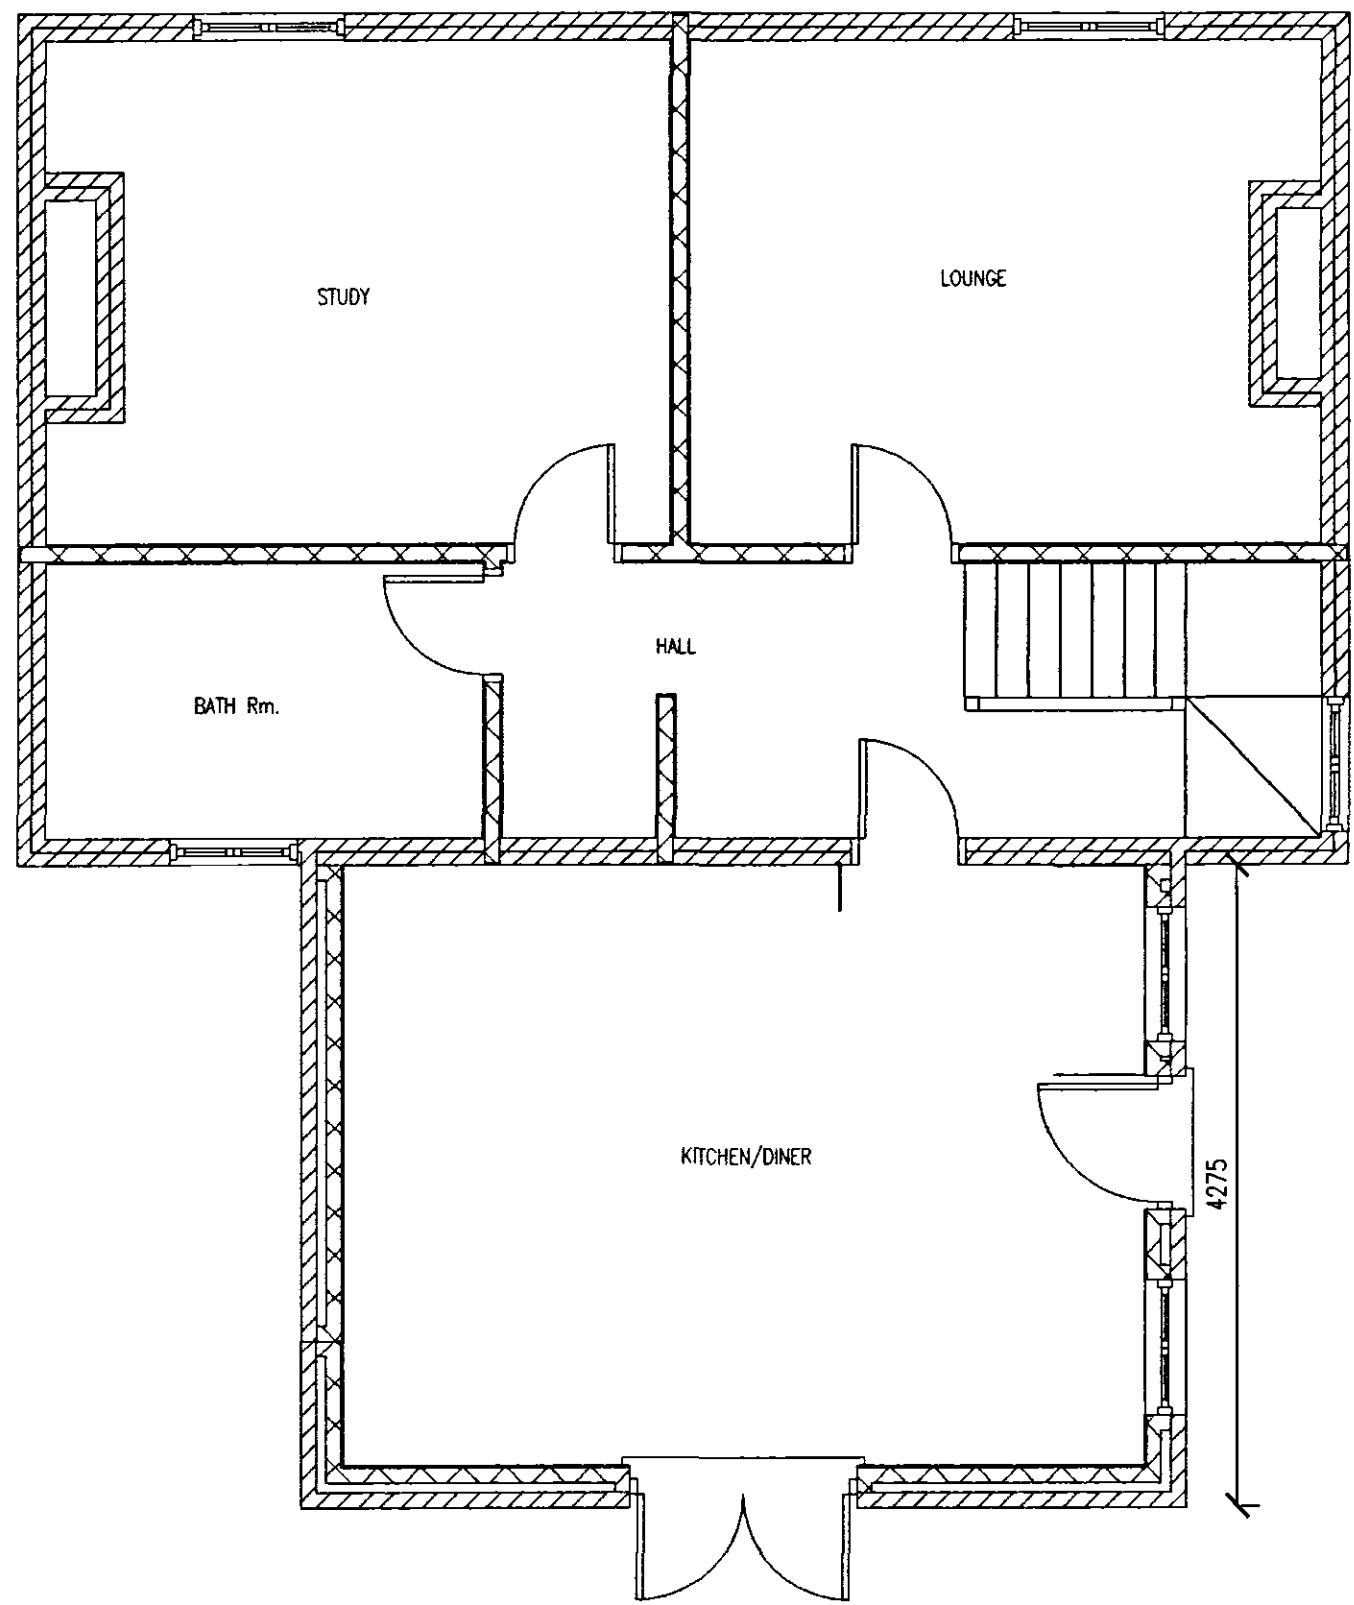


PROPOSED GROUND FLOOR PLAN

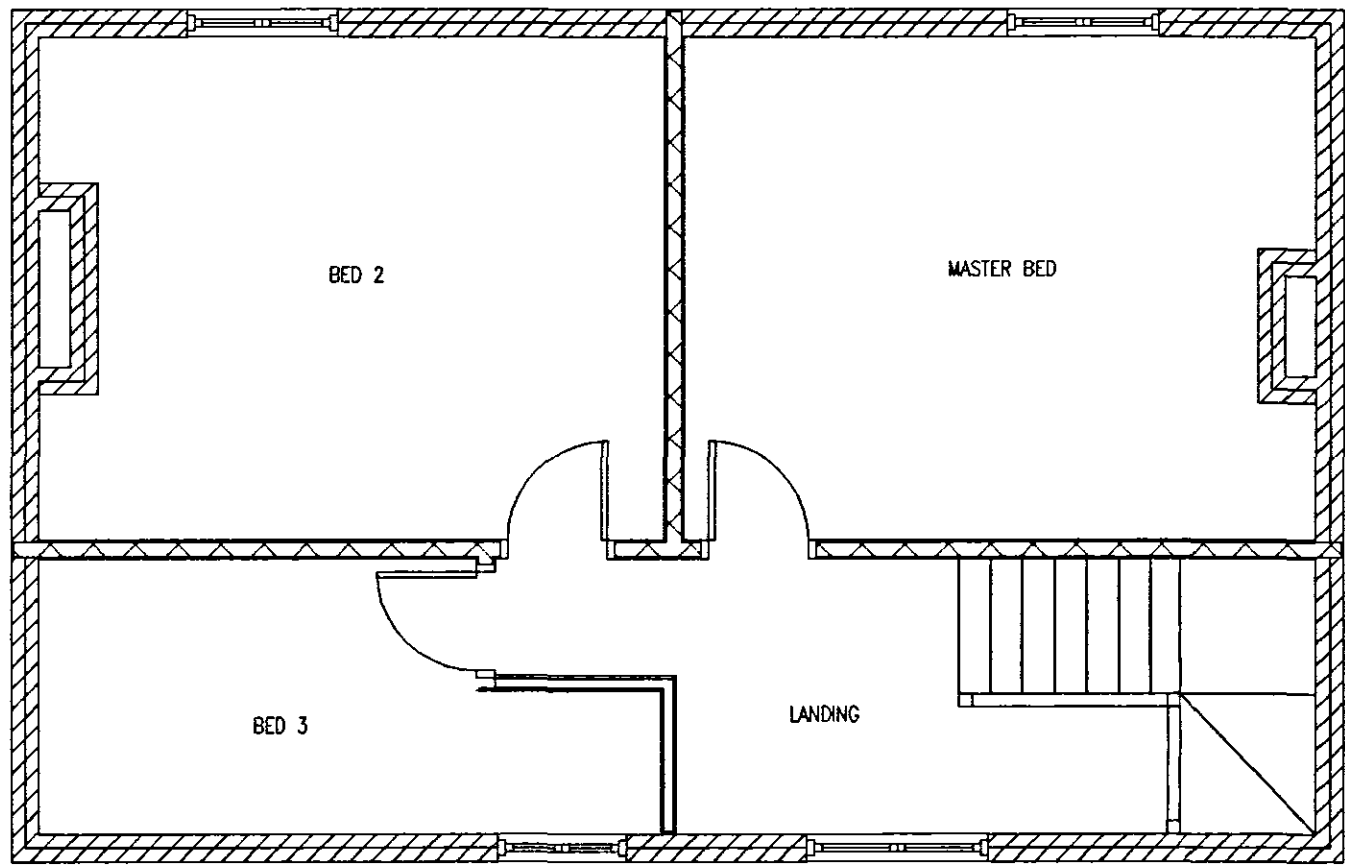


EXISTING FIRST FLOOR PLAN

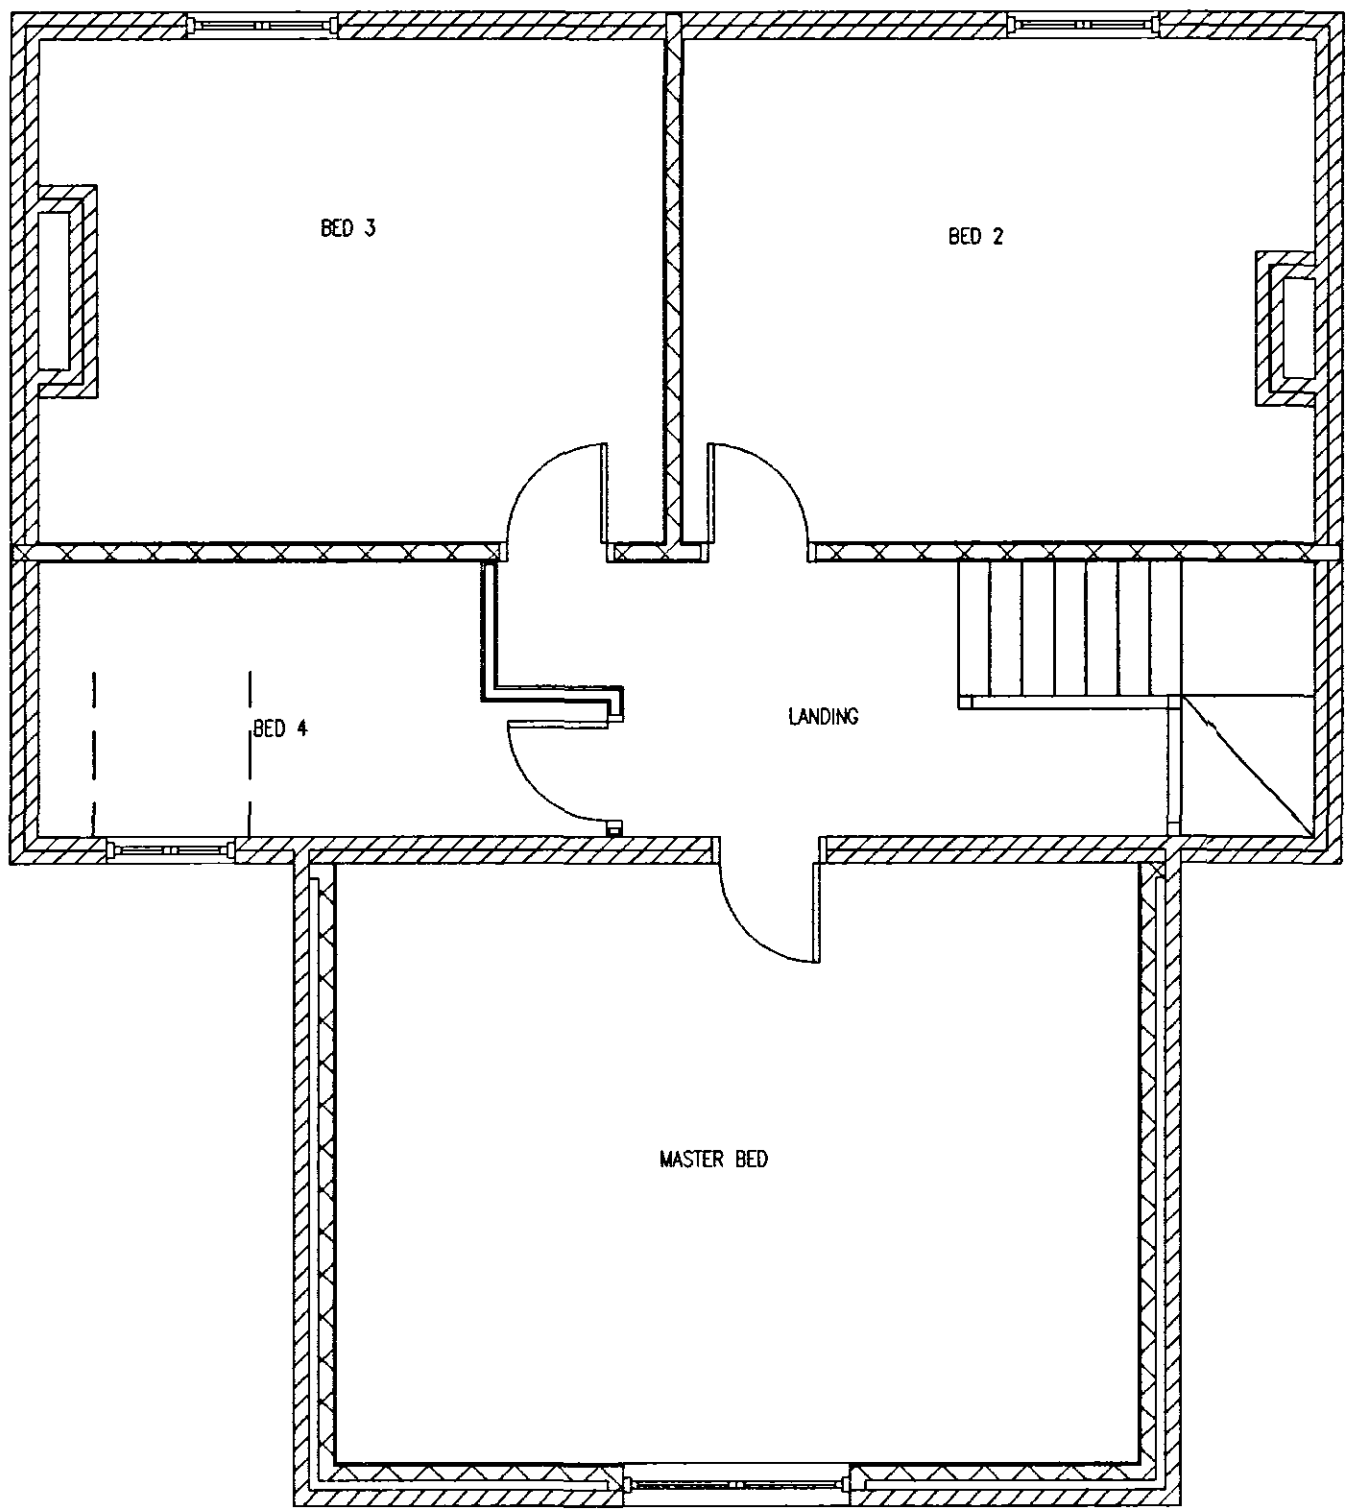

PROPOSED FIRST FLOOR PLAN

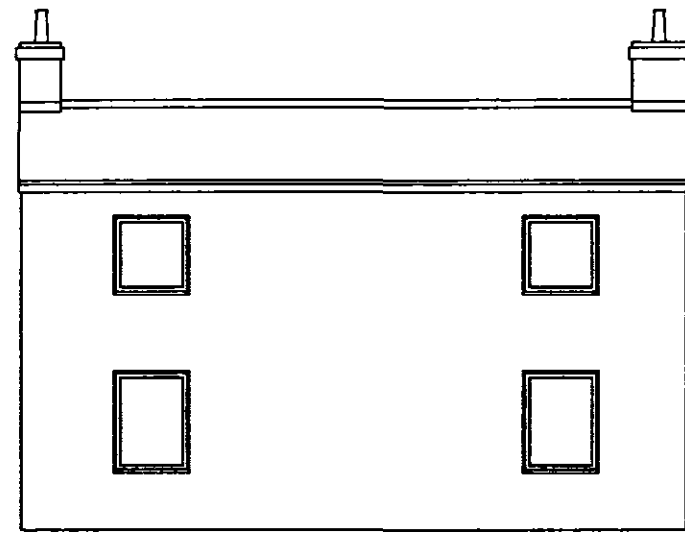


EXISTING FRONT ELEVATION

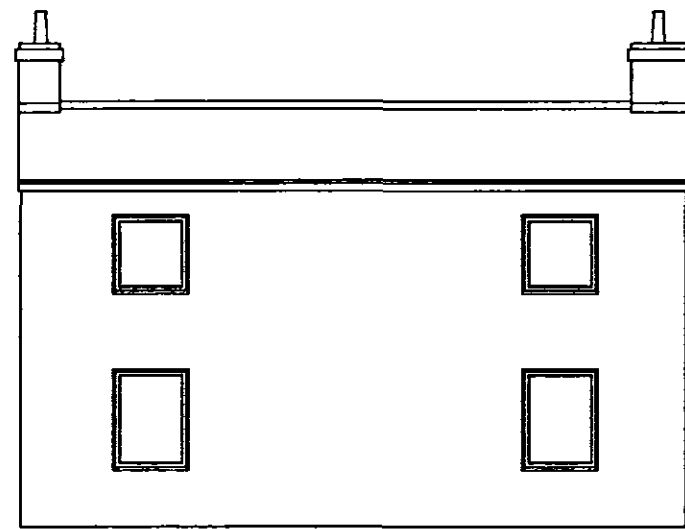


PROPOSED FRONT ELEVATION




EXISTING SIDE ELEVATION

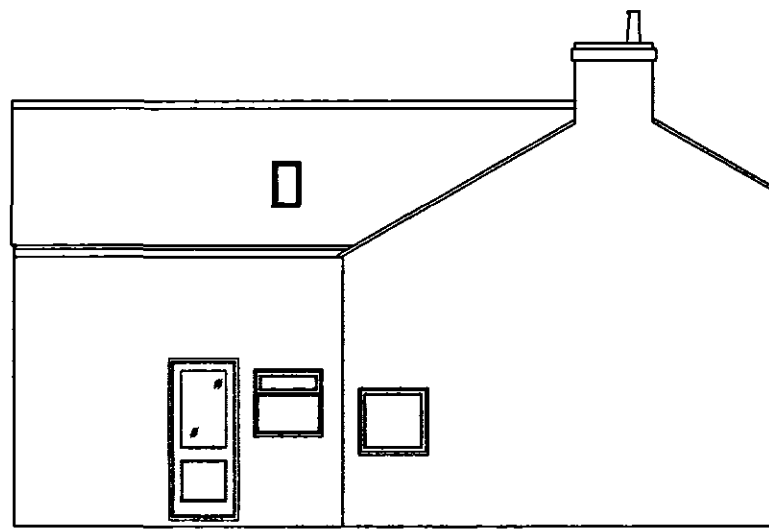


PROPOSED SIDE ELEVATION

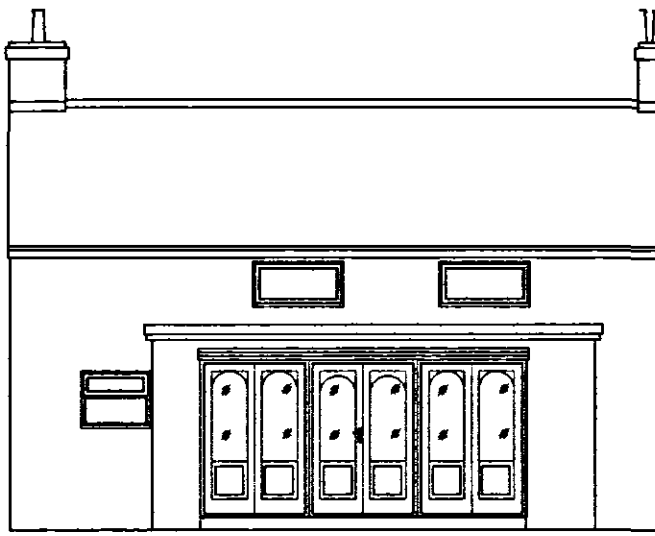


EXISTING REAR ELEVATION

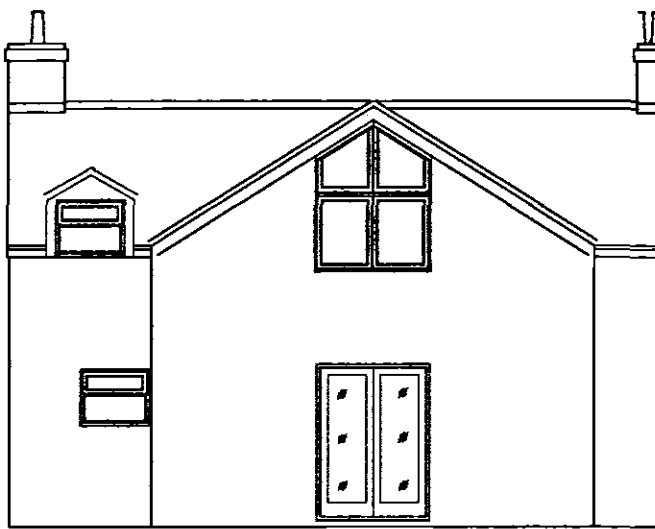


PROPOSED REAR ELEVATION

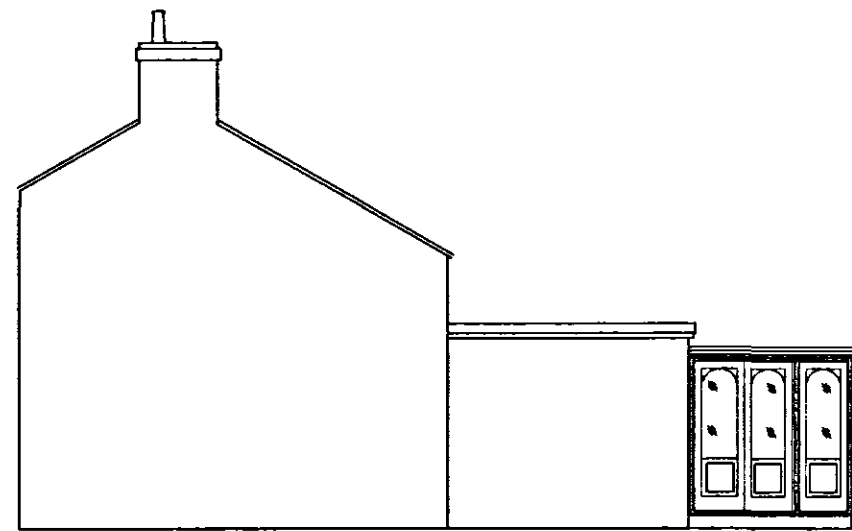

EXISTING SIDE ELEVATION

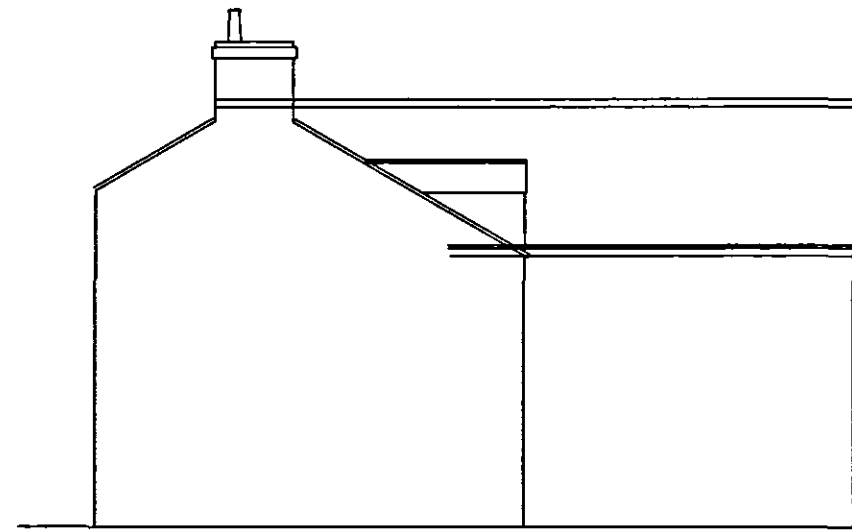

PROPOSED SIDE ELEVATION

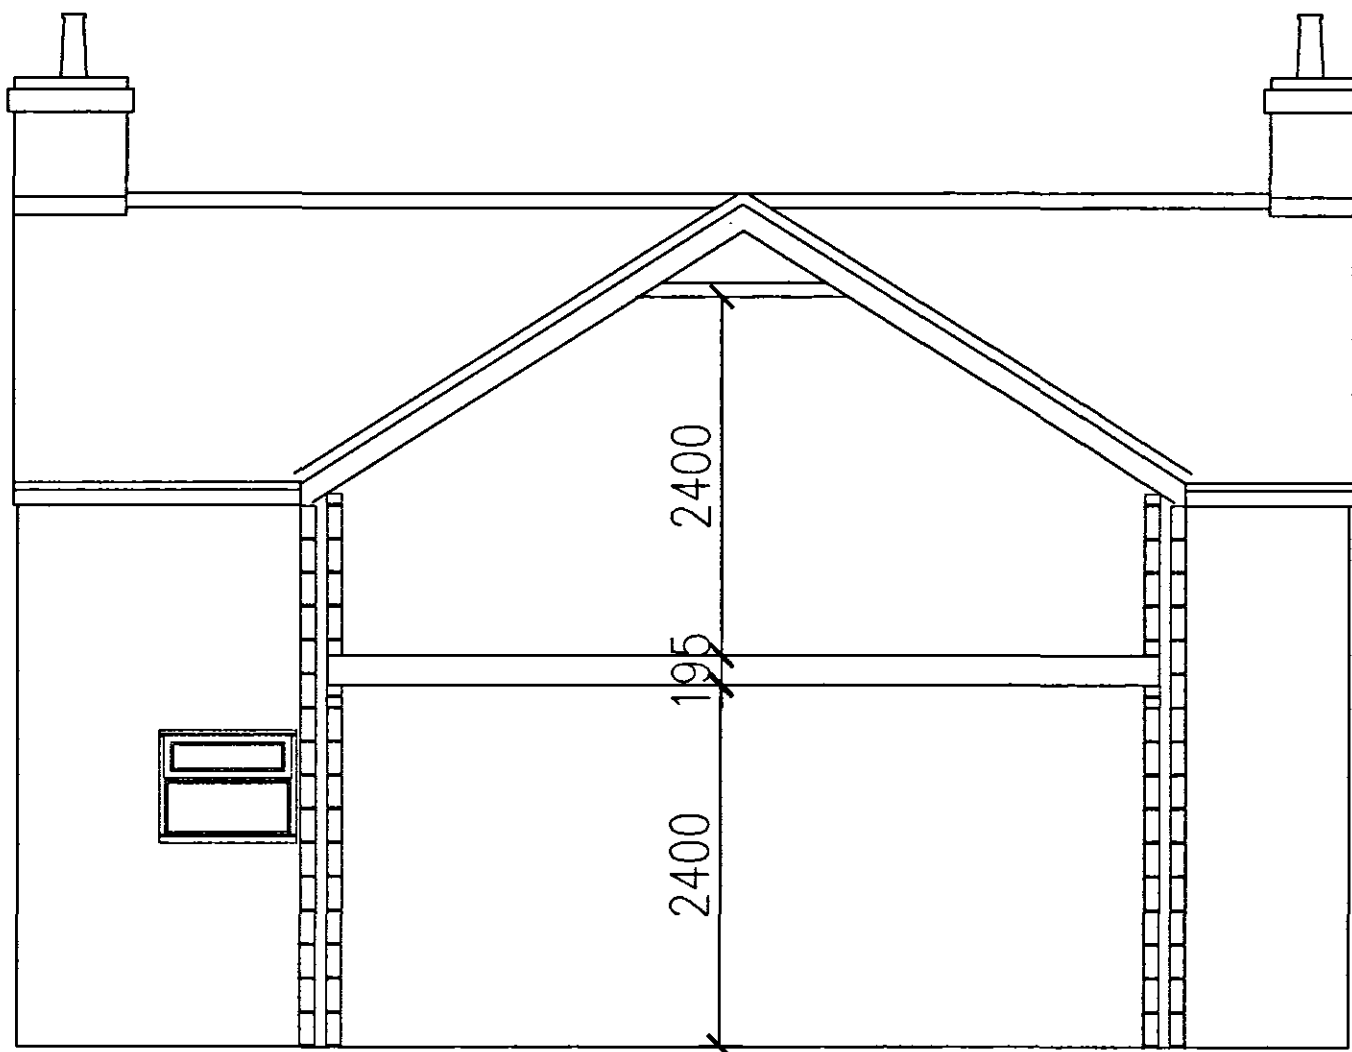

SECTION DETAIL

Ref: Revision: Date:

WENMAN BUILDING DESIGN 2 Austendyke Road Weston Hills Spalding Lincs. PE12 6BX Tel/Fax 01775 724171 Mobile 0784 1718437		
Project: PROPOSED REAR EXTENSION		
Client: MR & MRS BOOTH 122 BROADGATE WHAPLODE DROVE SPALDING		
Drawing: EXISTING FLOOR PLANS PROPOSED FLOOR PLANS EXISTING ELEVATIONS PROPOSED ELEVATIONS		
DRAWN BY: RW		DATE: MARCH 2007
SCALES: 1:50 1:100		
COPIES OF THESE DOCUMENTS MUST NOT BE LOANED, TRADED OR OTHERWISE FOR ANY PURPOSE OTHER THAN THAT FOR WHICH THEY ARE ISSUED WITHOUT THE WRITTEN PERMISSION OF WENMAN BUILDING DESIGN. THESE DOCUMENTS ARE PROVIDED ONLY FOR THE PURPOSE OF OBTAINING PLANNING OR BUILDING REGULATIONS APPROVAL AND DO NOT CONSTITUTE A FULL SPECIFICATION FOR THE PROPOSED WORKS AND MUST NOT BE USED AS A CONTRACT DOCUMENT ALONE.		