

 
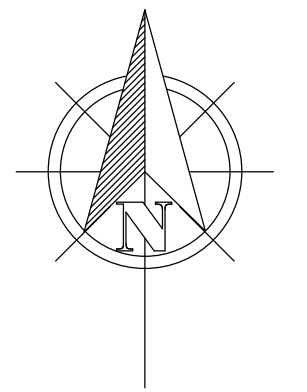


VISUAL SCALE 1:50 @ A1

 

VISUAL SCALE 1:100 @ A1

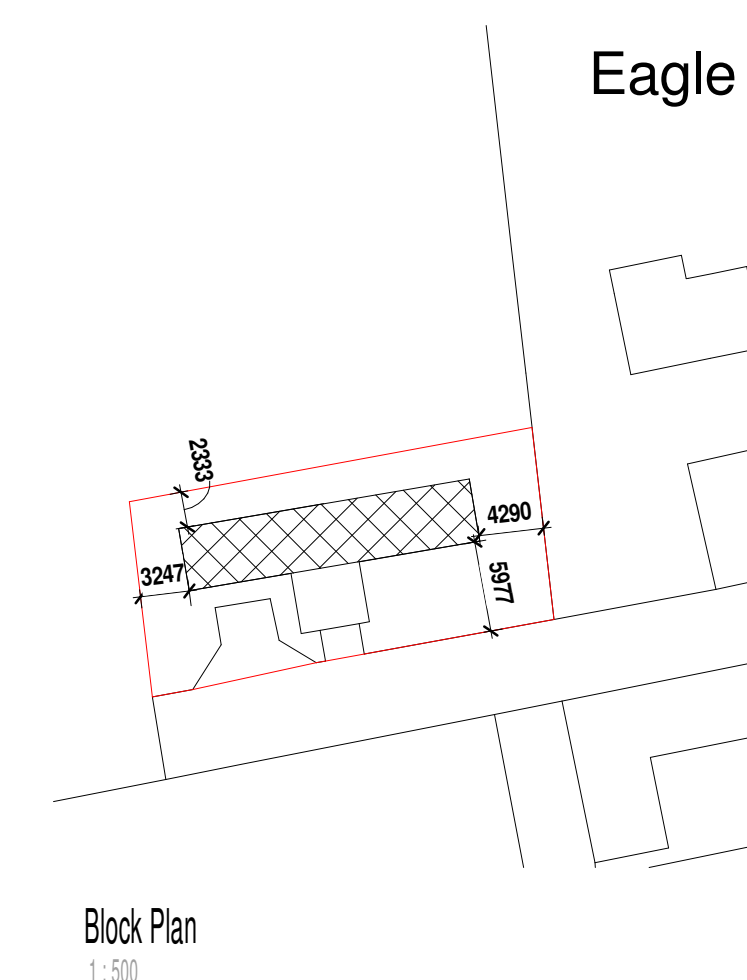

Block Plan
1:500

[illegible]

AUSTIN JOHN
ARCHITECTURAL

RUALEN, MILL GREEN ROAD,
PINCHBECK, SPALDING PE11 3PU
07939000388

PROJECT

Proposed Installation of Roof Mounted Solar Panels

CLIENT

Mr Vickers
Eagle House
Millgate
Whaplode, Spalding
PE12 6RY

DRAWING

Existing Roof Plan and Elevations
Proposed Roof Plan and Elevations
Site and Block Plans

DRAWING NUMBER: AJA/1407/26/00A	DATE: 17/04/26
DRAWN BY: LA & HA	SCALE (@ A1): As indicated

COPIES OF THESE DRAWINGS MUST NOT BE TAKEN, TRACED, OR ALTERED FOR ANY PURPOSE OTHER THAN THAT WHICH THEY ARE ISSUED WITHOUT WRITTEN PERMISSION OF JUSTIN AUSTIN. JUSTIN AUSTIN WILL BE RESPONSIBLE FOR THE PROTECTION OF THESE DRAWINGS. ANY UNAUTHORIZED REPRODUCTION OF THESE DRAWINGS WITHOUT BUILDING REGULATIONS APPROVAL AND NOT BE GIVEN A FULL SPECIFICATION FOR THE PROPOSED WORK. THESE DRAWINGS ARE NOT TO BE USED FOR ANY OTHER PROJECTS.

THE PROPOSED WORK WILL NOT BE SUPERSEDED/REVISED BY JUSTIN AUSTIN (LINES signed and dated) WITHOUT WRITTEN PERMISSION OF JUSTIN AUSTIN.

THE BUILDING CONTRACTOR(S) SHALL BE RESPONSIBLE FOR OBTAINING NECESSARY PERMITS, COMPLIANCE WITH ALL THE RELEVANT MATERIALS ON THE DRAWINGS, THE FACT THAT MATTERS ARE NOT MENTIONED IN THE DRAWINGS DOES NOT MEAN THAT THEY ARE NOT REQUIRED TO BE COMPLIED WITH AND COMPLIANCE IN CARRYING OUT THE WORK. ALL WORKS AND MATERIALS TO BE FITTED AND INSTALLED SHALL BE IN ACCORDANCE WITH THE BUILDING REGULATIONS, THE BUILDING APPROVED DOCUMENTS OF THE BUILDING REGULATIONS AND CURRENT NRC/MS TECHNICAL SPECIFICATIONS.

MEASUREMENTS ON THIS DRAWING ARE NOT TO BE SCALED FOR CONSTRUCTION REQUIREMENTS. THE BUILDING CONTRACTOR(S) SHALL BE RESPONSIBLE FOR CHECKING THE DIMENSIONS TO BE CHECKED BY THE BUILDING CONTRACTOR(S) PRIOR TO THE COMMENCEMENT OF WORK AND ANY DISCREPANCIES SHOULD BE REPORTED TO JUSTIN AUSTIN IMMEDIATELY.

THE OUTSIDE OF THE ORF network and NOT FINISHED PLASTER IT IS RECOMMENDED THAT A SITE VISIT BE CONDUCTED BY THE BUILDING CONTRACTOR(S) PRIOR TO THE COMMENCEMENT OF WORK. APPROPRIATE MUST BE ESTABLISHED BY THE BUILDING CONTRACTOR(S) PRIOR TO COMMENCEMENT OF WORK. AND THE BUILDING CONTRACTOR(S) SHALL BE RESPONSIBLE FOR OBTAINING NECESSARY PERMITS.

RECOMMENDATIONS:

THIS DOCUMENT DOES NOT SHARE ANY CONFIDENTIAL INFORMATION WITH OTHER PARTIES WITHOUT YOUR CONSENT. FOR A COPY OF OUR PRIVACY POLICY PLEASE CONTACT: info@nrc.ms

HEALTH & SAFETY

The Client is to ensure that the appointed contractor is familiar with and complies with Health & Safety for Building and Construction Work.