



DO NOT SCALE THIS DRAWING. THE CONTRACTOR IS DEEMED TO HAVE CHECKED ALL DIMENSIONS ON SITE AND REPORT ANY DISCREPANCIES TO OGLESBY & LIMB LTD.
THE CONTENTS OF THIS DRAWING ARE COVERED BY COPYRIGHT AND REMAIN THE PROPERTY OF OGLESBY & LIMB LTD. WRITTEN APPROVAL MUST BE OBTAINED FROM OGLESBY & LIMB LTD PRIOR TO DUPLICATION OR REPRODUCTION OF THIS DRAWING OR ITS CONTENTS.
ANY DIMENSIONS NOT SHOWN ARE TO BE CHECKED AND AGREED WITH OGLESBY & LIMB LTD.

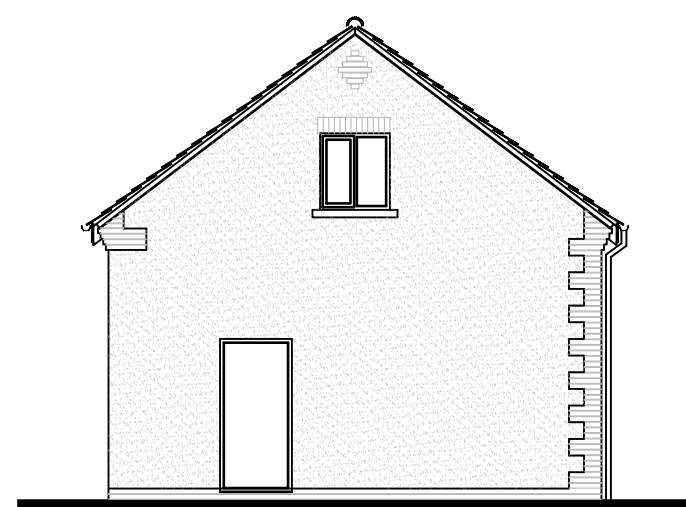


West Elevation as existing
Scale 1:100




East Elevation as existing
Scale 1:100

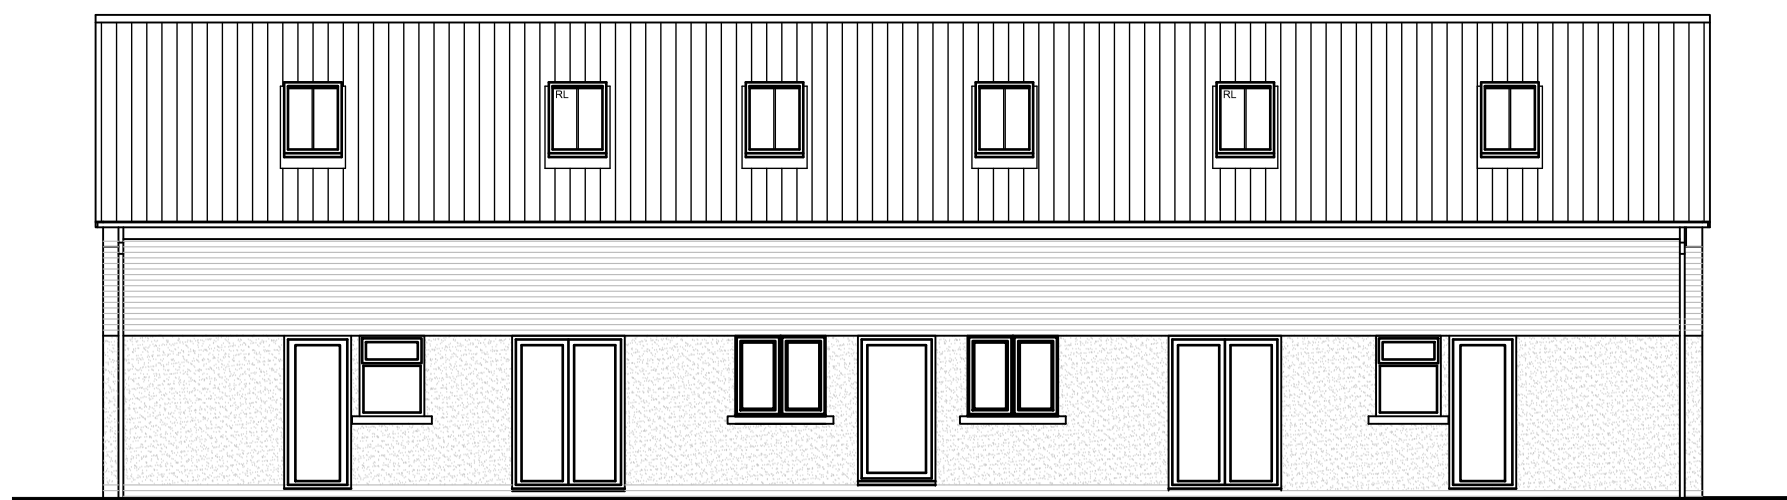


South Elevation as existing
Scale 1:100

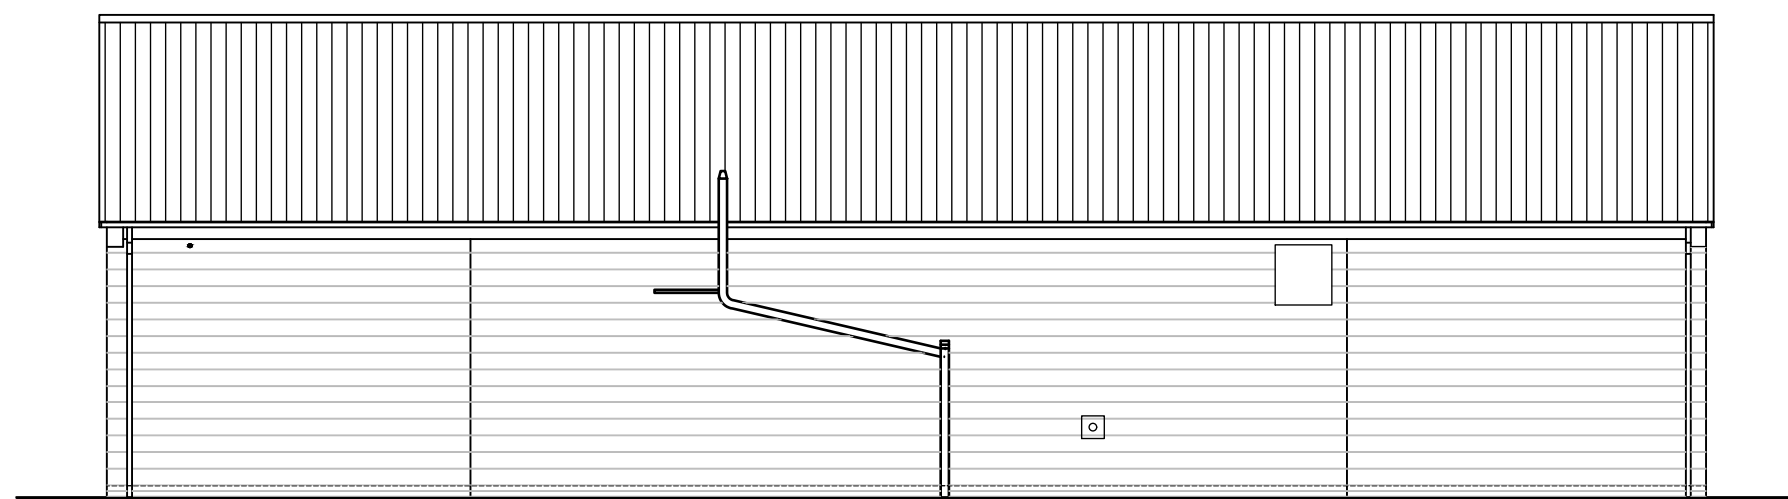


North Elevation as existing
Scale 1:100

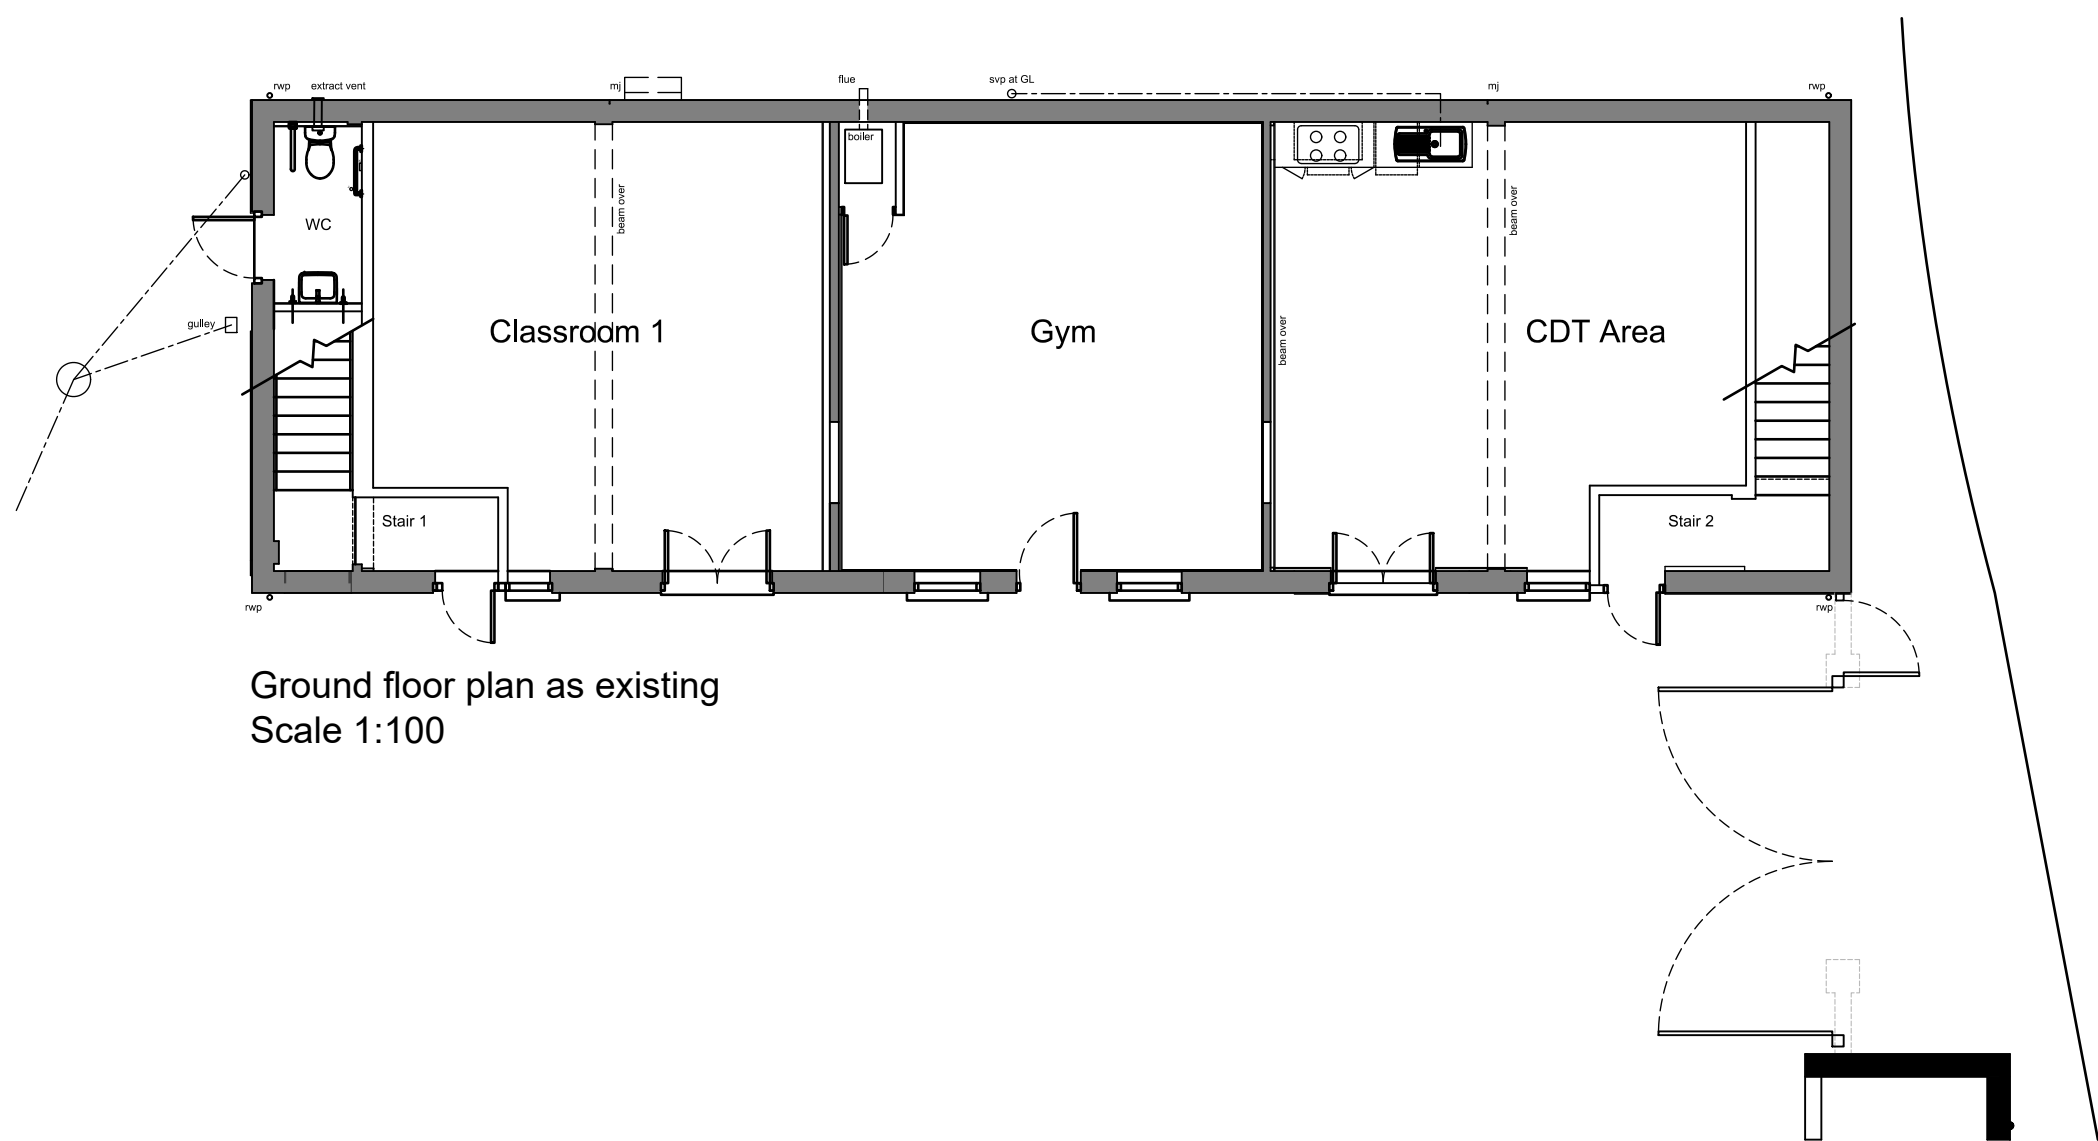

Ground floor plan as existing
Scale 1:100

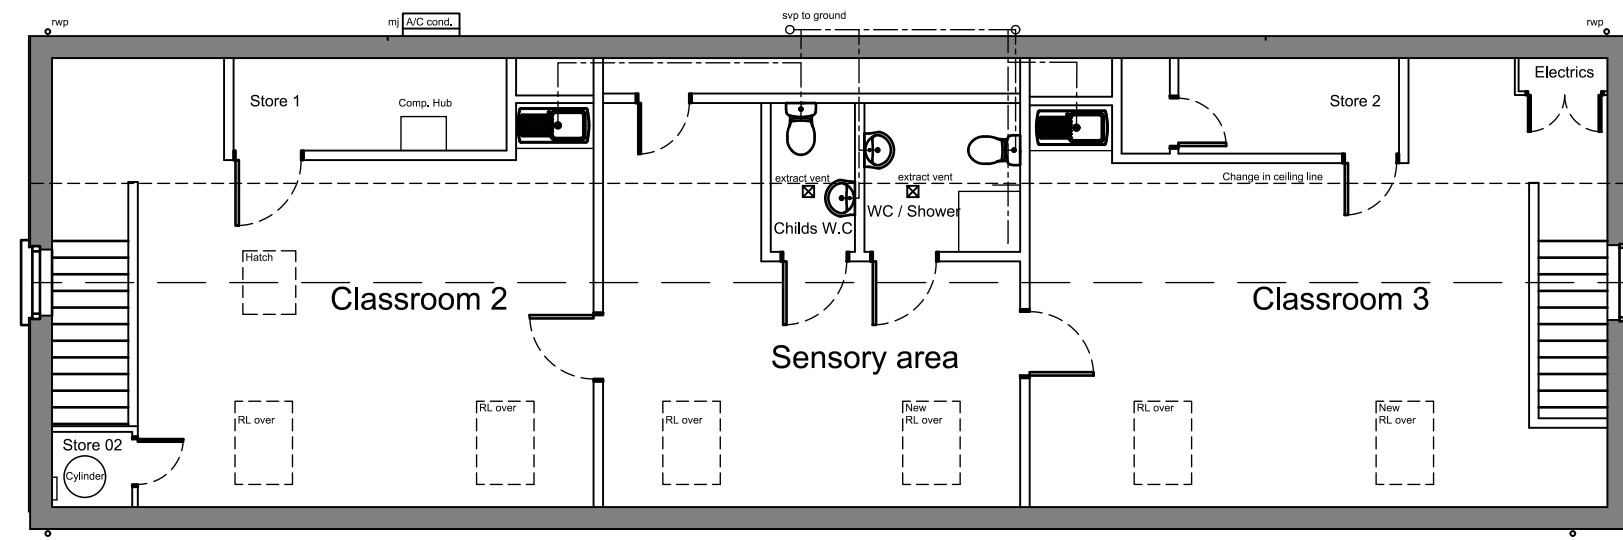

First floor plan as existing
Scale 1:100

 

P1	08.04.25	Planning application issue	AP
Ref.	Date	Description	Initial

Oglesby & Limb Ltd

Chartered Architect

Suite 1, Market Chambers
12 Market Place, Spalding, Lincs
PE11 1SL

Tel: 01775 761196

e-mail: design@o-l-ltd.co.uk

Client:
DPS Education Limited

Project:
**Tudor Lodge Therapeutic School
Dorcette House, Little Lane, Whaplode,
Lincolnshire, PE12 6RU**

Drawing Title:

**Classroom block
Plans and elevations as existing**

PLANNING APPLICATION ISSUE

Date:	April 2025	Scale:	as shown @ A1
Drawn by:	AJO	Checked by:	CLS

Drawing Number:	Rev.
A1774-02	P1