


DO NOT SCALE THIS DRAWING. THE CONTRACTOR IS DEEMED TO HAVE CHECKED ALL DIMENSIONS ON SITE AND REPORT ANY DISCREPANCIES TO OGLESBY & LIMB LTD. THE CONTENTS OF THIS DRAWING ARE COVERED BY COPYRIGHT AND REMAIN THE PROPERTY OF OGLESBY & LIMB LTD. WRITTEN APPROVAL MUST BE OBTAINED FROM OGLESBY & LIMB LTD PRIOR TO DUPLICATION OR REPRODUCTION OF THIS DRAWING OR ITS CONTENTS. ANY DIMENSIONS NOT SHOWN ARE TO BE CHECKED AND AGREED WITH OGLESBY & LIMB LTD.

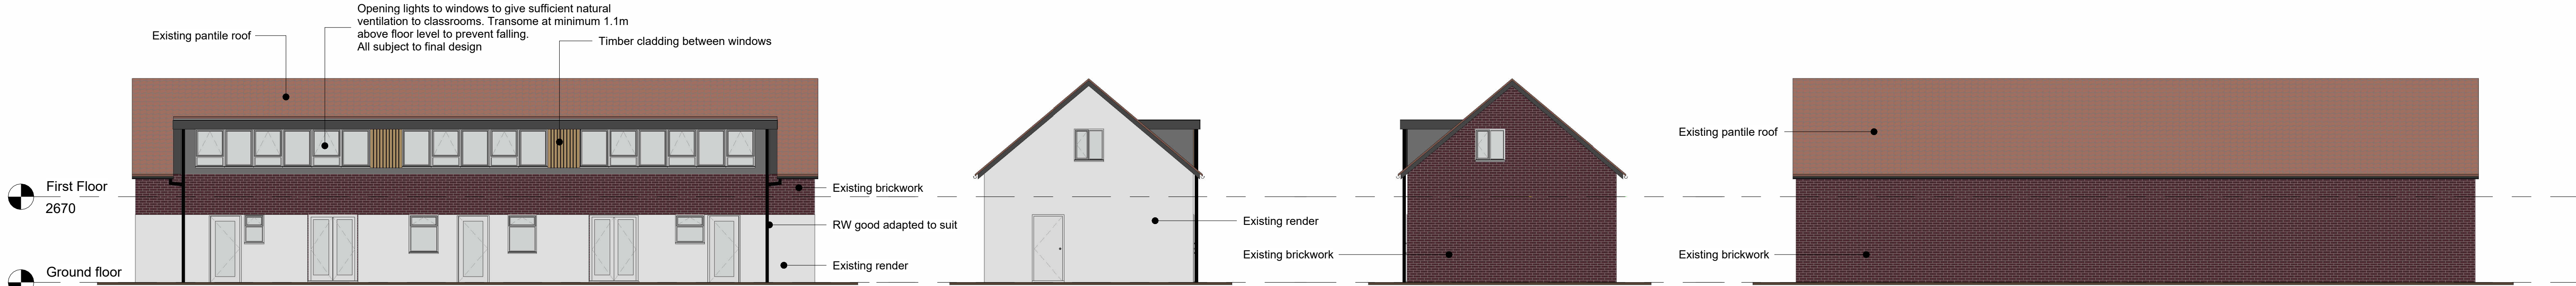

South Elevation
1 : 100


West Elevation
1 : 100

East Elevation
1 : 100



North Elevation (Unaffected by these proposals)
1 : 100




3D View

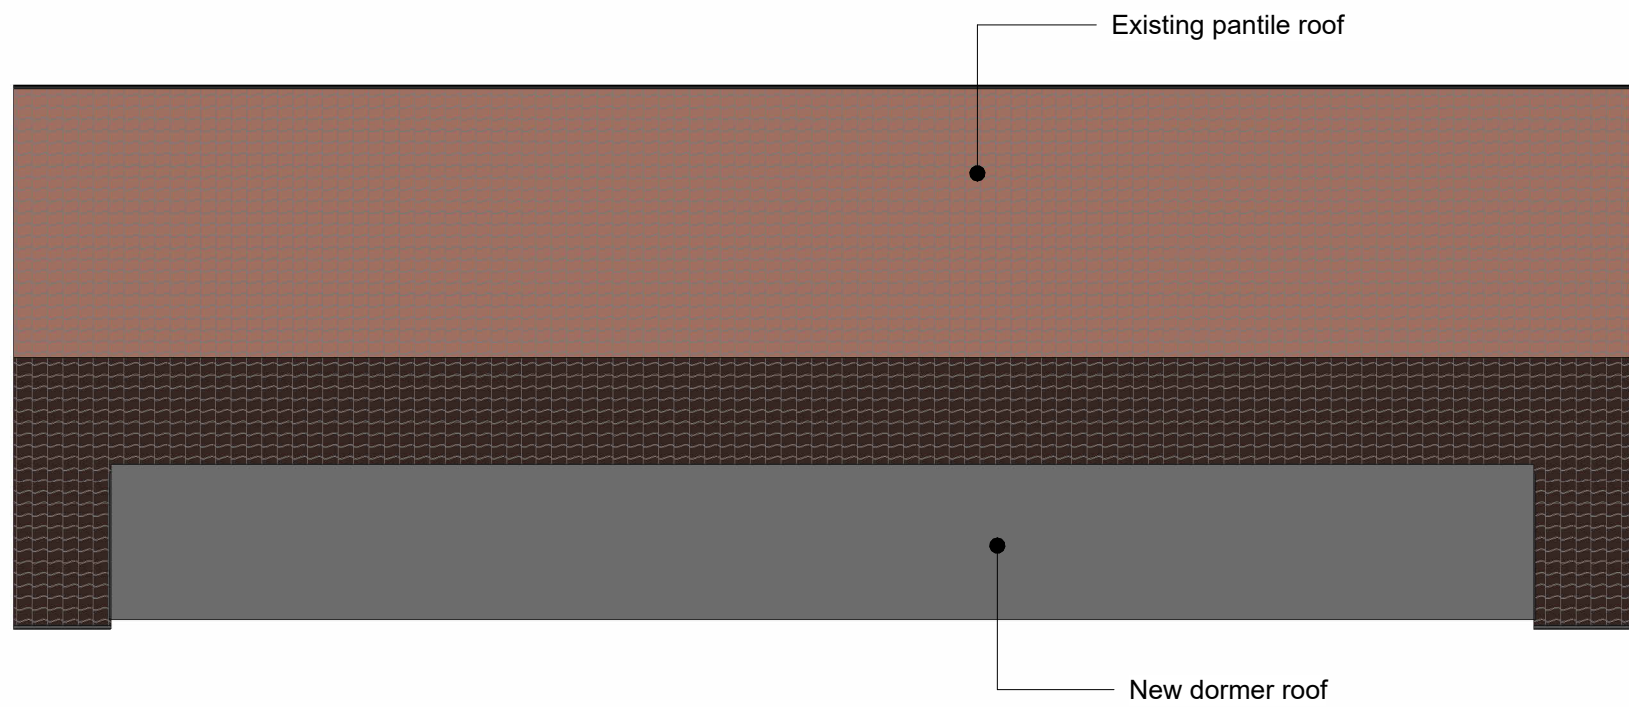

Roof Plan
1 : 100

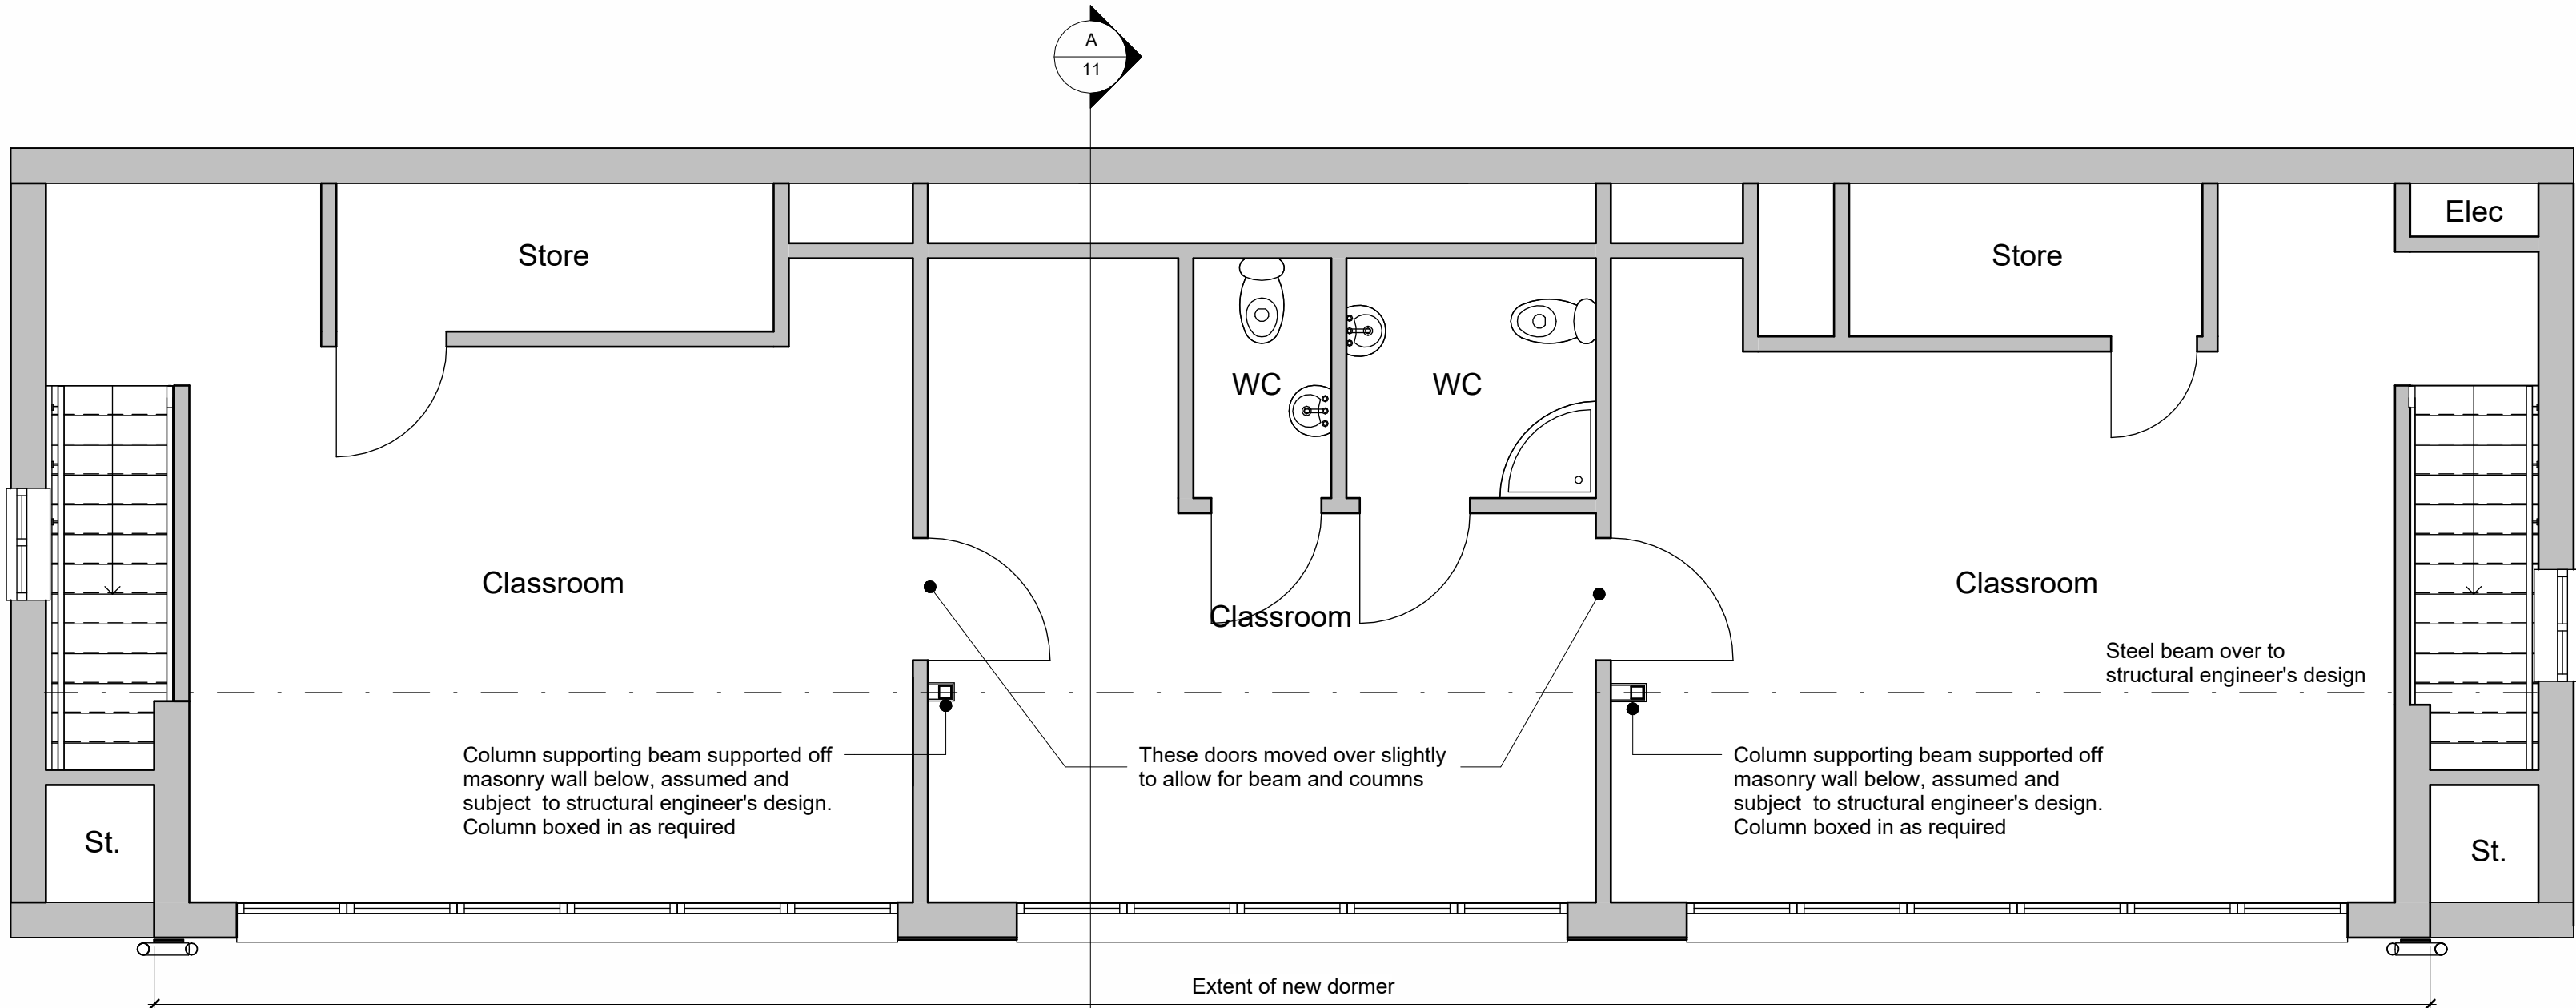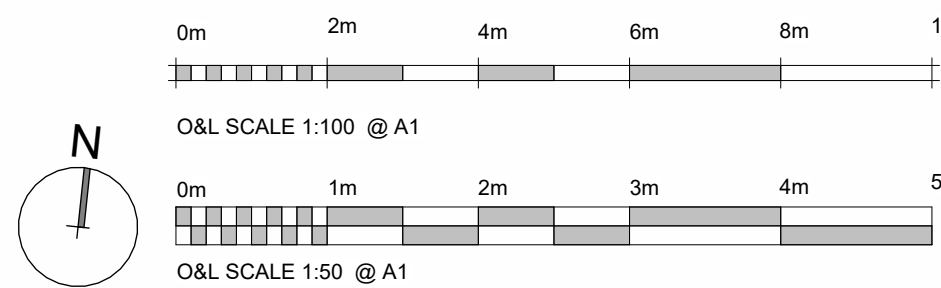

First Floor Plan
1 : 50

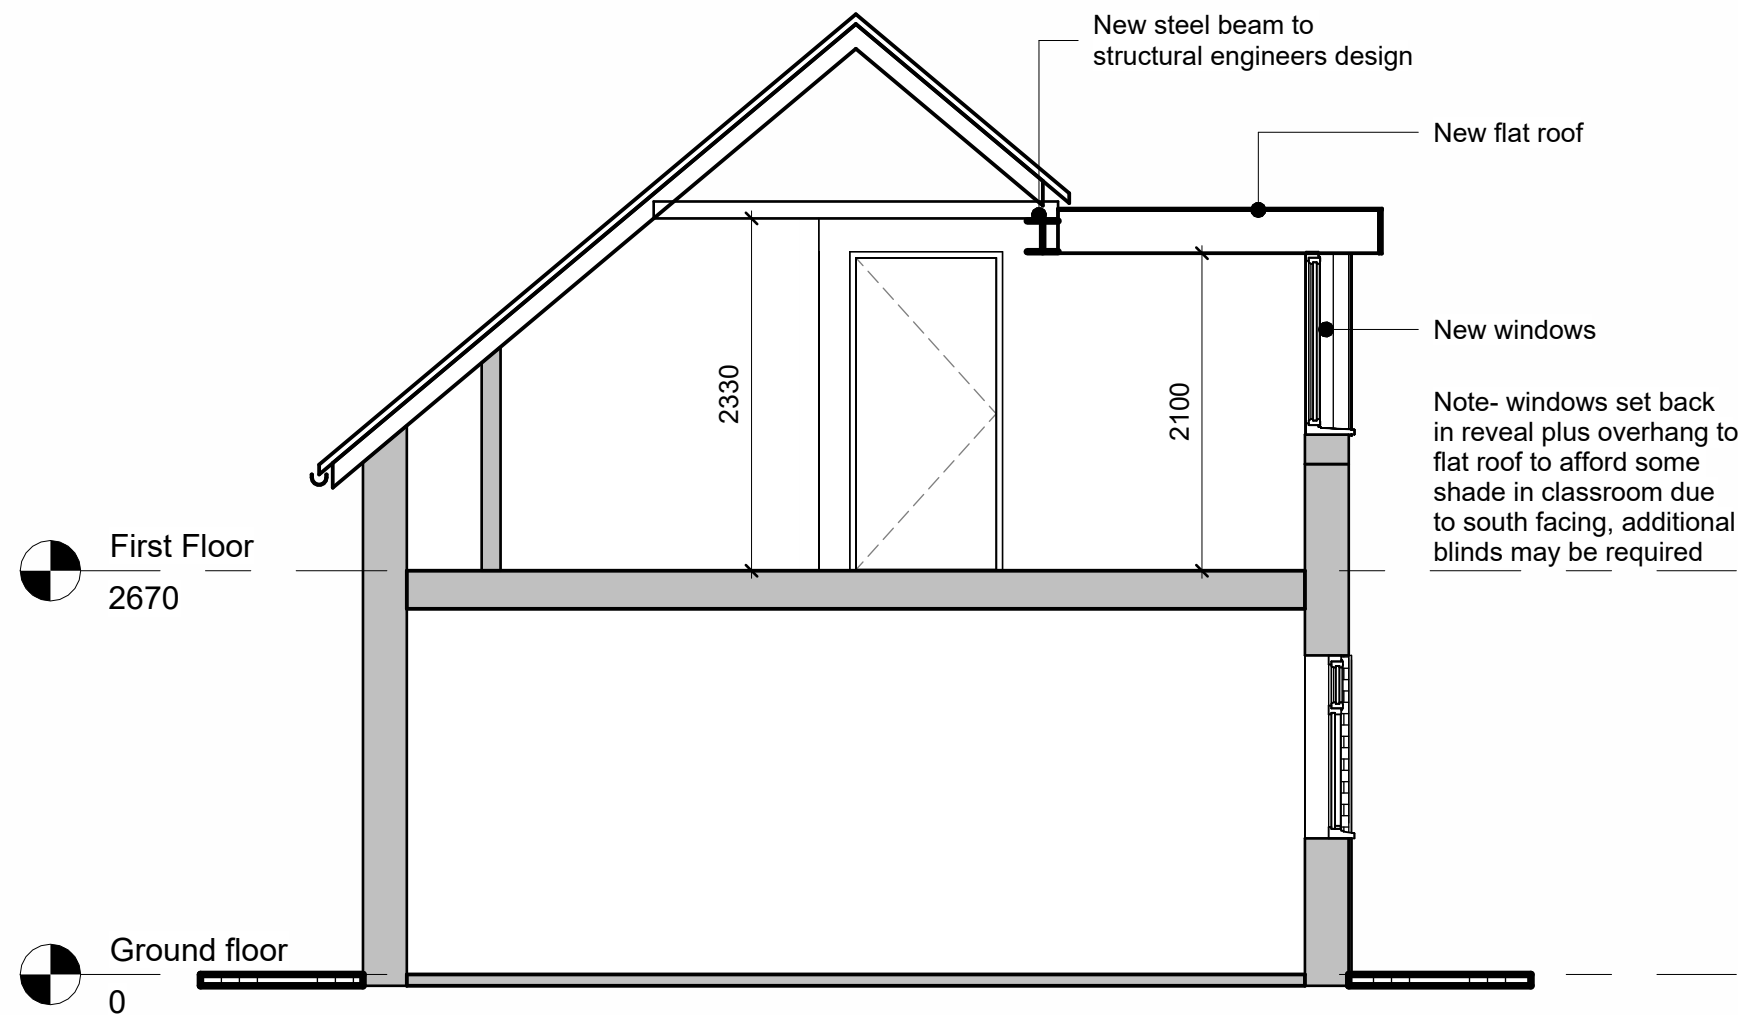

Section A-A
1 : 50

Ref.	Date	Description	Initial
------	------	-------------	---------

P1	08.04.25	Planning Application Issue	AP
Ref.	Date	Description	Initial
Oglesby & Limb Ltd			
Chartered Architect			
Suite 1, Market Chambers			
12 Market Place, Spalding, Lincs			
PE11 1SL			
Tel: 01775 761196			
e-mail: design@o-l-ltd.co.uk			

Client:
DPS Education Ltd

Project:
Proposed Dormer Window to Classroom Block, Tudor Lodge Therapeutic School, Dorcette House, Little Lane, Whaplode, PE12 6RU

Drawing Title:
Plans, Elevations & Sections as Proposed

PLANNING APPLICATION ISSUE

Date:	Apr 2025	Scale:	as shown @ A1
Drawn by:	AP	Checked by:	AJO

Drawing Number:	Rev:
A1774 - 11	P1