



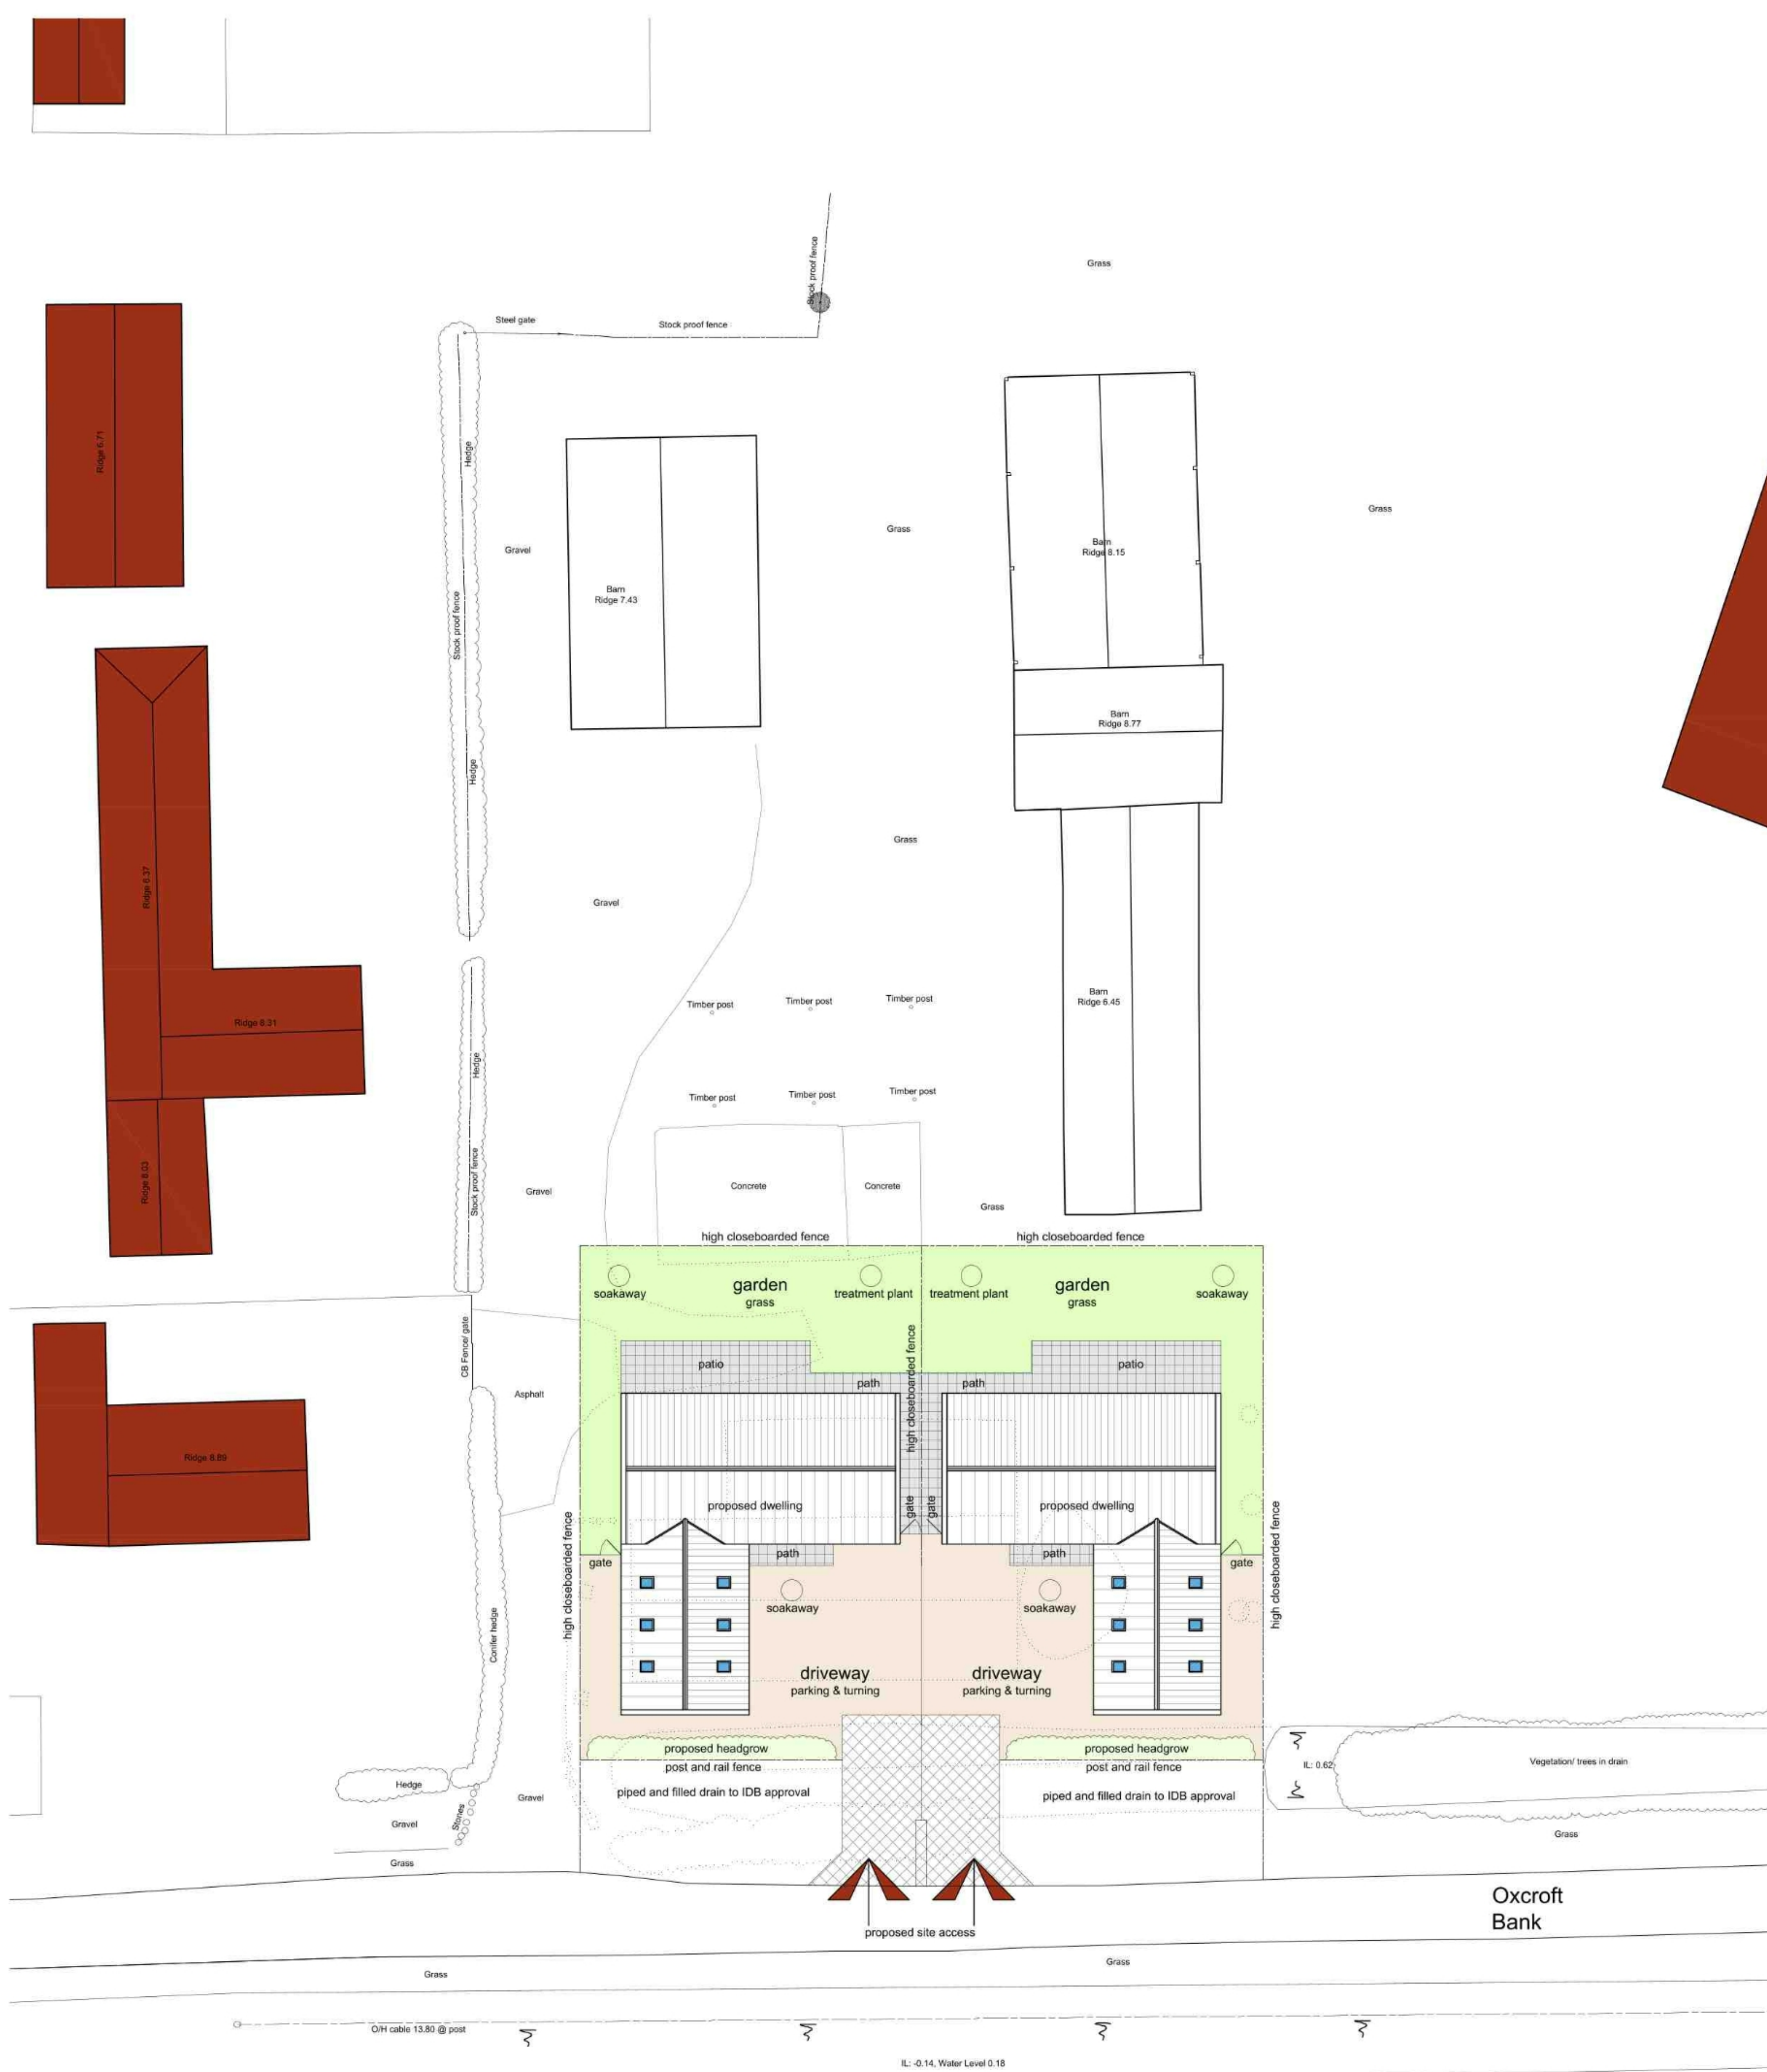

Site Plan
Scale: 1:200

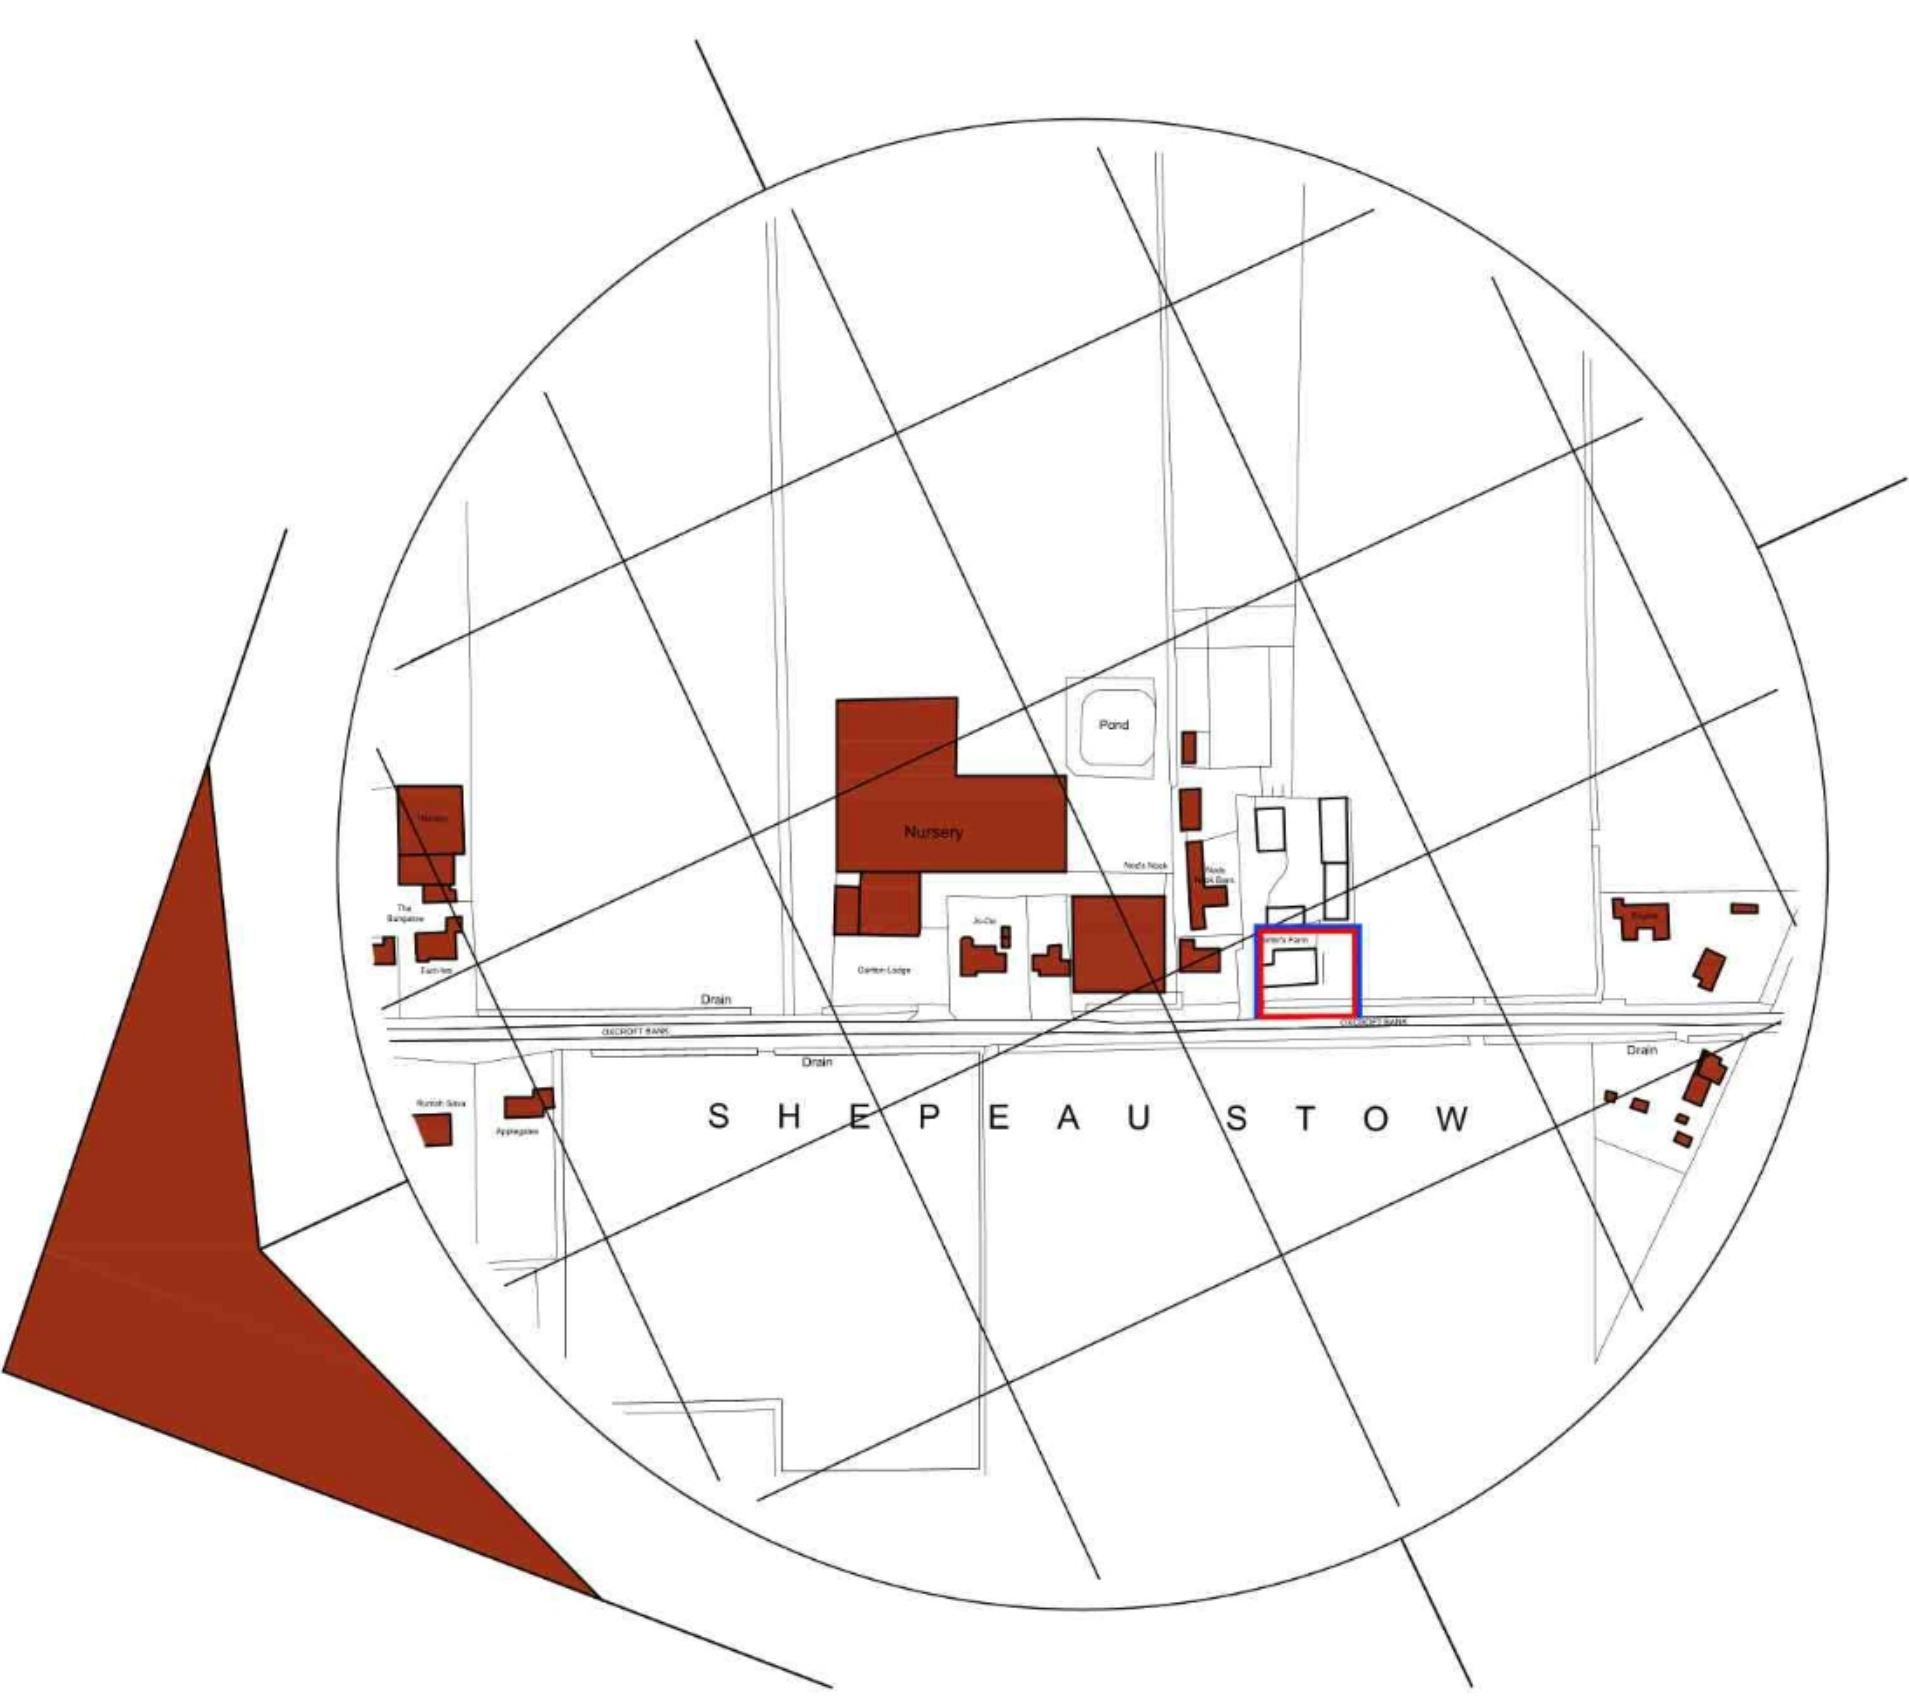

Location Plan
Scale: 1:2500

SITE PLAN KEY

	Indicates surveyed buildings		Indicates items to be demolished
	Indicates proposed dwellings		Indicates site access
	Indicates un-surveyed buildings taken from OS map		Indicates approximate position of un-surveyed trees and hedges
	Indicates proposed garden		Indicates proposed patio
	Indicates proposed driveway		Indicates access of bound material

General Notes
1. All dimensions are shown in 'mm' unless otherwise stated.
2. The contractor, sub-contractors and suppliers must verify all dimensions on site prior to the commencement of any work.
3. This drawing is to be read in conjunction with all relevant engineers and specialist sub-contractors drawings and specifications.
4. Any discrepancies are to be brought to the designers attention.

CONSTRUCTION DESIGN & MANAGEMENT REGULATIONS 2015
The following information must be read in conjunction with the project Risk register. This drawing highlights significant design related Health & Safety Risks present during Construction phase, and Residual Risks which remain post completion. Other Health & Safety Risks associated with Construction Activities may be present, and must be identified by the Principal Contractor prior to works commencing. Design Risks relating to specialist design items must be identified by the relevant specialist designers/ consultants and issued to the Principal Designer.

Revisions		Changes following SHDB Comments
A	Aug 2023	

Status
FOR APPROVAL

Swann Edwards Architecture Limited, Swann Edwards Architecture, Black Barn, Fen Road, Guyhirn, Wisbech, Cambs. PE13 4AA
t 01945 450694 e info@swannedwards.co.uk w www.swannedwards.co.uk

Job Title Proposed Dwellings Carters Farm, Oxcroft Lane, Shepeau Stow For: Mr Ford	Date April 2023	Drawn by CW Checked by GE
Drawing Title Planning Drawing Site Plan & Location Plan	Job No. SE-1951 Dwg No. PP1000	Sheet Size A1 Revision A