






Front Elevation (NW)

Scale: 1:100

 




Rear Elevation (SE)

Scale: 1:100

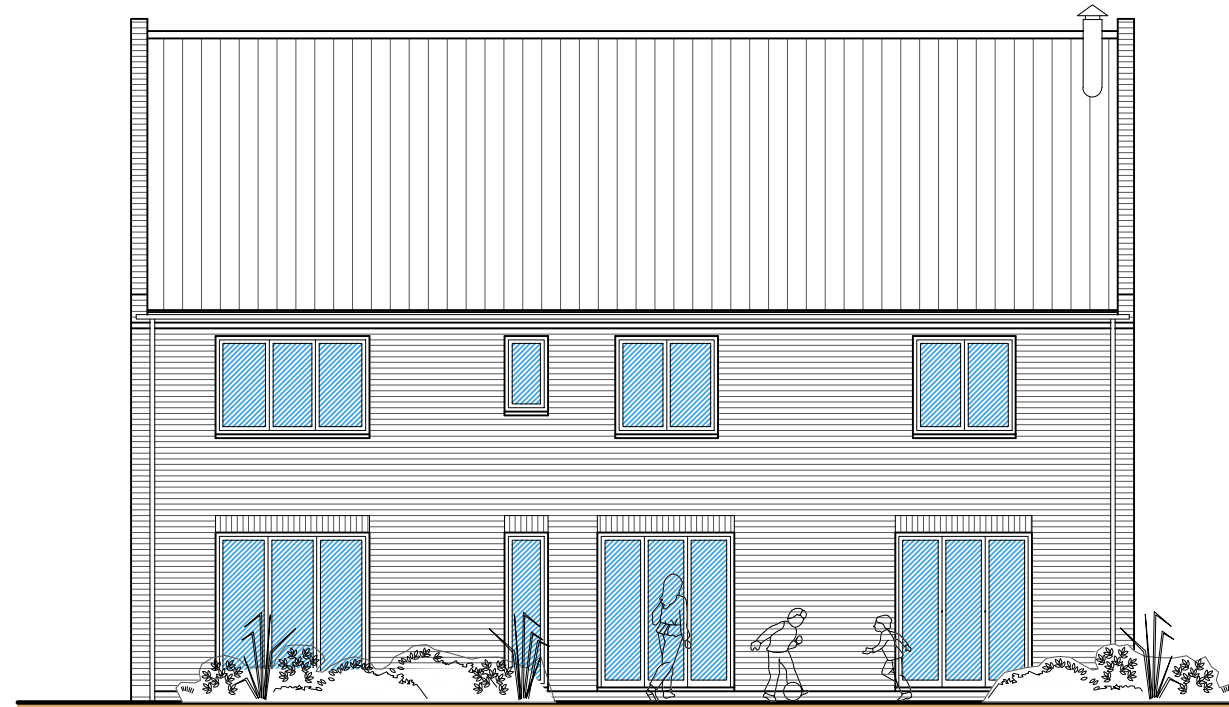 


Side Elevation (SW & NE)

Scale: 1:100

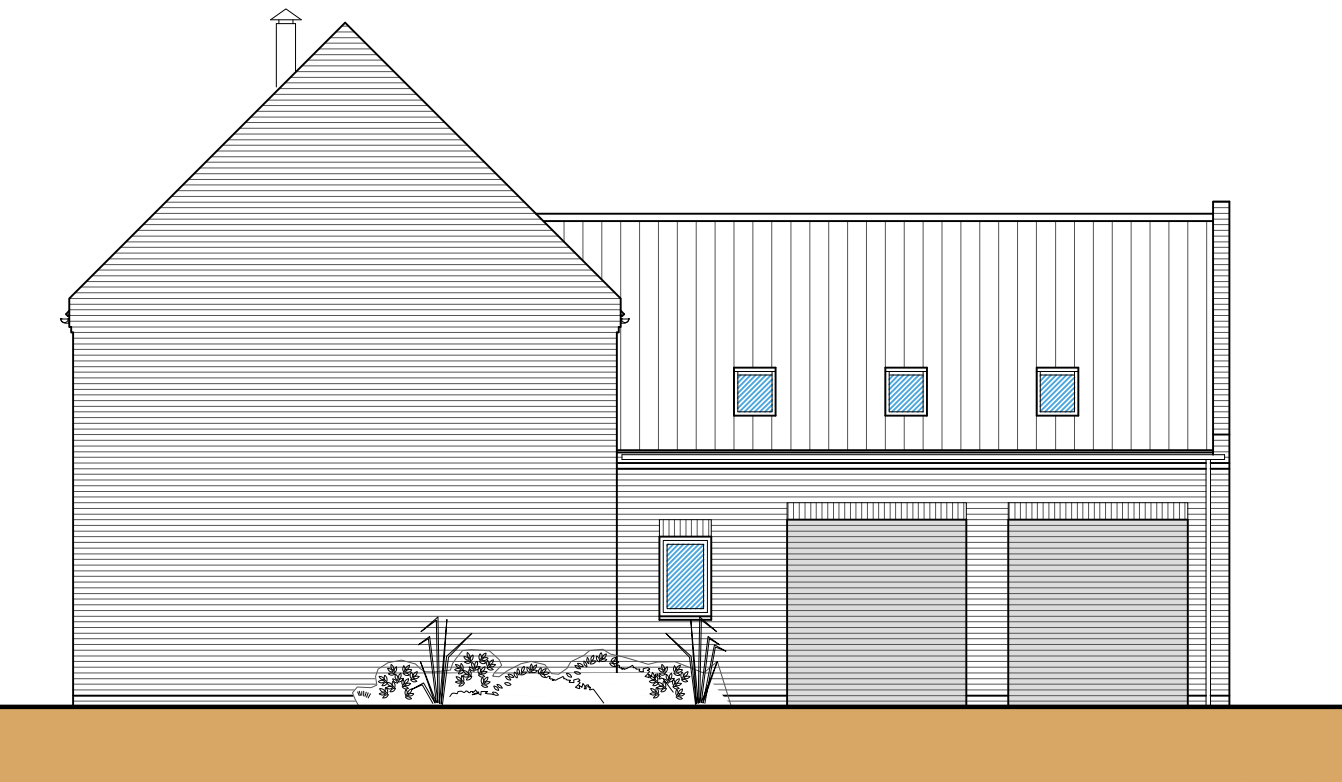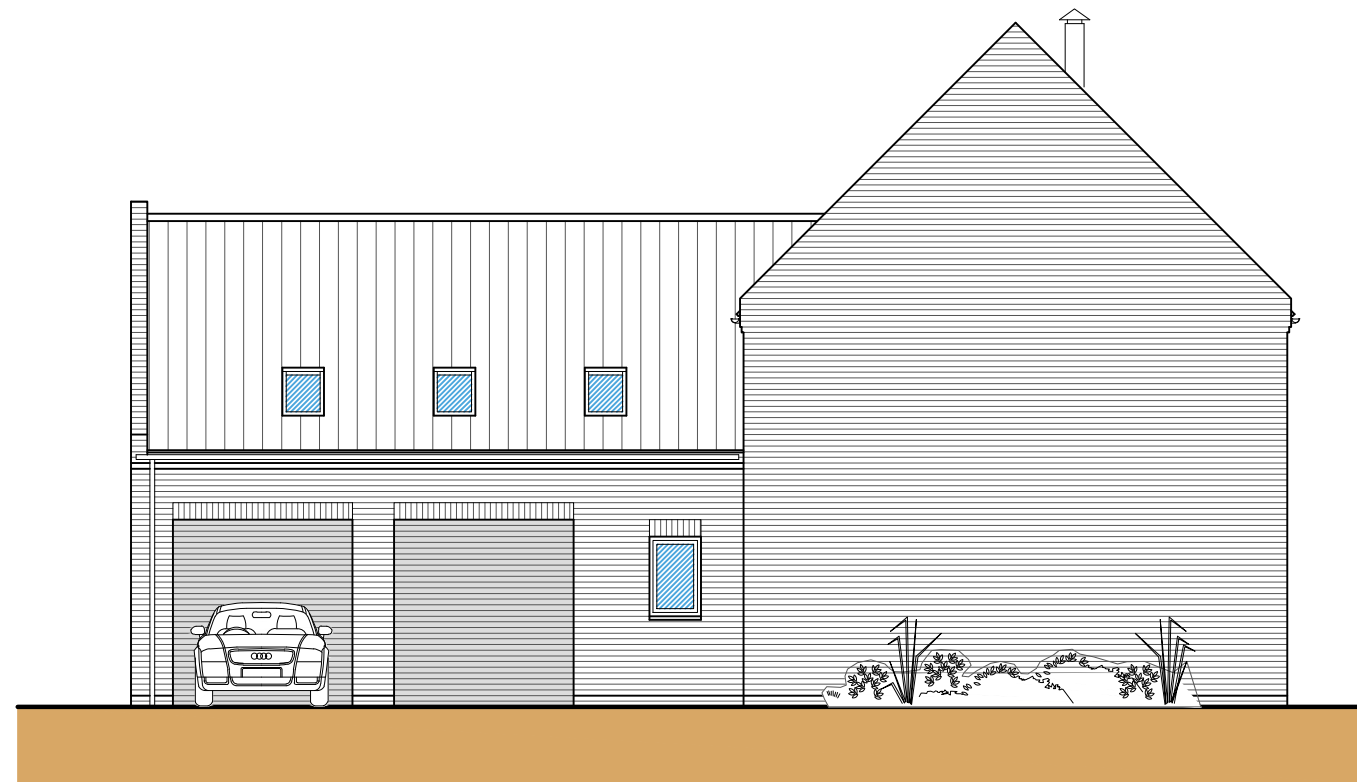 



Side Elevation (NE & SW)

Scale: 1:100

 



Section A-A

Scale: 1:100

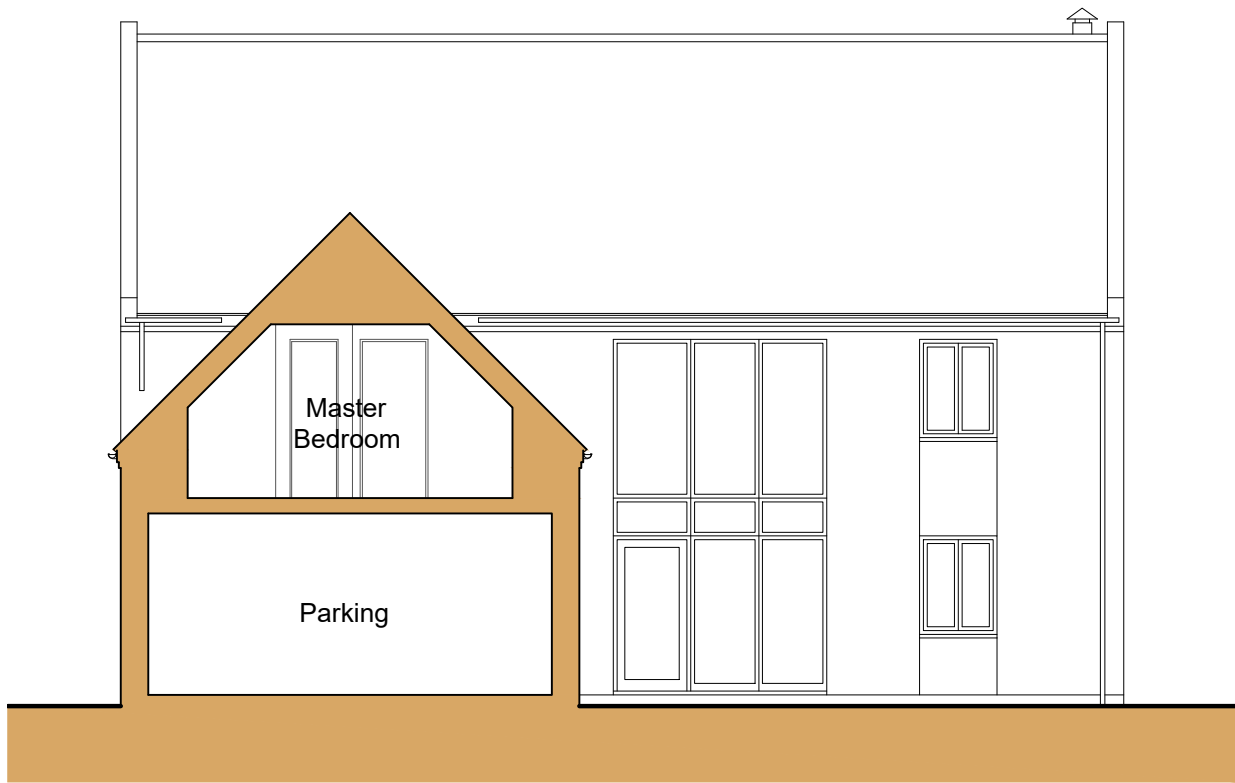 




Section B-B

Scale: 1:100

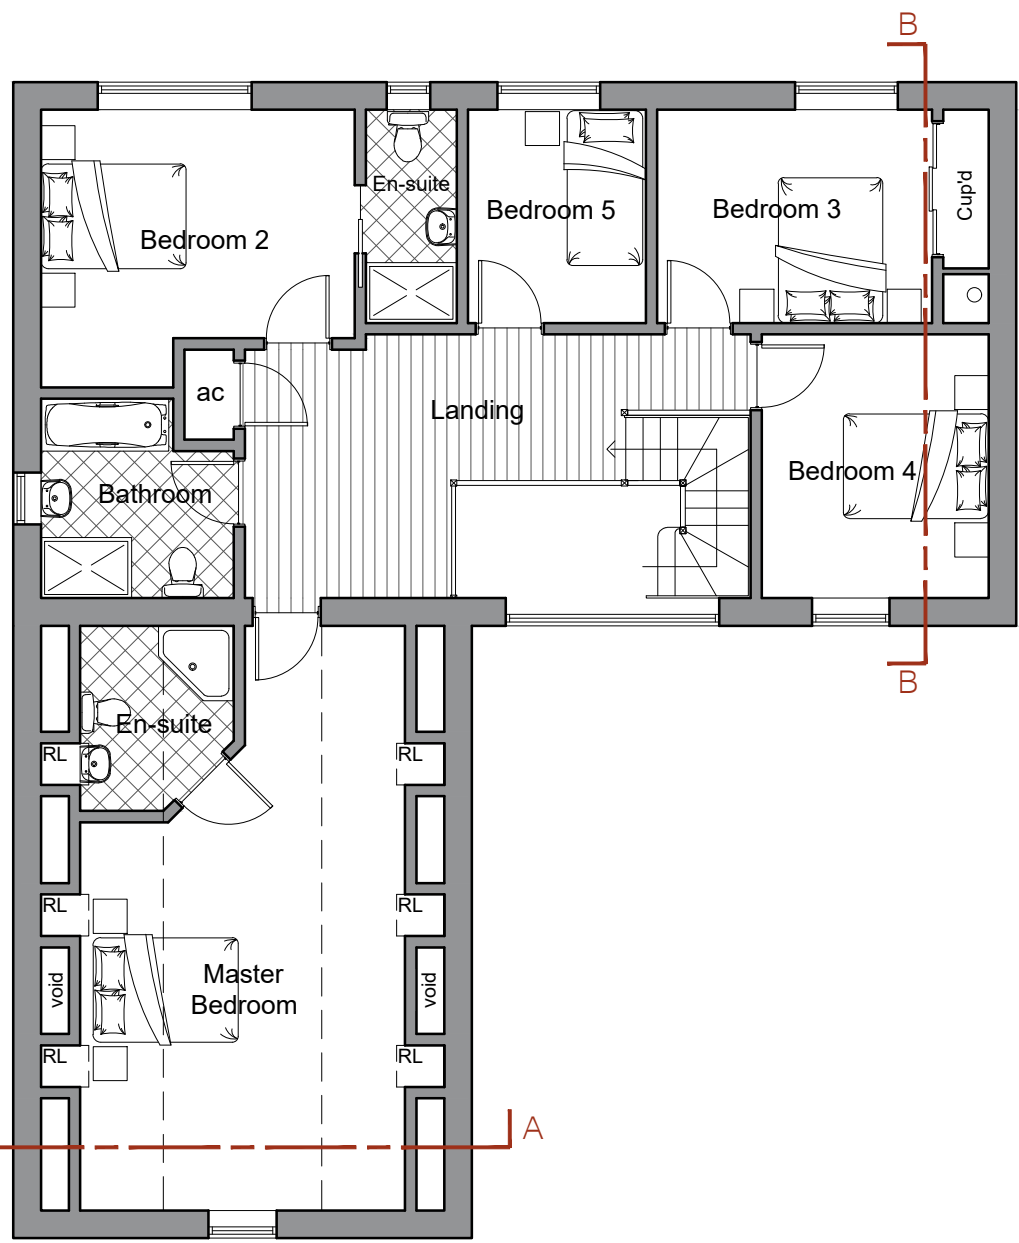 


First Floor Plan

Scale: 1:100

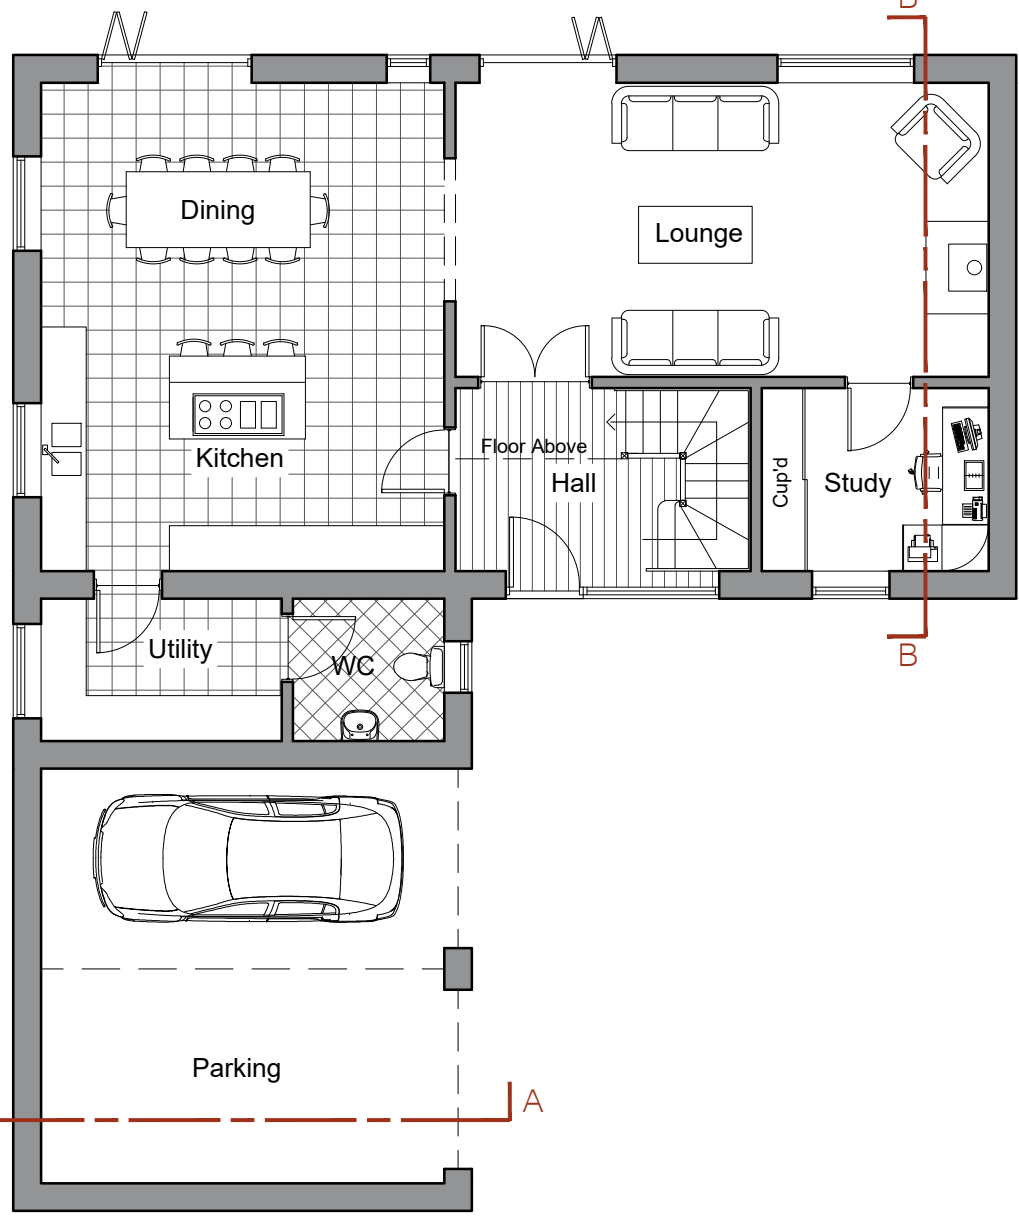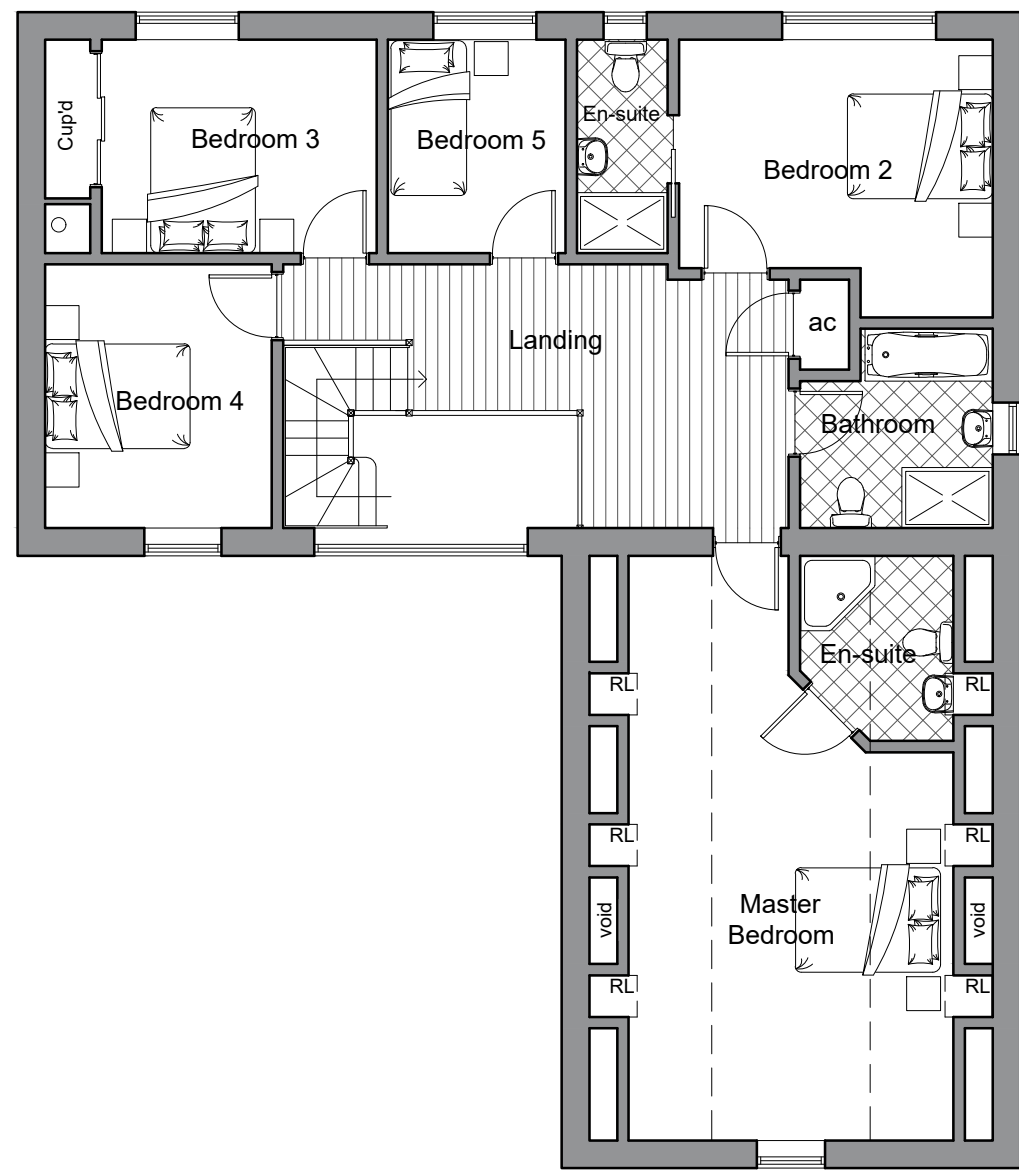 


Ground Floor Plan

Scale: 1:100

 


Section A-A

Scale: 1:100

 

Section B-B

Scale: 1:100

 


General Notes

1. All dimensions are shown in 'mm' unless otherwise stated.
2. The contractor, sub-contractors and suppliers must verify all dimensions on site prior to the commencement of any work.
3. This drawing is to be read in conjunction with all relevant engineers and specialist sub-contractors drawings and specifications.
4. Any discrepancies are to be brought to the designers attention.


CONSTRUCTION DESIGN & MANAGEMENT REGULATIONS 2015

The following information must be read in conjunction with the project Risk register. This drawing highlights significant design related Health & Safety Risks present during Construction phase, and Residual Risks which remain post completion. Other Health & Safety Risks associated with Construction Activities may be present, and must be identified by the Principal Contractor prior to works commencing. Design Risks relating to specialist design items must be identified by the relevant specialist designers/ consultants and issued to the Principal Designer.

ELEVATION KEY

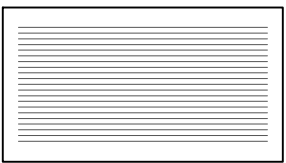

Indicates proposed red multi facing brickwork

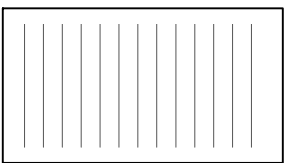

Indicates proposed red paniles



Indicates proposed UPVC joinery

Status

FOR APPROVAL

SWANN EDWARDS
ARCHITECTURE

Swann Edwards Architecture Limited, Swann Edwards Architecture,
Black Barn, Fen Road, Guyhirn, Wisbech, Cambs. PE13 4AA
t 01945 450694 e info@swannedwards.co.uk w www.swannedwards.co.uk

Job Title Proposed Dwellings Carters Farm, Oxcroft Lane, Shepeau Stow For: Mr Ford	Date April 2023	Drawn by CW Checked by GE
Drawing Title Planning Drawing Floor Plans, Elevations & Sections	Job No. SE-1951	Sheet Size A1
	Dwg No. PP1100	Revision