
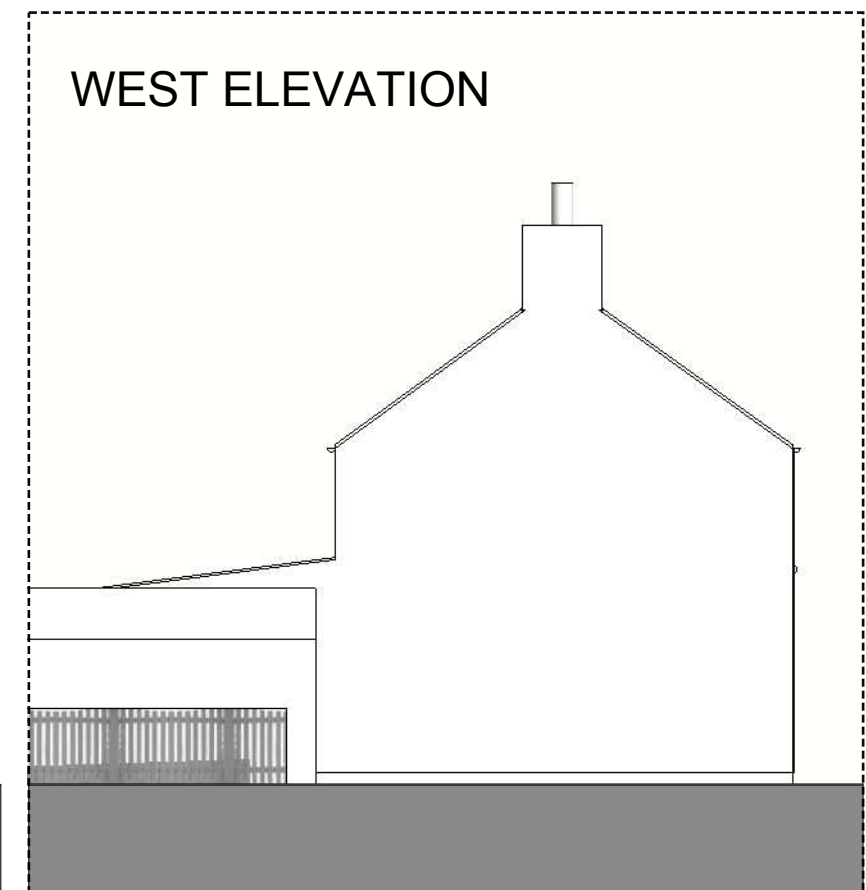
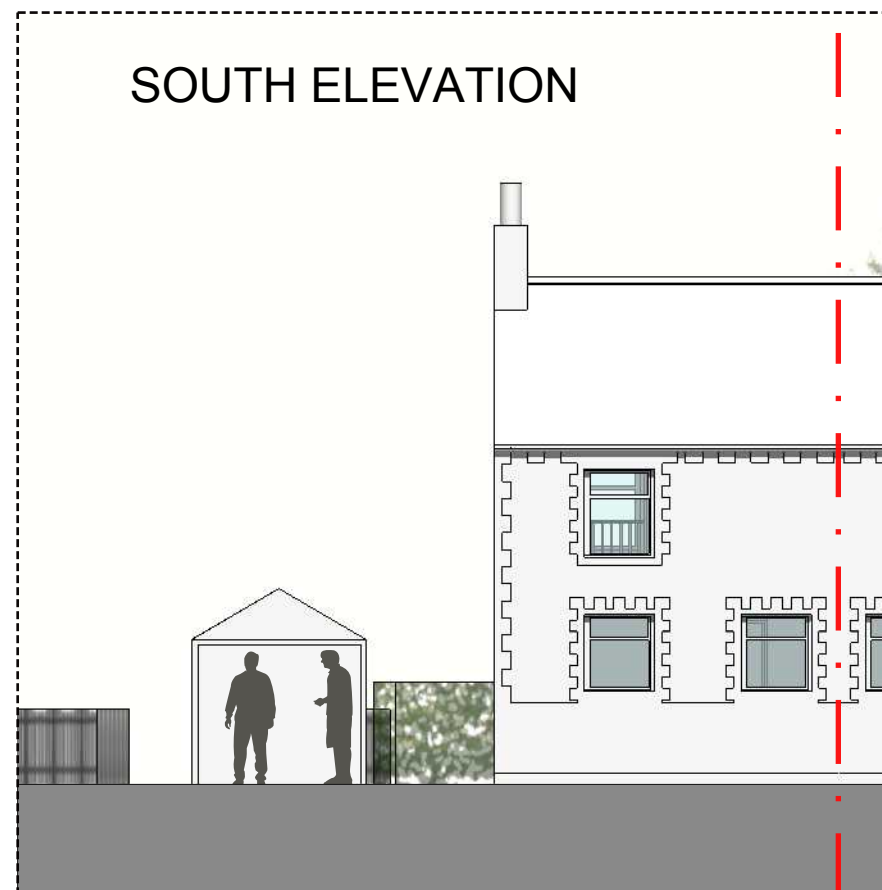
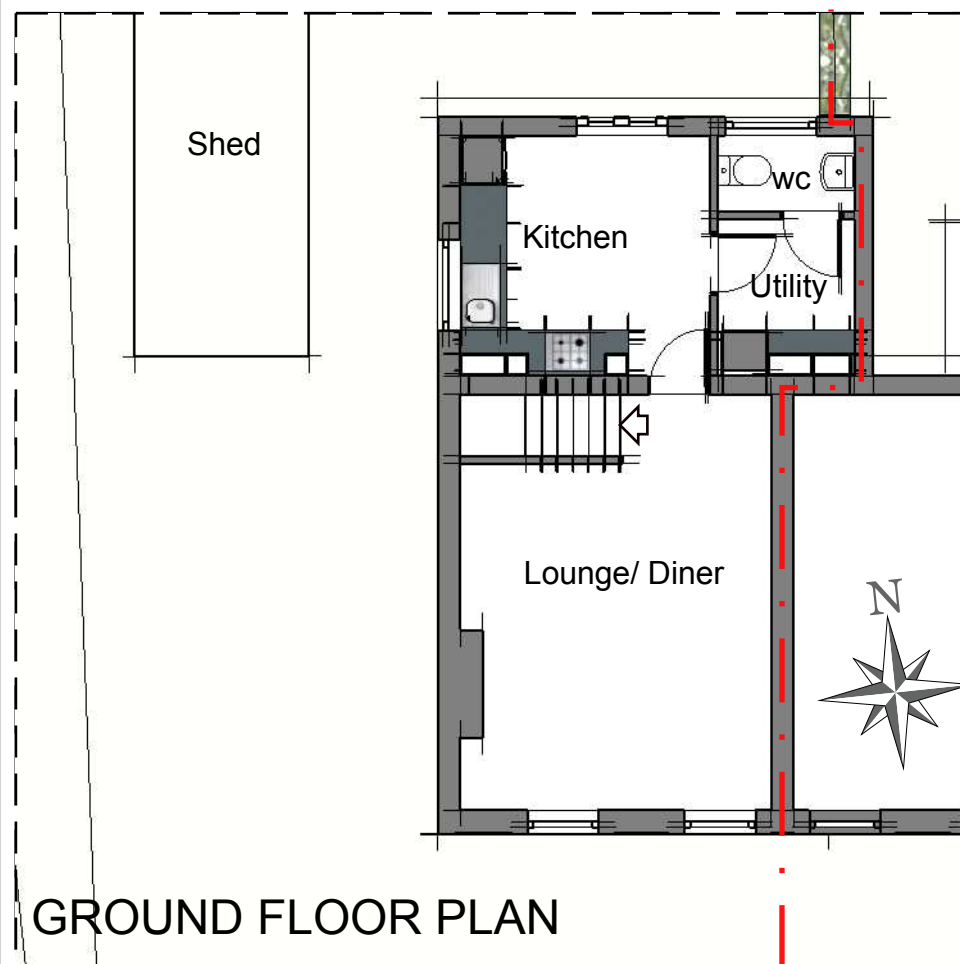
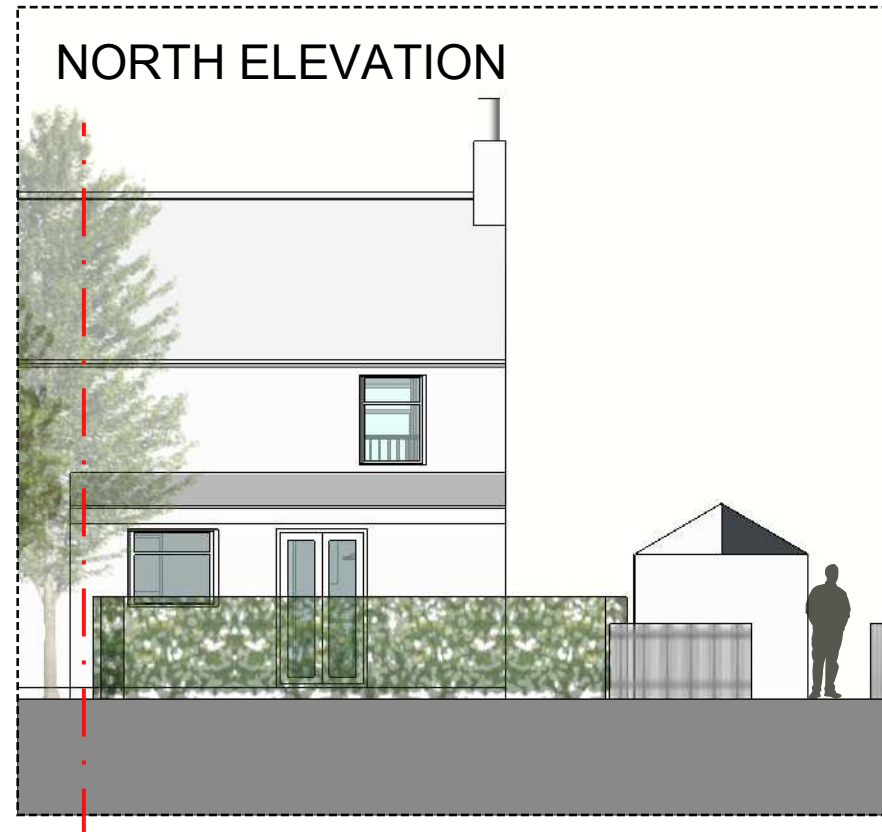


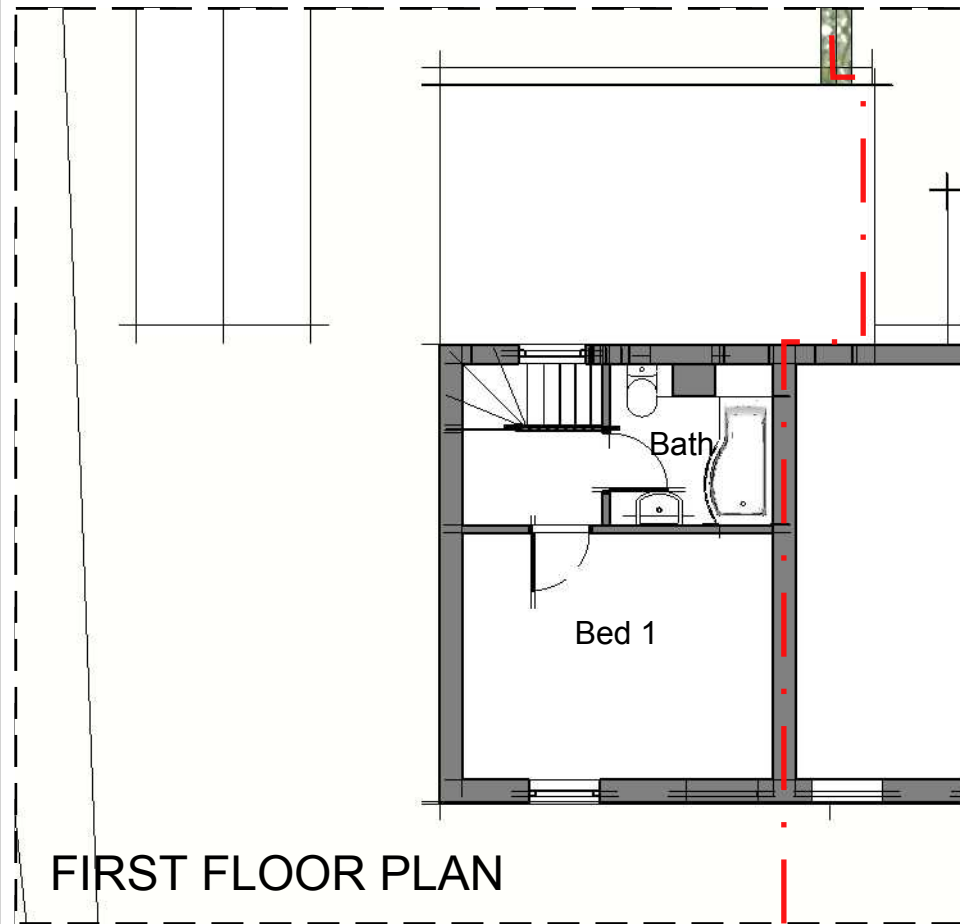

Dimensions must not be scaled from this drawing. This drawing is copyright and may not be reproduced.

PROJECT:
7 Oak Cottage, Mill Lane, PE12 6TP

DATE:
Feb 2016


Existing Plans &
Elevations

Khan.1
101


architectural services limited
the old vicarage, woolhope, herefordshire HR1 4QR
tel: 01432 860601 mob: 079466 07905
email: david.andrade@btconnect.com

CLIENT:
Mr & Mrs Khan

SCALE:
1:100

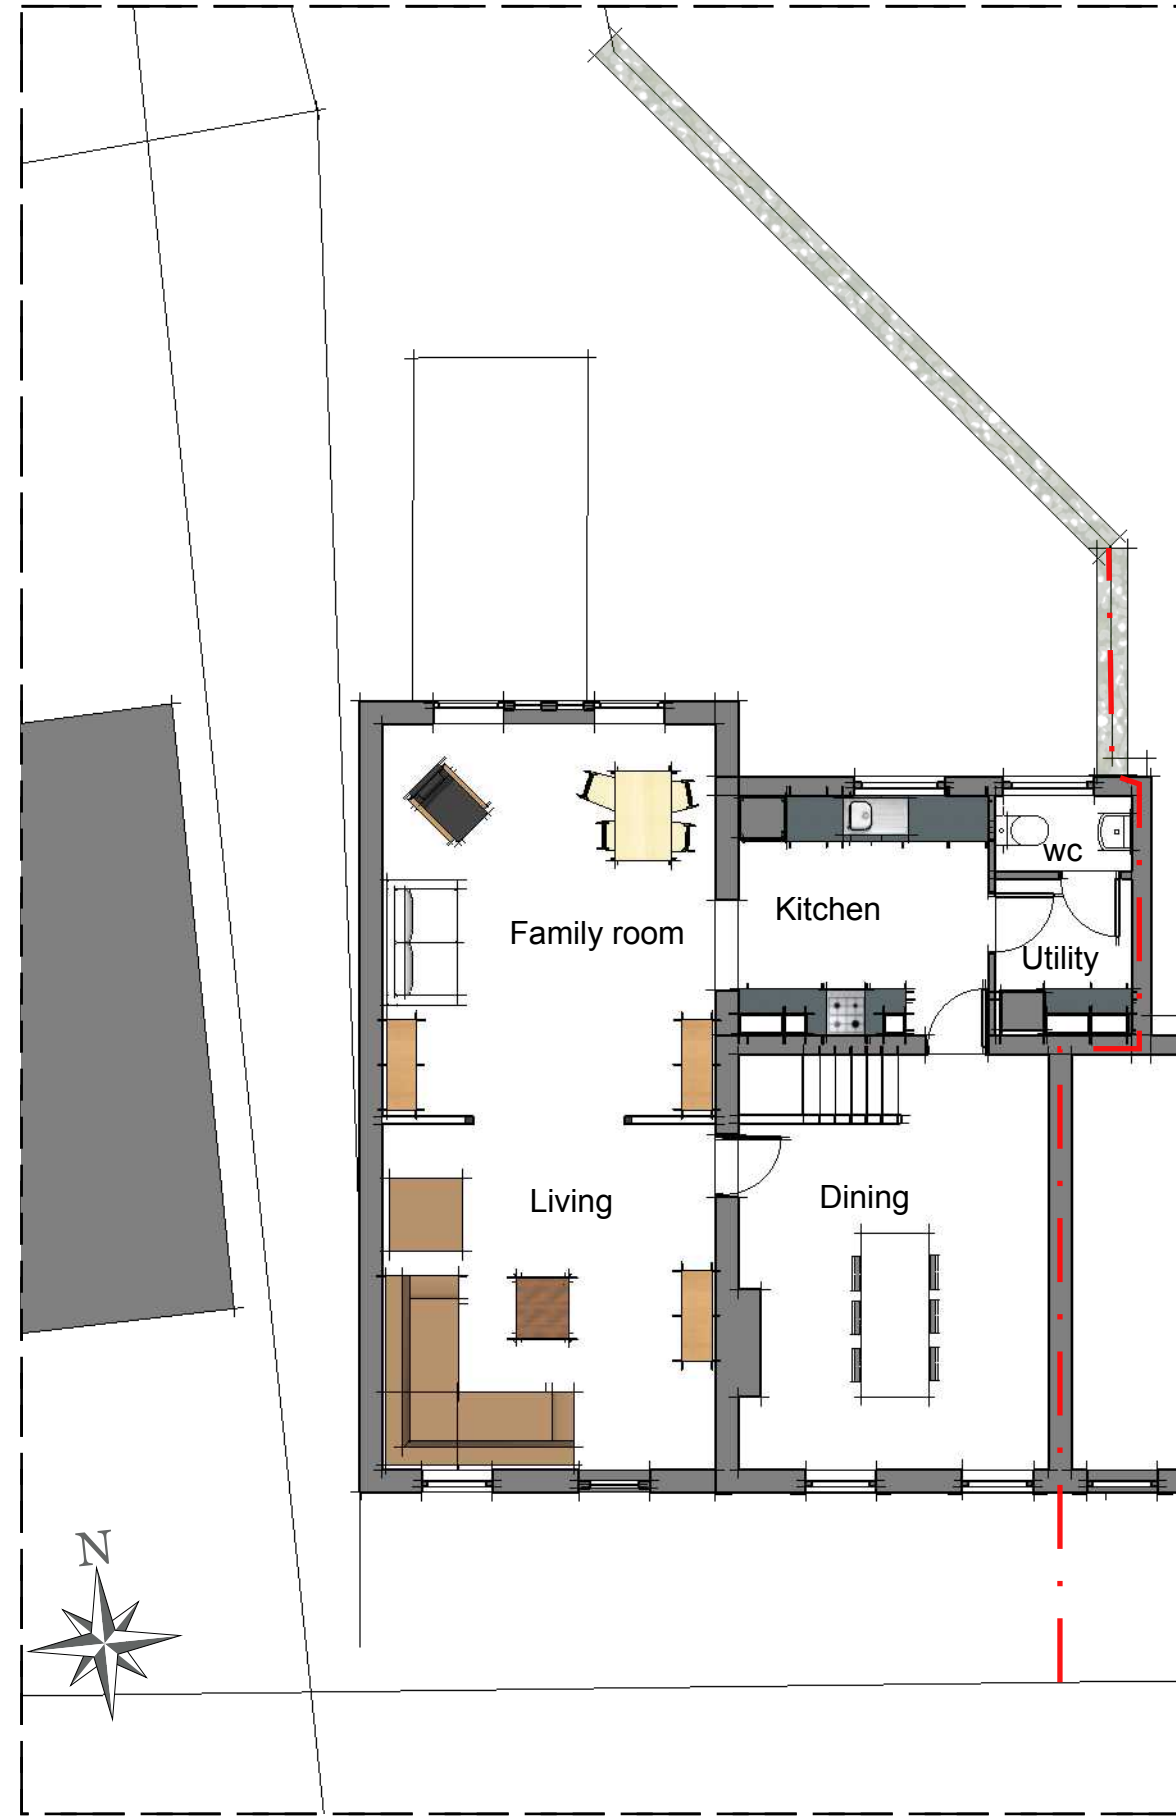

GROUND FLOOR PLAN

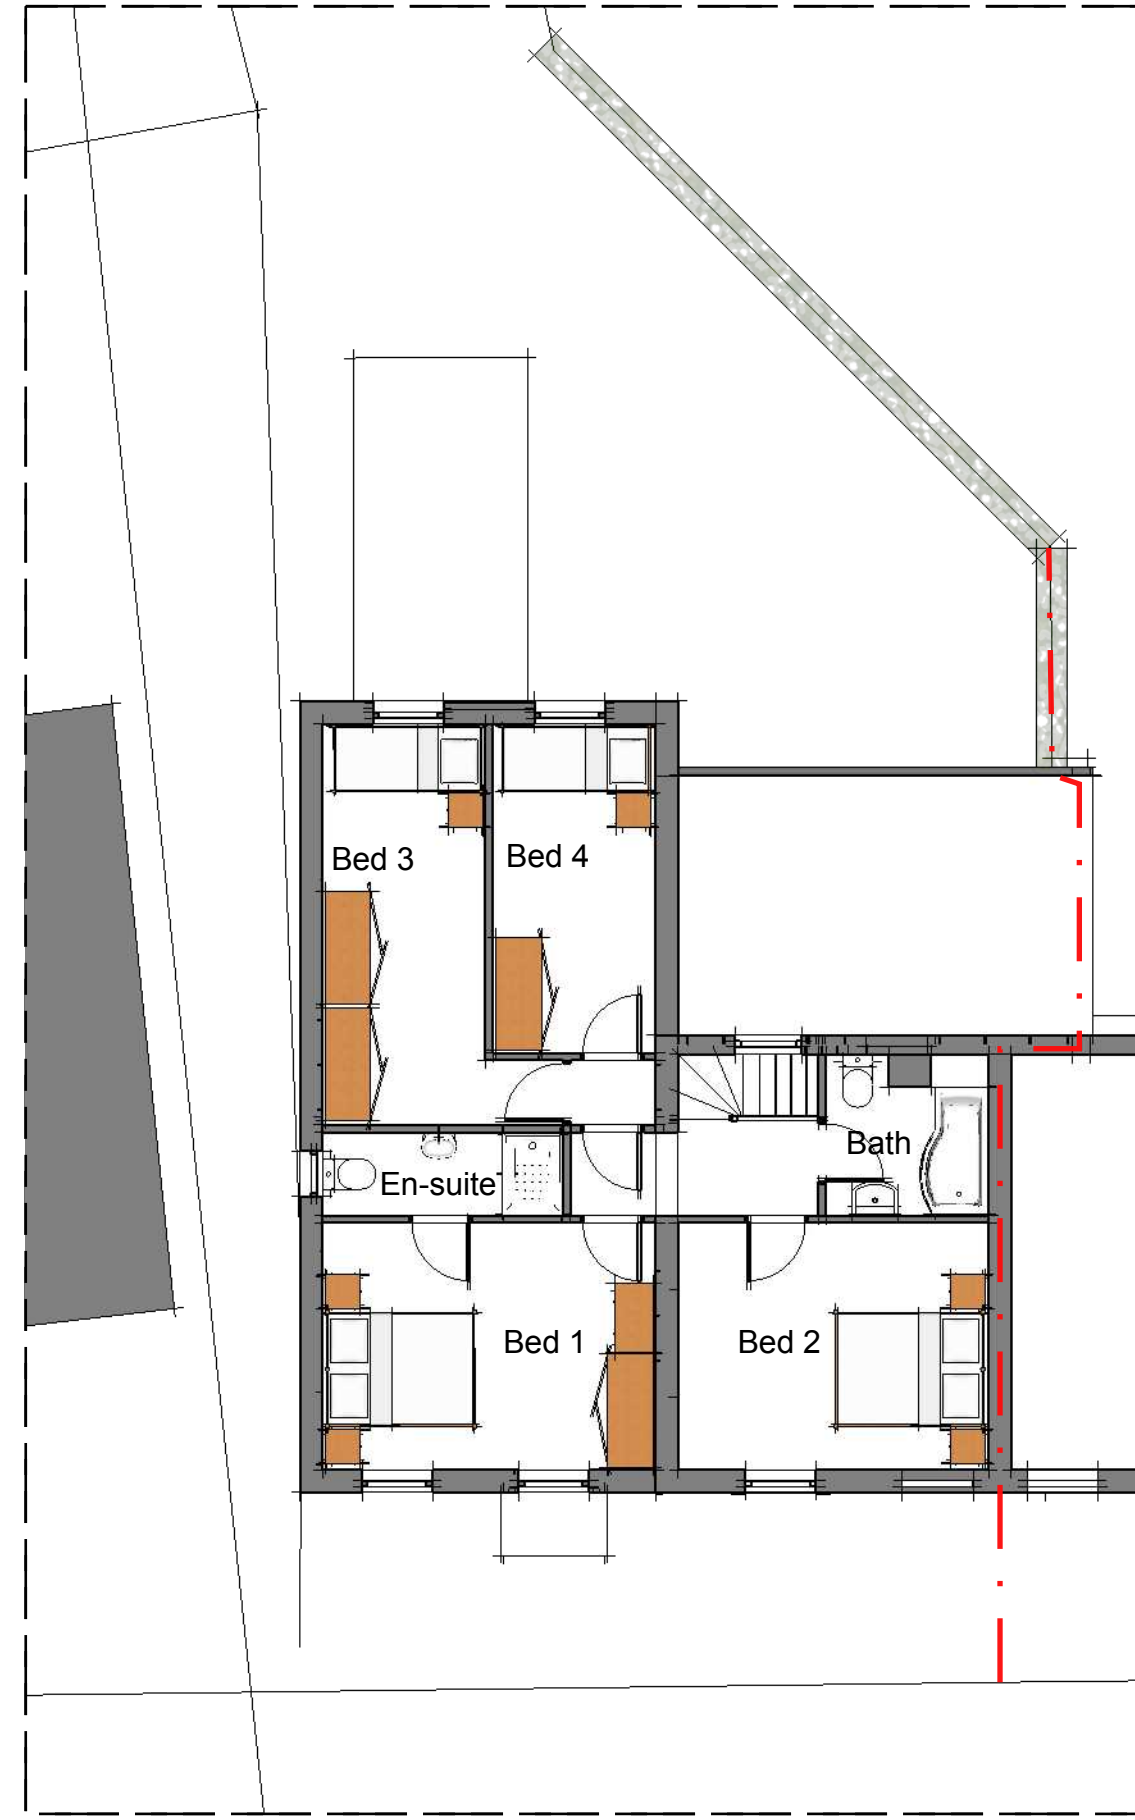

FIRST FLOOR PLAN



Dimensions must not be scaled from this drawing. This drawing is copyright and may not be reproduced.

Proposed Plans

PROJECT: 7 Oak Cottage, Mill Lane, PE12 6TP

DATE: Feb 2016

CLIENT: Mr & Mrs Khan


SCALE: 1:100



architectural services limited
the old vicarage, woolhope, herefordshire HR1 4QR
tel: 01432 860601 mob: 079466 07905
email: david.andrade@btconnect.com




NORTH ELEVATION

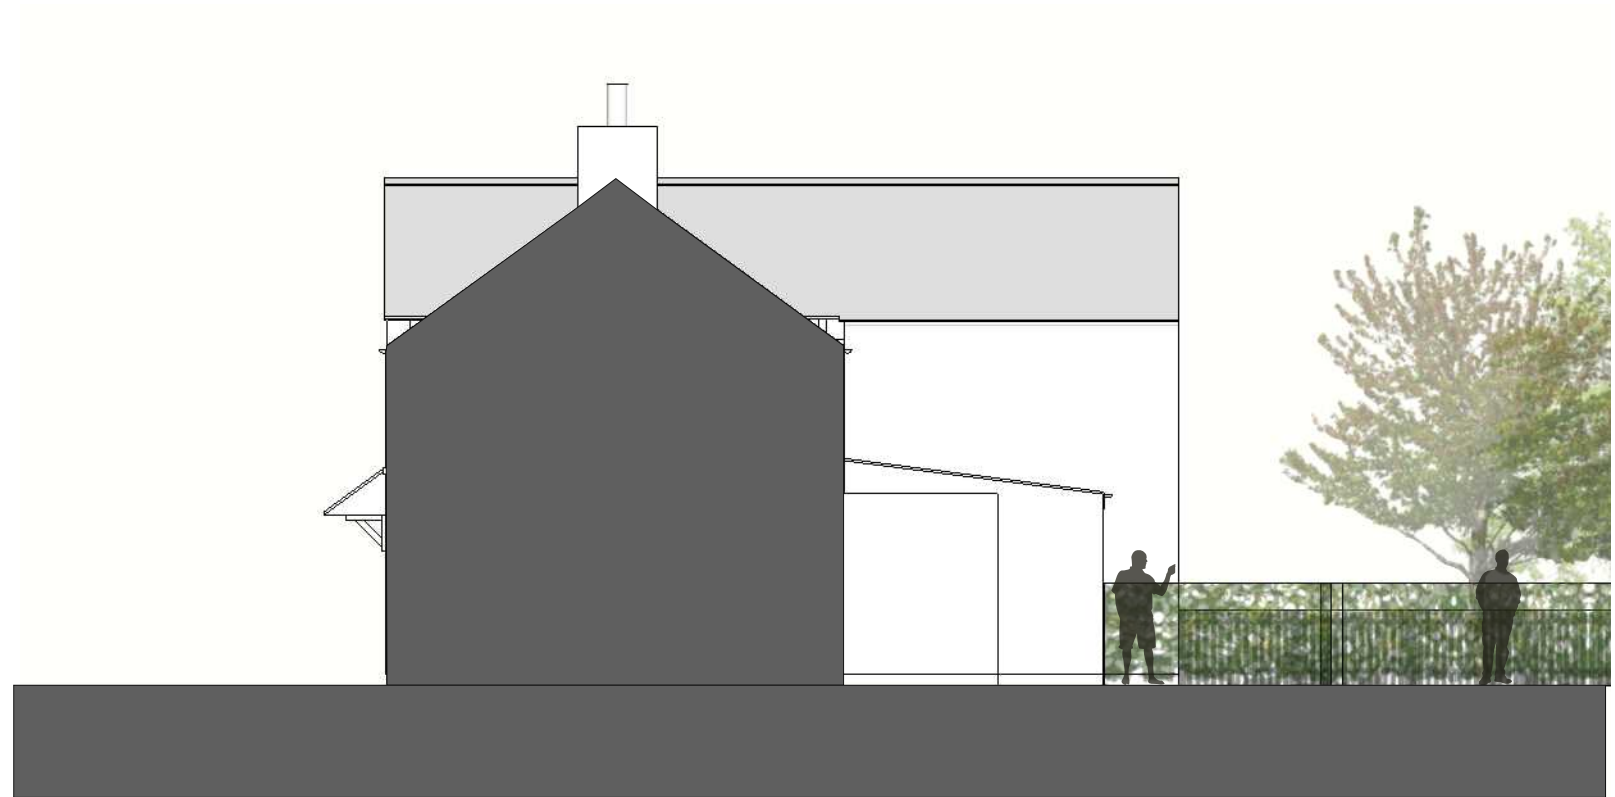

EAST ELEVATION



SOUTH ELEVATION

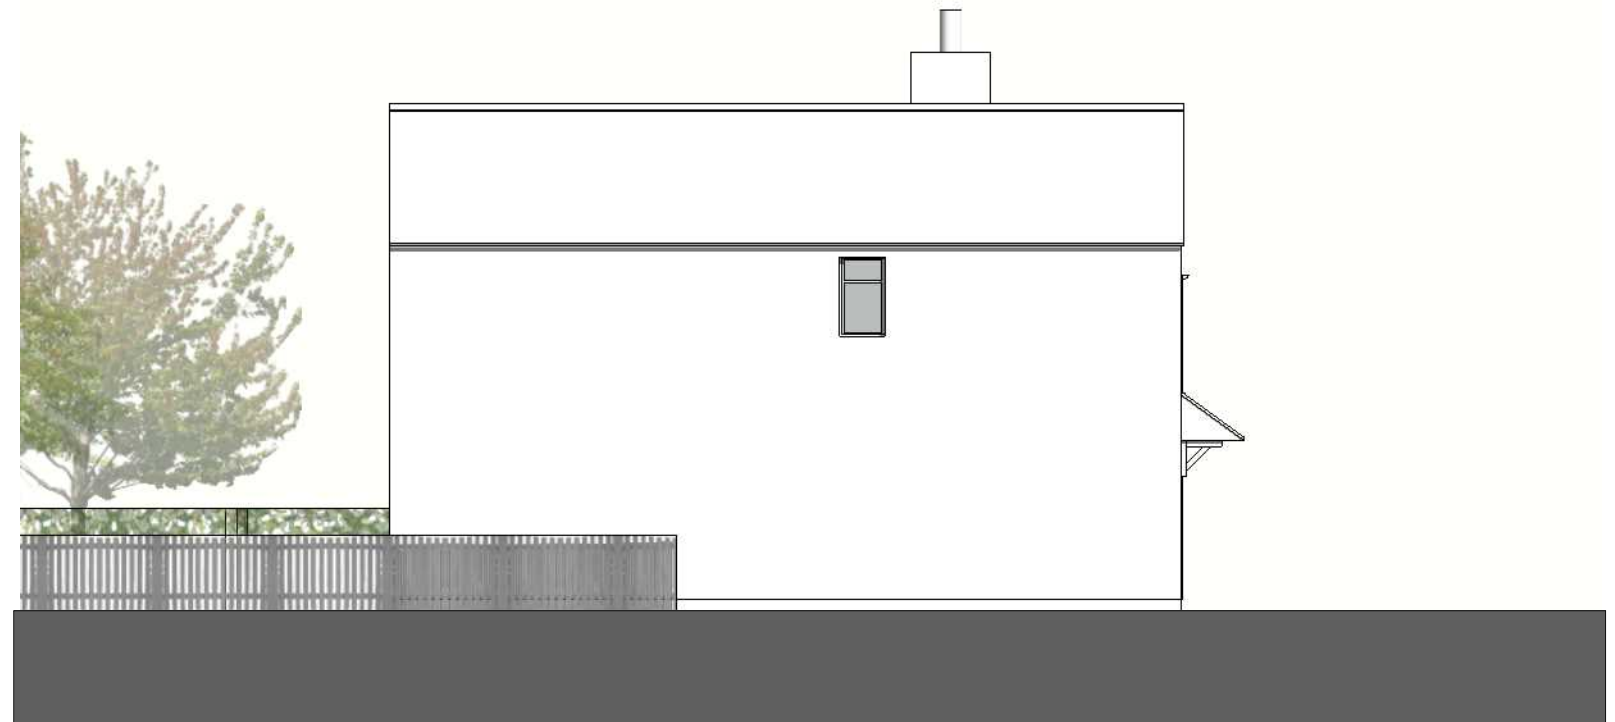

WEST ELEVATION



Dimensions must not be scaled from this drawing. This drawing is copyright and may not be reproduced.

PROJECT:
7 Oak Cottage, Mill Lane, PE12 6TP

DATE:
Feb 2016

Proposed
elevations

Khan.1
103

CLIENT:
Mr & Mrs Khan

SCALE:
1:100

architectural services limited
the old vicarage, woolhope, herefordshire HR1 4QR
tel: 01432 860601 mob: 079466 07905
email: david.andrade@btconnect.com

