


CDM NOTE:
The design has been undertaken as far as possible to avoid risks to health and safety or to reduce and control the effects of any unavoidable risks.
Any relevant information identifying risks which are not able to be eliminated will be included within the project Health and Safety file.

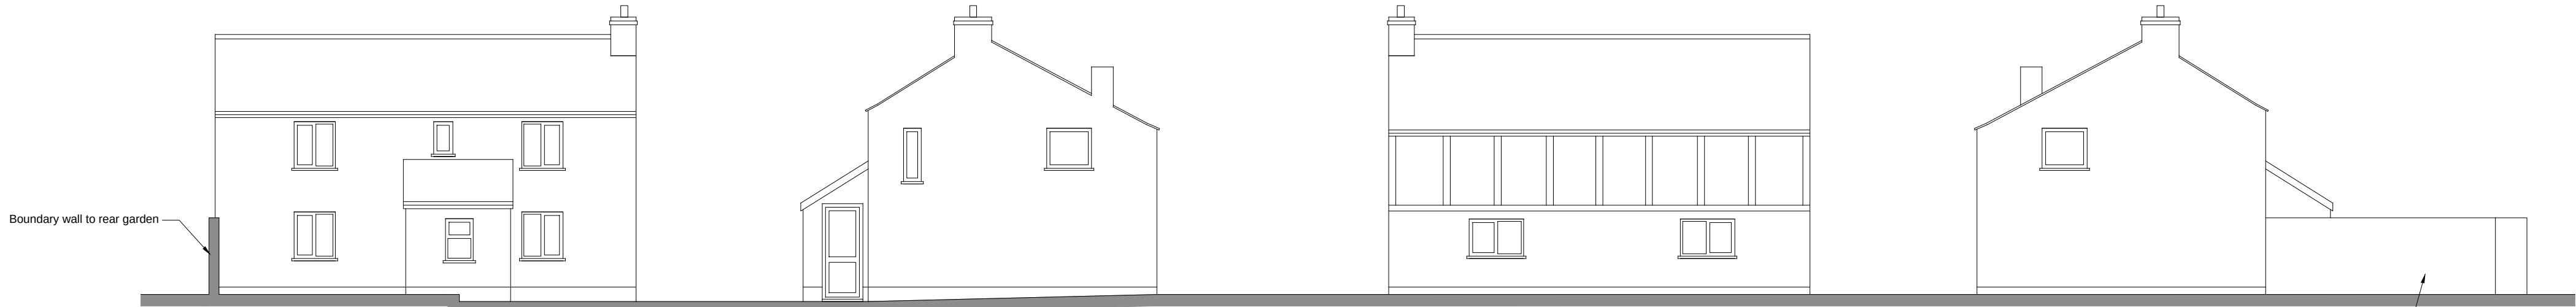


Rear Elevation
Elevations 1:100

Side Elevation


Front Elevation

Side Elevation

Boundary wall to rear garden

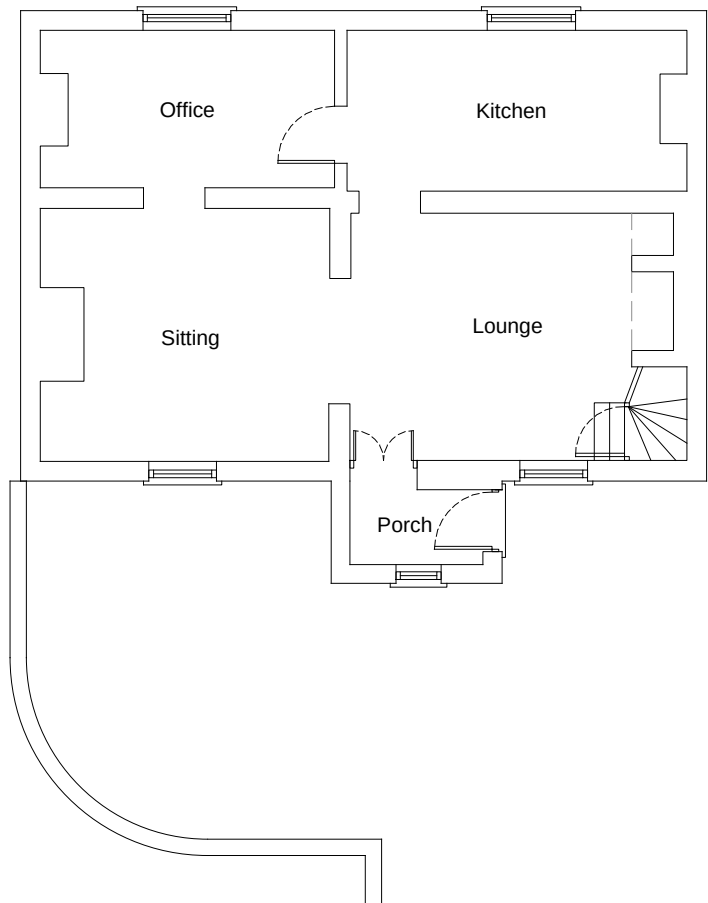

Ground Floor Plan
EXISTING 1:100

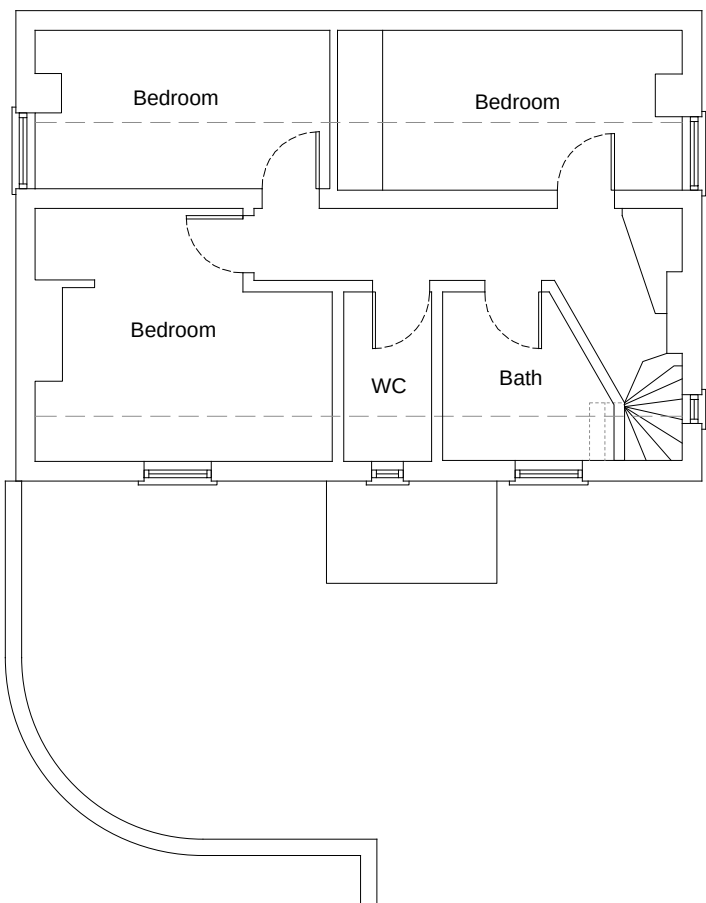


First Floor Plan




Rear Elevation
Elevations 1:100



Side Elevation

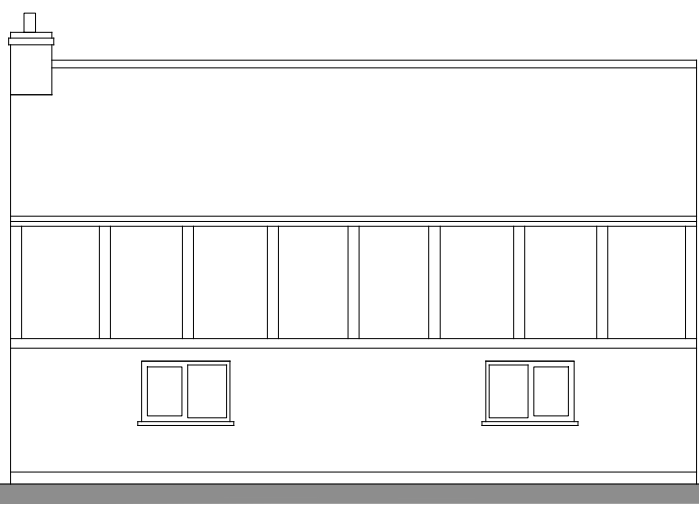


Front Elevation

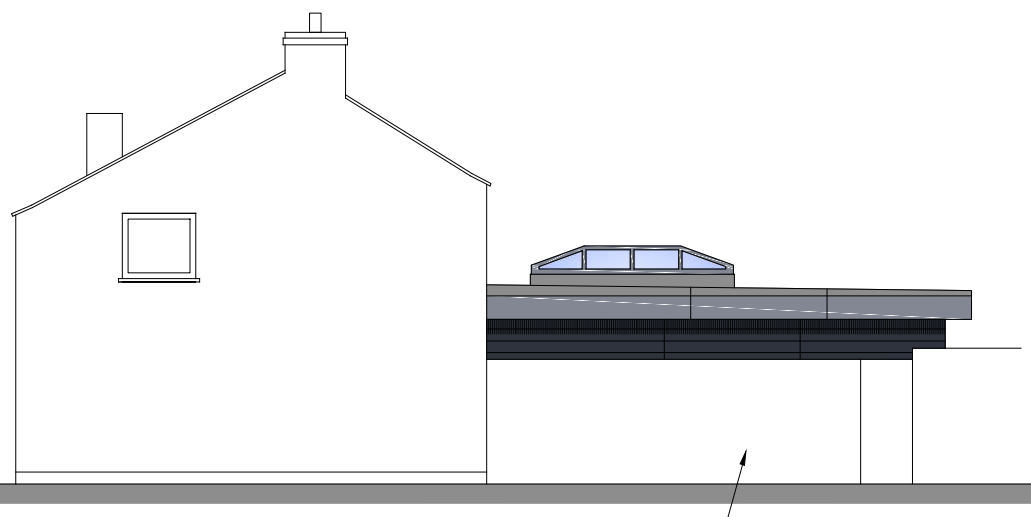


Side Elevation

Boundary wall to rear garden

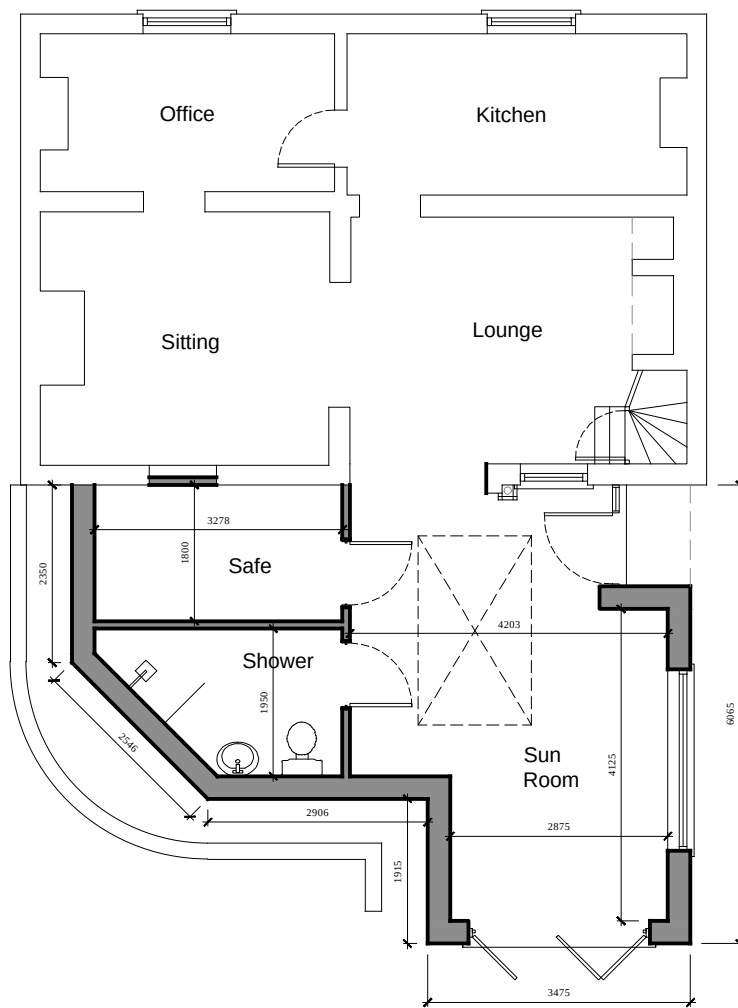


Ground Floor Plan
PROPOSED 1:100

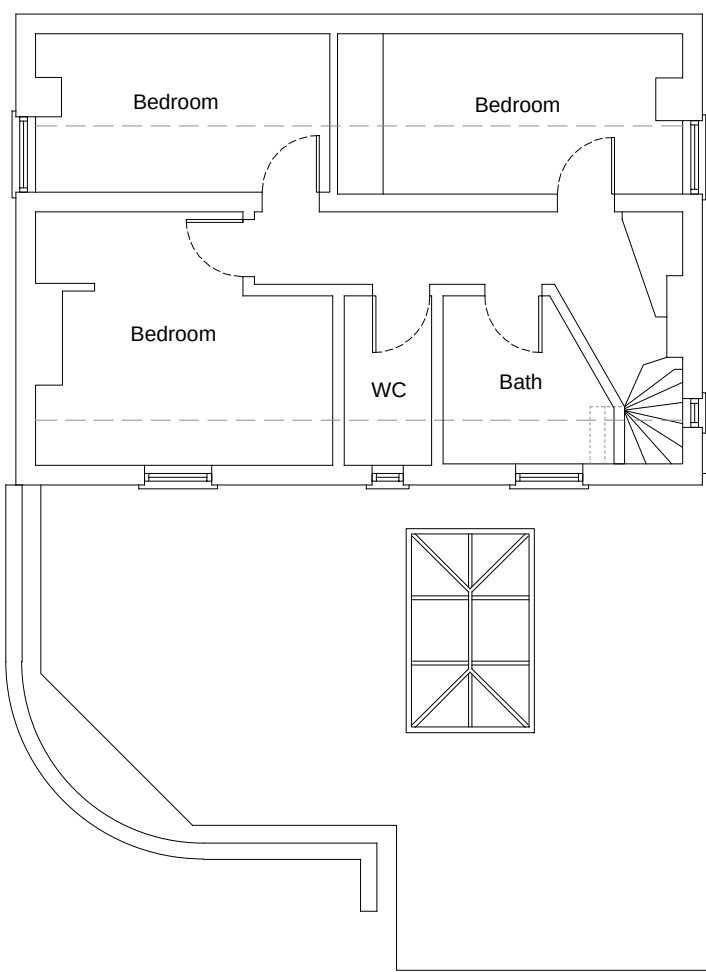


First Floor Plan


External Materials	
Roof	Single ply membrane finish (lead colour)
Walls	Horizontal black timber cladding
Windows & Doors	Aluminium in anthracite grey
Rainwater pipes	Anthracite grey
Soffits & fascias	Anthracite grey

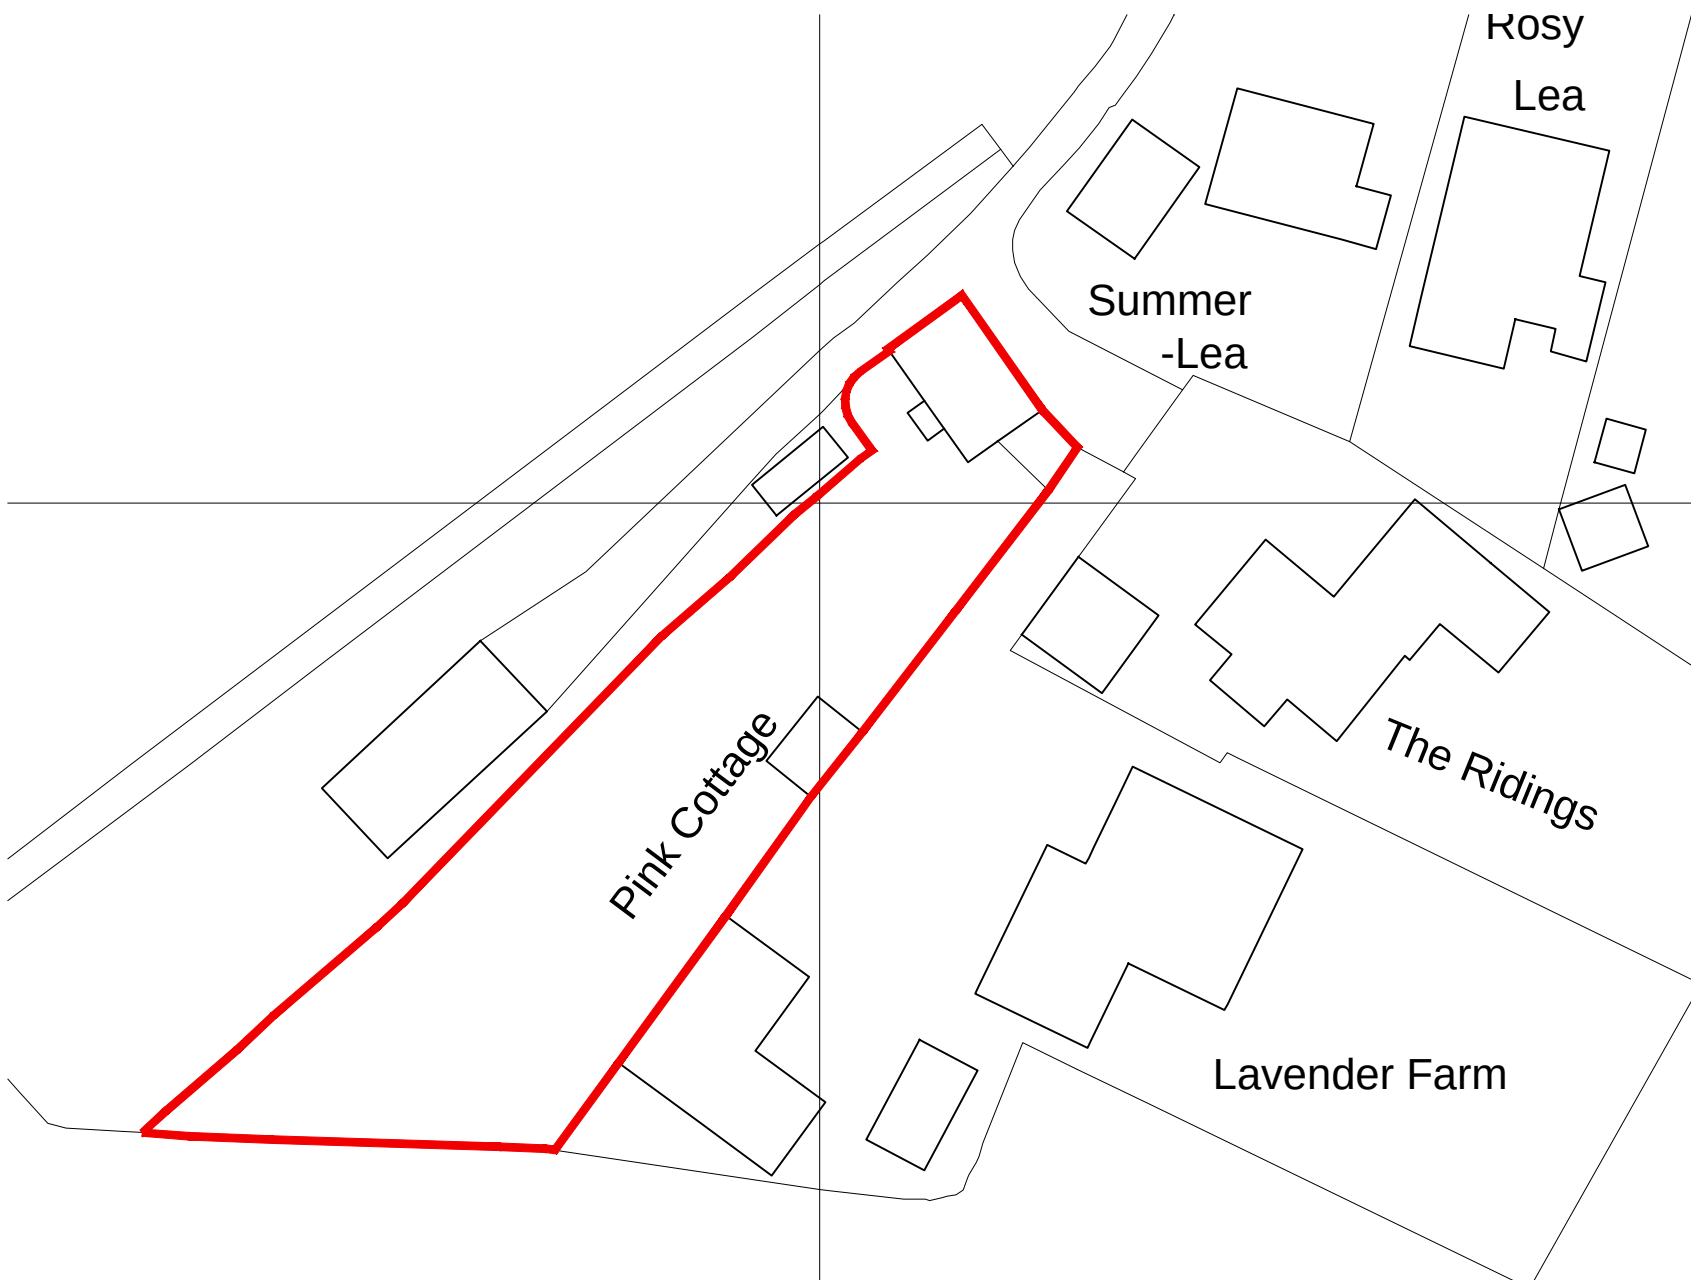


Existing Block Plan 1:500

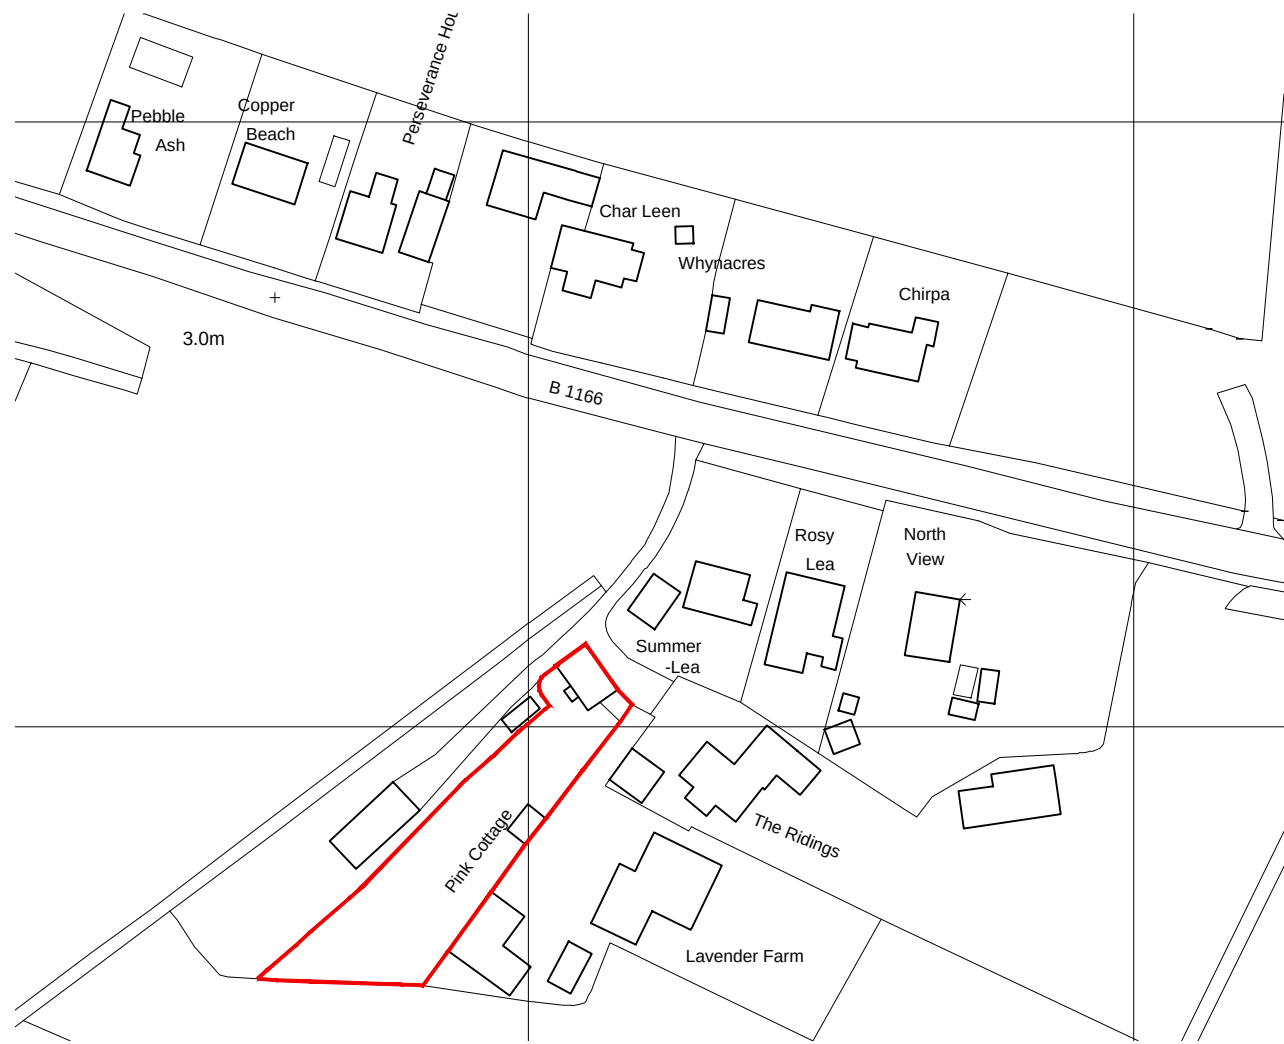

Location Plan 1:1250

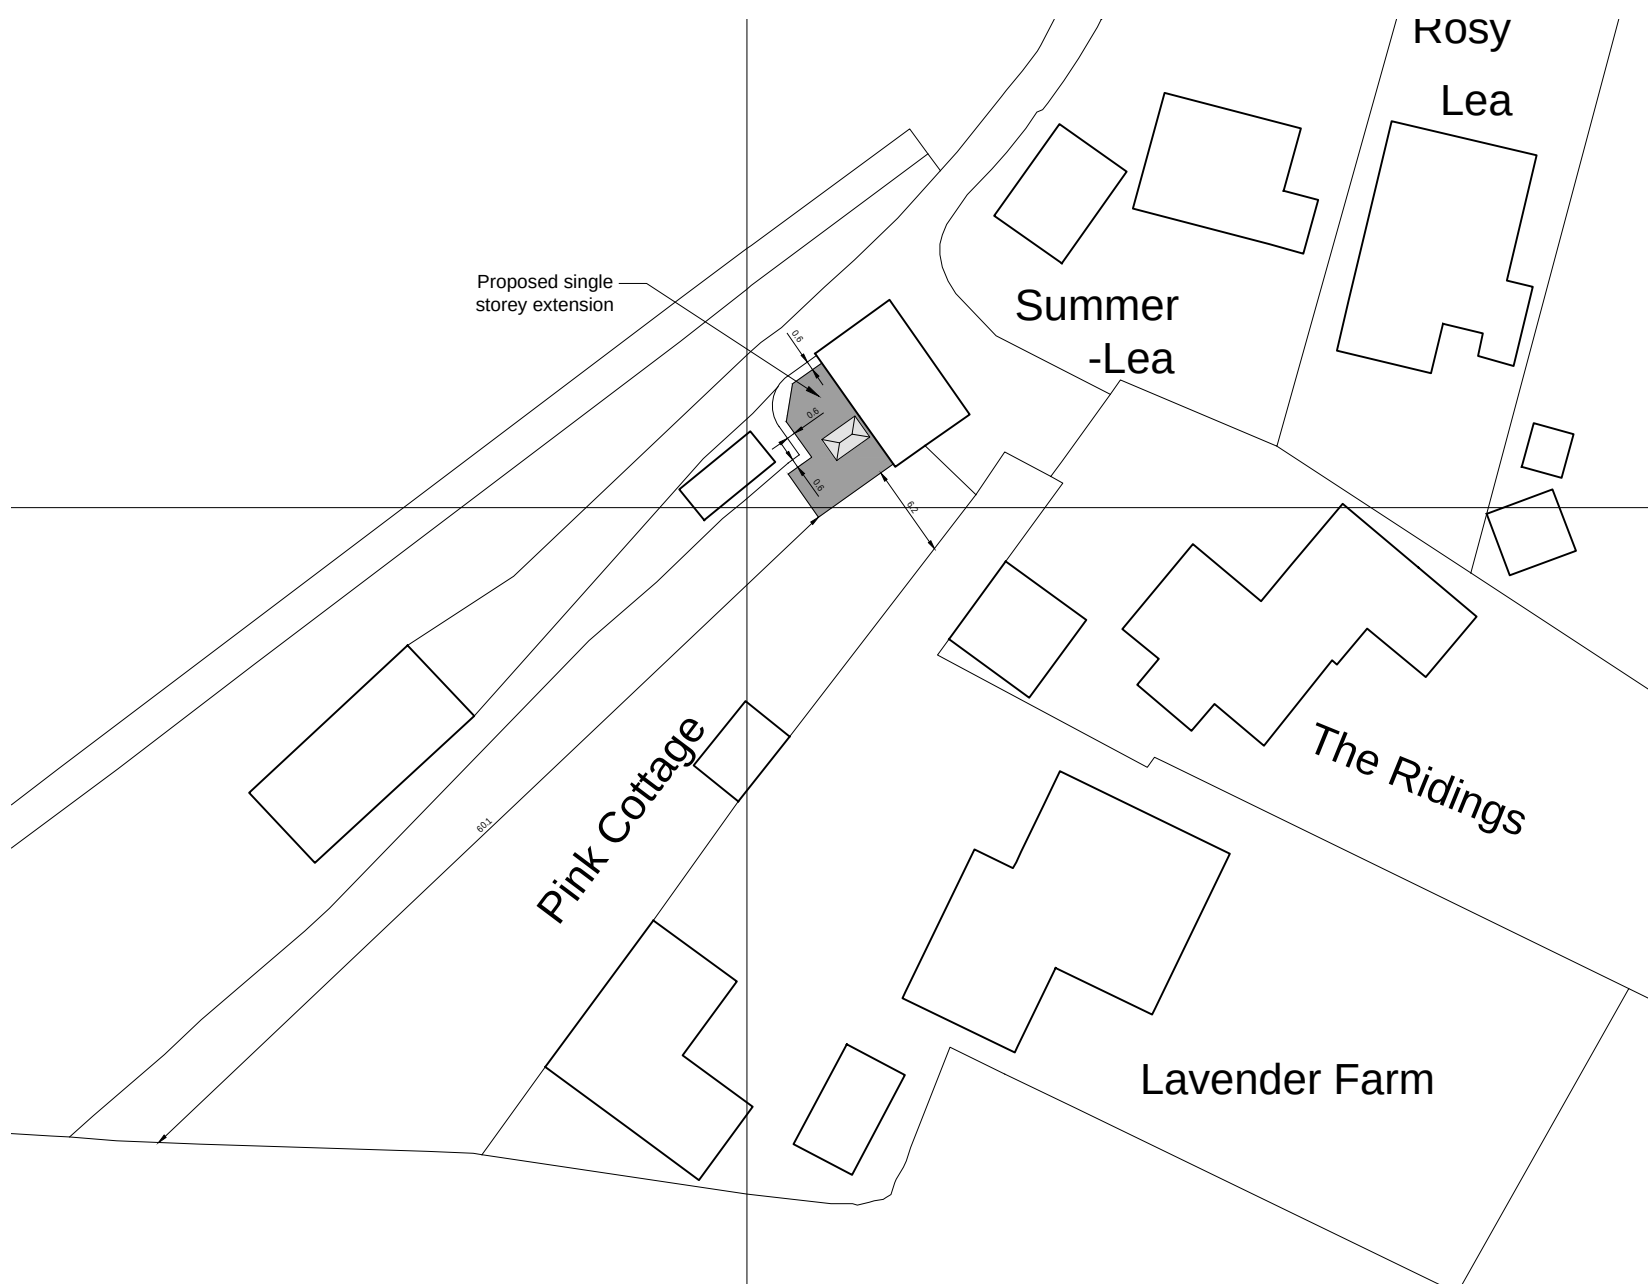

Proposed Block Plan 1:500

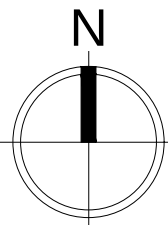

THIS DRAWING IS FOR THE
PURPOSE OF OBTAINING
PLANNING PERMISSION ONLY

24 May 2020
JB Architectural Design Services
DRAFT

Revisions:

JB Architectural Design Services
Durham House, 44 Northorpe Road
Donington, Spalding, PE114XU

M: 07837 735718
E: info@brammadesign.co.uk
W: www.brammadesign.co.uk

Client: Mr A Robinson

Project: Pink Cottage, Drove Road
Shepeau Stow, Whaplode

Drawing: Proposed extension
Design Details

Scale: 1:100, 1:500, 1:1250 Paper Size: A1 Date: 24/05/20 Drawn: JRB

Drawing Number: 148-01-DD01 Rev:

Do not scale or measure from this drawing. All dimensions to be checked on site or in the working plans and confirmed. All dimensions shall be reported to the client. This drawing should be read in conjunction with any associated specifications, standard details, schedules and drawings. JB Architectural Design Services. The copyright in this drawing is owned by JB Architectural Design Services.

1:50	0.5m	1m	1.5m
1:100	1m	2m	3m
1:200	2m	4m	6m
1:500	5m	10m	15m
1:1250	12.5m	25m	37.5m
1:2500	25m	50m	75m

Serial number: 181272
© Crown copyright and database right 2020
Ordnance Survey licence 100048957
Reproduction in whole or in part is prohibited
without the prior permission of Ordnance Survey