

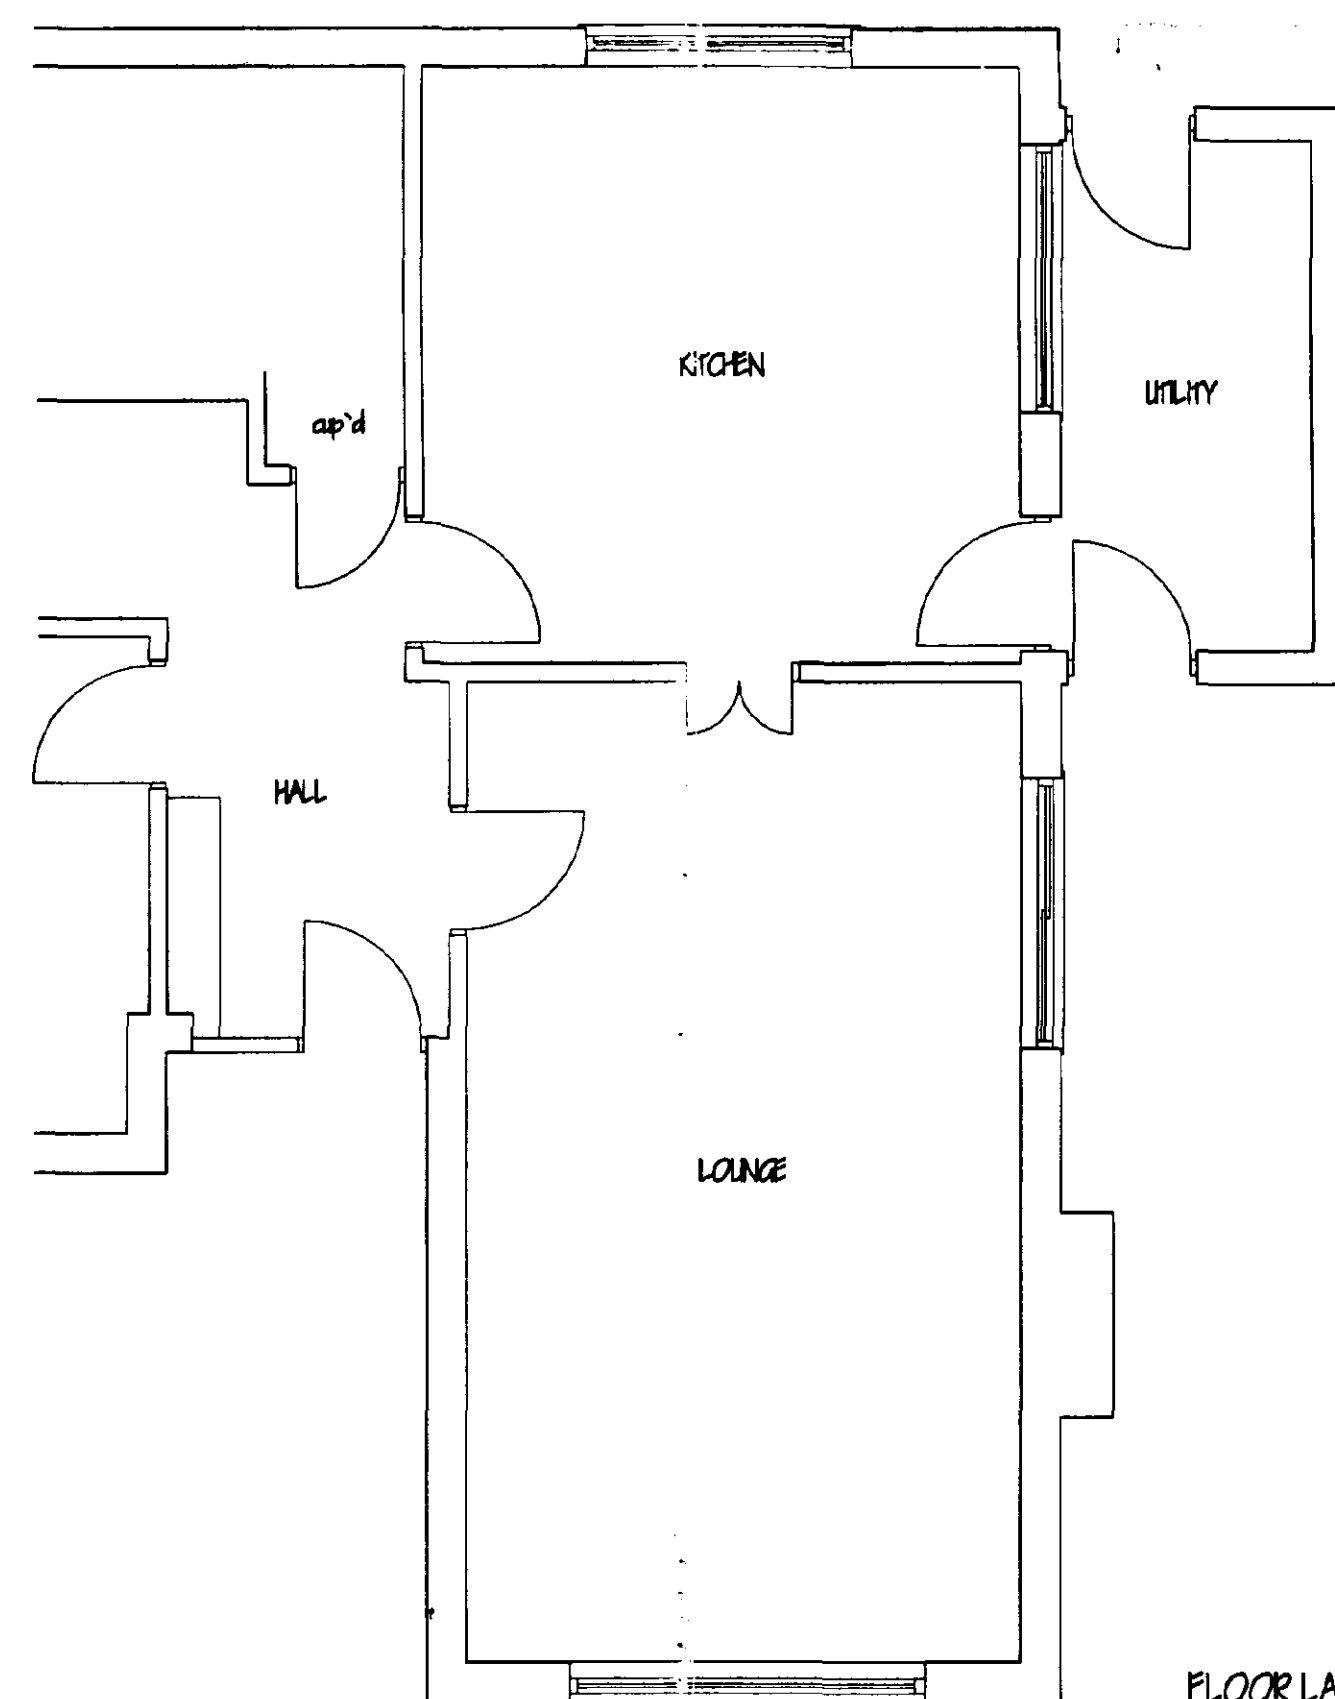
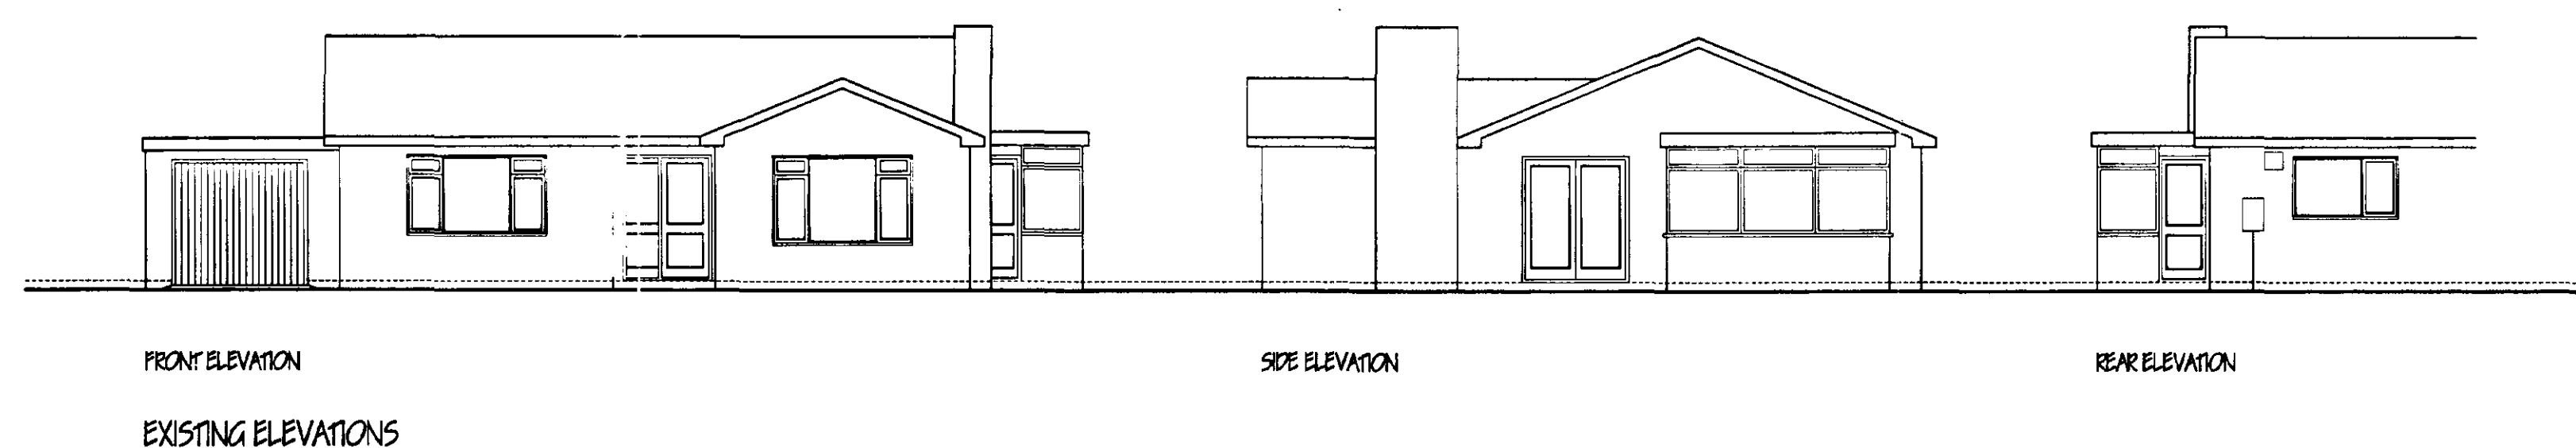






This drawing is copyright and may not be altered, traced, copied, photographed or used for any other purpose other than that for which it is issued without consent of Mark Dennis - Architectural Services. The General Contractor is to check all dimensions on site and report any discrepancies to the Architect.

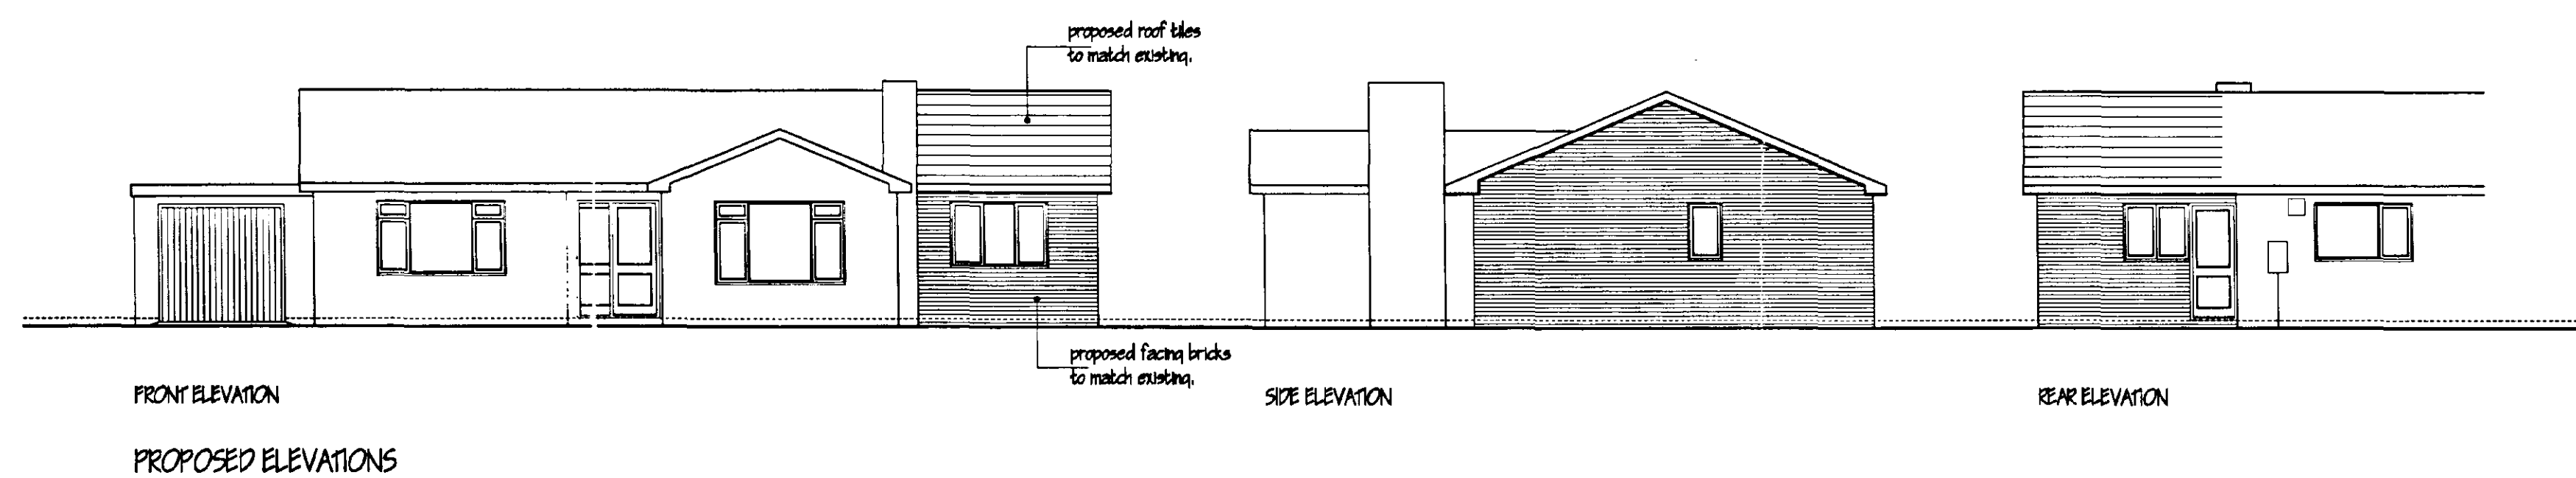

FLOOR LAYOUT - AS EXISTING

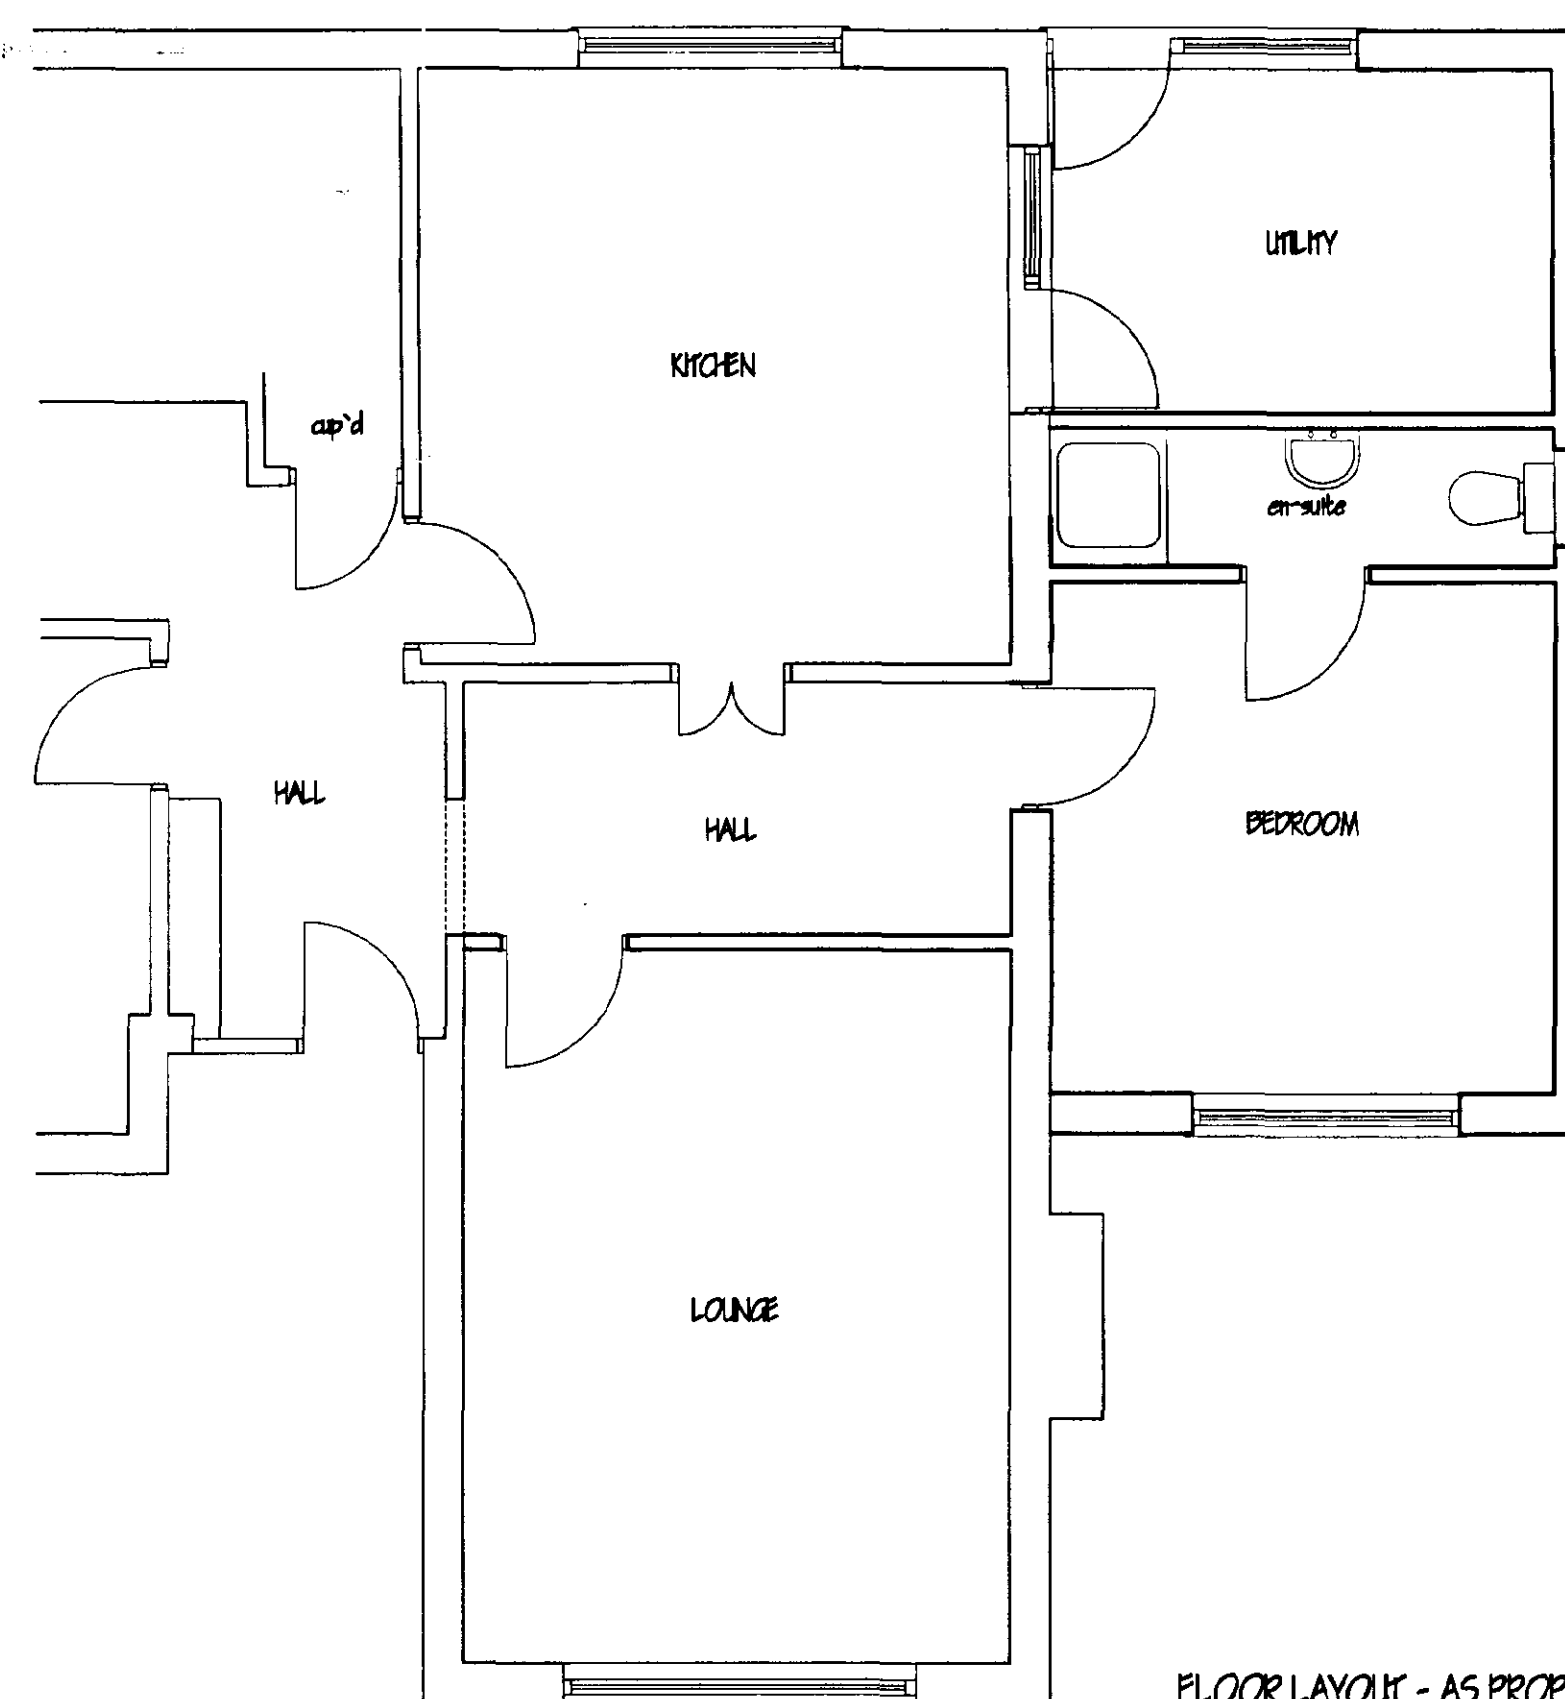

FLOOR LAYOUT - AS PROPOSED

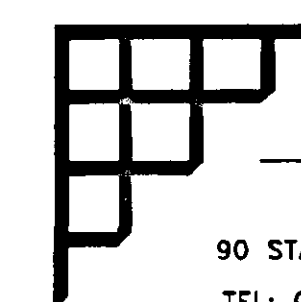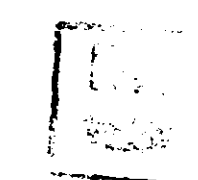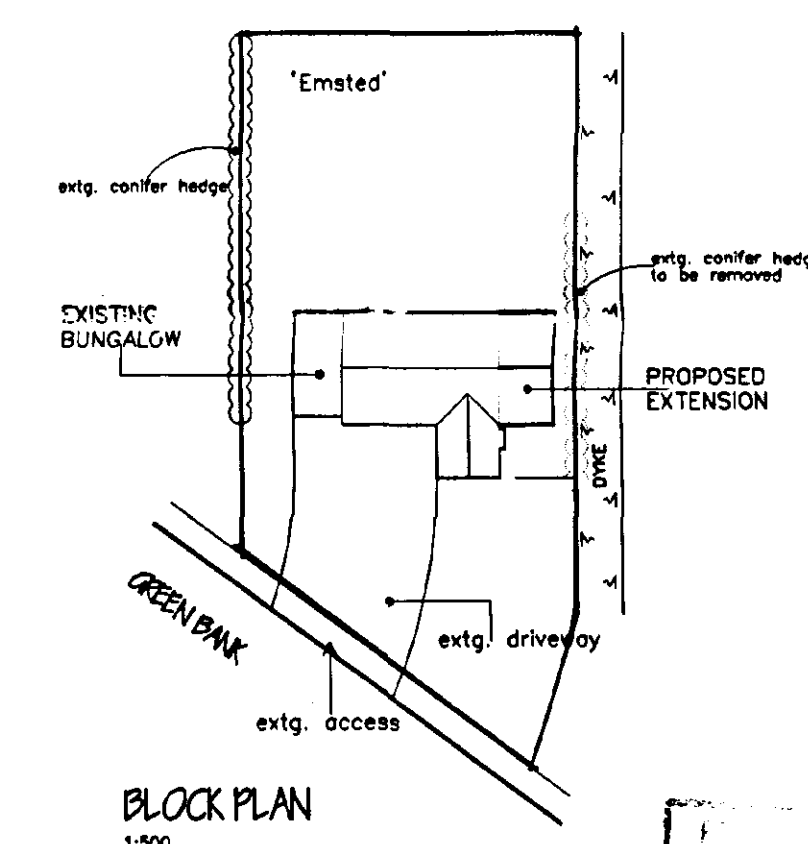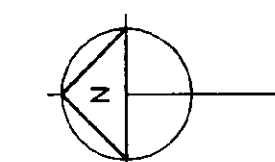

MARK DENNIS
architectural services

90 STATION ROAD - SURFLEET - SPALDING
LINCOLNSHIRE - PE11 4DB
TEL: 01775 680183 FAX: 01775 680183

PROJECT TITLE
PROPOSED EXTENSION AT:
"EMSTED", GREEN BANK,
WHAPLODE DROVE, SPALDING, LINES.

FOR: MR & MRS S WRIGHT.

FLOOR PLANS, ELEVATIONS & BLOCK PLAN.

[illegible]

SCALE
1:100, 1:50

DRAWN MD	DATE 10/10/10
------------------------	-----------------------------

DATE APR 02

DRAWING No. 02.007/01