



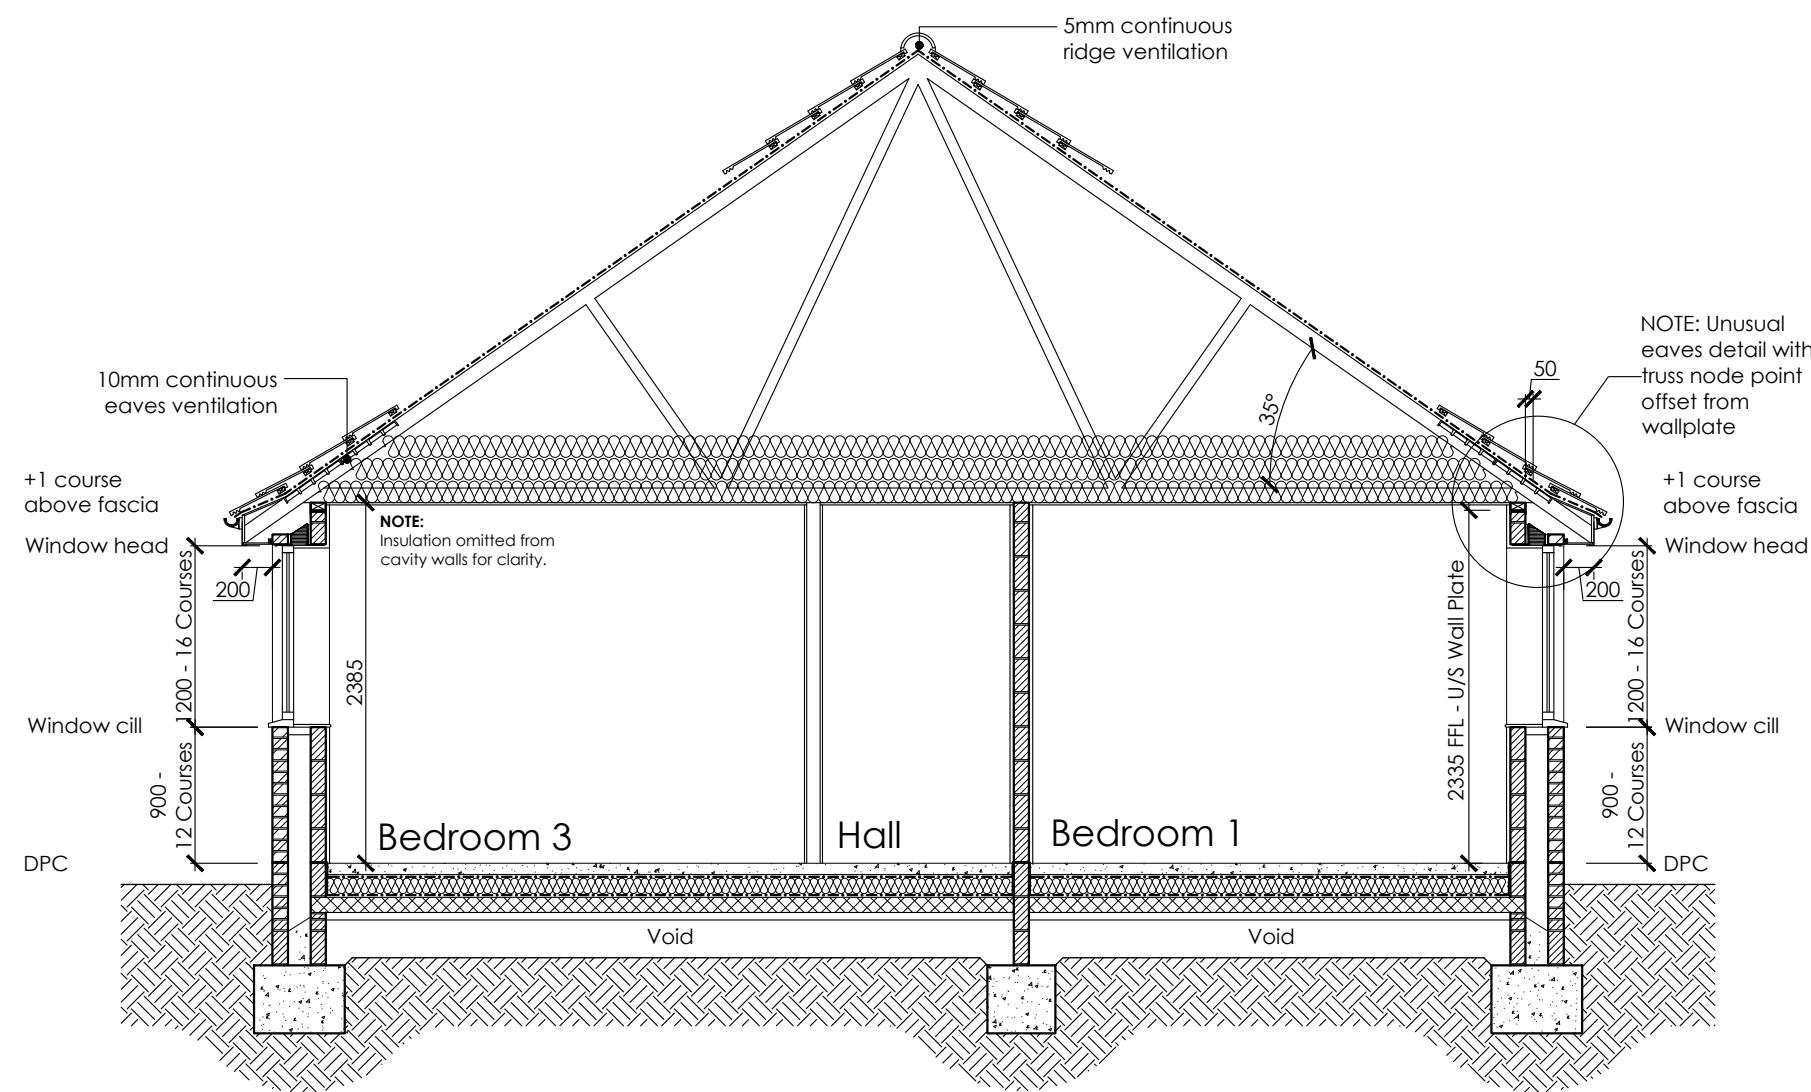

Section A-A


Suspended floor and foundations shown indicatively refer to Engineers information and Construction Specification Notes.

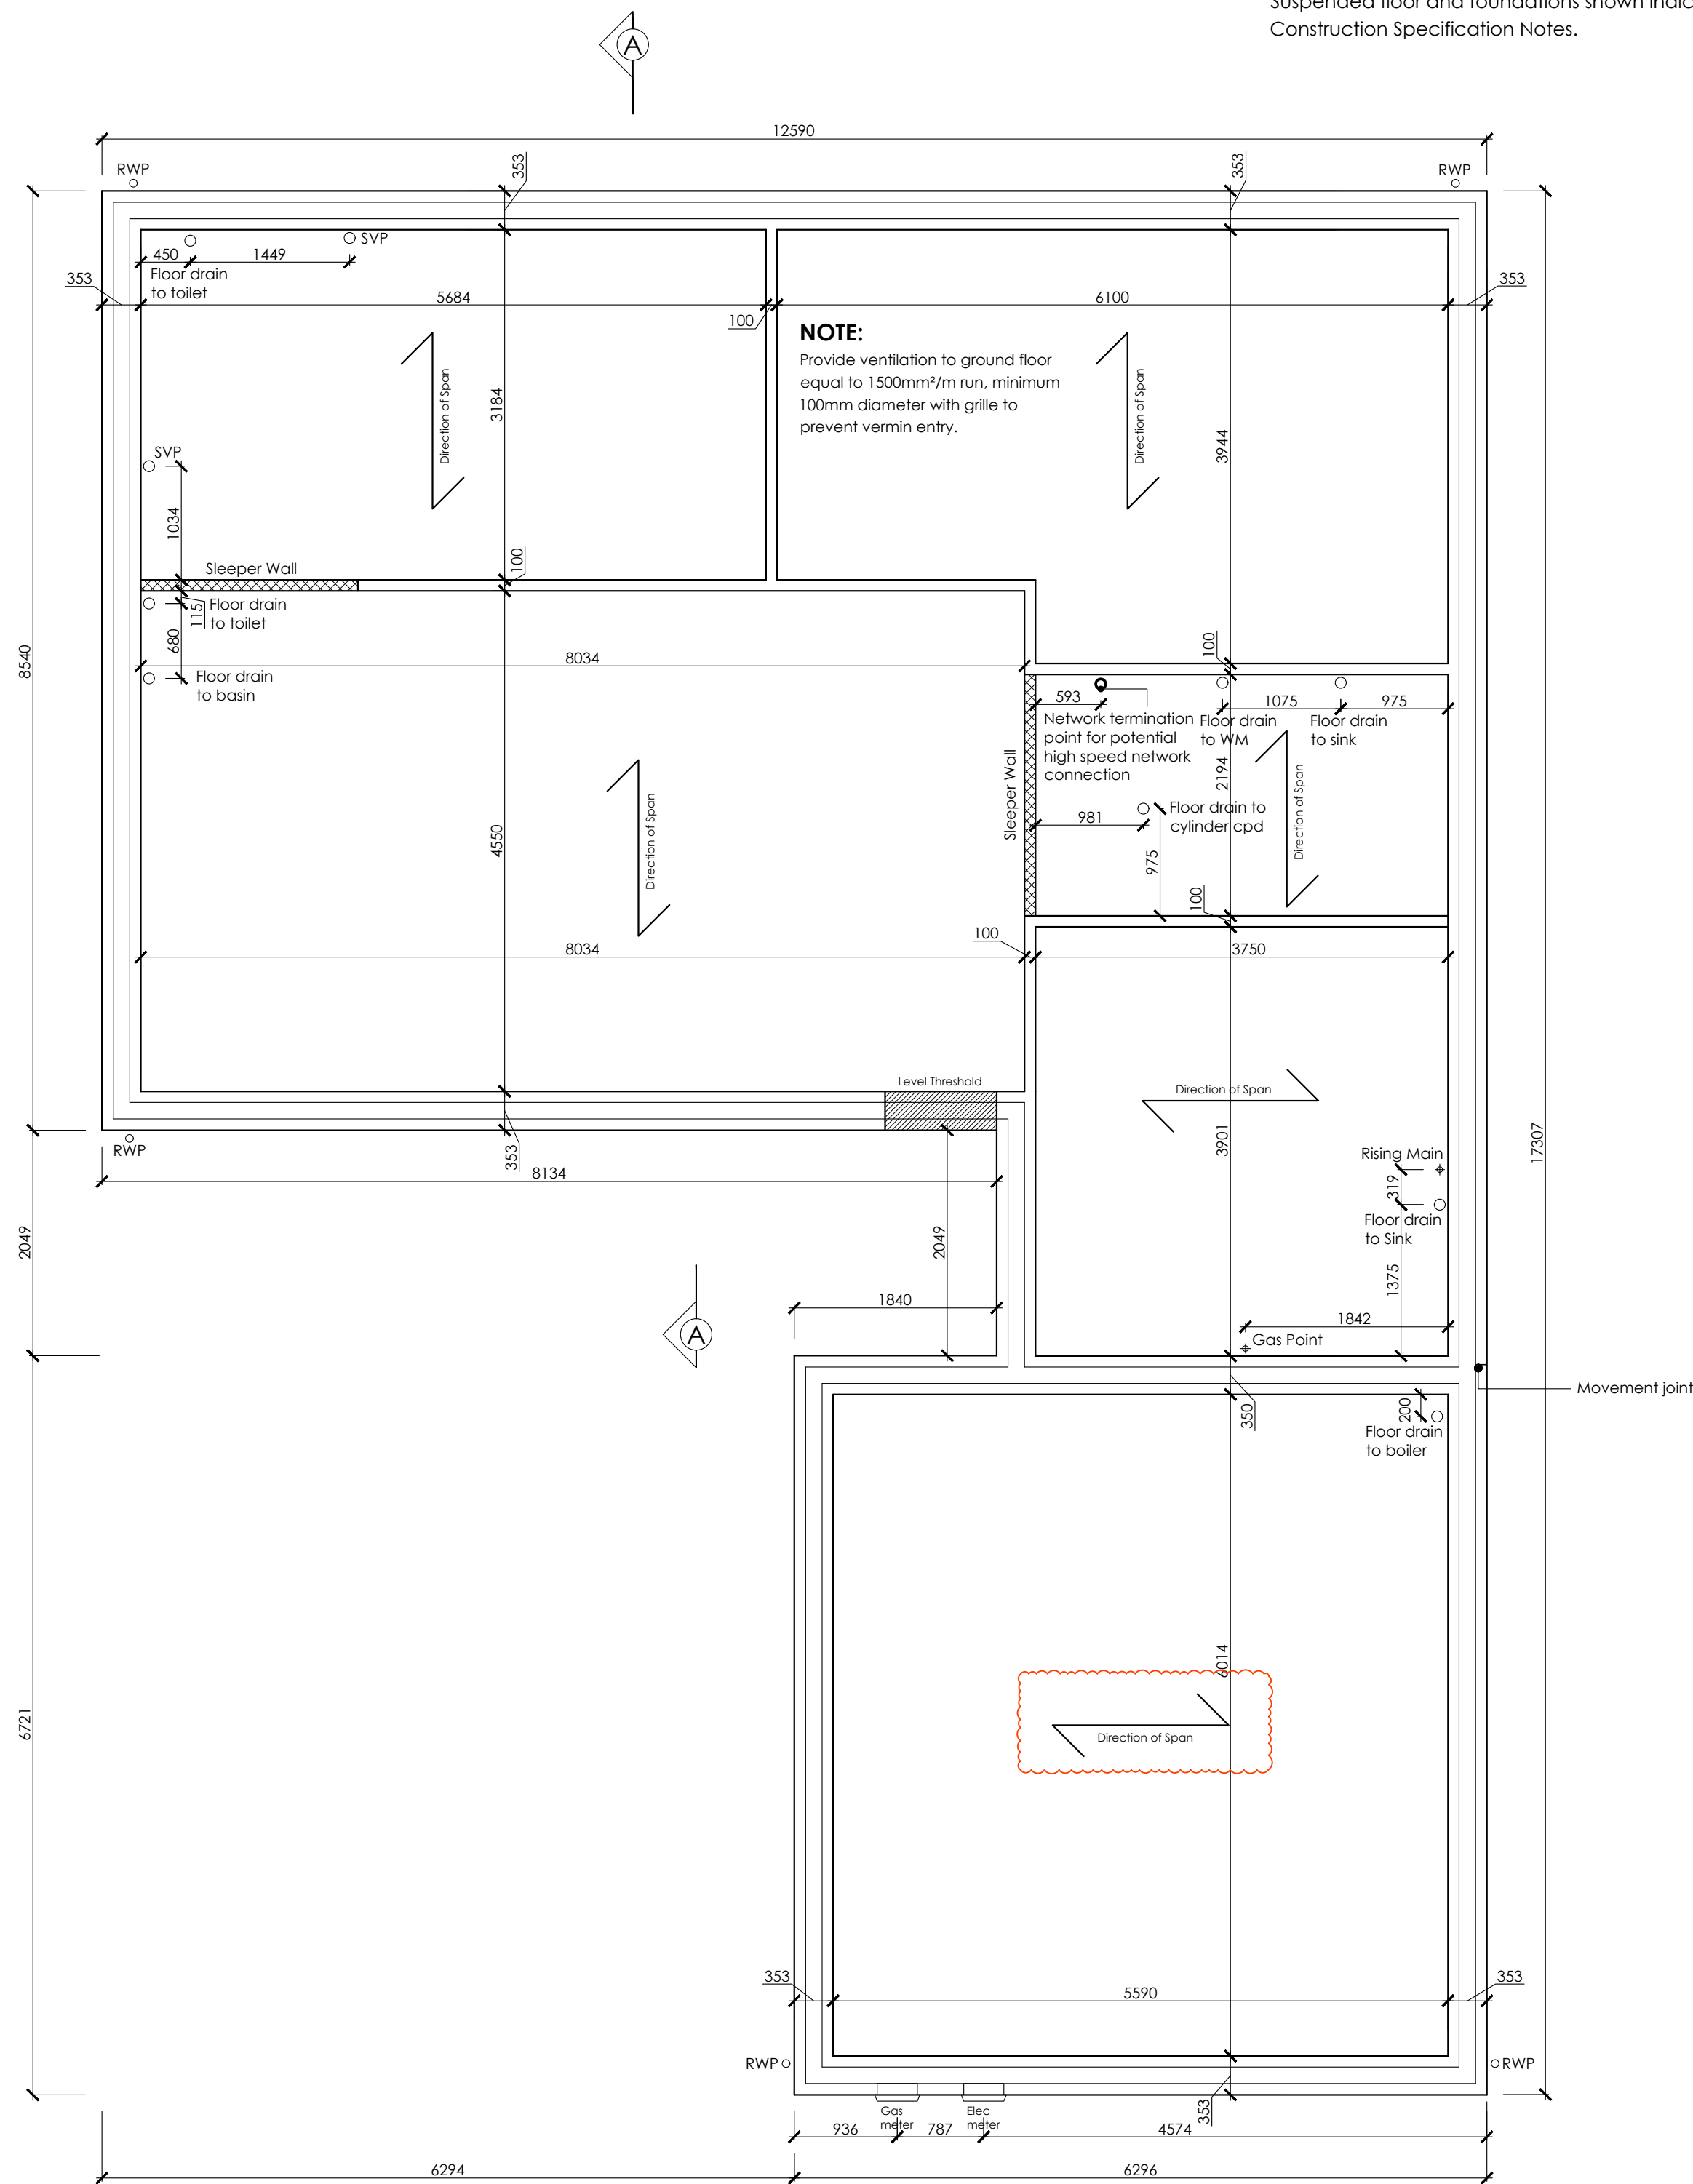

Foundation Form Plan

For Foundation details see Structural Engineers information
For Ground Floor see Beam & Block manufacturers information

Prefabricated Fink Roof trusses @ 600 centres pitch 35°

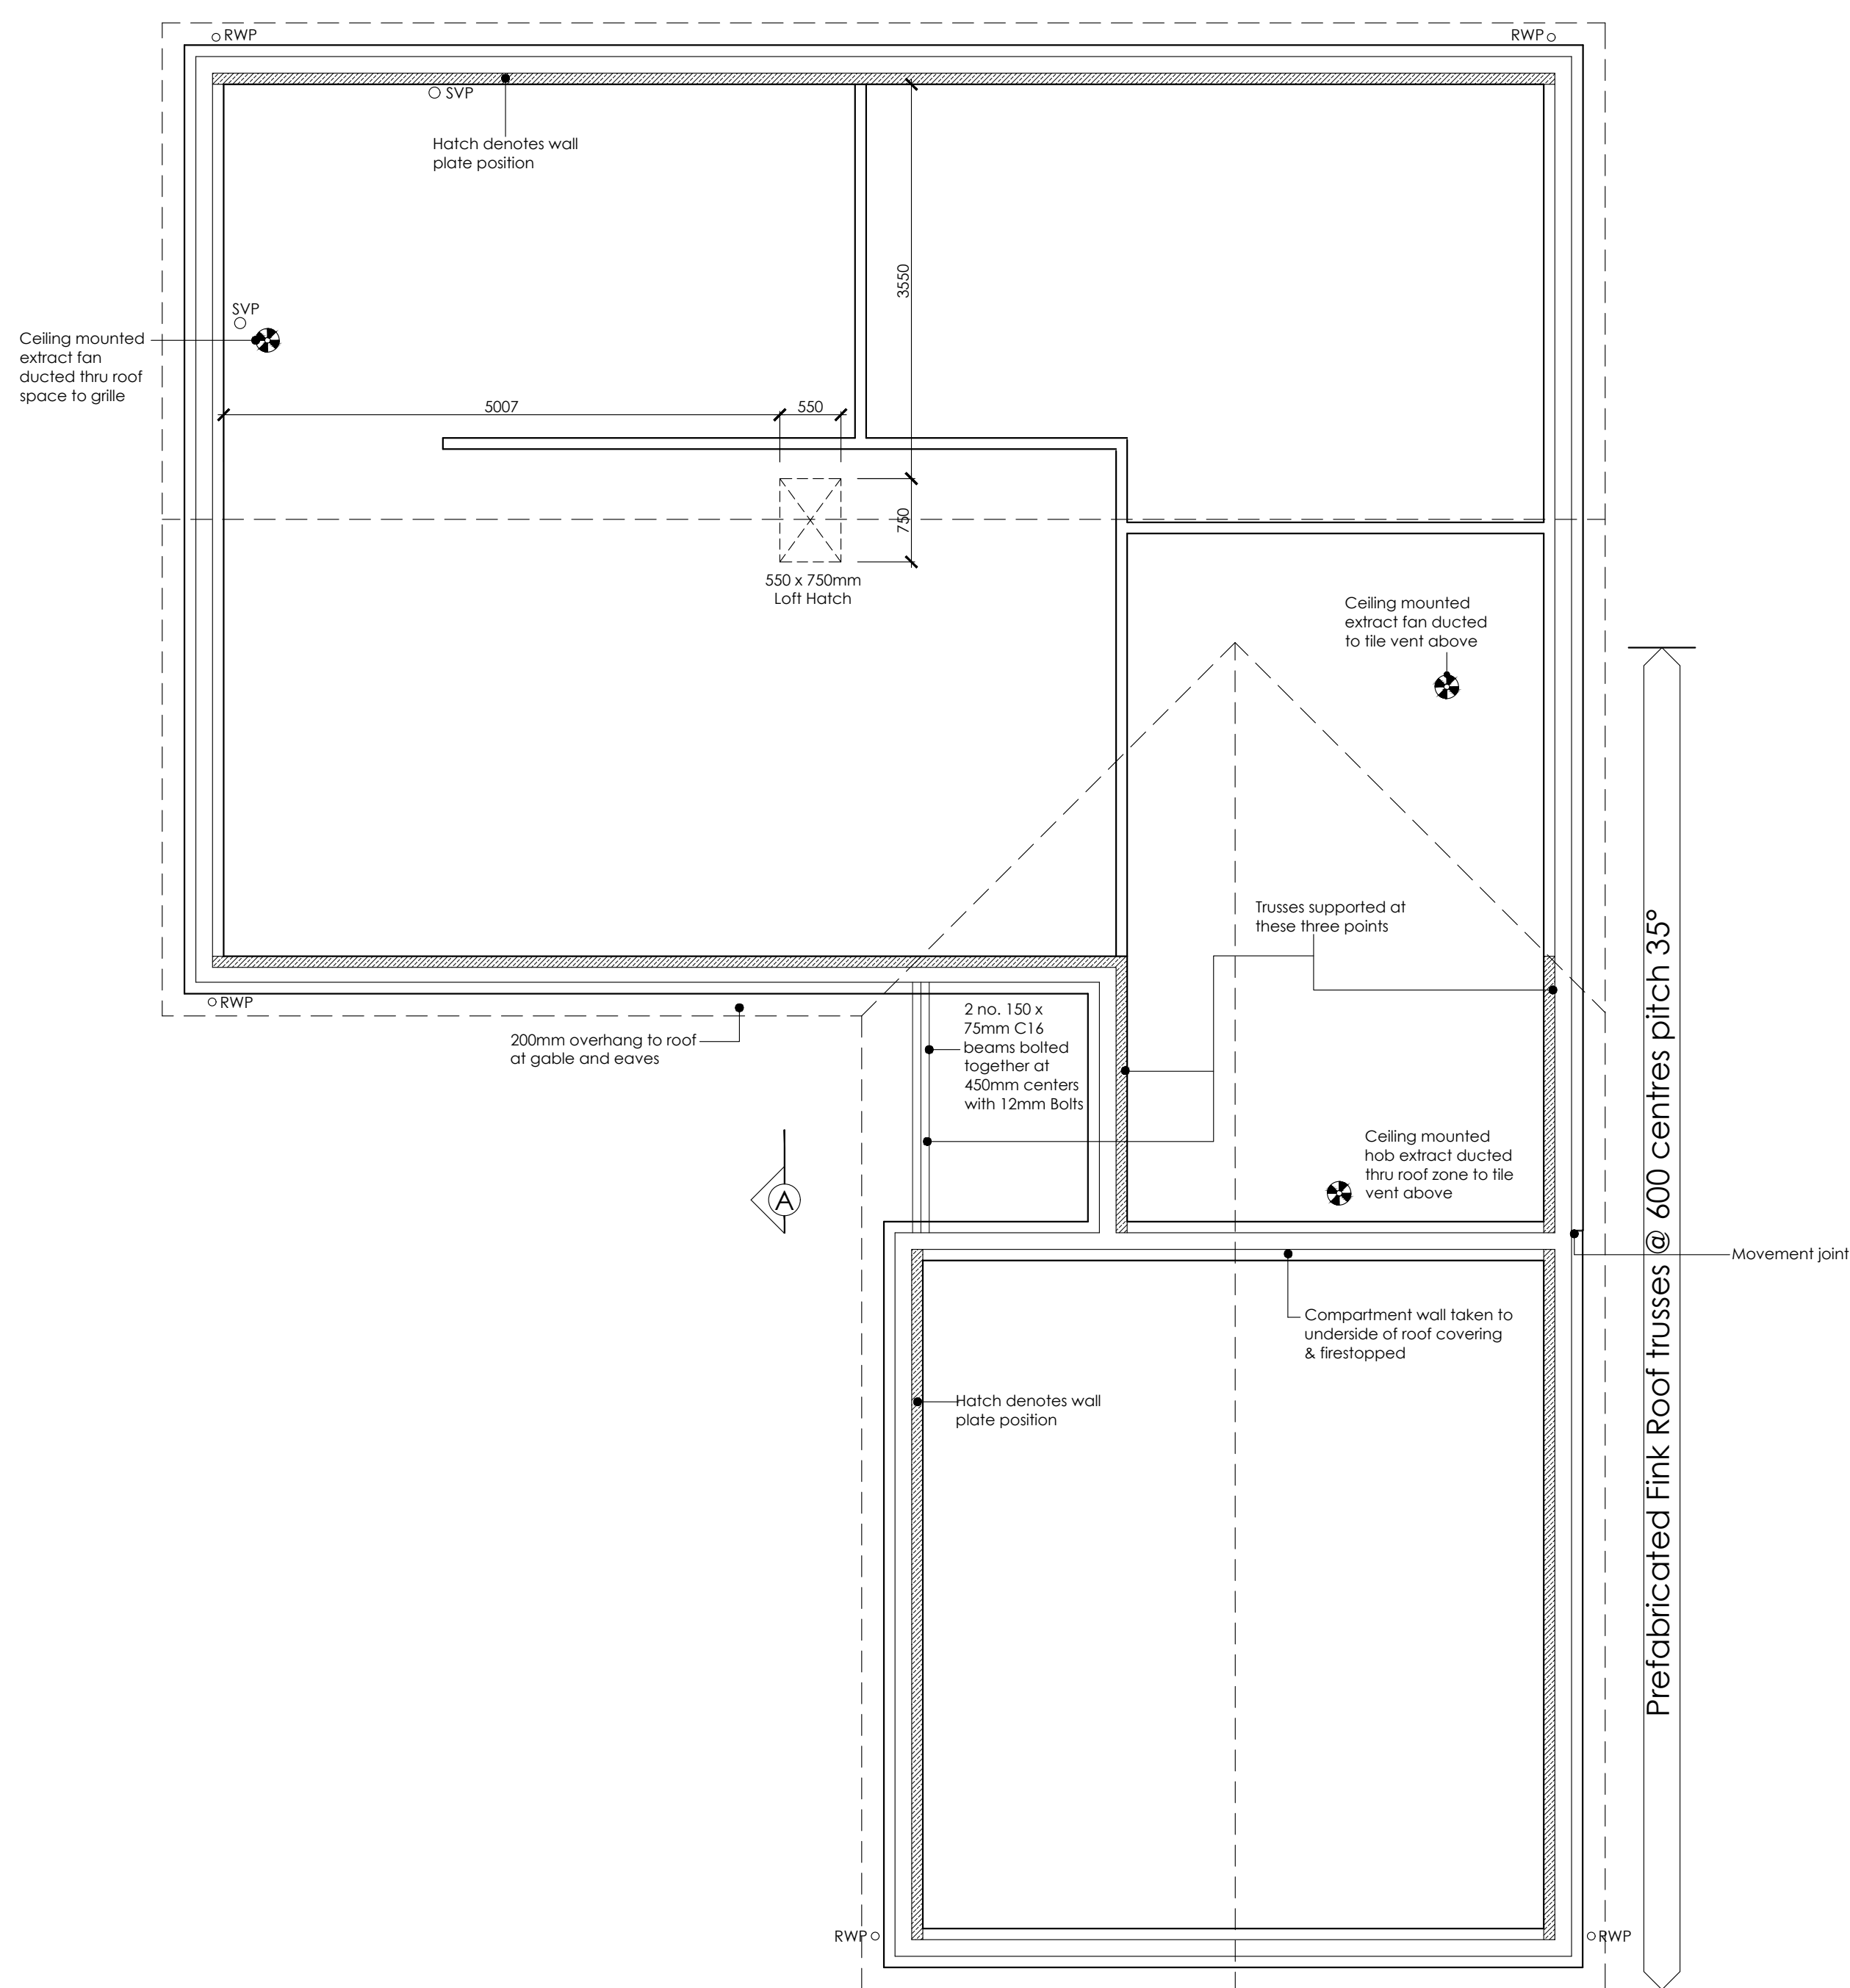

Roof Form Plan

For roof truss details see supplier information

Do not scale directly from this drawing. All discrepancies are to be brought to the attention of the below office.

The copyright to this drawing is owned by studio 11 architecture.

The General Contractor is to check all dimensions on site and report discrepancies to the designer.

All details shown on this drawing, including foundations, are based upon typical site conditions related to the area. No responsibility can be accepted for abnormal conditions which may be discovered during construction, unless reported to the designer, so that design amendments may be considered. Site soil surveys are recommended in respect of foundations to establish specific site conditions before foundation work is undertaken.

The details and information shown hereon relating to existing underground drains, main services, cables, etc., and existing structural details, are as obtained by normal survey observation method. Although all reasonable effort has been made, no guarantee can be made or given for the completeness or accuracy of this information.

Construction Design and Management Regulations 2015

The contractors attention is drawn to the significant and/or unusual hazards identified below, annotated on the drawing and explained in the associated design risk registers

CDM Legend

Prohibited Activity



Significant Hazard



Compulsory Action



Significant Information



C	07.05.2024	OS	Sleeper wall removed, floor span direction amended to suit.
B	31.10.2023	OS	Floor drain to Cylinder Cpd added.
A	26.06.2023	OS	Gas meter and gas point added. Drainage for boiler added.
REVISION	DATE	DRAWN	DESCRIPTION

ISSUE STATUS

PRELIMINARY



KING'S LYNN INNOVATION CENTRE,
INNOVATION DRIVE, KING'S LYNN,
PE30 3BY

T: 01553 970033
E: design@studio11architecture.co.uk
W: www.studio11architecture.co.uk

CLIENT RTW Developments

PROJECT Proposed residential development on land off Cobgate, Whaplode

DRAWING The Stork - Foundation Plan, Roof Plan & Section A-A
Plots 12, 17

DRAWN OS	PROJECT DESIGNER KB	PROJECT DIRECTOR KB
DATE 31.11.2022	SCALE 1:50	PAPER SIZE A1

DRAWING NUMBER 544.Sto.P12.02

Working in partnership with Ralph Charman Associates & Eleven Consultants