
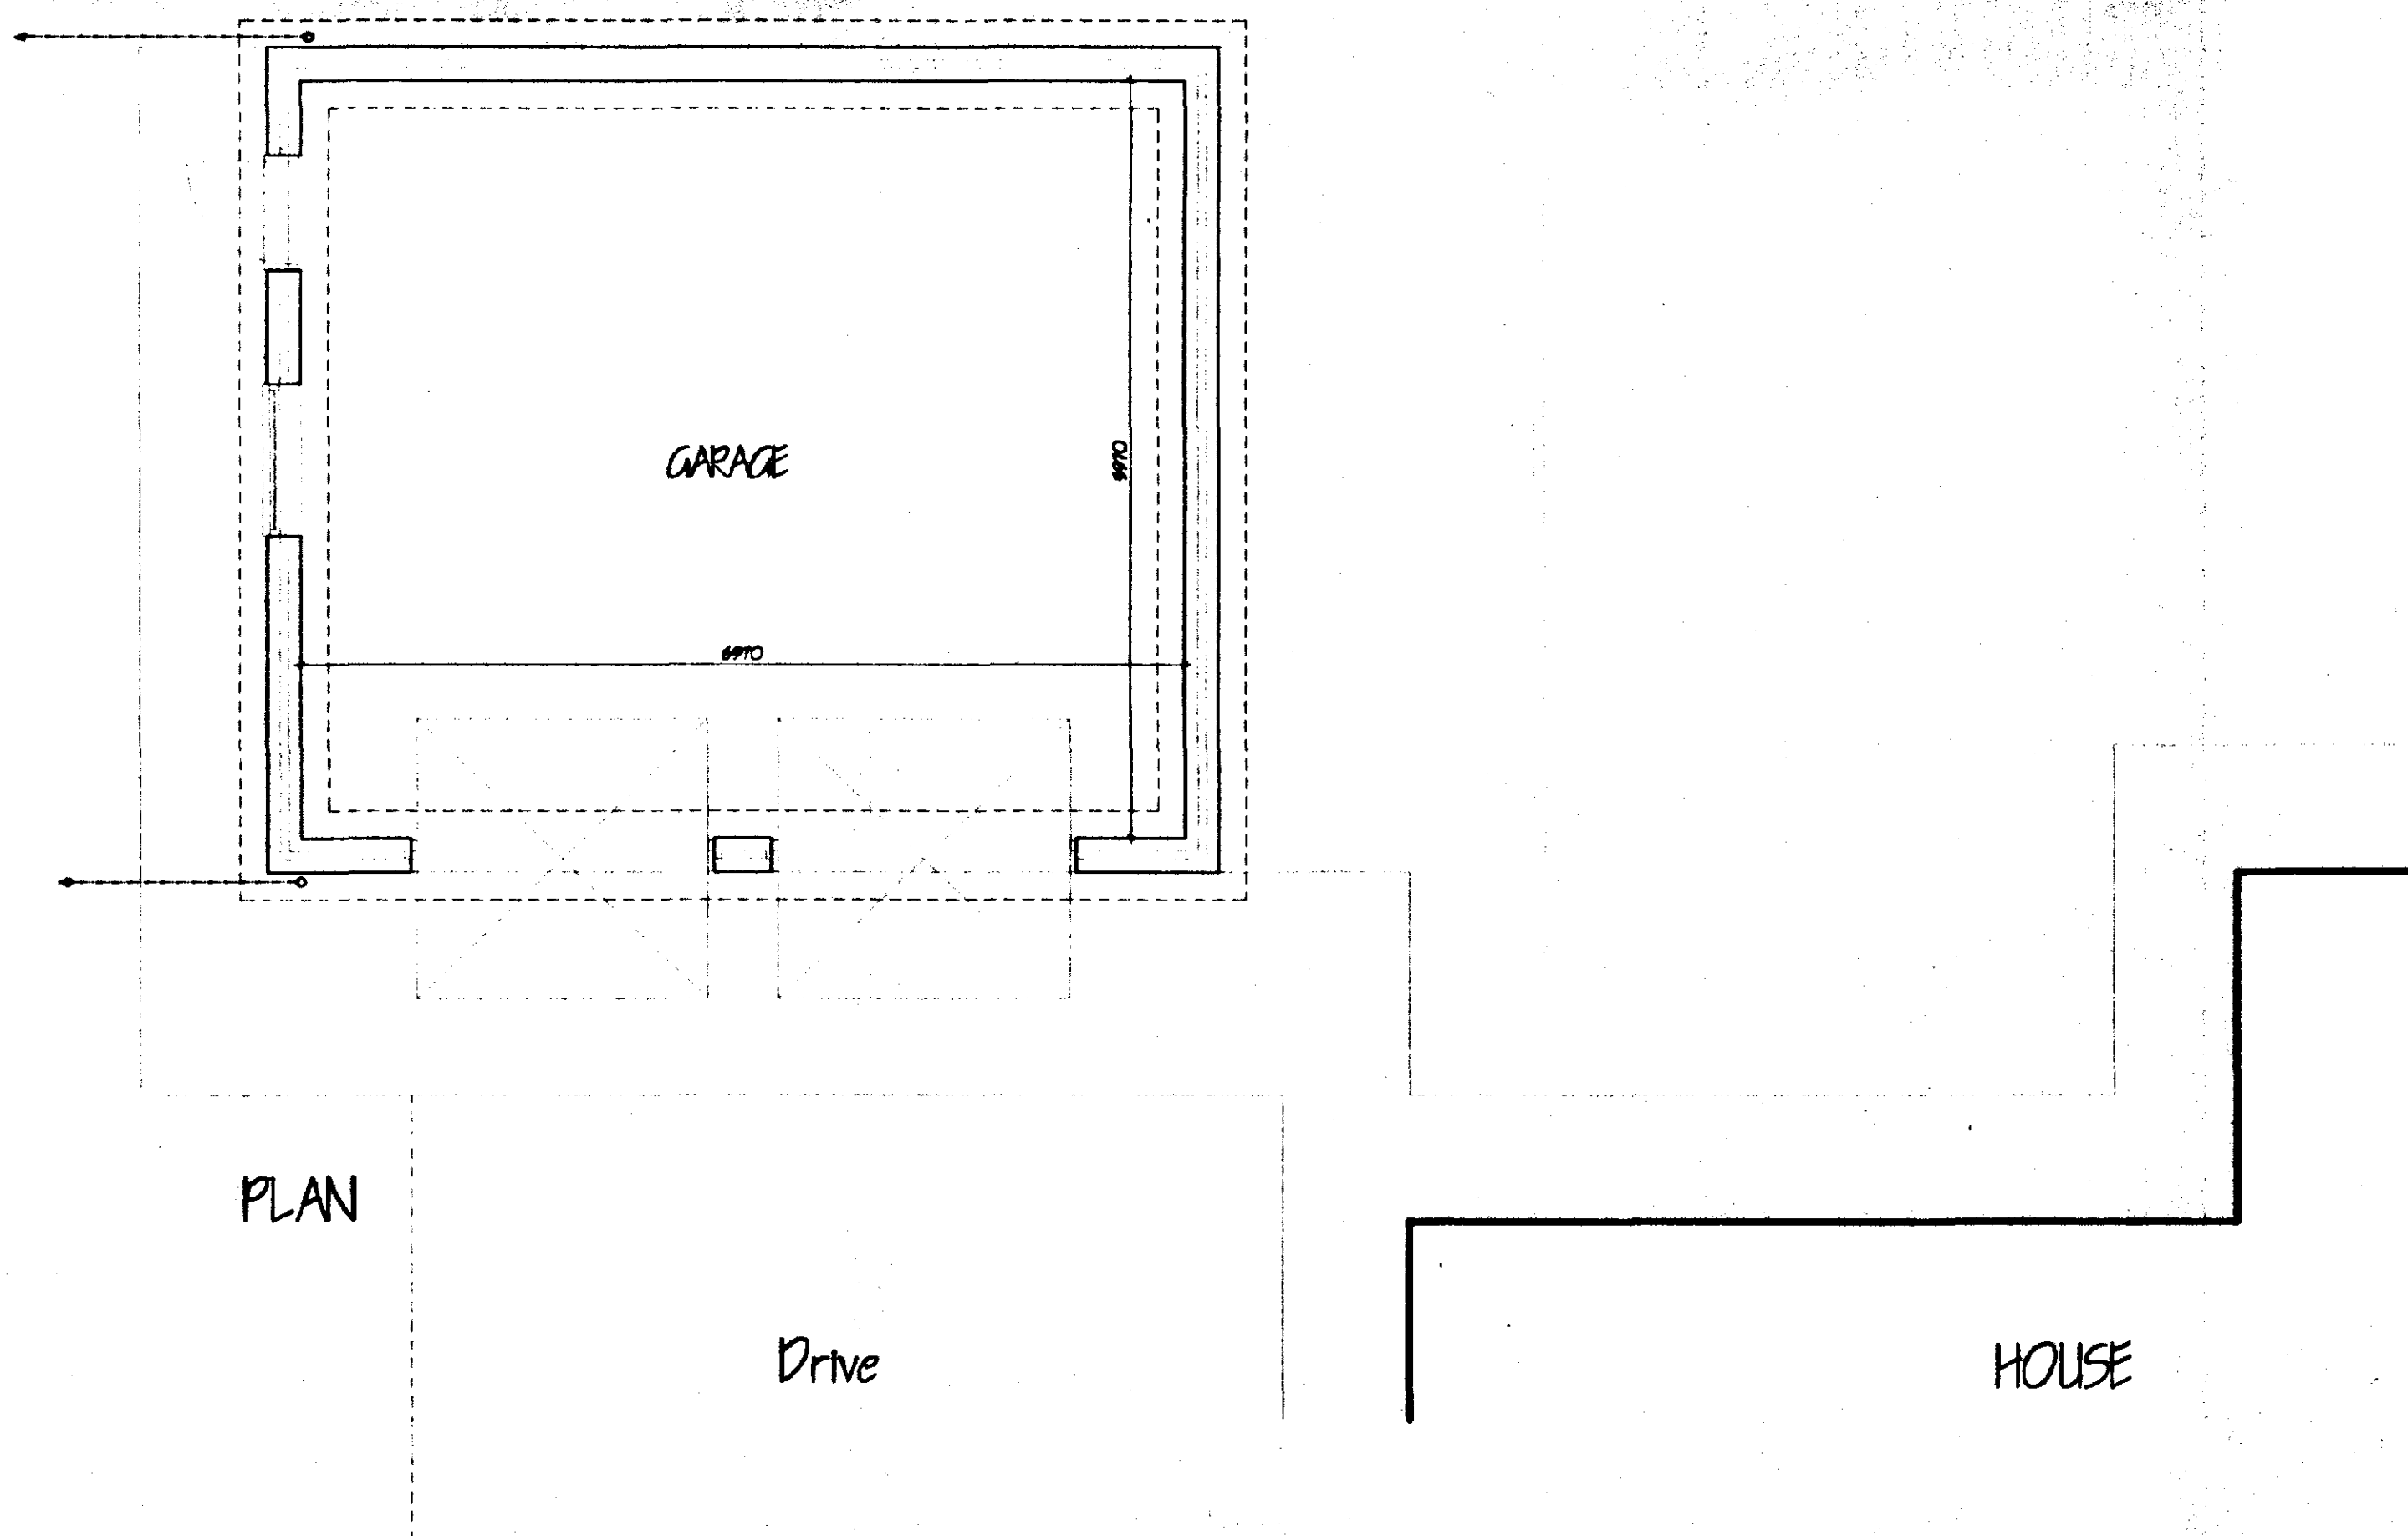


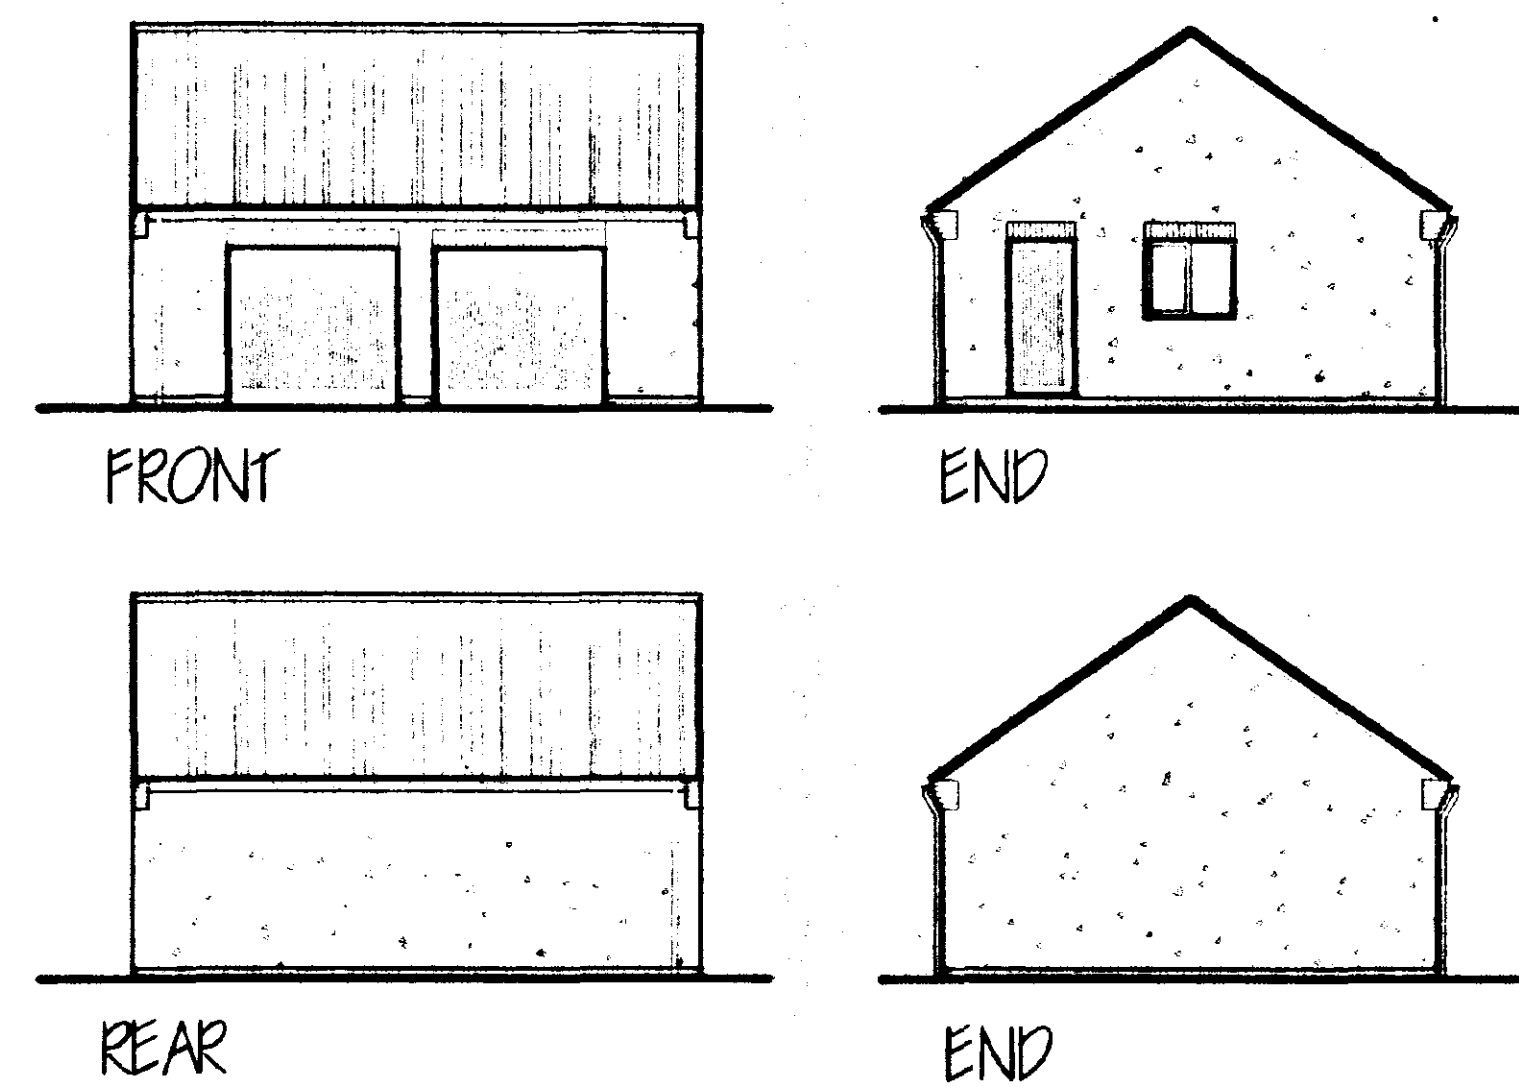

Limitations

This drawing is limited in the amount of information contained and does not purport to contain a full specification of the work. It is solely for the purpose of obtaining Planning/Building Regulation approval. The drawing must not be used as a contract document.

- All dimensions shall be taken from other than actual work.
- Under no circumstances shall measurements be scaled from this drawing for construction or ordering purposes.
- All open dimensions shall be checked by the Builder/Contractor and will be his responsibility from commencement of site work.
- The works will not be supervised or inspected on site by G.R. Marshall or any representative thereof. It is the client or their appointed agents responsibility to control workmanship, substitution of materials, adherence to specification, variation to contract etc.

COPYRIGHT RESERVED.
Copies of this drawing must be made only with the
written permission of G. R. Marchant.

STANDARDS.
All materials to be new unless otherwise stated and all components and materials etc. to be used fitted and installed etc. in strict accordance with manufacturers instruction and relevant Code of Practice.
Materials shall conform to appropriate British Standard Specification or BPA Certificate or European Code equivalent.

HEALTH & SAFETY.
The Employer/ Client shall ensure that the selected contractor is conversant with and adopts all measures necessary to achieve compliance with Health & Safety legislation for Building Sites and Work Places.
The Employer/ Client is advised that should the works need to comply with the Construction Design and Management Regulations an independent Planning Supervisor will be required.

SCOPE OF THE WORKS.
The works shall comprise of all that is shown on the drawing and details. Work that may not be specifically shown but may be reasonably inferred as necessary to carry out the works shall be deemed to be included.

REF ID: A66940

G. R. MERCHANT
LENG AMIOE PIWO
ARCHITECTURAL, STRUCTURAL
AND LAND DRAINAGE
CONSULTANTS
 Unit 4, Wrights Mews
 12A Park Road, Holbeach,
 Spalding, Lincoln, PE12 7XX
 Tel: 01406 426744
 Fax: 01406 426746
 E-Mail: G. R. Merchant & Merchant, Pl
 Co. UK

Project

DOUBLE GARAGE
123 BROADGATE
WHAPLODE DRIVE
SPALDING LINES

Client
MRS. G. REVELL

Drawing

ELEVATIONS & PLAN

Job Ref	Drawing No
220/01	01

Date	March 2001	Drawn	CRM
------	------------	-------	-----


Scales
1/50 1/100

DO NOT SCALE FROM THIS DRAWING
This drawing is copyright and may not be altered, traced, photographed or used for any other purpose other than that for which it is issued.
The General Contractor is to check all dimensions on site and report any discrepancies to the Architect.
No details shown on this drawing including foundations are based upon typical site conditions nor is the area. No responsibility can be accepted for abnormal conditions which may be discovered during construction unless reported to the Architect so that design amendments may be considered. Site and surveys are recommended in respect of foundations to establish specific conditions before foundation work is undertaken.


**DETERMINED
PLAN**

SOUTH HOLLAND DC
HOUSING & PLANNING
-6 APR 2001
Ref: 0433101

SCOPE OF THE WORKS.
The works shall comprise of all that is shown on the drawings and details. Work that may not be specifically shown but may be reasonably inferred as necessary to carry out the works shall be deemed to be included.

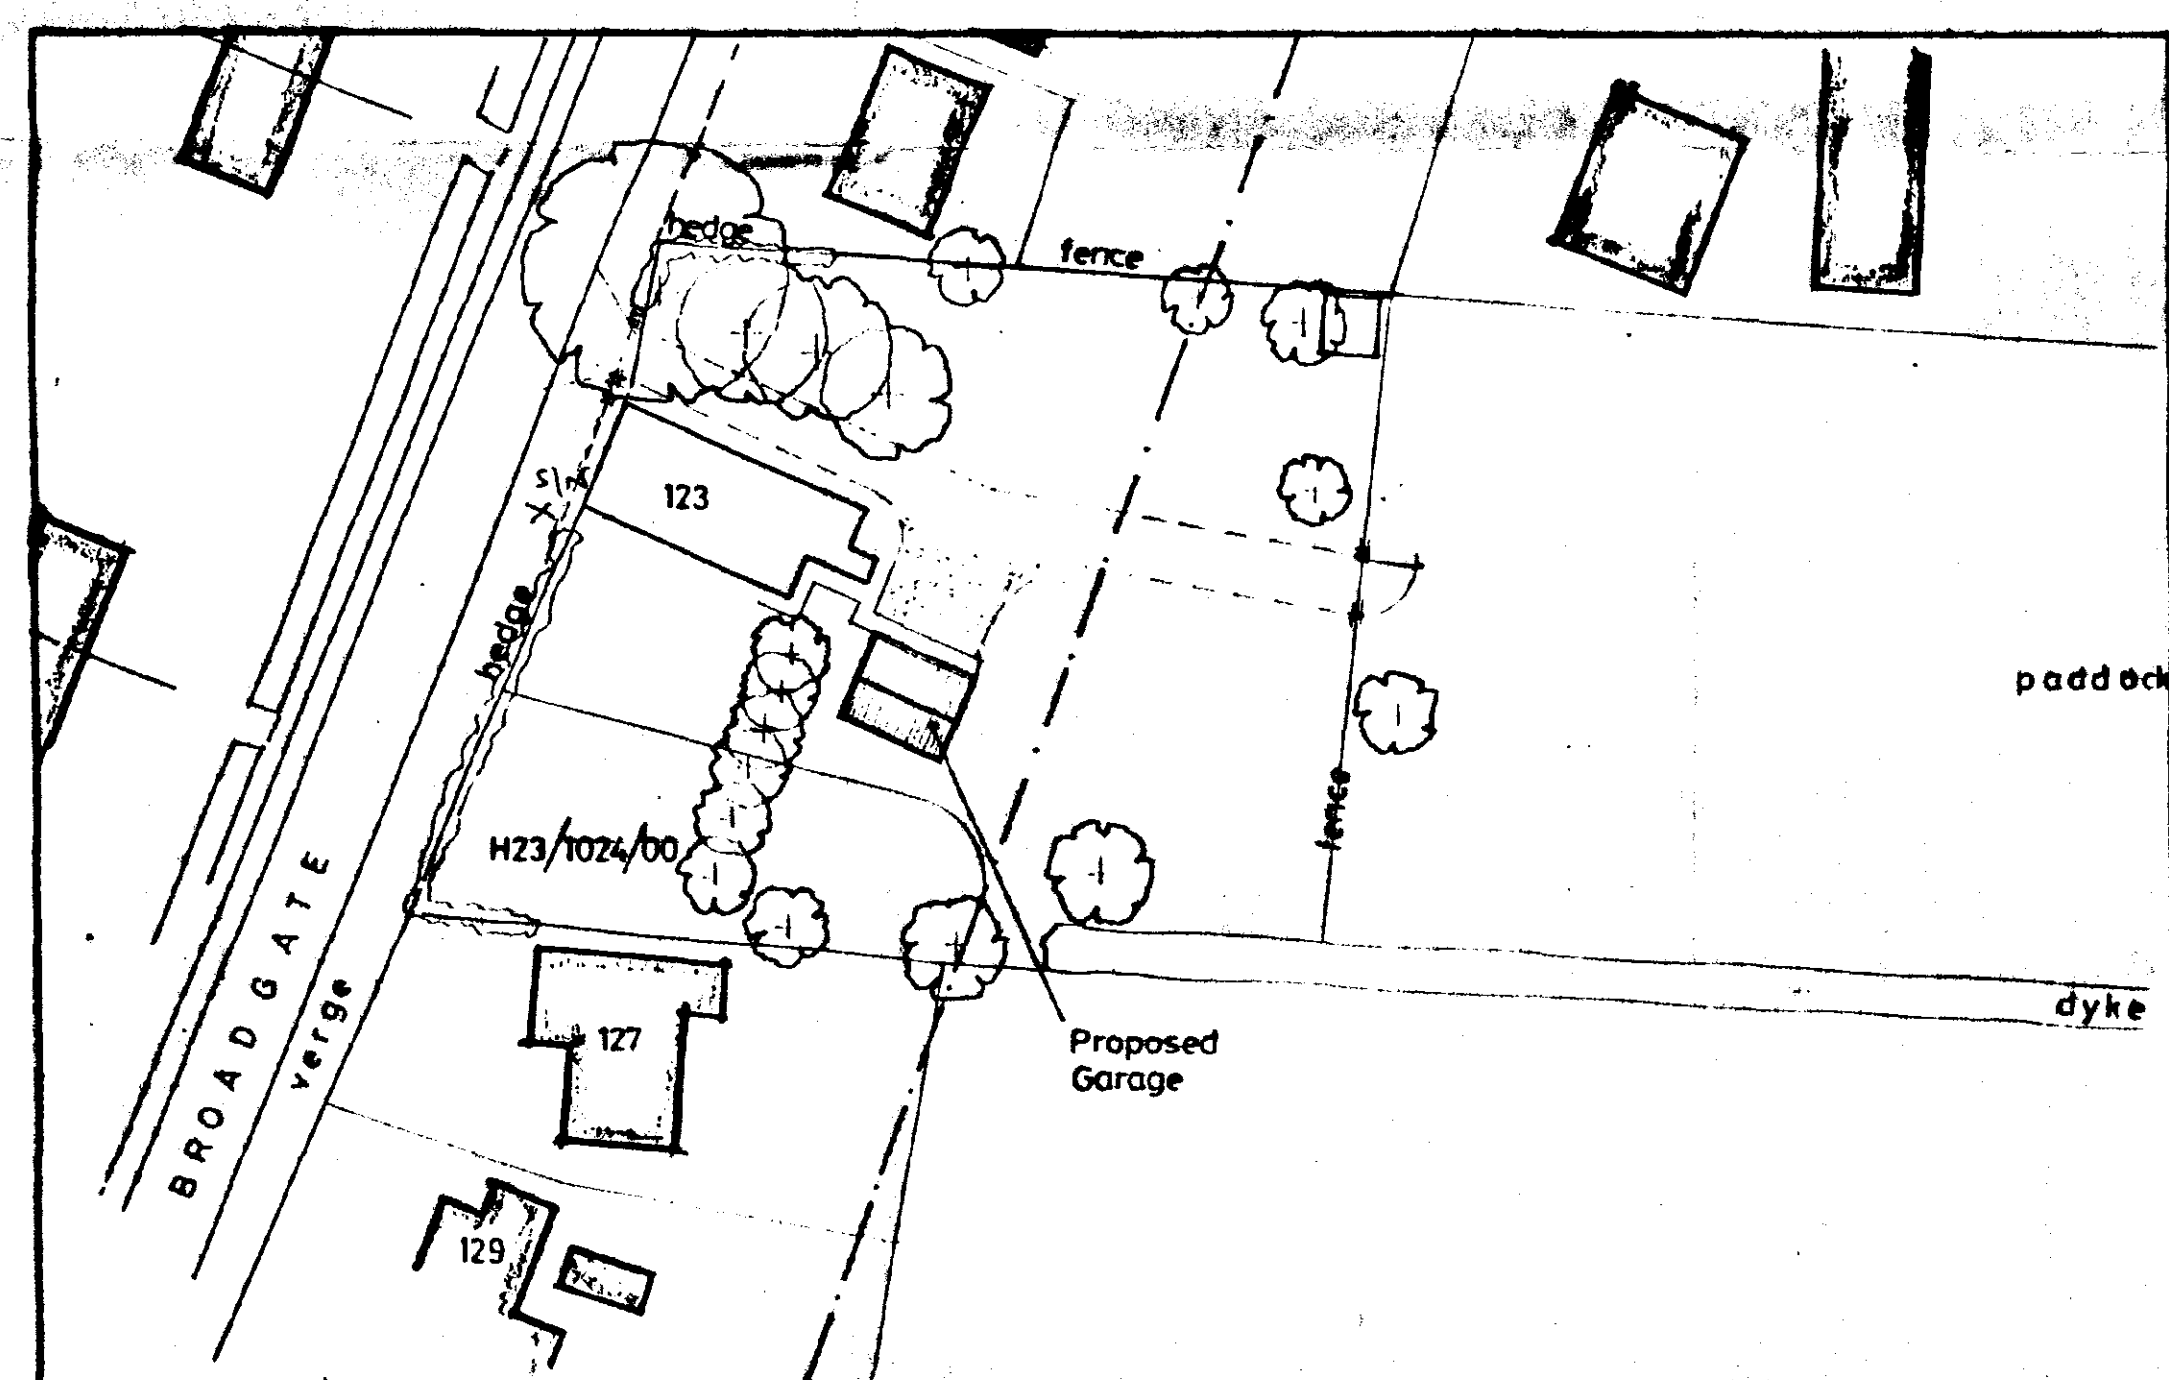

SITE PLAN

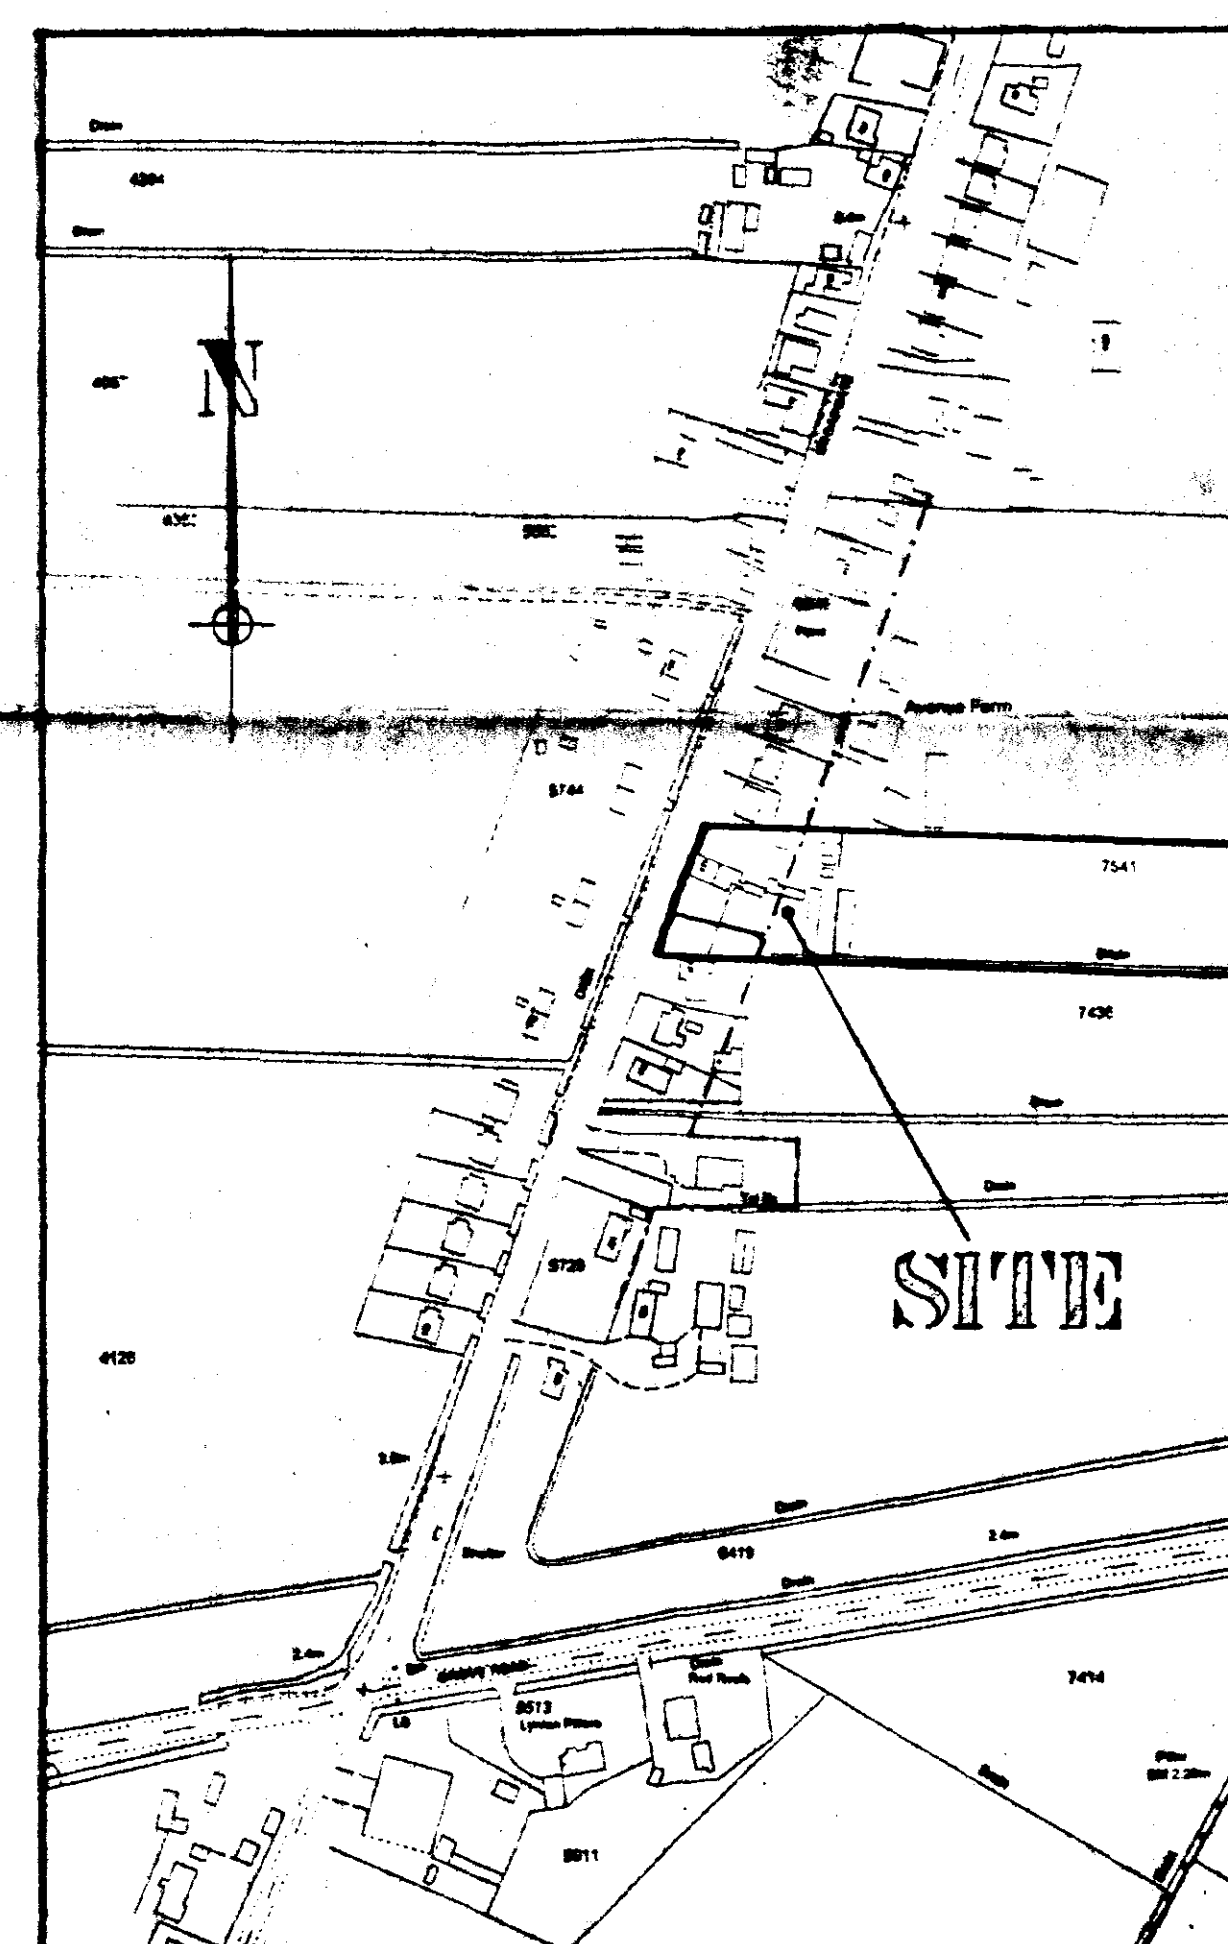

LOCATION PLAN

**DETERMINED
PLAN**

SOUTH HOLLAND DC
HOUSING & PLANNING
-6 APR 2001
Ref: 0433101

G. R. MERCHANT
LENG AMICE FIWO
ARCHITECTURAL, STRUCTURAL
AND LAND DRAINAGE
CONSULTANTS
 Unit 4, Wrights Mews
 12A Park Road, Holbeach,
 Spalding, Lincs. PE12 7EE
 Tel: 01460 480800
 Fax: 01460 488744
 E-Mail: G. R. Merchant @ Merchant. PE
 Co., UK

Project
DOUBLE GARAGE
123 BROADGATE
WHAPLODE DROVE
SPALDING Lincs

Client
MRS. G. REVELL

SITE & LOCATION PLANS

Job Ref 220-01	Drawing No 02
Date MARCH 2001	Drawn GRM

Scales
1/500 1/2500

DO NOT SCALE FROM THIS DRAWING
This drawing is copyright and may not be stored, traced, photographed or used for any other purpose without the express written permission of the Architect.
The General Contractor is to check all dimensions on site and report any discrepancies to the Architect.
No details shown on this drawing including foundations are based upon typical site conditions relative to the area. No responsibility can be accepted for abnormal conditions which may be discovered during construction unless reported to the Architect so that design amendments may be considered. Site soil surveys are recommended in respect of foundations to establish specific