





FRONT




SIDE

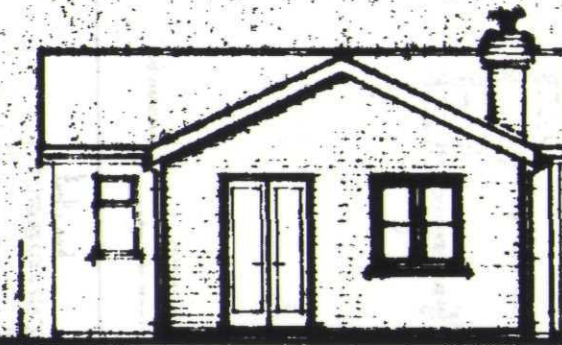

REAR

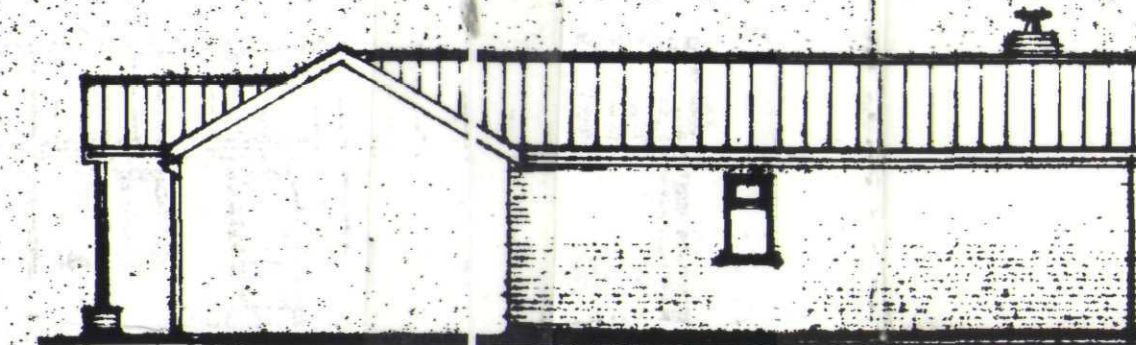

SIDE

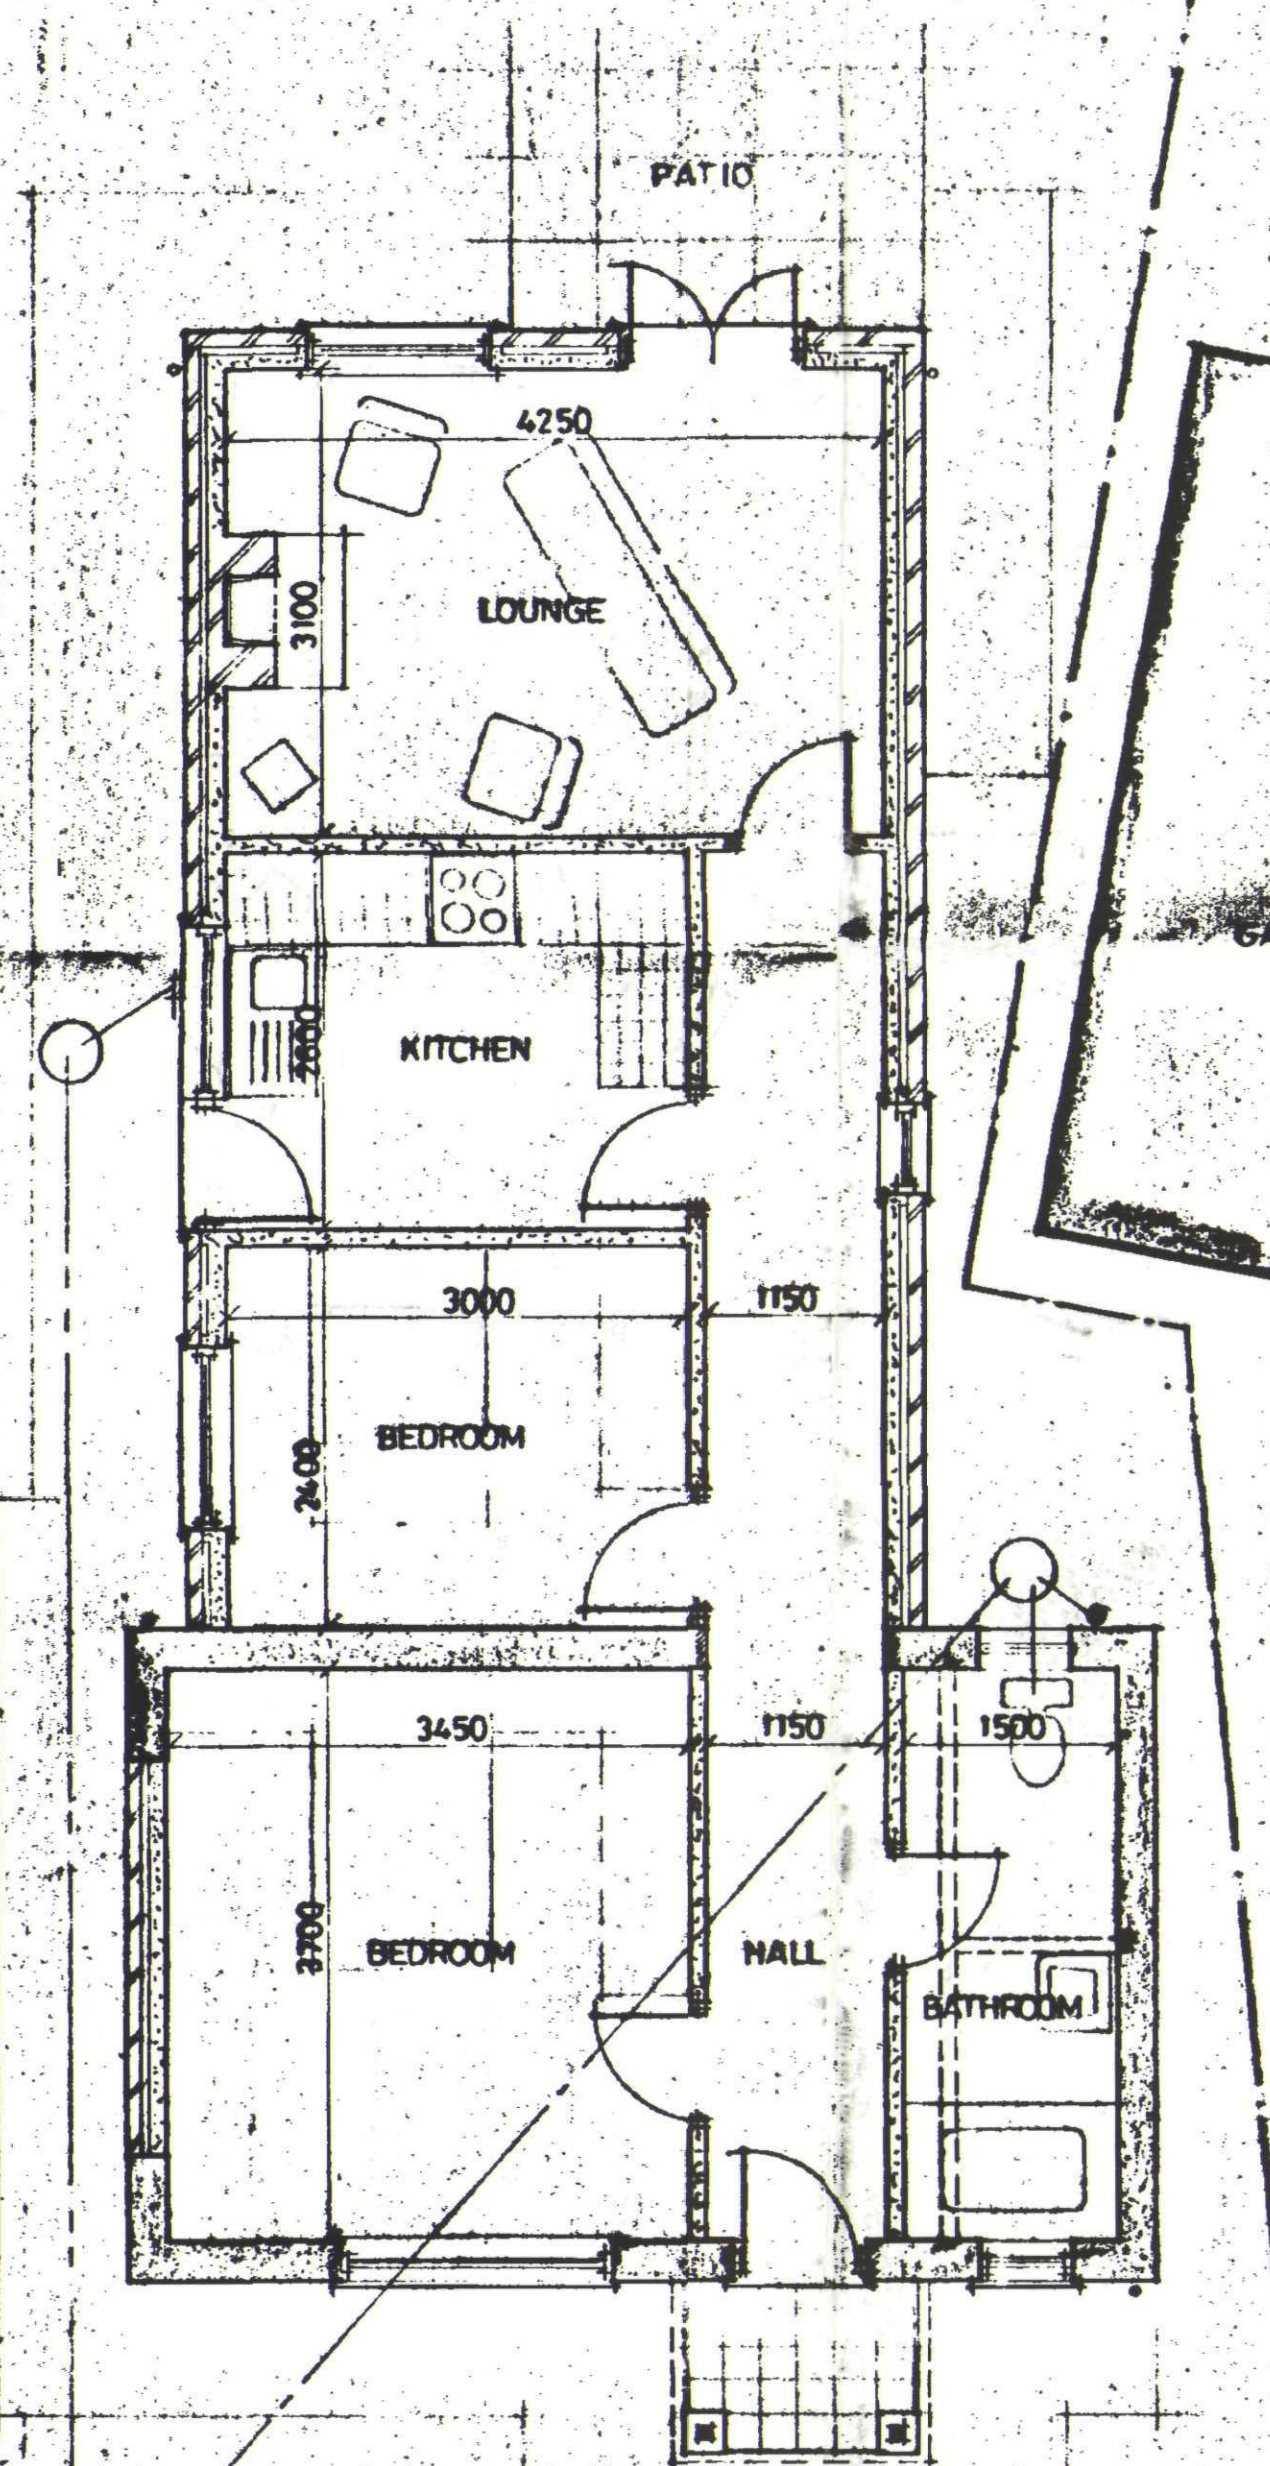


PLAN



LOCATION PLAN

1 : 2500

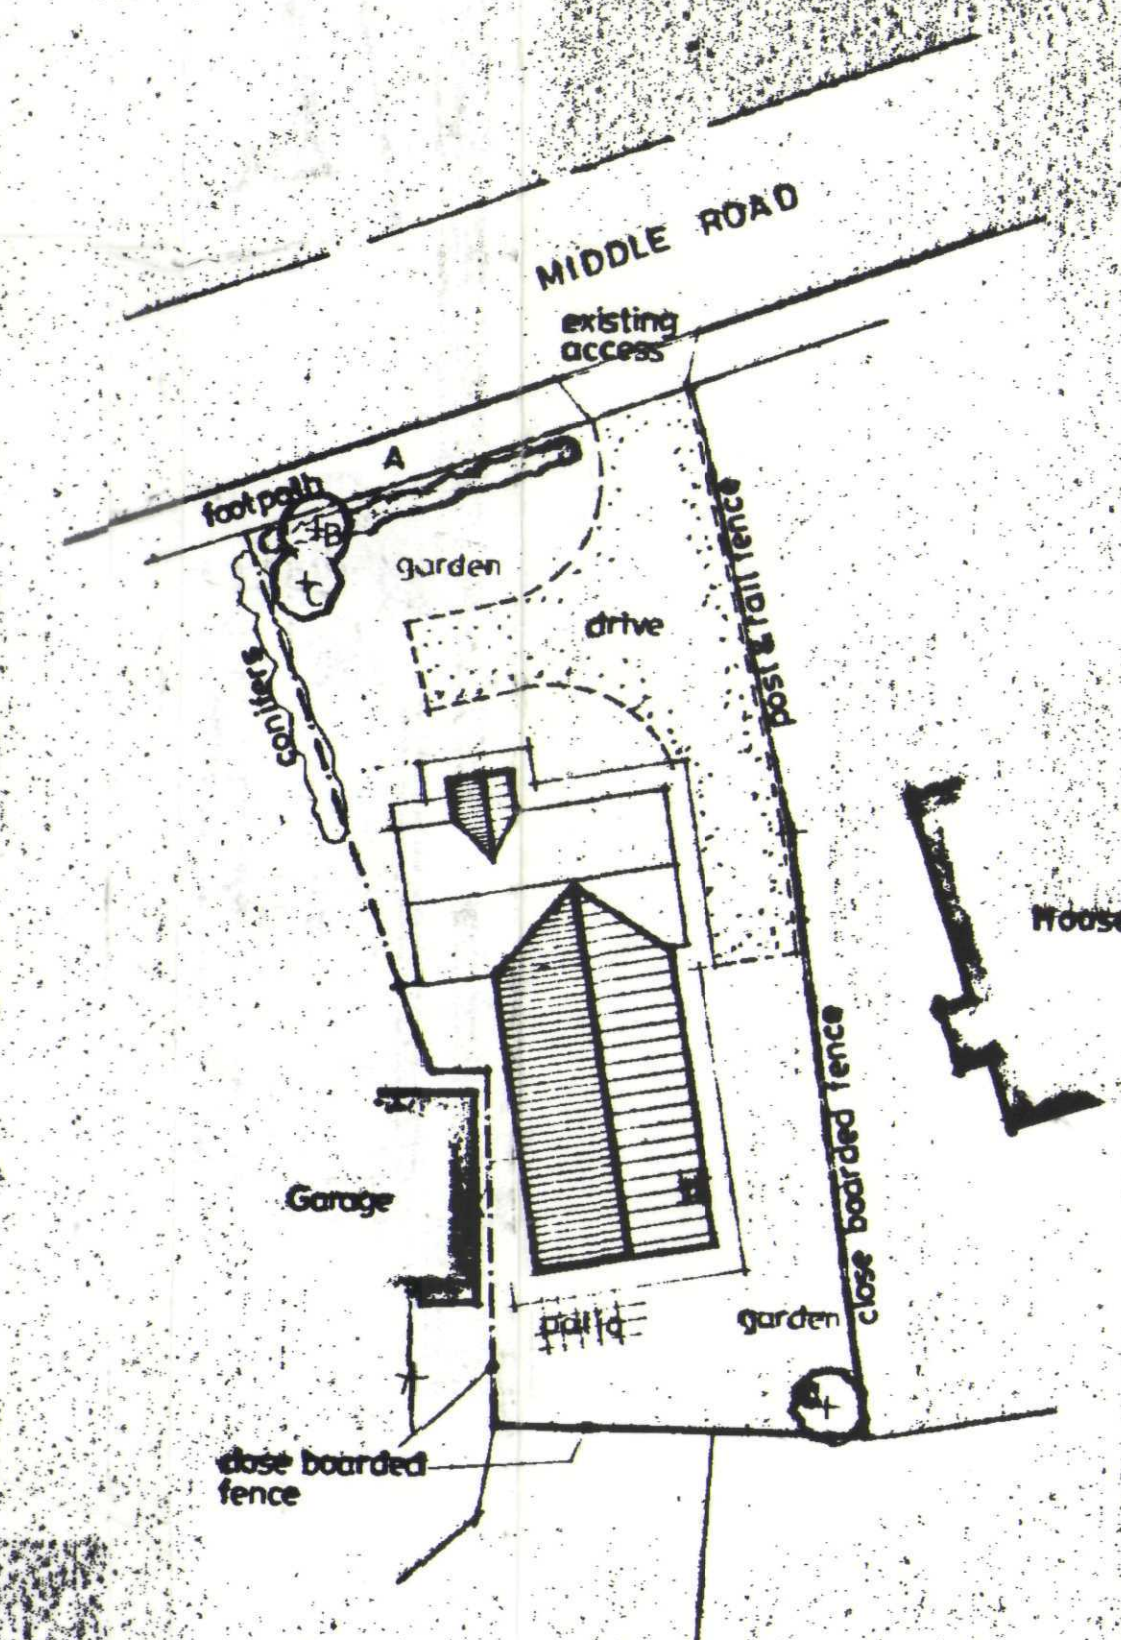

SITE PLAN

1 : 200

PLANTING SCHEDULE

A BEECH HEDGE - FAGUS SYLVATICA
 B SILVER BIRCH - BETULA PENDULA - FEATHERED
 C WHITE BEAM - SORBUS ARIA LUTESCENS - FEATHERED

All planting to be in accordance with ITS 4428:1989 and amendments No. 1 (1991)

All trees to be planted with minimum 0.6m plastic mesh mat and to be staked, tied and mulched

1/3 to 1/2 bag of peat free tree and shrub planting compost to be incorporated into backfill for each tree hole.

SOUTH HOLLAND DC
 HOUSING & PLANNING
 14 JUN 1999
 Ref: 0593/99

G. R. MERCHANT
 LENG AMICE, FWO,
 ARCHITECTURAL, STRUCTURAL
 & LAND DRAINAGE CONSULTANT
 TEL: HOLBEACH (01406) 490800

PROJECT:
 CHANGE OF USE OF FRUIT SHOP
 TO 2 BEDROOM BUNGALOW
 MIDDLE ROAD
 WHAPLODE

CLIENT:
 MRS J. MAYER

SCALES:
 1/50 1/100
 (UNLESS OTHERWISE STATED)

DATE:
 JUNE 1999

DRAWING No.:
 JM.01

REVISIONS:

DO NOT SCALE FROM THIS DRAWING

This drawing is copyright and may not be altered, traced, photographed or used for any purpose other than that for which it is issued.

The General Contractor is to check all dimensions on site and report discrepancies to the Architect.

All details shown on this drawing including foundations are based upon typical site conditions related to the area. No responsibility can be accepted for abnormal conditions which may be discovered during construction unless reported to the Architect so that design amendments may be considered. Site soil surveys are recommended in respect of foundations to establish specific site conditions before foundation work is undertaken.