


Front Elevation (1:100)


Side Elevation (1:100)

Rear Elevation (1:100)

Front / Side Elevation (1:100)

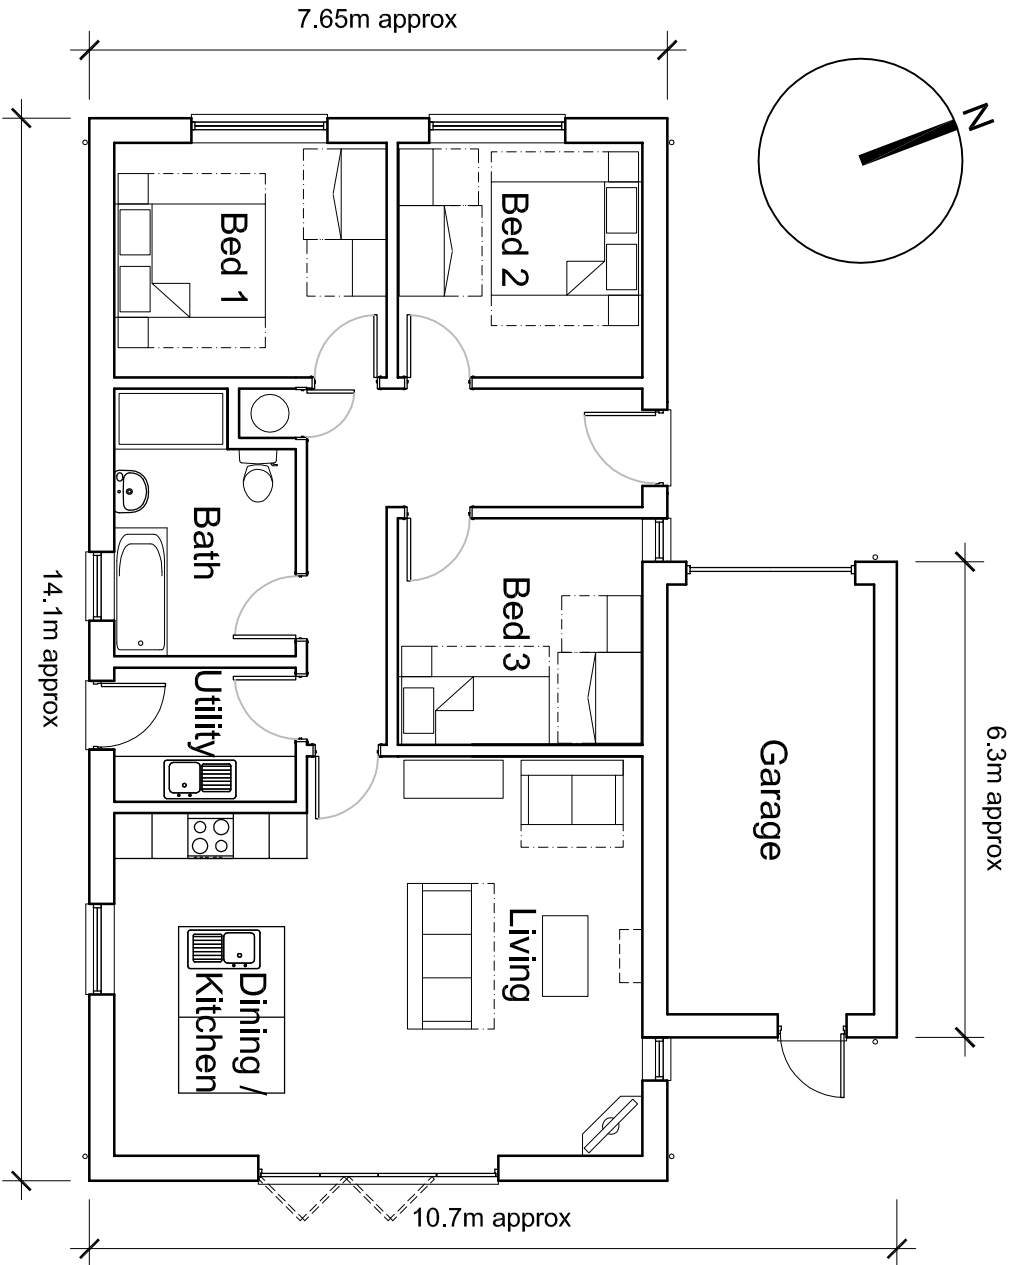

Ground Floor Plan (1:100)
[Plot 1 shown. Plot 2 handed]

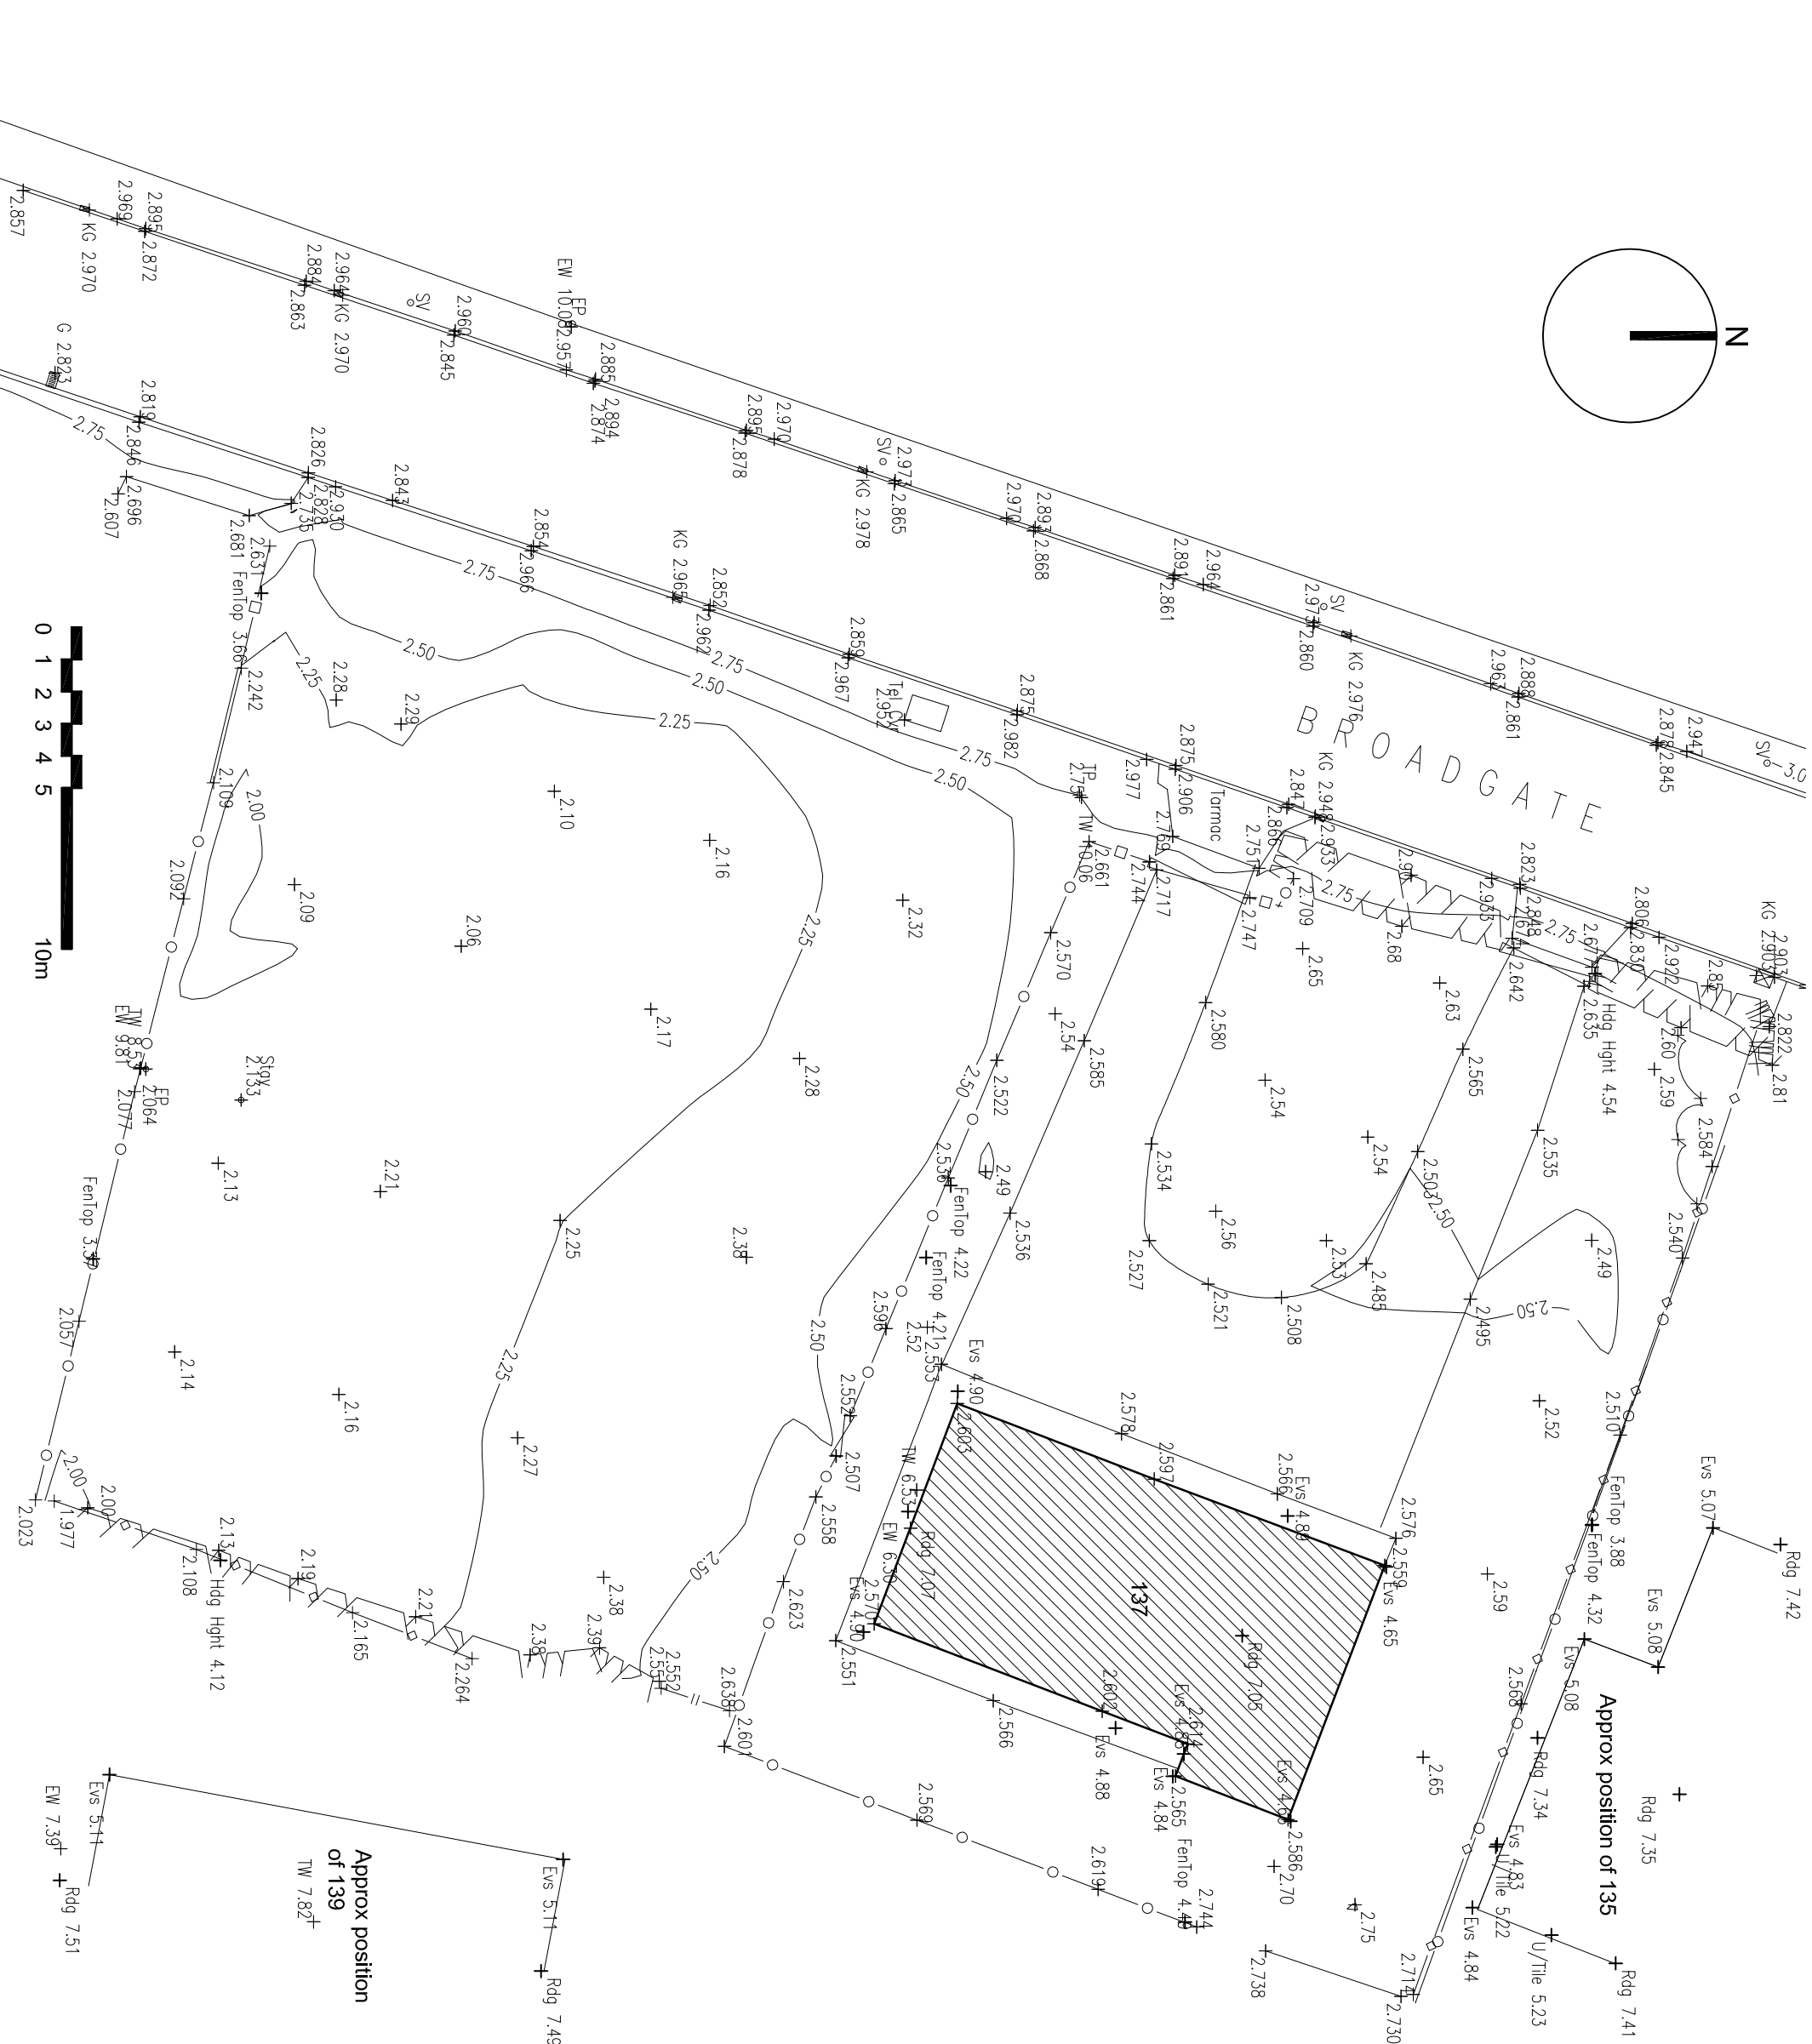

Existing Block Plan (1:200)



Proposed Block Plan (1:200)

All dimensions to be verified for this by Mike Crockett before the start of any other drawings or work whatsoever whether on their own behalf or that of sub-contractors.

Report any discrepancies to the Contract Administrator at once.

This drawing is to be used only as a guide and not as a final design. The architect and engineer's drawings and other relevant information.

Andrew M Wright Ltd, Registered in England, No. 10500000
Registered Office: 22 Church Street, Lichfield, Staffordshire, LE12 7TL.


LEGEND:

DO NOT SCALE

Legend to materials:-

- 1 = Facing brickwork (Abbey Reserve [red coloured])
- 2 = Feature brickwork (projecting dentil course) in same brick as facing brickwork.
- 3 = Concrete roof tiles (Redland Ferland Pantile, Farmhouse Red coloured)
- 4 = Composite door (grey coloured)*
- 5 = Upvc windows & doors (white coloured)
- 6 = Garage roller shutter door (white coloured)*
- 7 = Plastic rainwater goods (white coloured)
- 8 = Stainless steel flue

* Refer also to PD 102 Schedule of Materials for these products.

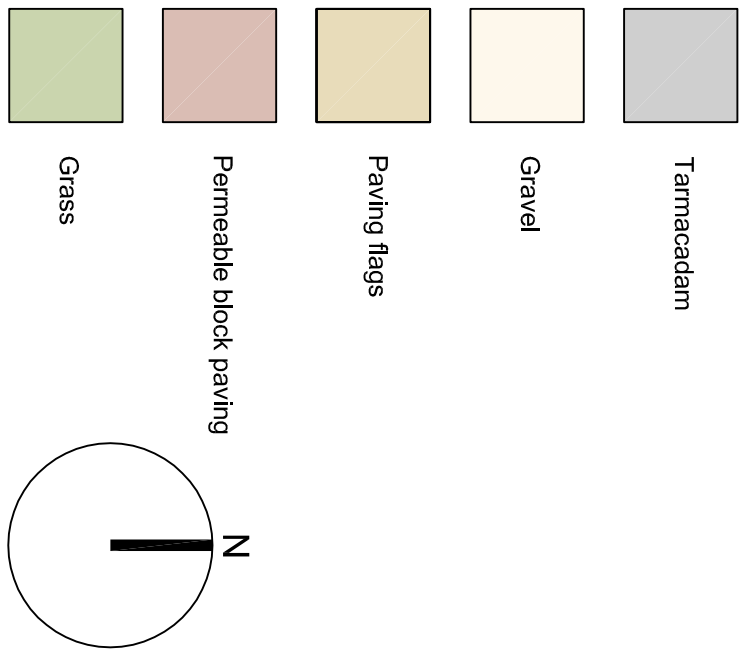

Location Plan (1:2500)

Project			
P2	28.04.17	Planning Issue	AMW / AMW
P1	28.12.16	Planning Issue	AMW / AMW
DT	21.12.16	Client Issue	AMW / AMW
Revision:	Date:	Description:	Dwn: CJK
ANDREW M WRIGHT LTD			
CHARTERED ARCHITECT			
28 Jovs Bank, Holbeach St Johns, Spalding, Lincs. PE12 8SD			
Telephone: 01405 540573 Mobile: 07940 914778			
Project			
137 Broadgate			
Wharfedale Drove			
Spalding			
Lincs			
Drawing Title:			
Proposed Plans & Elevations			
Client:			
Mr M Davison			
Drawn:			
AMW	AMW	20.12.16	As shown
051602	PD101	Spalding	Revised:
P2			