


Contractor to check all Dimensions on site prior to ordering materials / commencing work.Do Not Scale from this Drawing - If in doubt then please ask

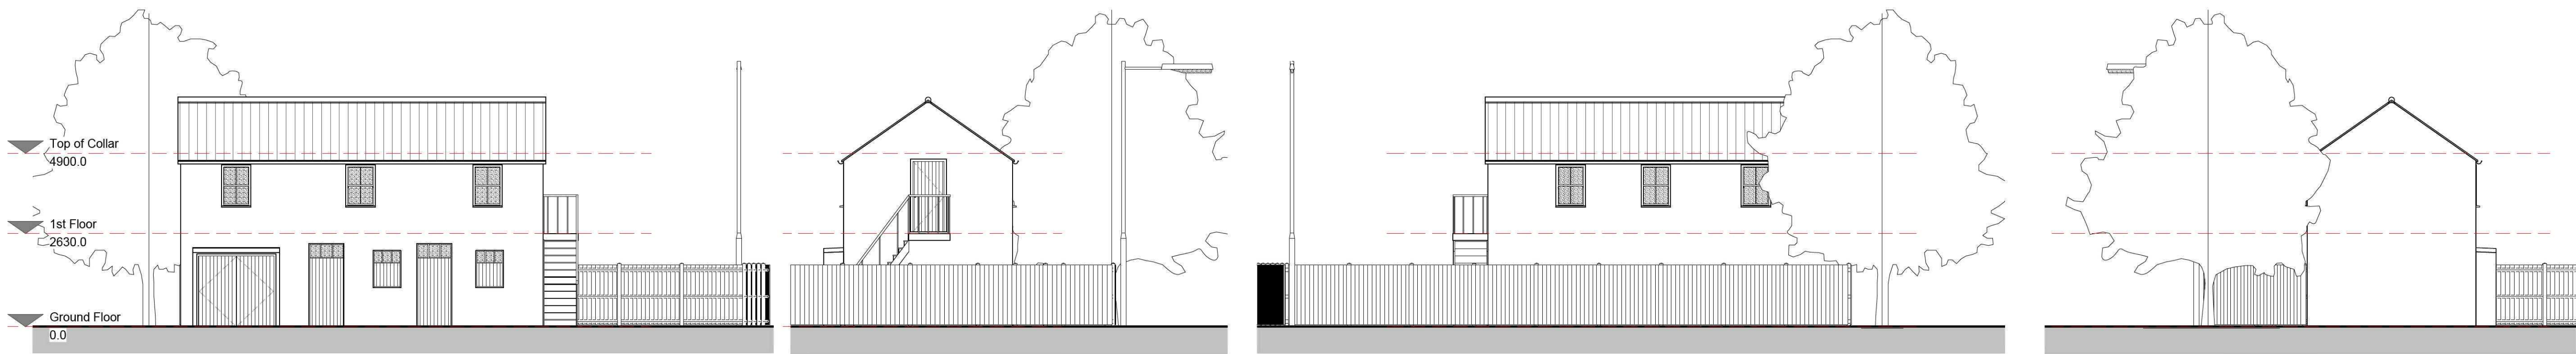

2 Front Elevation

1 : 100

3 Right Side Elevation


1 : 100

4 Rear Elevation

1 : 100

5 Left Side Elevation

1 : 100

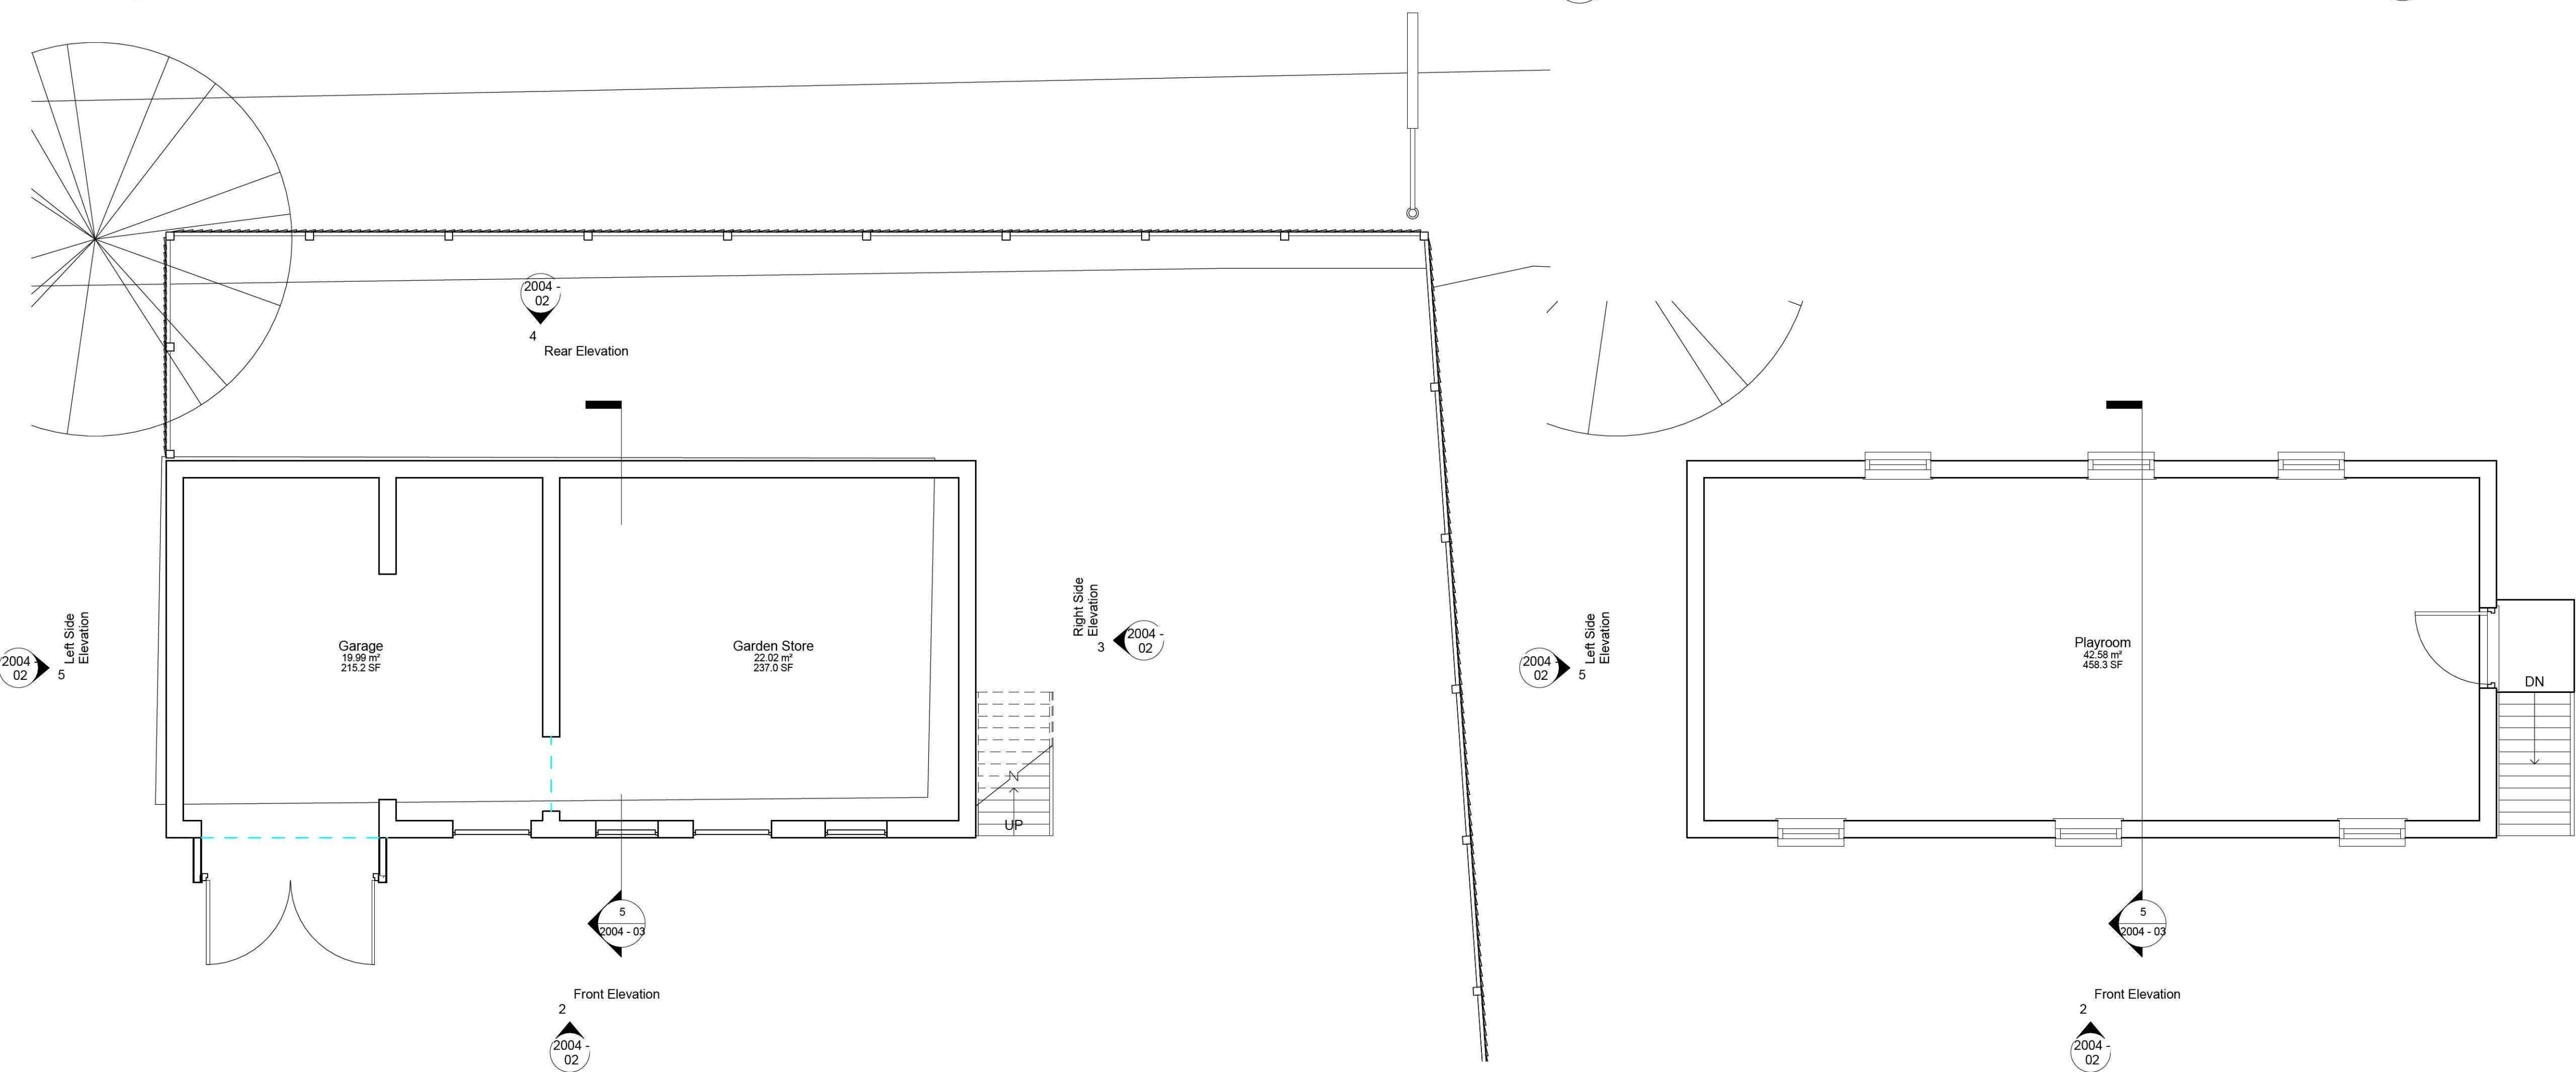

1 Ground Floor

1 : 50

6 1st Floor

1 : 50

GENERAL CONDITIONS
Contractors are responsible for checking all dimensions on site when work commences and before ordering any materials. Any discrepancies should be brought to the attention of the Client for remedial action before commencing further.
All materials not specified to be of a standard suitable for the work proposed and be fit for purpose. All work to be in accordance with good building practice and all necessary BS codes for Workmanship on Building Sites.

Revisions

Client: Mr & Mrs G Mitchell

Site: Conversion of Existing Outbuilding into a Residential Dwelling at The Limes, 315 High Road, Whaplode

Drwg Title: Existing Plans & Elevations



2nd Floor - 5B Sheepmarket
Spalding
P E 1 1 1 B H
Tel : 01775 768 921
e-mail: enquiries@remwaydesign.co.uk

Drwg Size	Drawing Number	Date
a1	2004 - 02	Feb11