






Existing Front Elevation 1:100

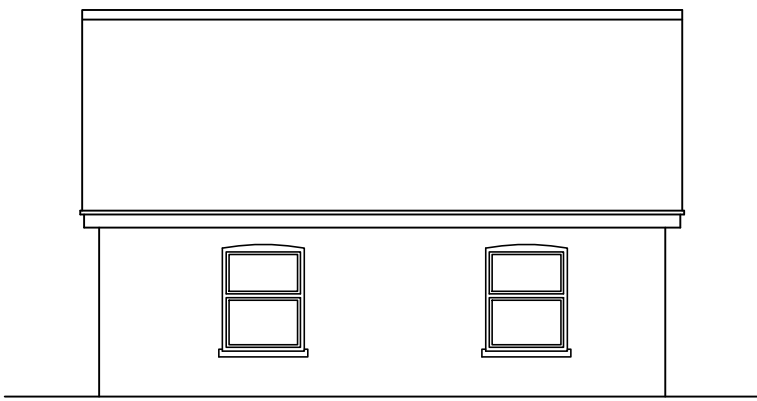


Existing Side Elevation 1:100

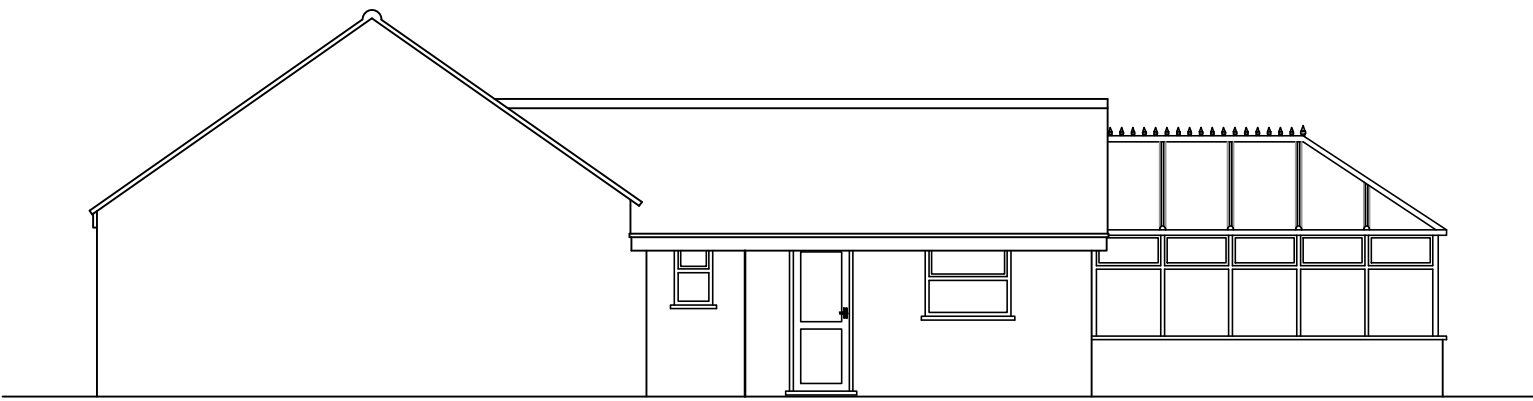


Existing Rear Elevation 1:100

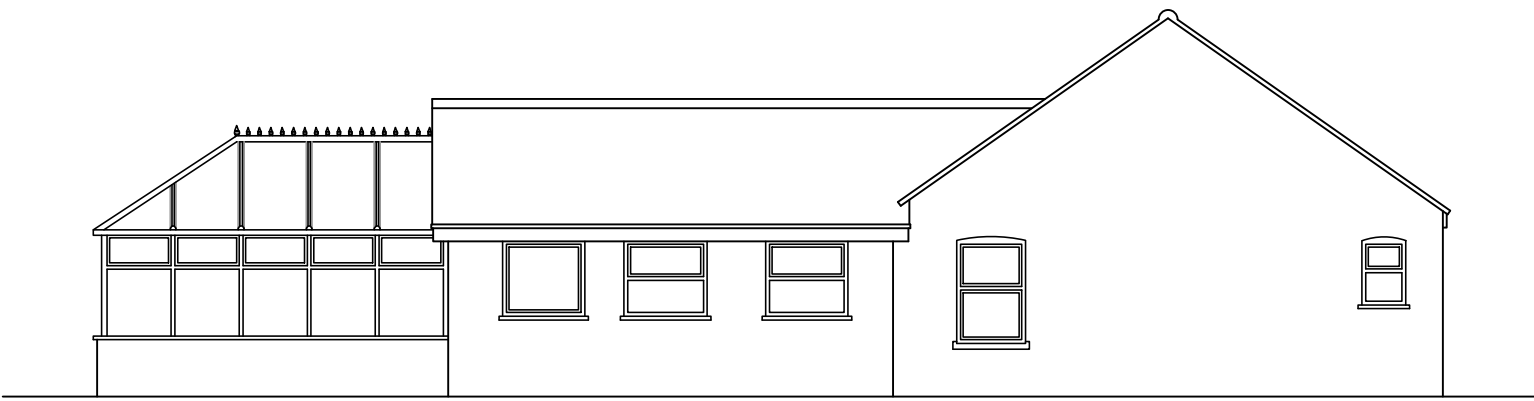

Existing Side Elevation 1:100

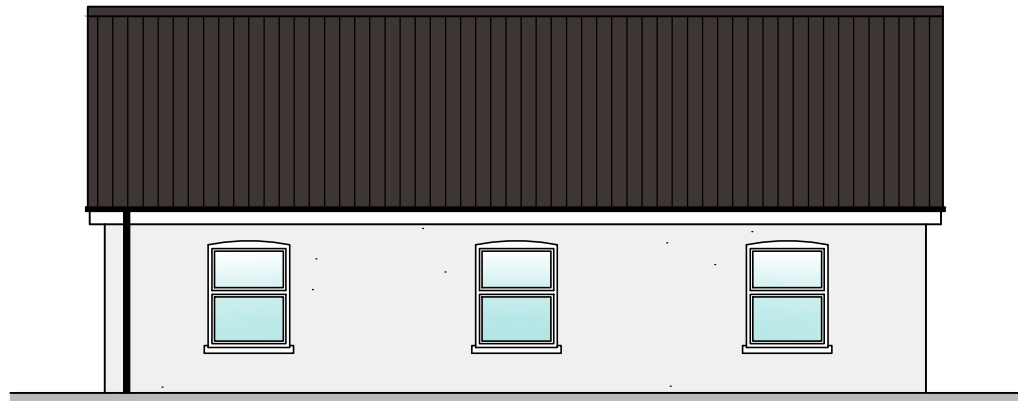


Proposed Front Elevation 1:100

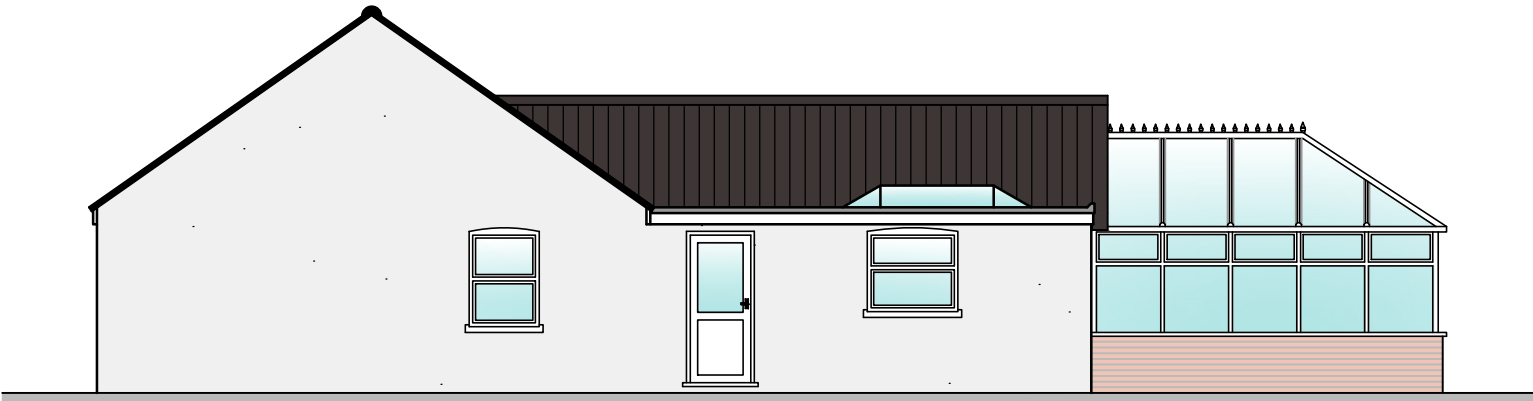


Proposed Side Elevation 1:100




Proposed Rear Elevation 1:100

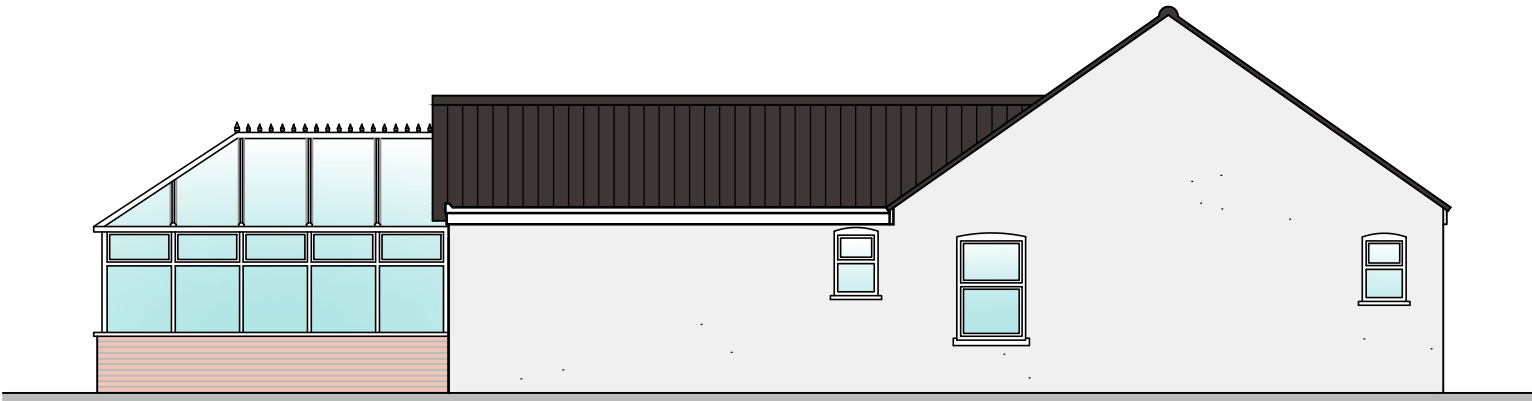


Proposed Side Elevation 1:100

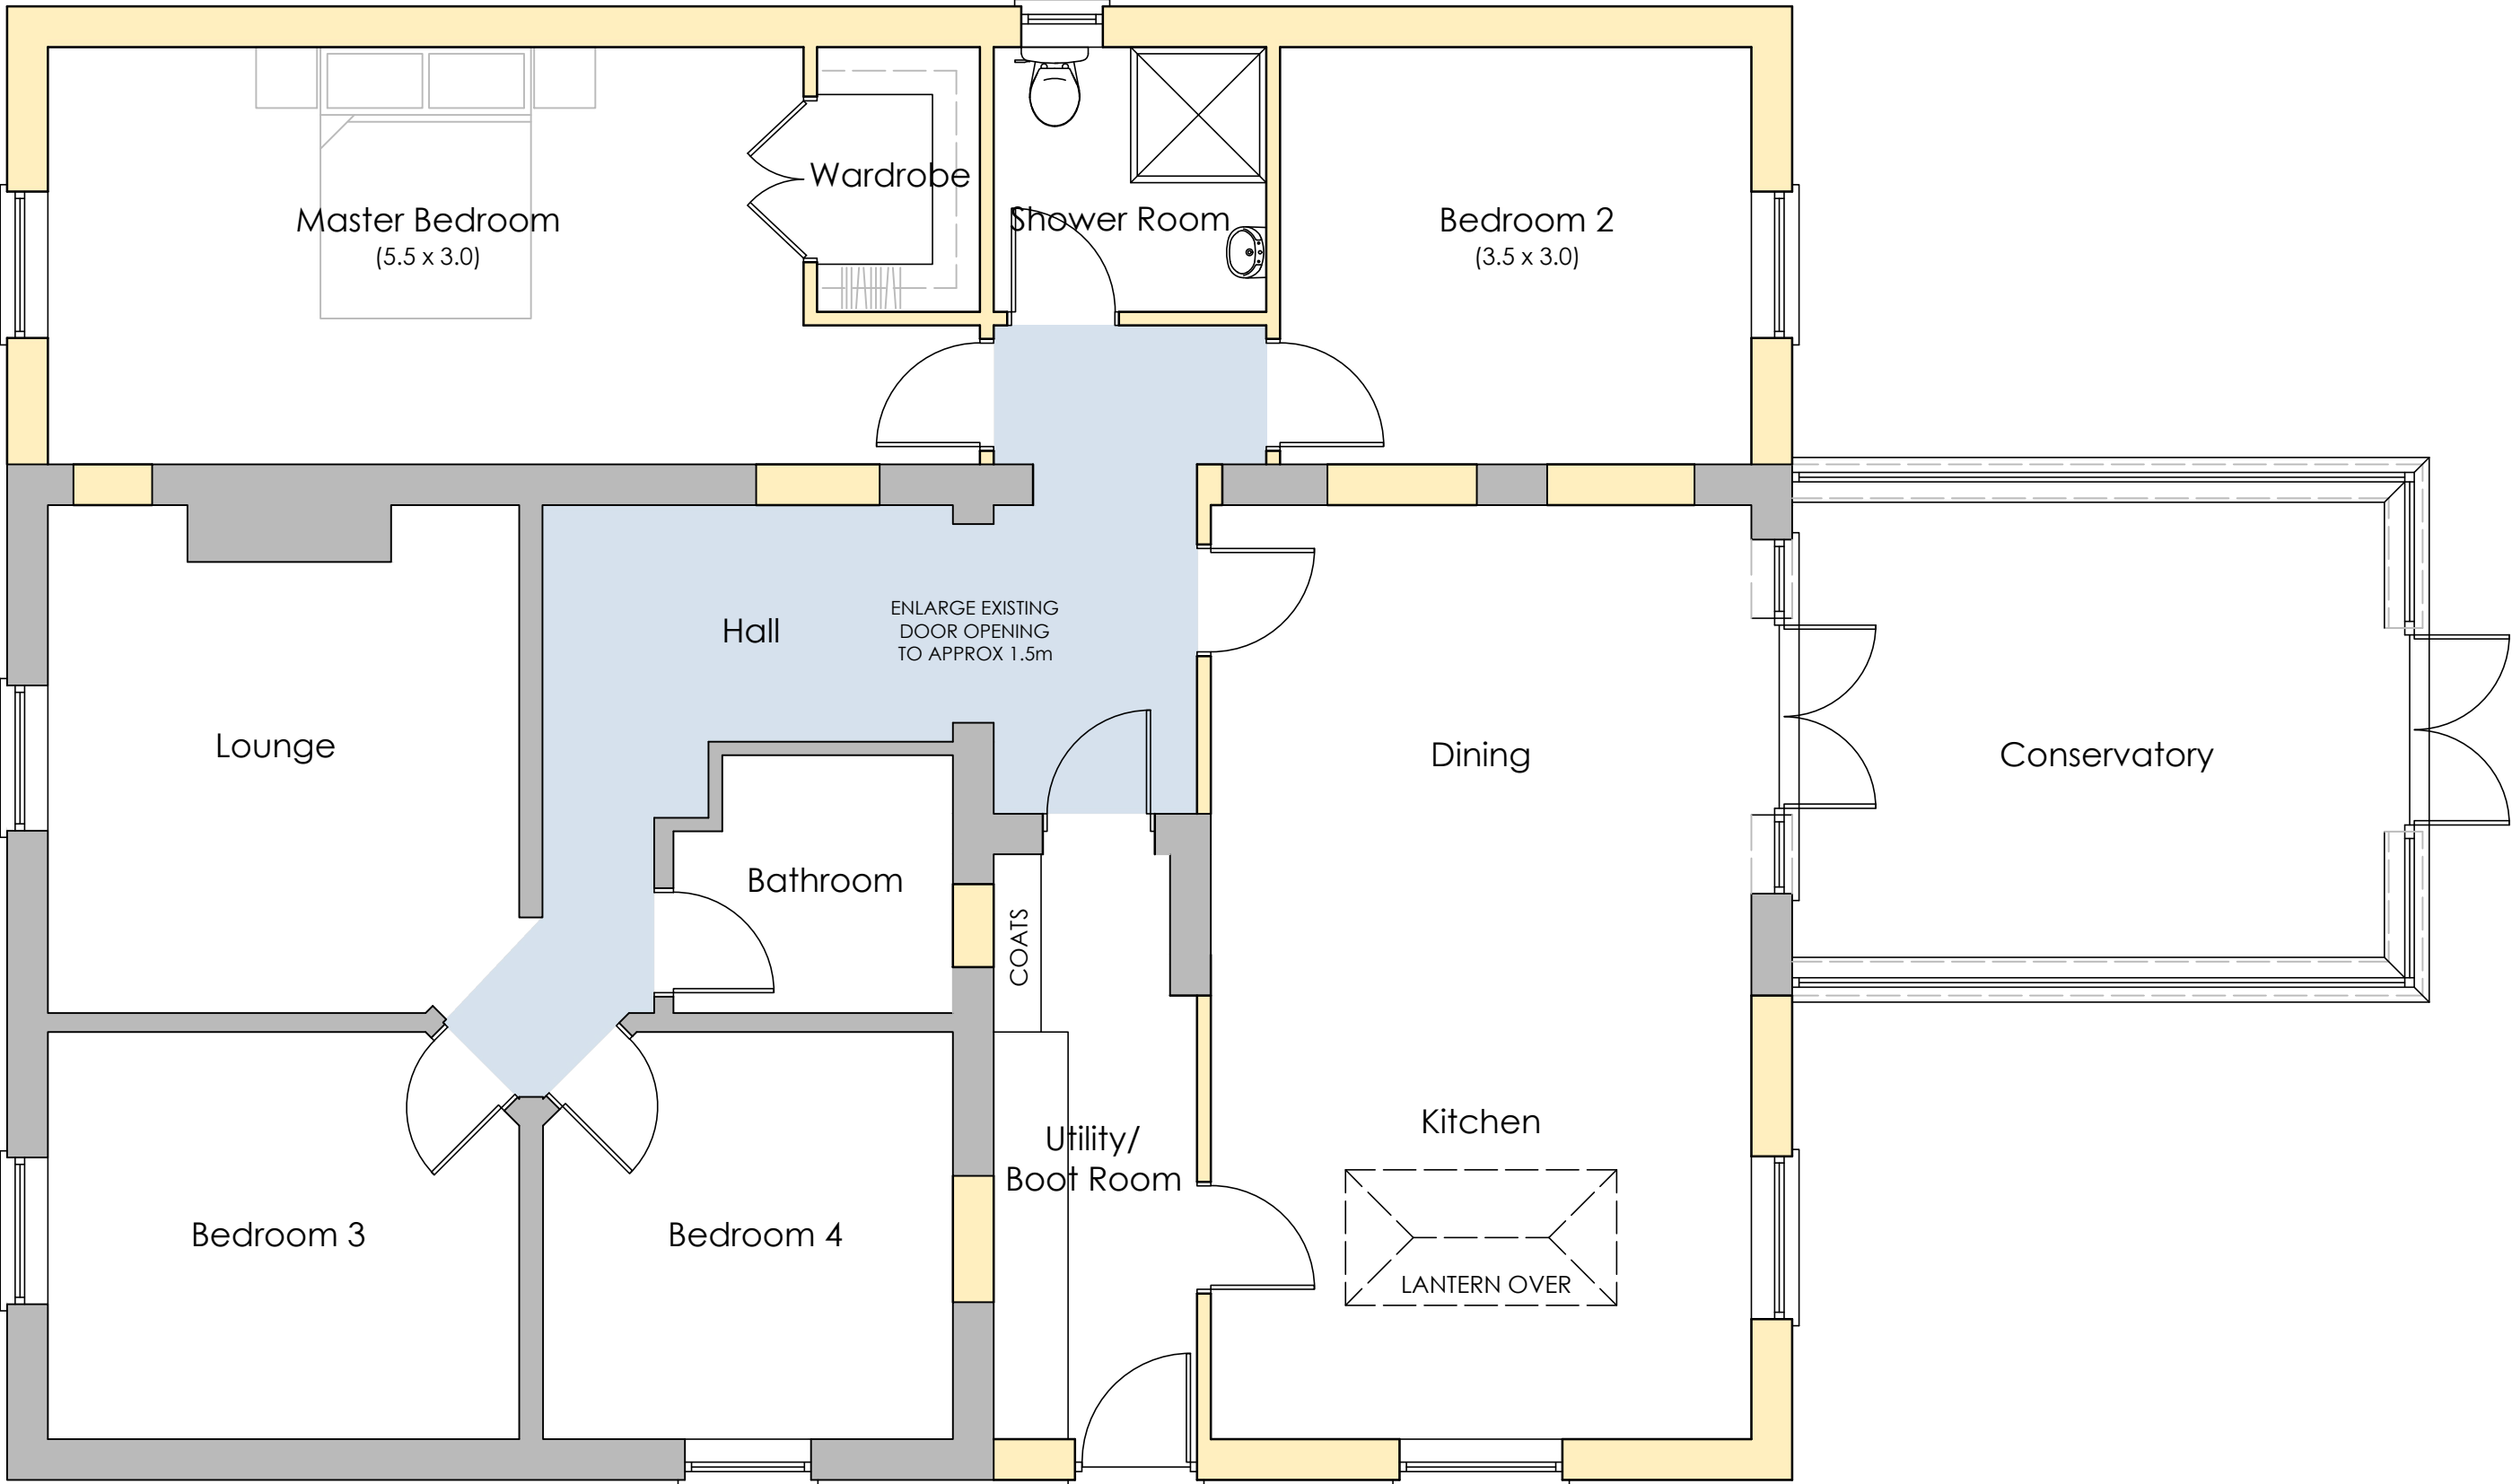


Proposed Floor Plan 1:50

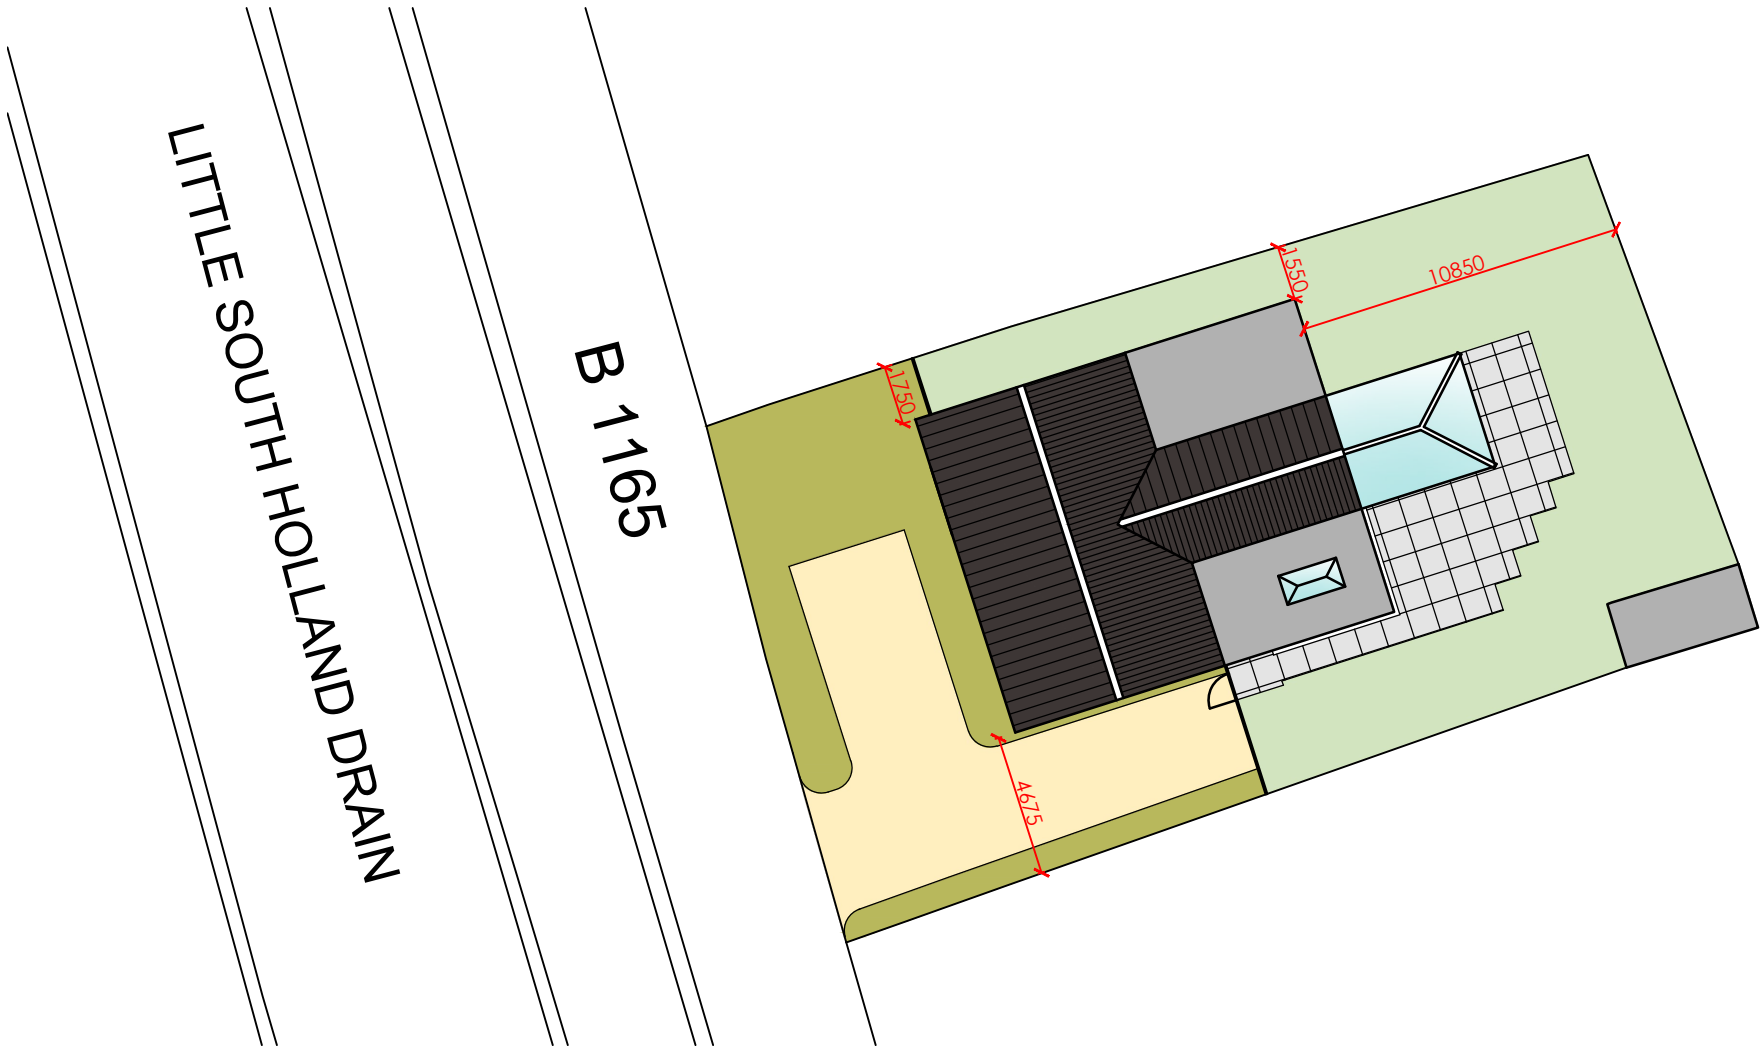


Proposed Site Plan 1:250

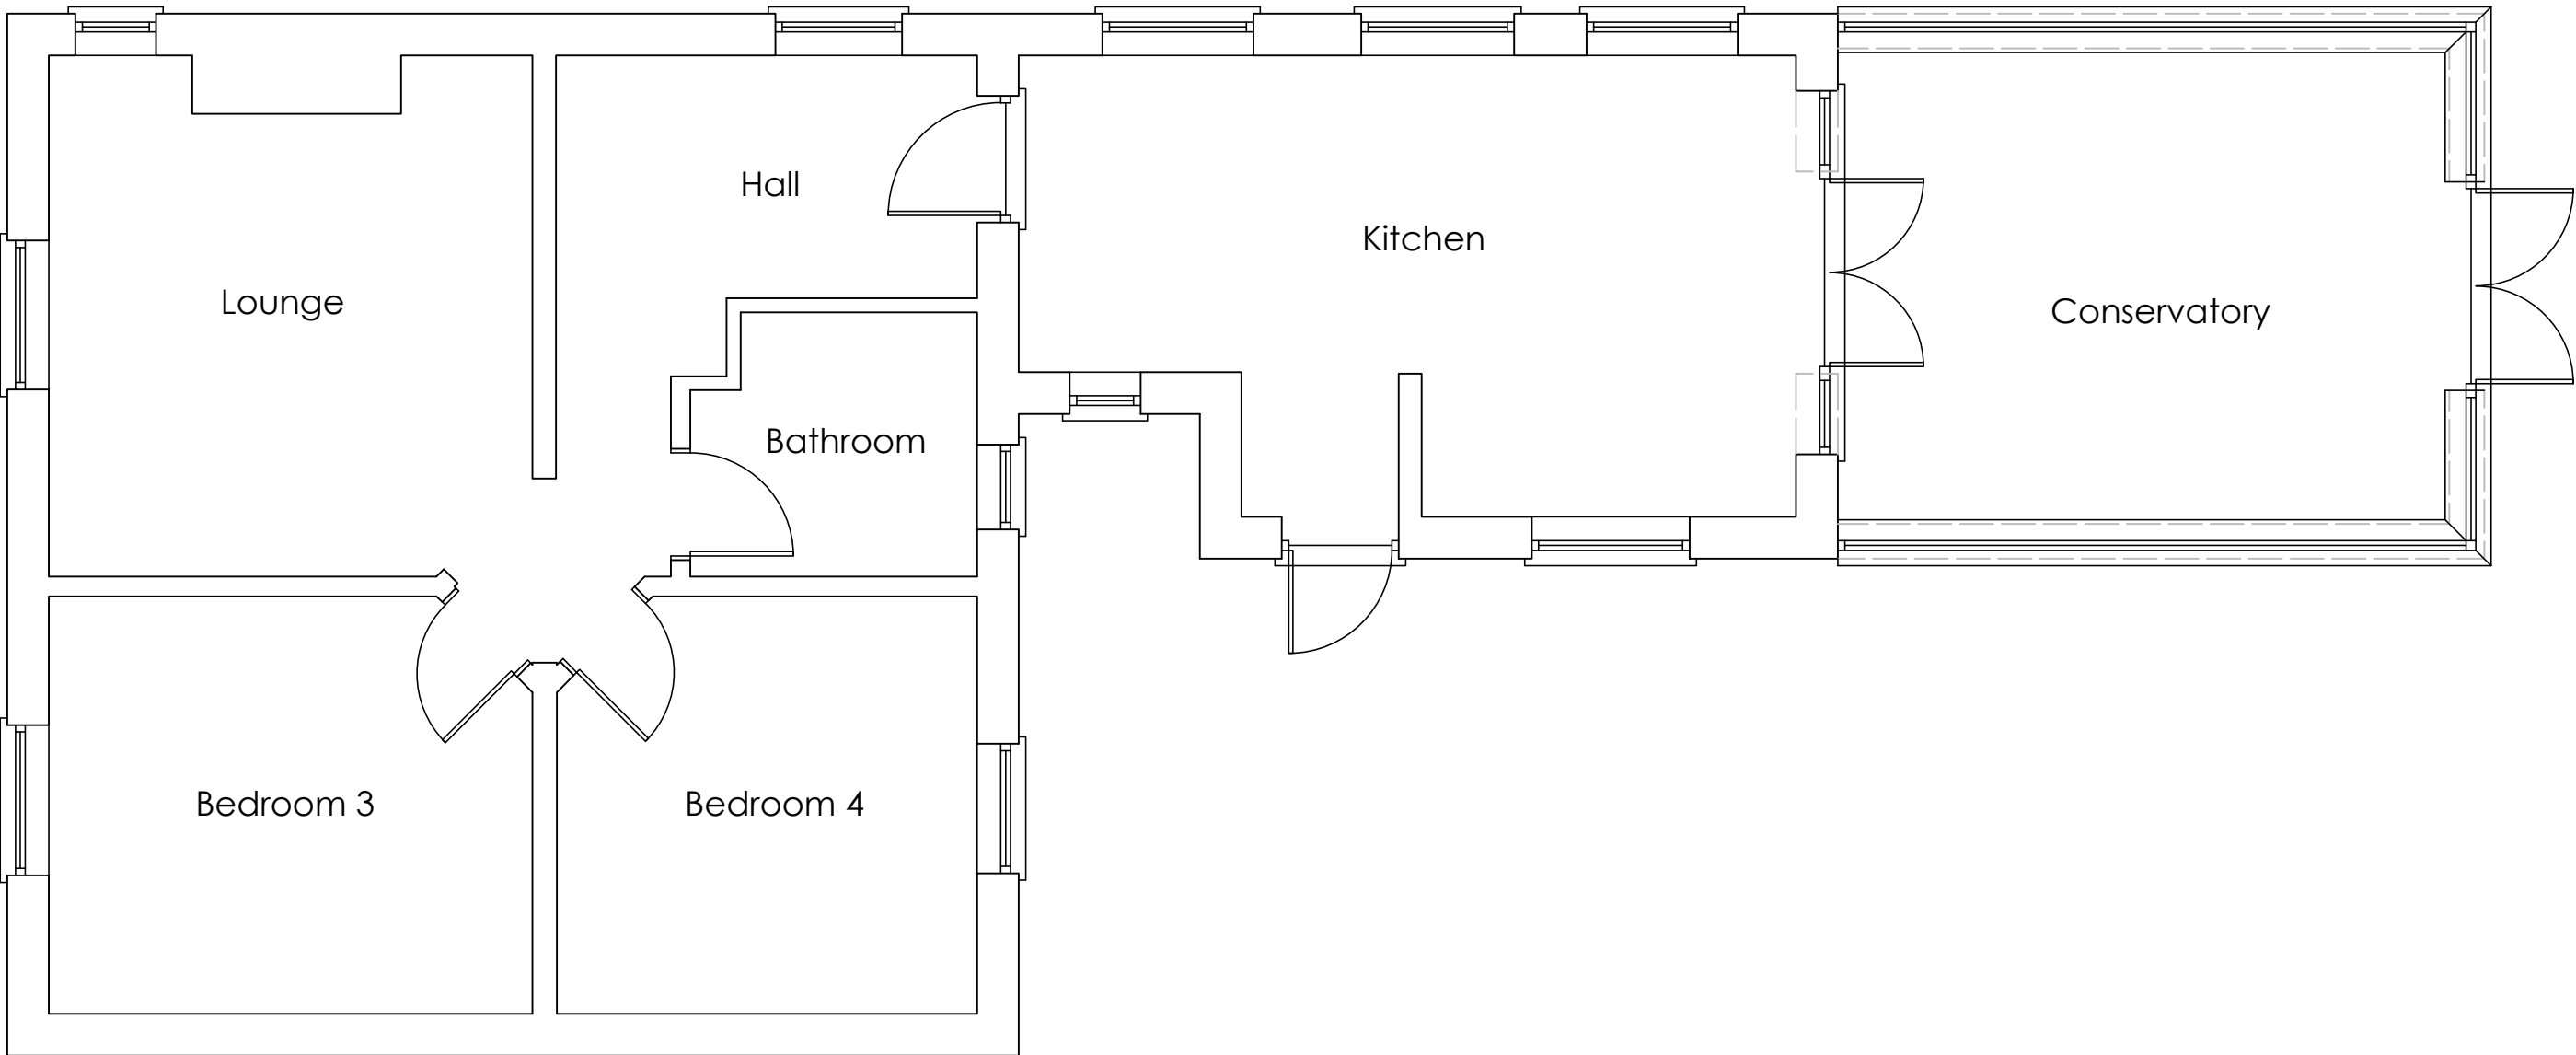

Existing Floor Plan 1:50

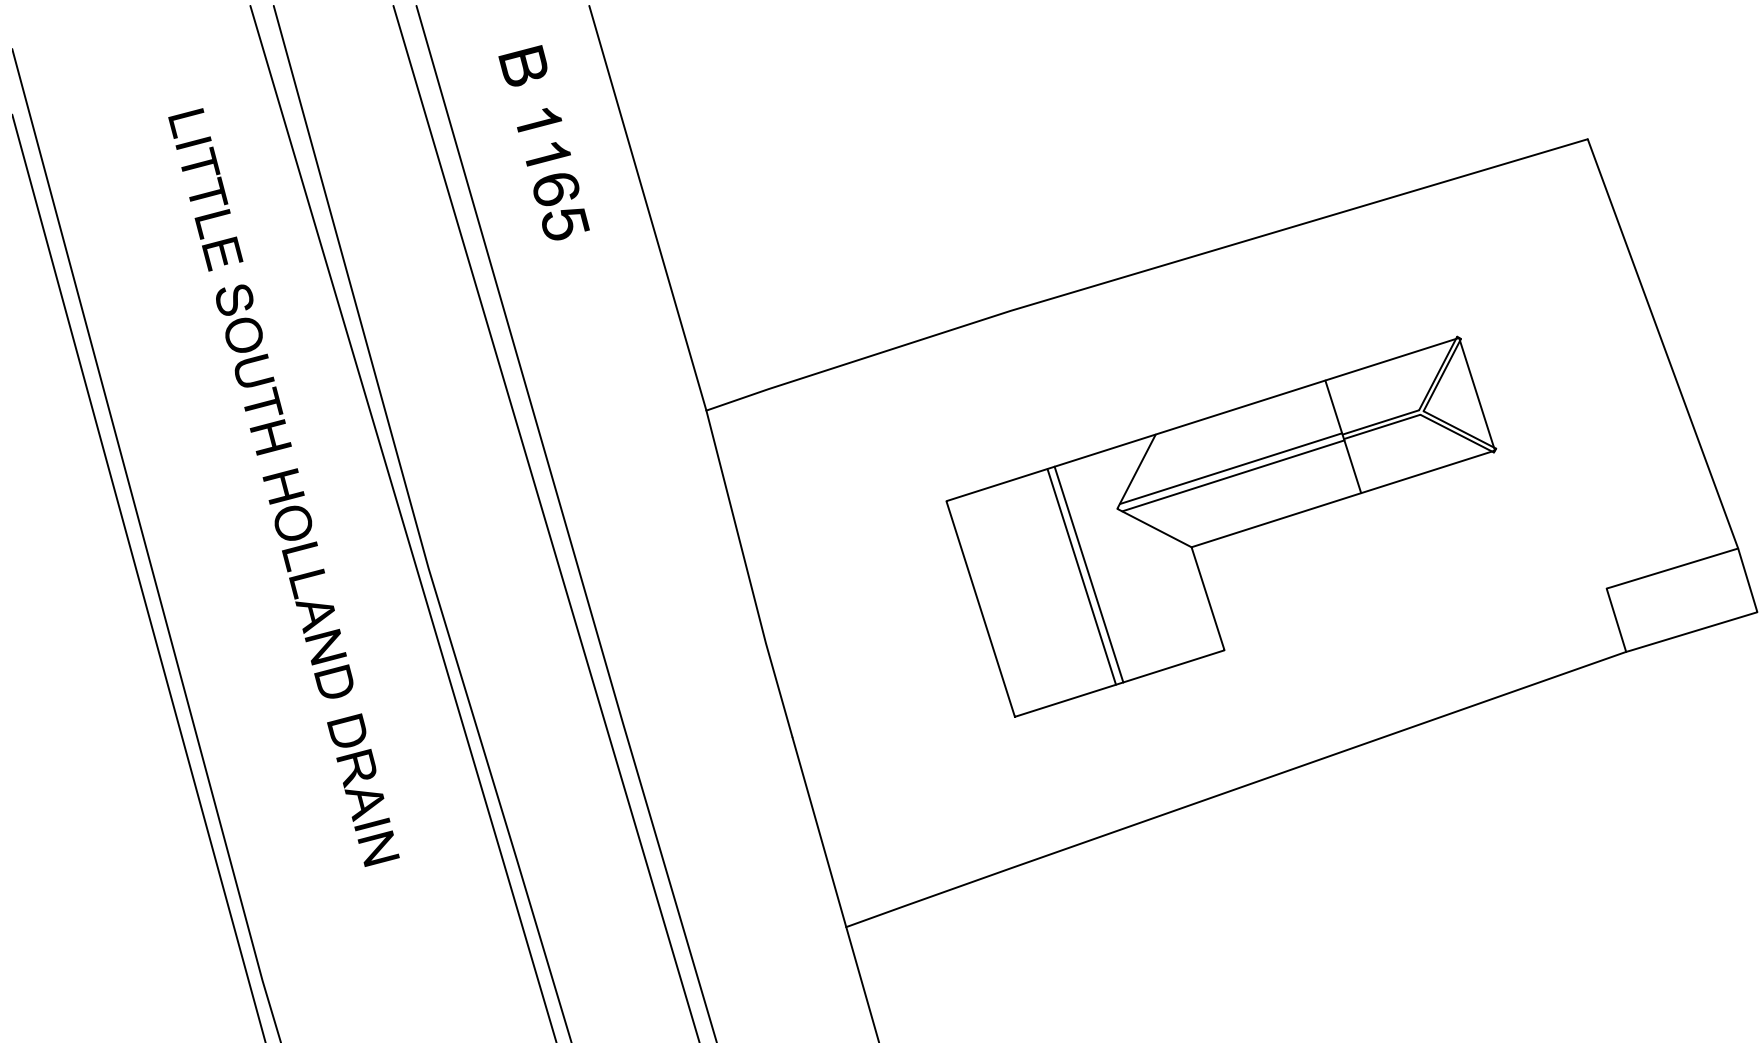

Existing Site Plan 1:250

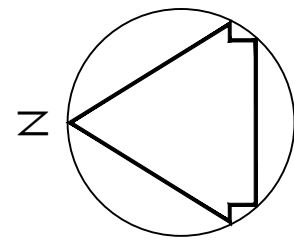

SITE LEVELS TO
REMAIN UNCHANGED

FFL OF EXTENSION TO
MATCH LEVEL OF
UPGRADED EXISTING

DRAWING REVISIONS		
INSPIRE ARCHITECTURAL		
WOODGATE HOUSE, HOLLYCROFT ROAD, EMNETH 01945 351442 07920 796449 inspirearchitectural@gmail.com		
PROJECT Proposed Extensions to Willowcroft Ravensbank, Whaplode St Catherine		
DRAWING TITLE Existing and Proposed Plans, Elevations and Site Plans		
SCALE	as shown at A1	
DATE	MARCH 2022	
DRAWN	STB	
DRAWING NO	253 - 02 A	