


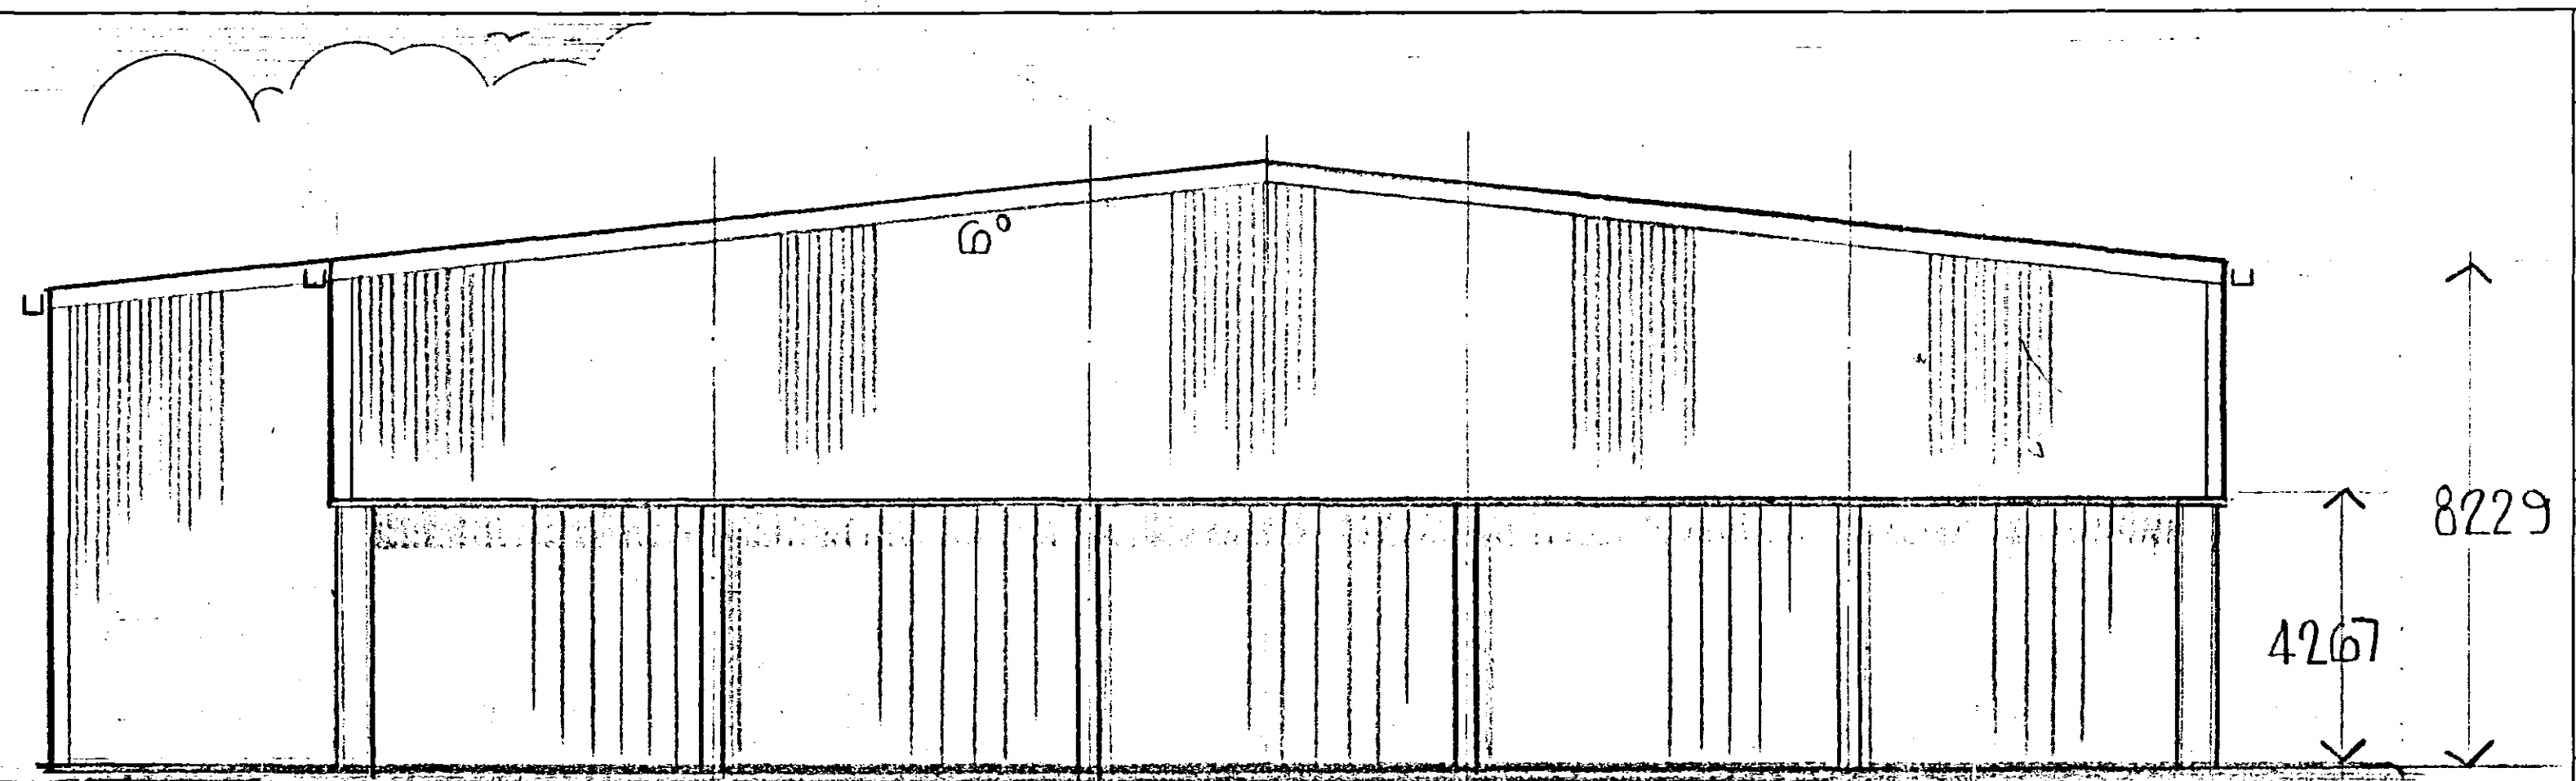


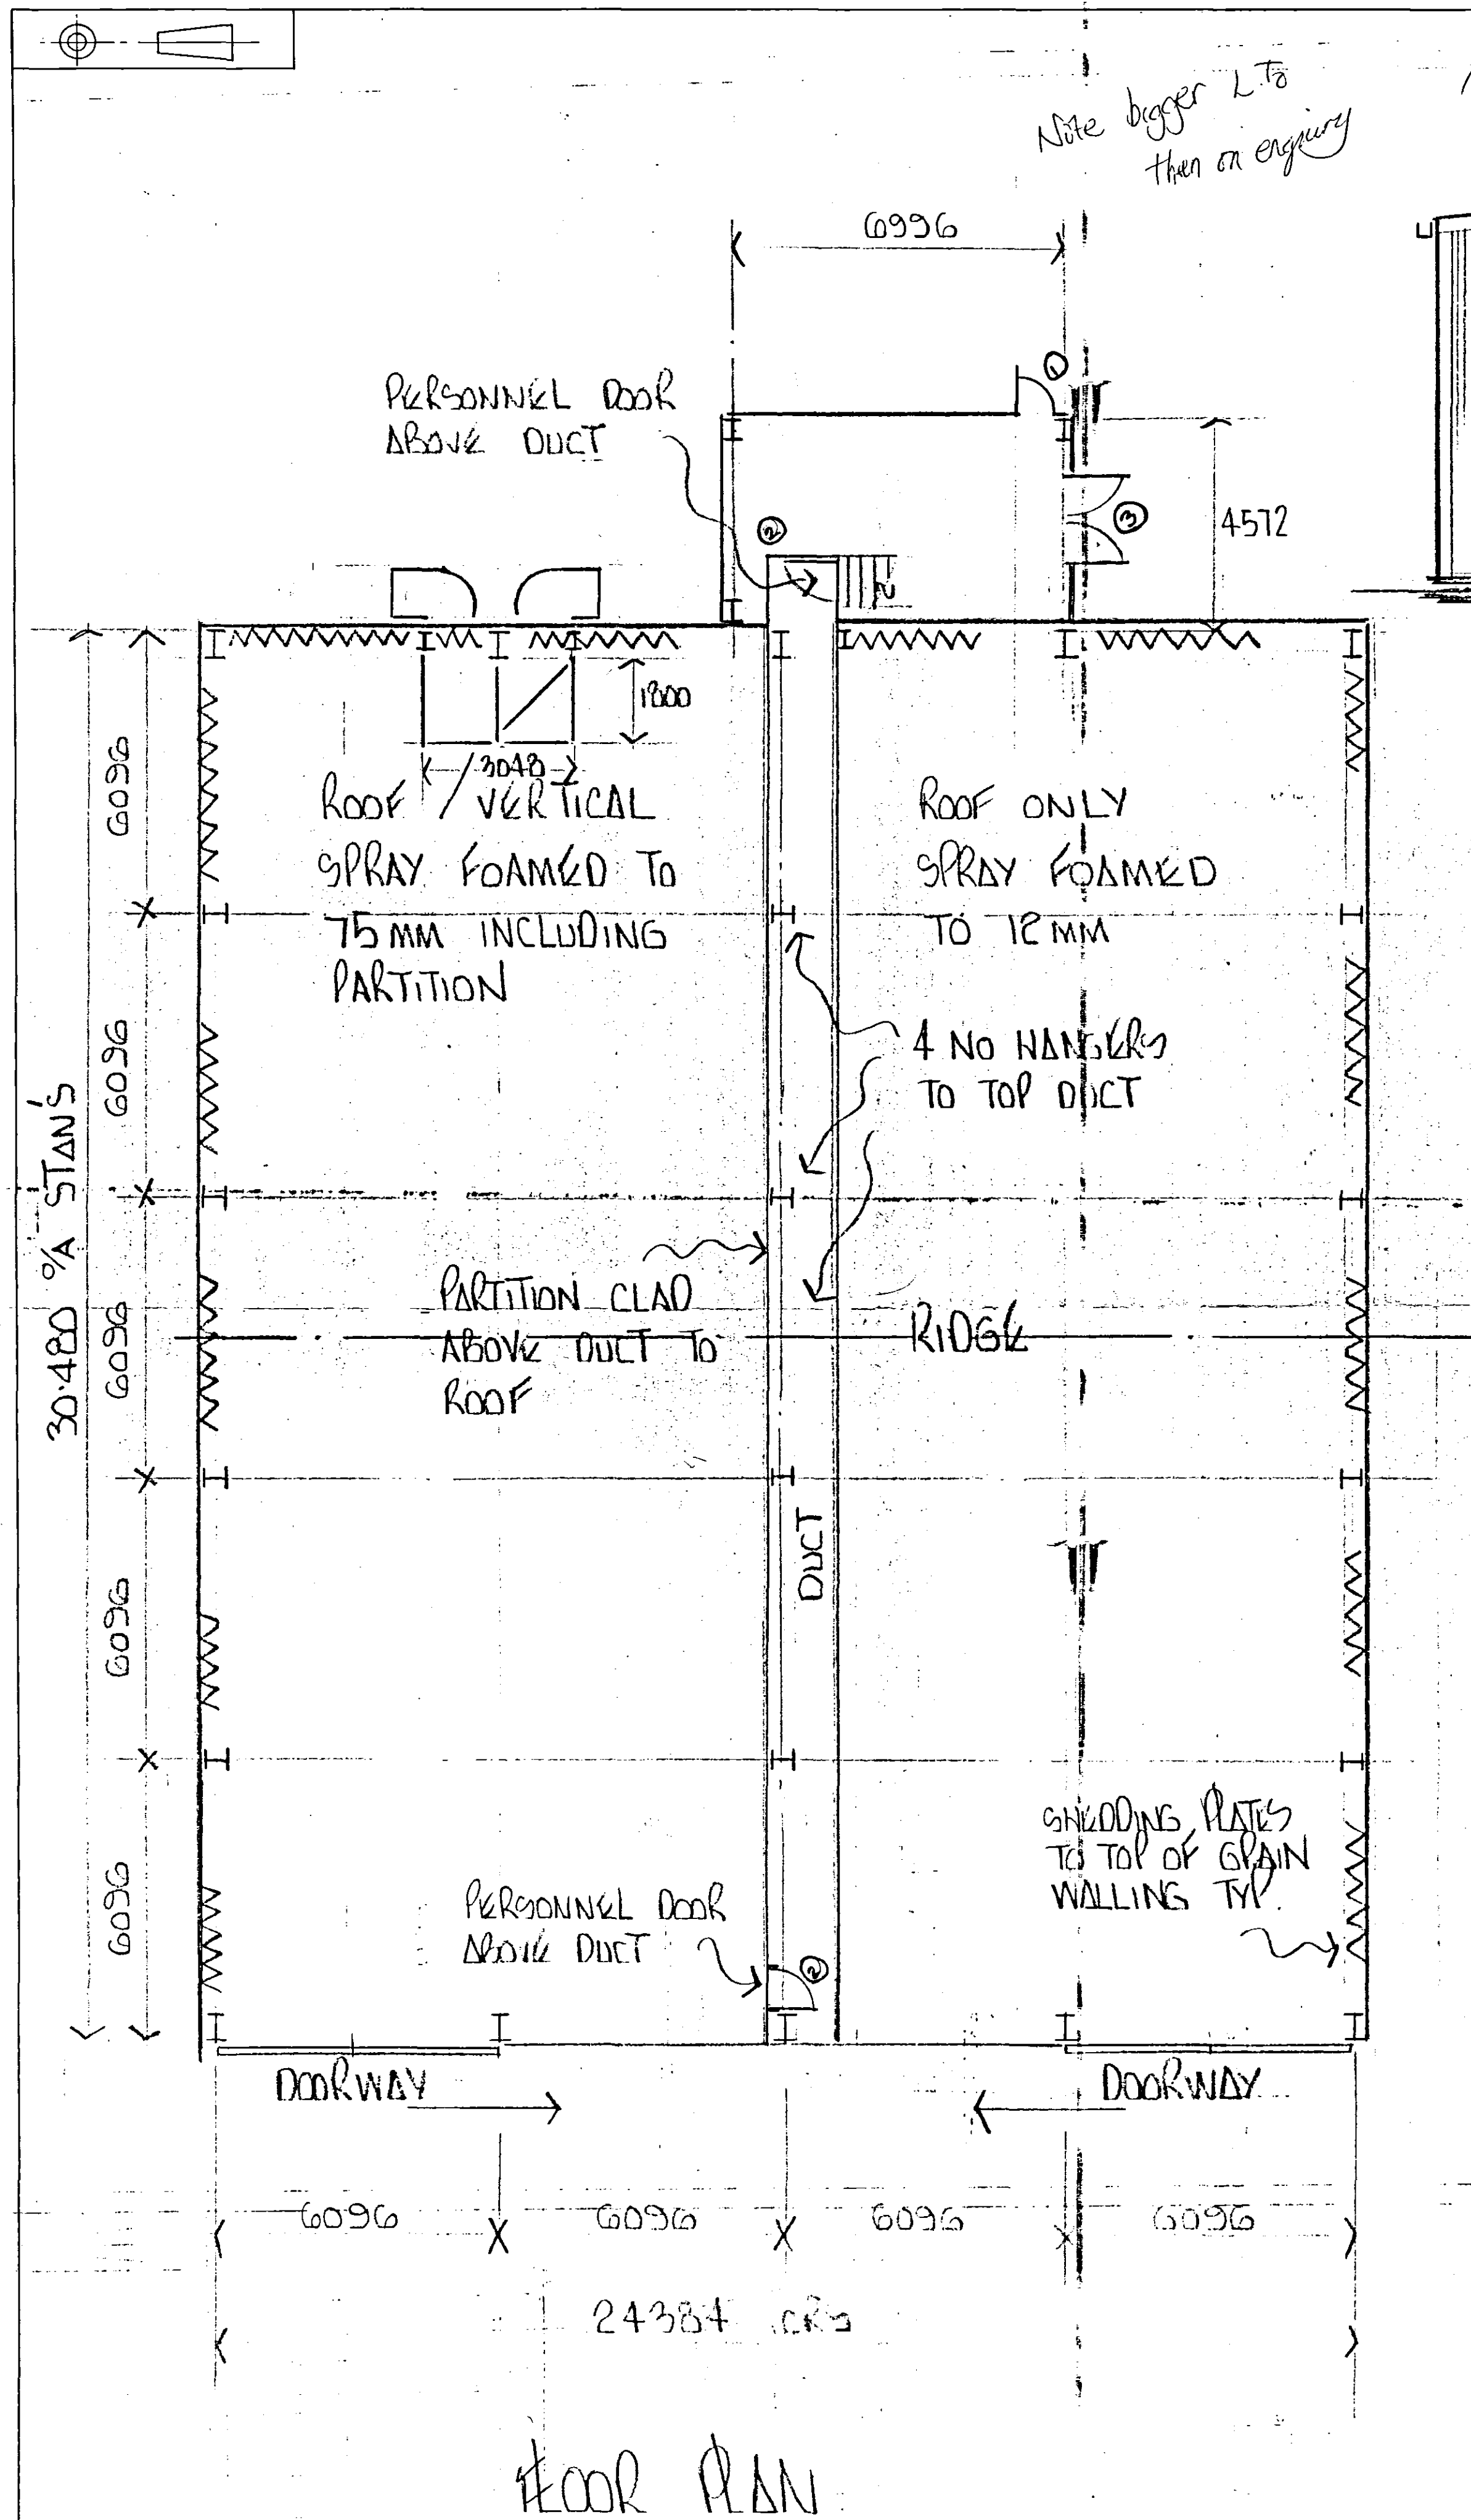


SIDE ELEVATION (PICTURE EXTENSION)

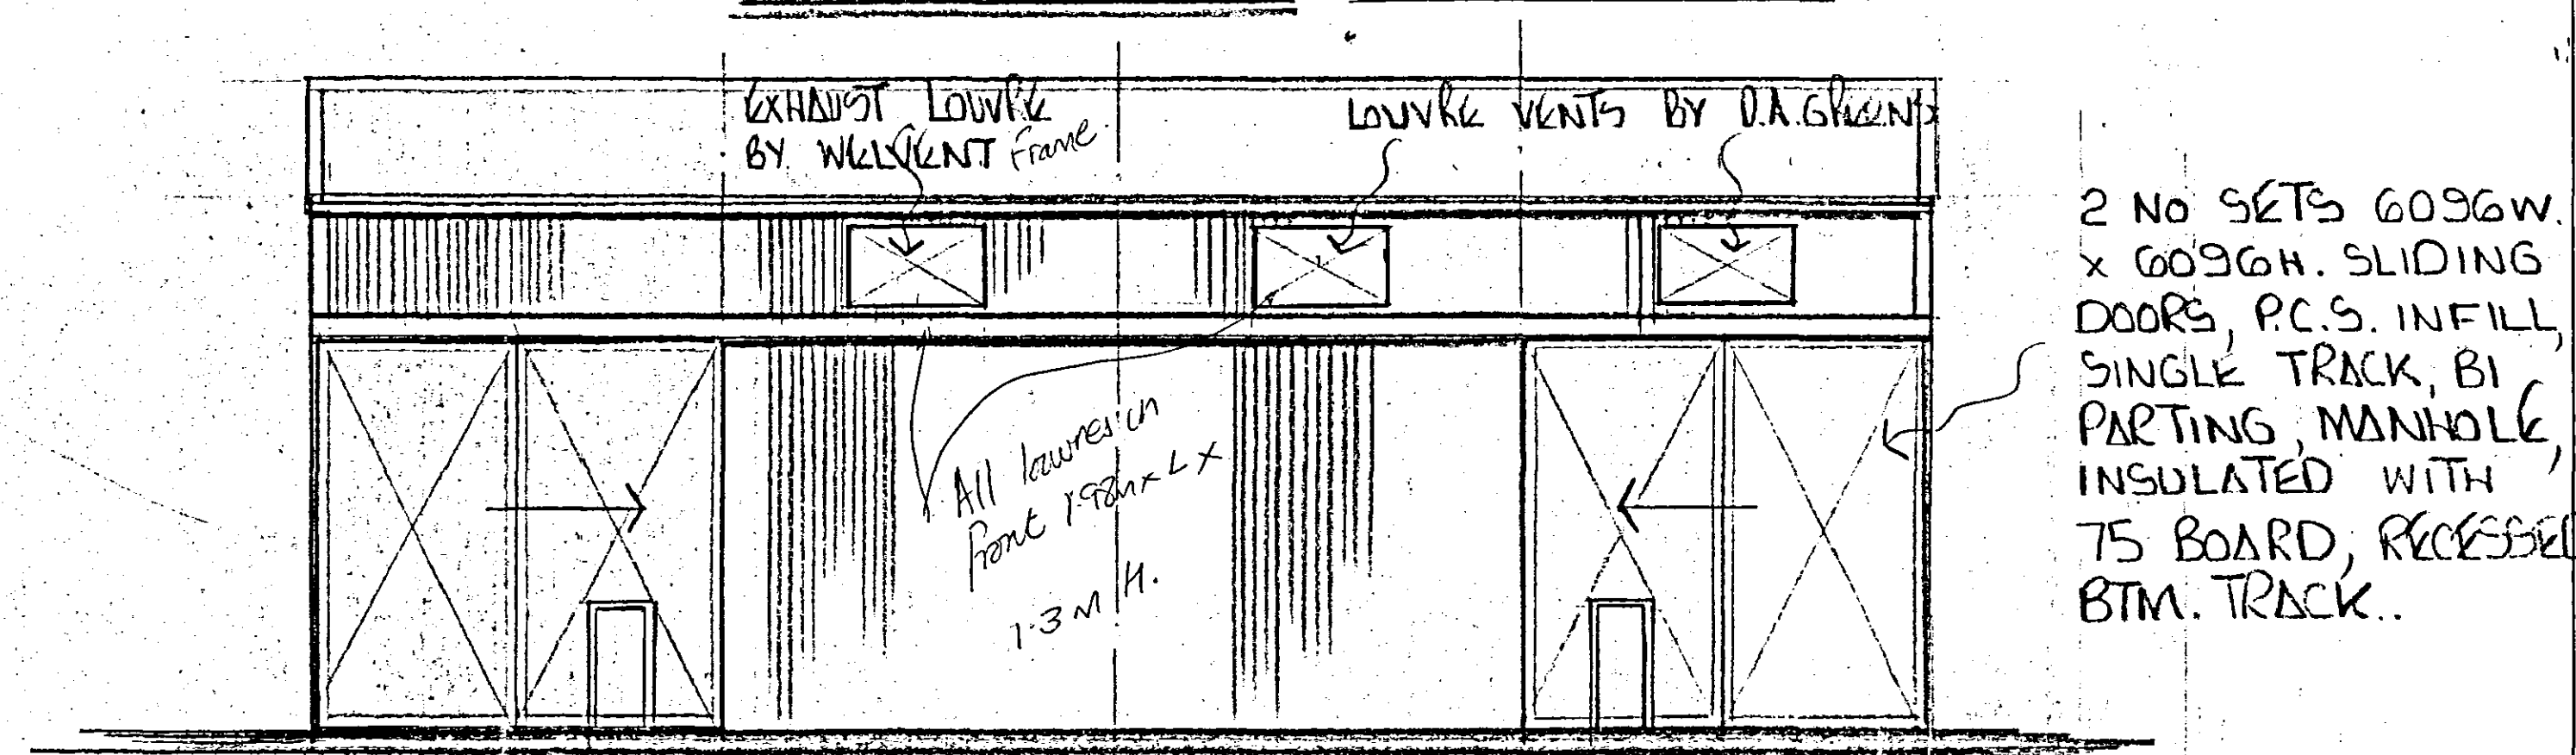

FRONT ELEVATION

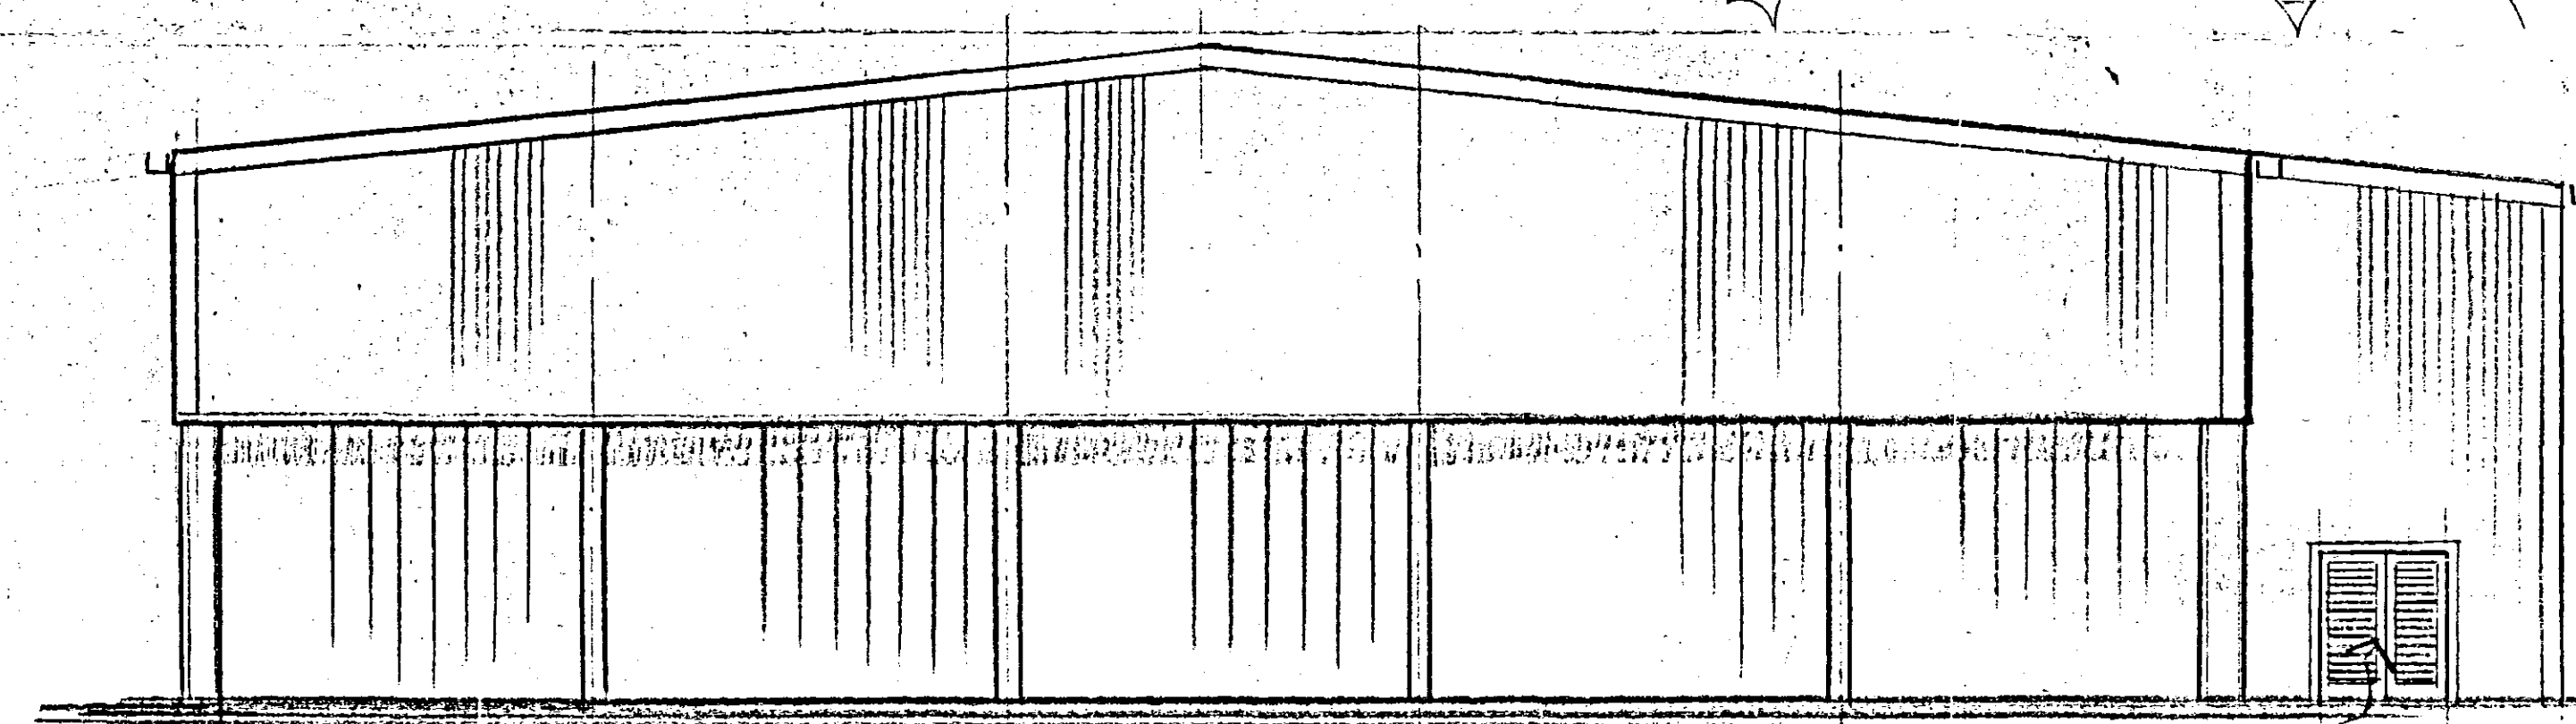

SIDE ELEVATION

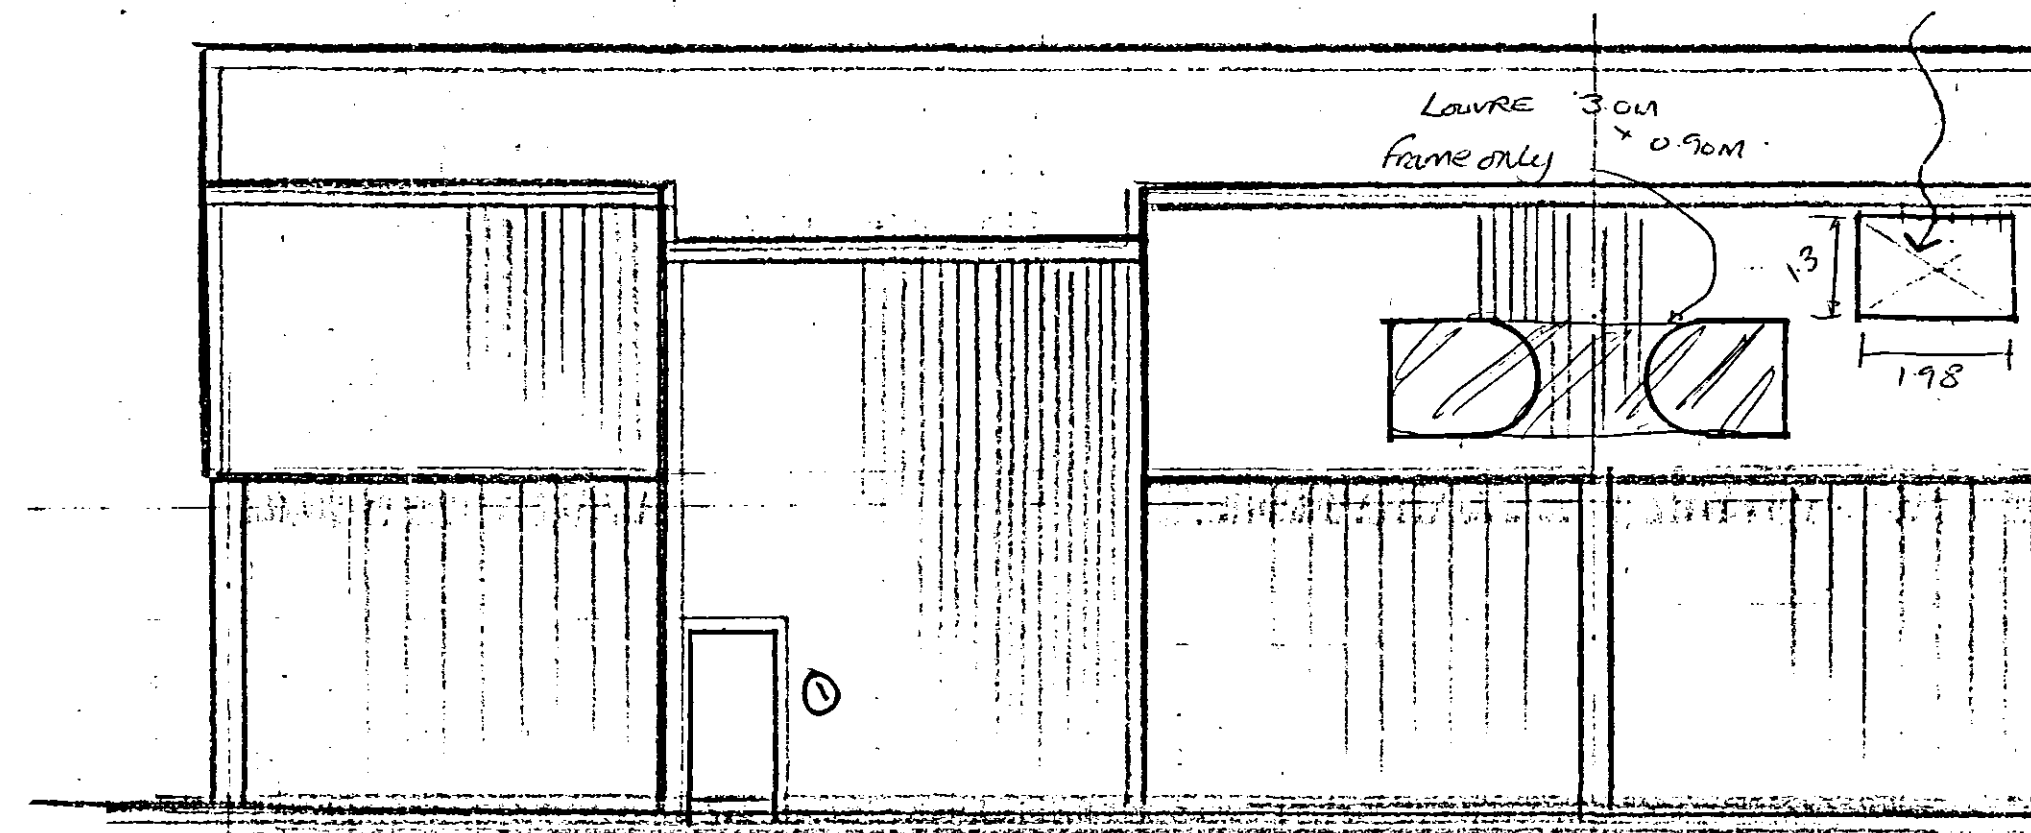

REAR ELEVATION

ROOF :-
P.C.S. GOSSEWING
GREY, NO ROOFLIGHTS
TRIALINE GUTTERS

VERTICAL :-
P.C.S. OLIVE GREEN
THRUST PANNELLING:-
4267 HIGH GRAIN
WALLING

DRAWING NO.

D.A. GREEN & SONS Ltd.
WHAPLODE, SPALDING,
LINCS, PE12 6TL.

Tel: HOLBEACH (01406) 370585

Fax: HOLBEACH (01406) 370766

GENERAL NOTES
ALL HOLE SIZES MUST BE
NOTED ON ACTUAL DETAILS.
ALL WELDING TO BE mm FILLET
WELD CONT. EXCEPT WHERE NOTED.
ALL NOTCHES TO HAVE 10mm
RADIUS.

REVISIONS BY DATE

S/BLAST	
PAINT	
REPAINT	
SCALE	DATE
DRAWN	MM
CHKD.	MM

DRAWING ISSUED TO

F.	W.	SP.	A.	AP.	T.	SM.	CR.
SC.	LP	RC	CM.	SO.	ST.	B.	

ARCHITECT

CONSULTING ENGINEER

MAIN CONTRACTOR

PROJECT
CAUDWELL FARMS LTD

SITE ADDRESS
**HOMER FARM
WYKEHAM
SPALDING**

DETAILS
**PLAN / ELEVATIONS
(ALL DRAWINGS)**

GREEN
STRUCTURAL

DRAWING NO.