
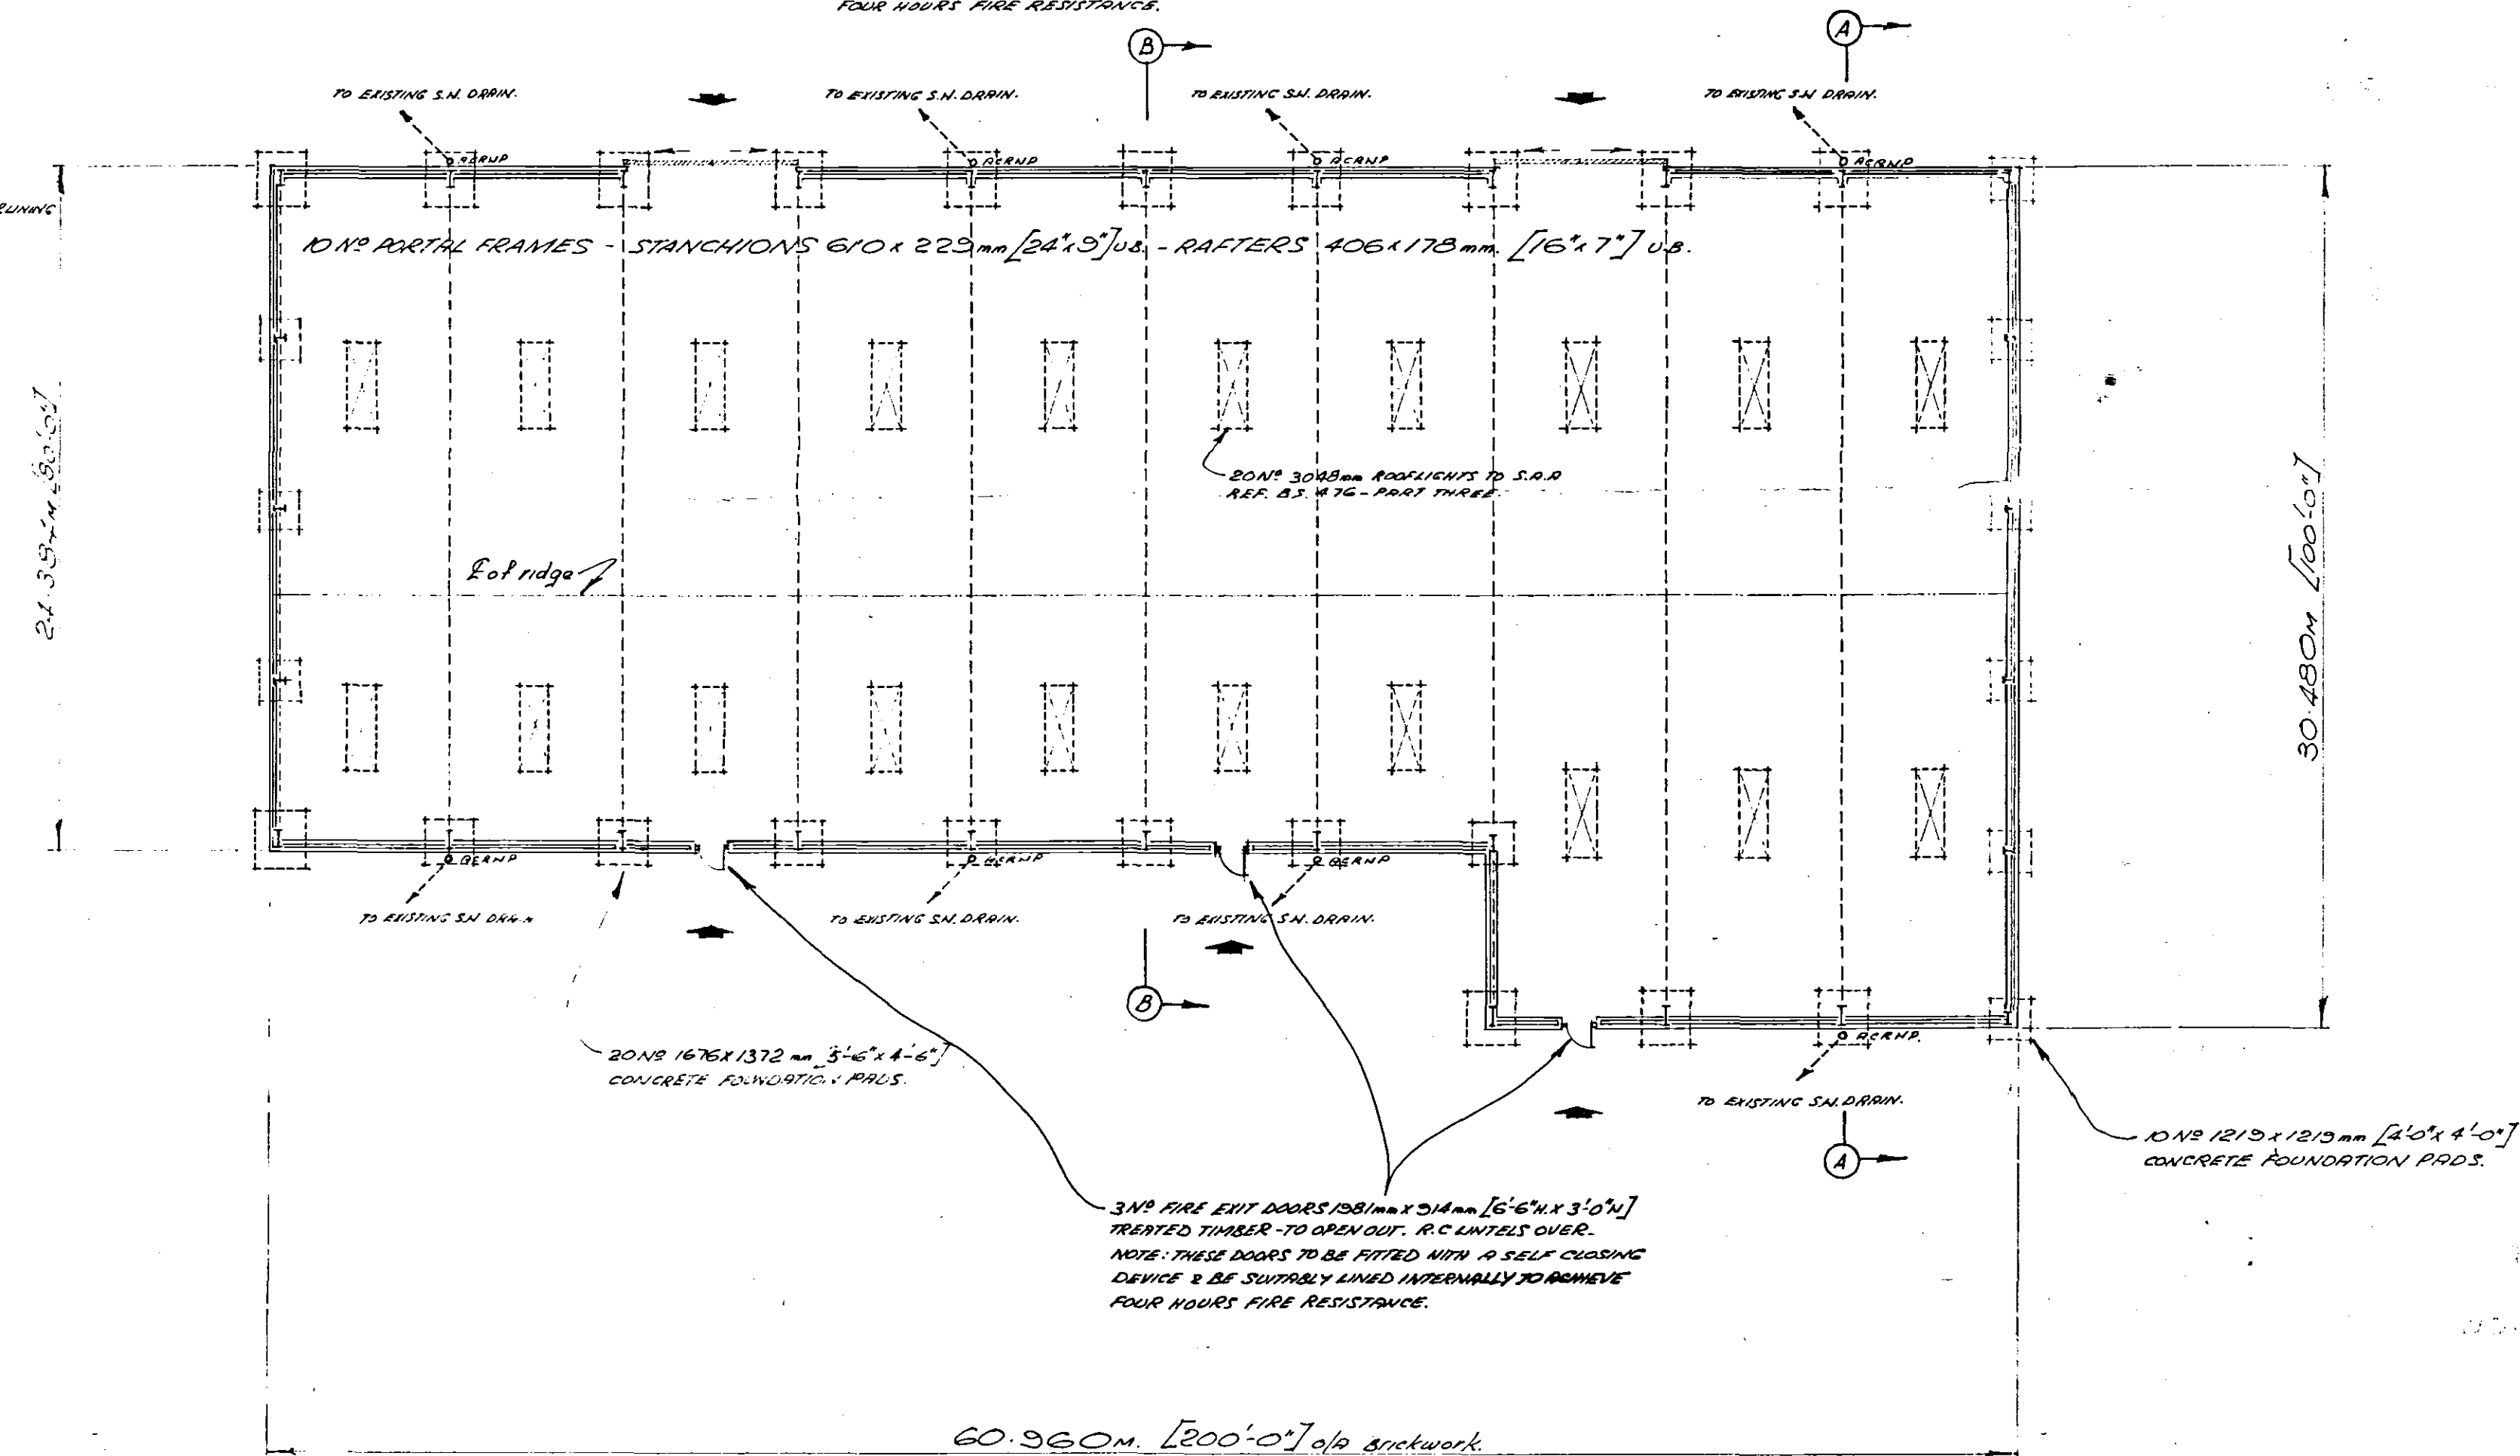


TURNED SHEET

NORTH ELEVATION

2ND PRHS SLIDING DOORS 6036mm x 18495mm [10'0" x 110'0"]

2ND PRHS SLIDING DOORS 6036mm x 18495mm [10'0" x 110'0"]

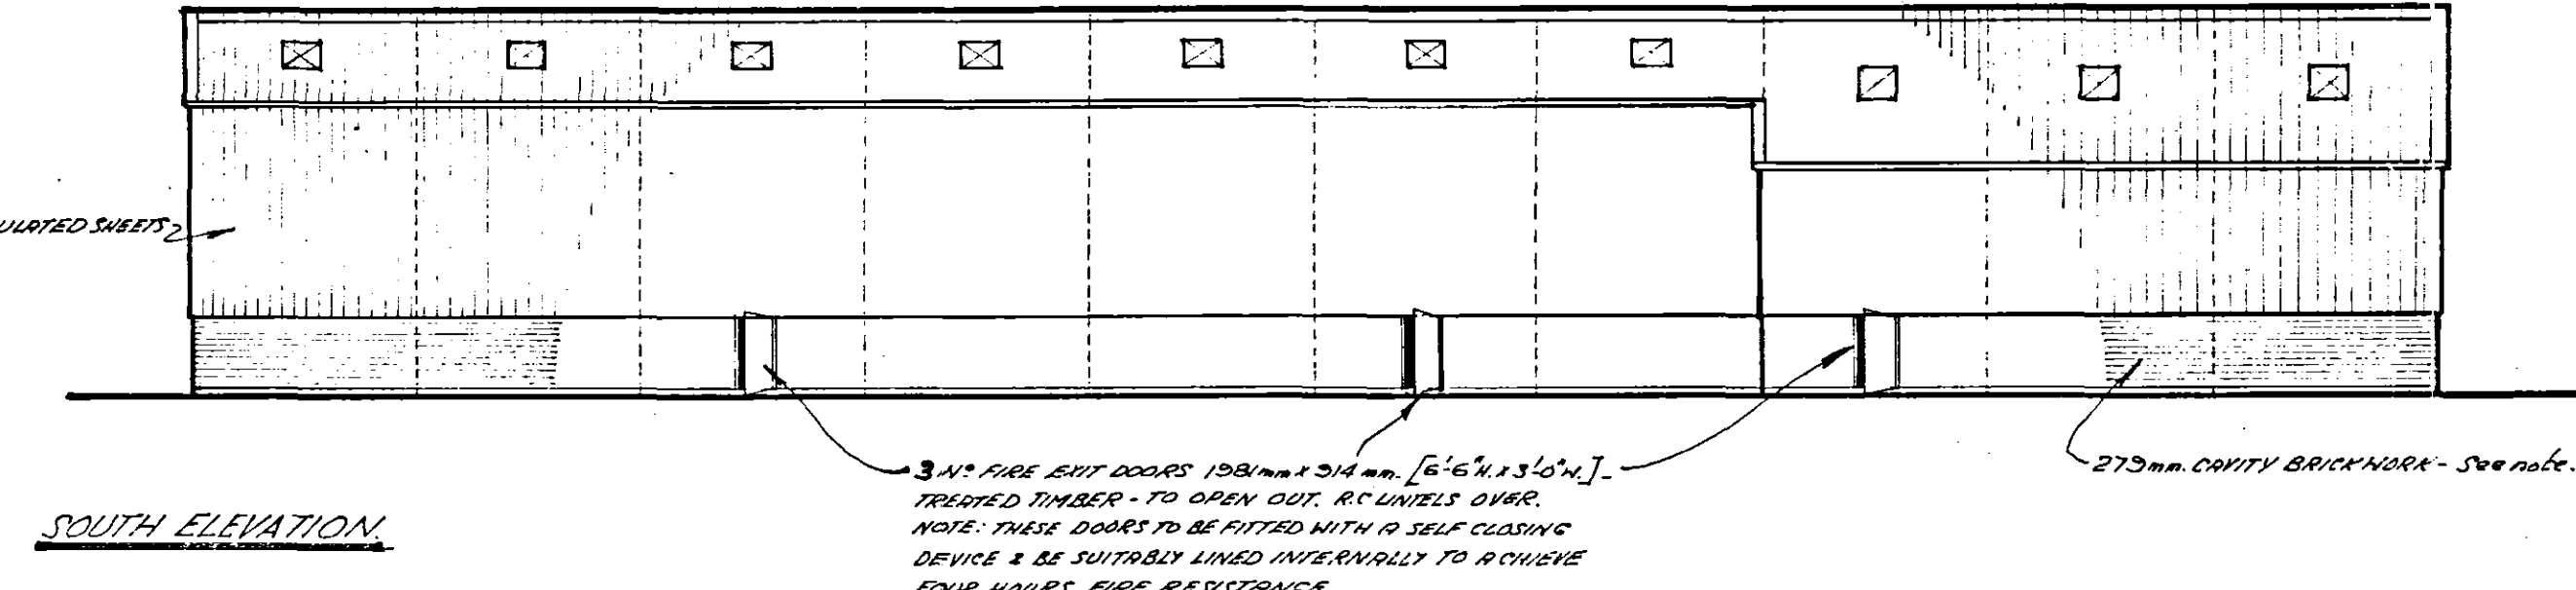

PRIME		REPAIR	
REV. BY	REVISION	DATE	REV. BY
CLIENT		D. A. GREEN & SONS LTD.	
<u>D.A. GREEN and SONS LIMITED</u>		HIGH ROAD	
TITLE		WHAPLODE	
<u>PROPOSED WAREHOUSE OFF KIRKGATE -</u>		SPALDING, LINCS. PE12 6TL.	
<u>WHAPLODE - SPALDING - LINCOLNSHIRE.</u>			
SCALE	DRAWN	CHECKED	DATE
1:200	<i>[Signature]</i>		5.11.75
			REF. No. <i>D.A. 6/17/1.</i>