

D. A. GREEN & SONS Ltd.
HIGH ROAD
WHAPLODE
SPALDING, Lincs.,
PE12 6TL
 Tel: HOLBEACH (0406) 370585

GENERAL NOTES
 ALL HOLES TO BE DIA. FOR
 DIA. BOLTS EXCEPT WHERE NOTED.
 ALL WELDING TO BE mm FILLET
 WELD CONT. EXCEPT WHERE NOTED.

GENERAL NOTES


- All drains to be flexibly jointed and to be bedded on and surrounded by min. 100 mm pea gravel. In the event of drain encasement flexibility of drains must be maintained.
- Surface water from roof remains as existing.
- New 1/c5 to comprise 600 x 450 x 215 mm thick class B engineering brickwork, fairfaced internally, off 150 mm concrete base, min. 100 mm cover slab with steel inset frame and heavy duty covers.
- Soil drains to comprise 100 mm dia. s.g. or p.f. drains laid to min. 1:40 fall, 100 mm dia., to be fitted with rodding eye and to extend min. 900 mm above top of any window opening and be terminated with birdproof cage.
- Min. of 450 mm to be provided above invert level to vertical stairs and their lowest level.
- Min. unit, waste pipe dia. for wash basins 32 mm, with 75 mm deep steel traps.
- Rodding eye access to be provided at each change of waste pipe direction. All to BS 6301 below ground level and BS 5572: 1978 above ground level.
- Min. 150 mm concrete over drains and peagavel surround where passing under handstanding or vehicle parking areas.
- R/c lintels over pipes passing thro. walls with min. 25 mm compressible material around pipes.
- All drains to be of foul drainage quality.
- If any drain trench is lower than the adjacent foundations of the building and is within 1:00H of the building the trench to be filled with concrete up to the lowest level of the building or, where the trench is farther than 1m from the building the trench to be filled with concrete to a level below the lowest level for the building equal to the distance from the building less 150 mm. See Approved document H. H1 Appendix A11(a) (b) and Diagram A2.1.
- Compartment wall between amenity block and warehouse to have min. of one hour fire resistance. See notes on floor plan.
- All external windows and doors to comprise white upvc frames to sizes and design shown.
- Catnic CN7 lintels over window openings in external walls and over fire doors/enhance doors. Catnic CN8 over Front Entrance / East Elevation. Catnic CN102 lintels over single internal doors in masonry. Catnic lintels fire resistance of half hour to be achieved by 13mm gypsum plaster to back and soffits.
- NOTE: Lintels to have min. 150 mm end bearing and installed to manufacturers instructions.
- All areas of partial frames (rafters and columns) in two storey areas protected to one hour fire resisting standard as follows: Steel Columns encased in Supalux and rafters treated with intumescent paint.
- Stairway to be of standard timber construction with non-slip treads and nosings. Treads 250 mm and Risers (solid) 189.8 mm. Stairway 1200 mm wide with handrail at each side 900 mm high from pitch line of staircase. Handrails to continue on to landing/reception area as far as possible at 1100 mm height all exposed ends rounded.

FRONT ENTRANCE / PORCH

250 mm cavity brick/blockwork with 50 mm cavity height as shown, off 600 mm x 300 mm concrete strip foundations. Cavity to be filled with weak max concrete below ground level and sealed at head with brick over 50 mm Dritherm to cavity. Two courses class X eng bricks to dpc linked/lapped with 1000g dpm to all walls. Cavity wall ties to BS 1243: 1978, max 450 mm centers vertically and max 900 mm centers horizontally. Cavity wall ties to be staggered and provided at 225 mm vertical centers at reveals.


Concrete strip foundations to be formed min. 750 mm below outside finished ground level or 1000 mm if shrinkable subsoil is found.

Roof covering - Plastic coated steel and insulated to achieve a U-value of 0.6 W/m² K.

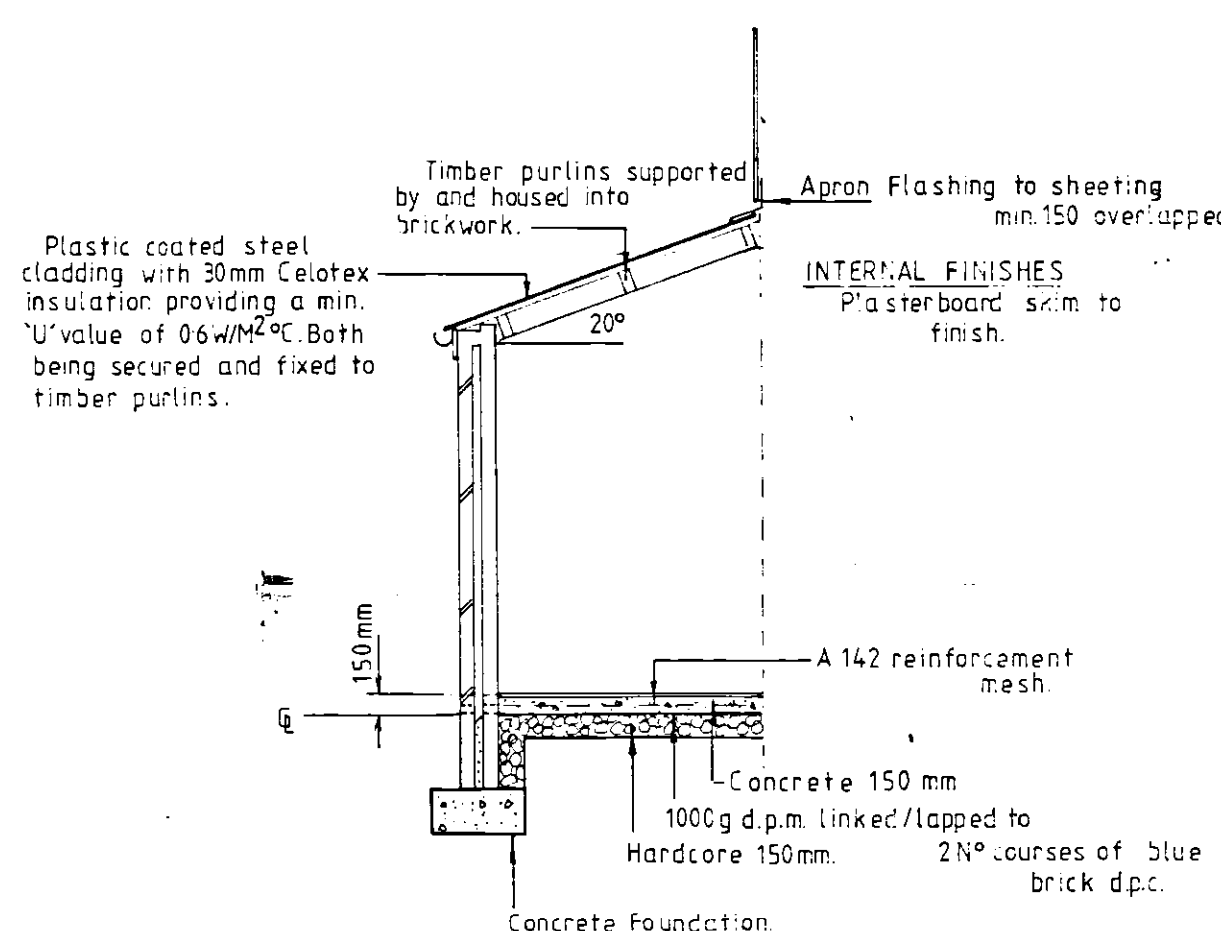

Section Thru Front Entrance /
 Porch

Scale 1:50

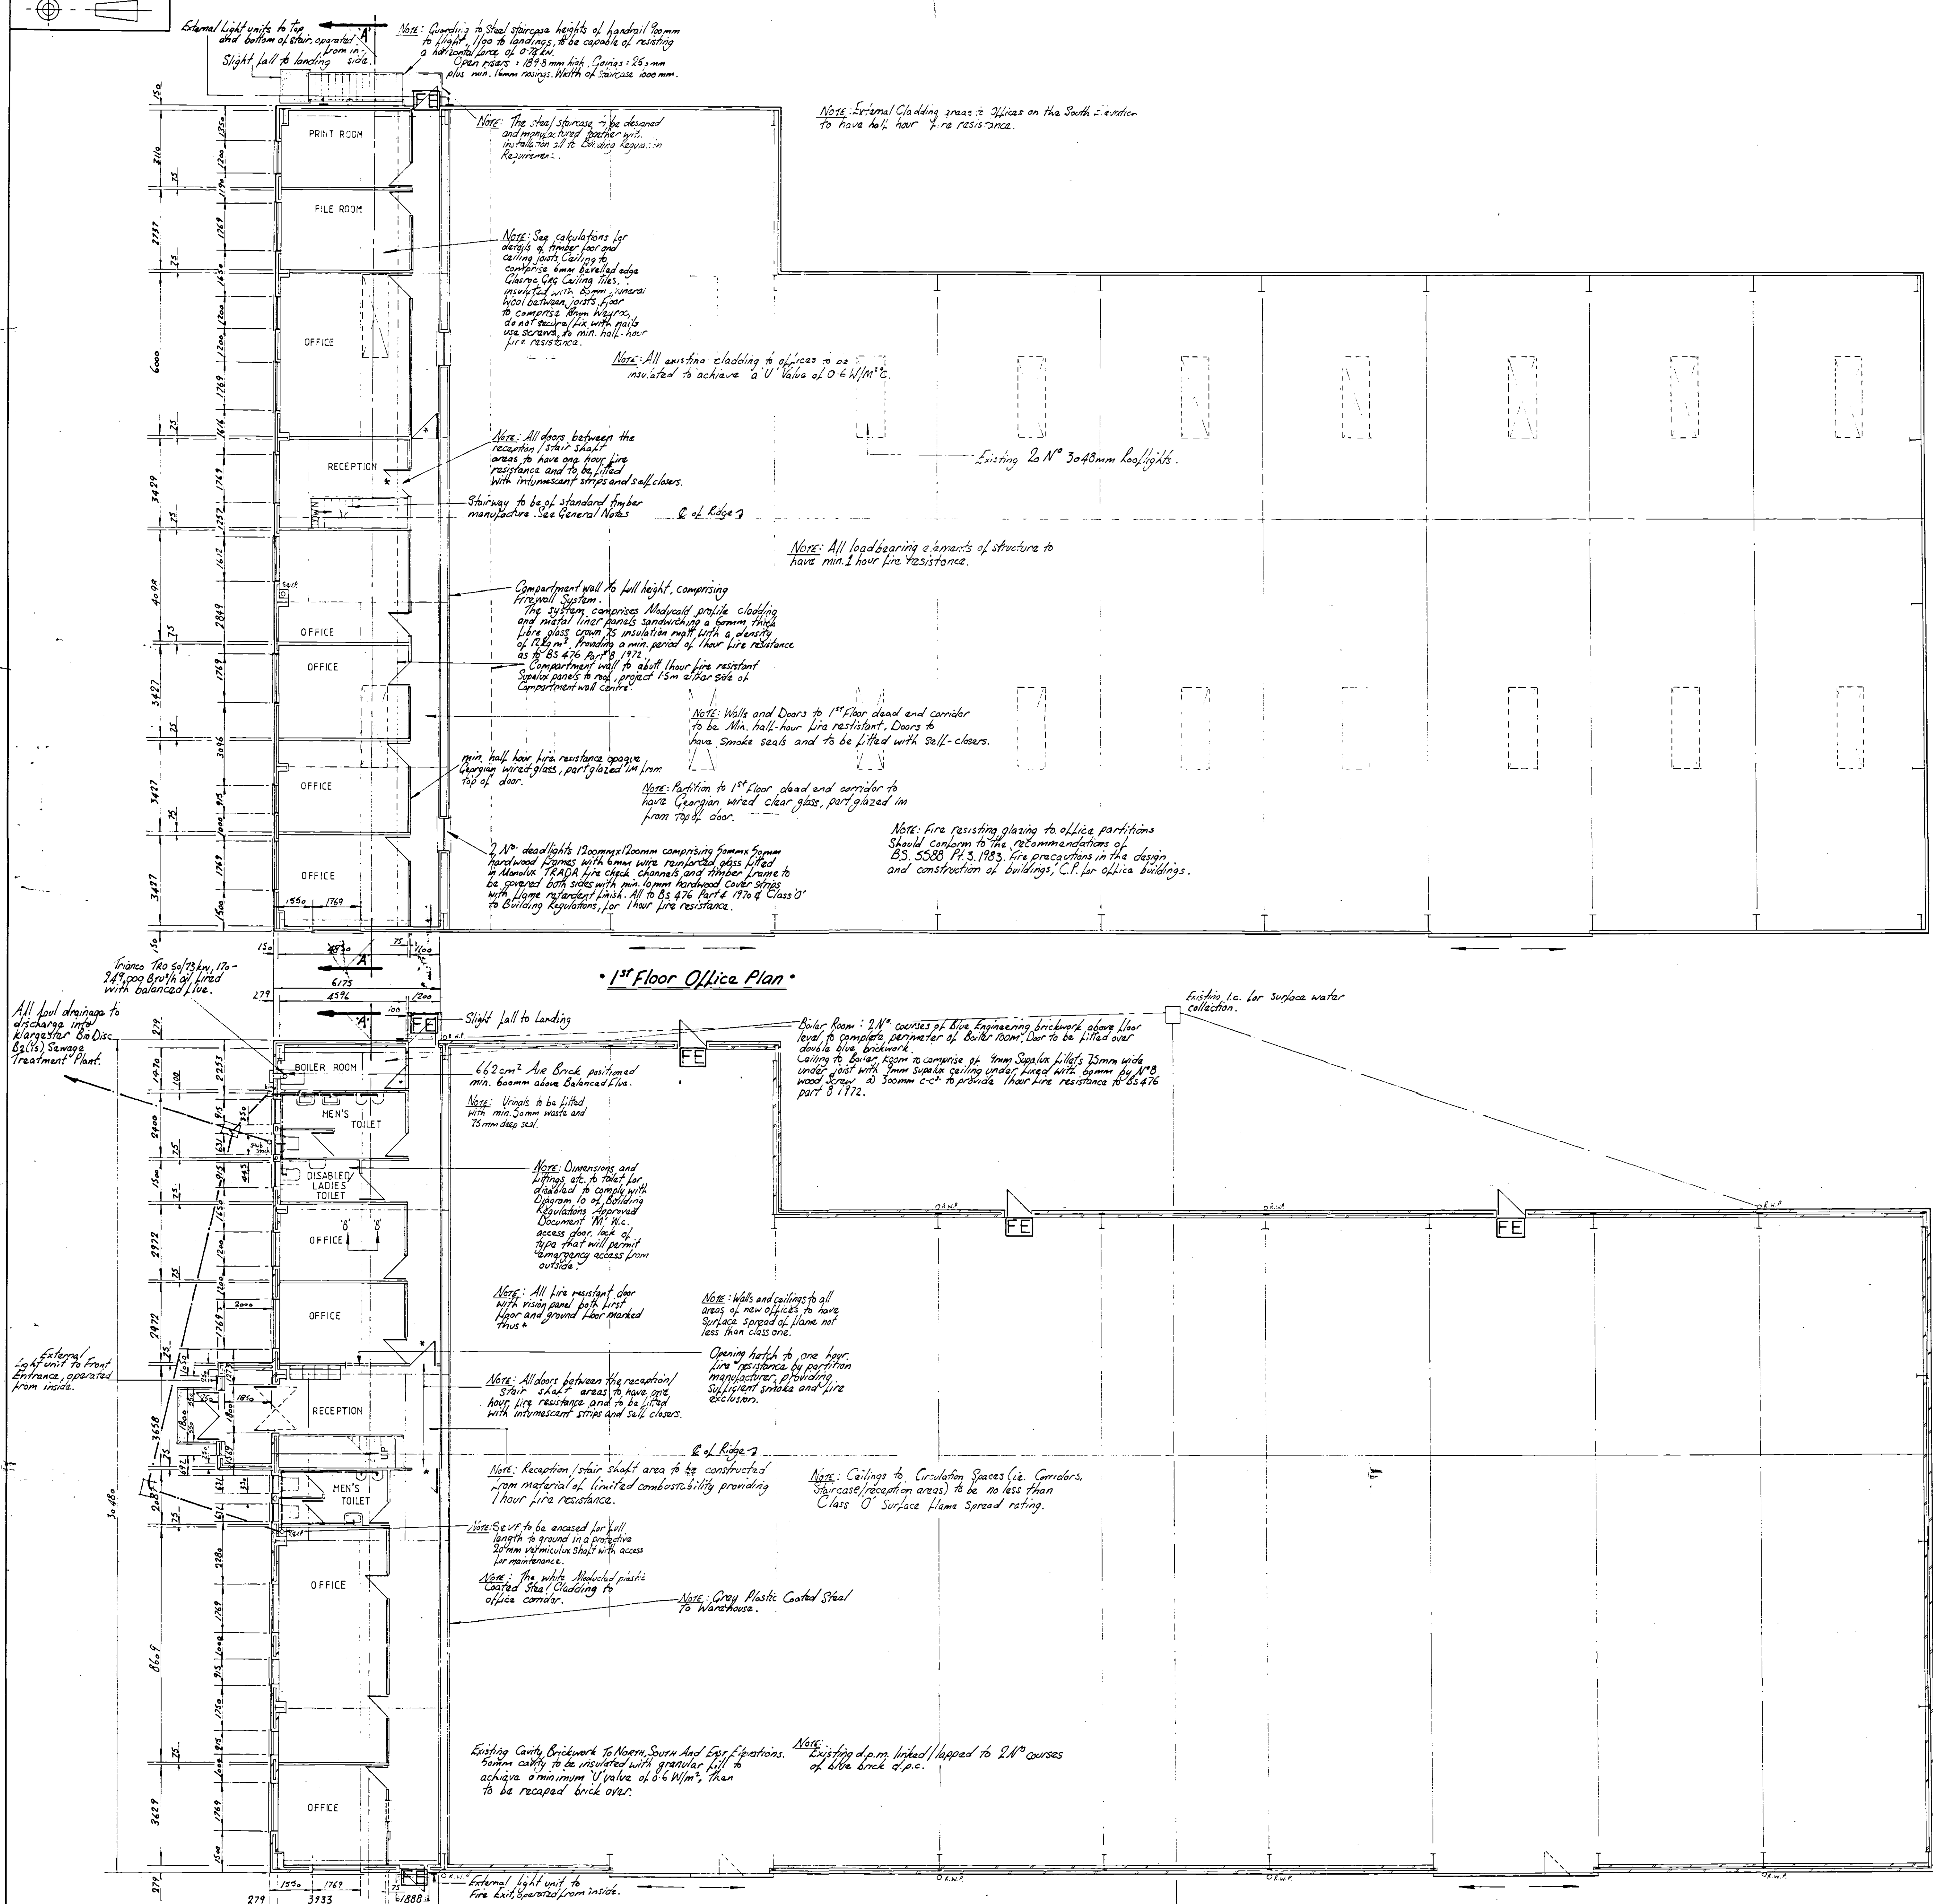1st Floor Office Plan

Proposed Grd. Floor Office Plan

Number of Office Staff = Twenty

D. Additional information	J.L.	9.2.90
C. Additional information	J.L.	7.2.90
B. Additional office to first floor	J.L.	29.1.90
A. Amended to fire officer's requirements	J.L.	24.1.90

REVISIONS

BY DATE

S/BLAST

PAINT

REPAINT

SCALE 1:100 DATE

COMP

DRAWN 1:1 30.6.85

CHKD.

SENT FOR APPROVAL

APPROVED WITHOUT COMMENT

APPROVED WITH COMMENTS

DRG AMENDED FOR COMMENTS

DRG ISSUED TO FAB

F. W. SP. A. AP. T. SM. CR.

SC. LP. RC. CM. SO. ST. B.

ARCHITECT

CONSULTING ENGINEER

MAIN CONTRACTOR

PROJECT

SITE ADDRESS

D. A. Green & Sons Ltd.

HIGH ROAD

WHAPLODE

DETAILS

Proposed Cladding

Offices To Existing Warehouse

GREEN

STRUCTURAL

DRAWING NO. D.A.G./1675/2