

Planting specification.

Planting and aftercare to be undertaken by professionals.

The planting scheme shown on this drawing is to be carried out during the first winter planting season following completion of construction works with the wild flora and grass seeding being carried out during the following April.

Shrub Planting

Ground Preparation:
Each shrub station will be herbicide spot treated and some parts of the areas may have to be stemmed to remove rank grass/weed growth before planting.

Planting:
The shrub pits to be hand dug or auger excavated to provide a pit size that easily accommodates the root spread. Supply and mix with the backfill material, 4 litres of Tree and Shrub Planting Compost, such as produced by Sinclair or similar, per shrub pit. The shrubs to be planted in groups of three and five per specie with the lower density shrubs being spread individually across the planting areas.

Protection/Support:
The shrubs are to be protected with 60cm plastic spirals supported by cane or 60cm shrub shelters with driven stake and cable tie.



Hedge Schedule			
Hedge screening	Species	Size & Type	Protection and support
Field maple	Acre Campestre	60cm B/r	60cm spiral and cane where required
Hawthorn	Crataegus Monogyna	60cm B/r	60cm spiral and cane where required
Holly	Ilex Aquifolium	60cm B/r	60cm spiral and cane where required
Hazel	Corylus Avellana	60cm B/r	60cm spiral and cane where required
Blackthorn	Prunus Spinoso	60cm B/r	60cm spiral and cane where required

Future Maintenance of Tree and Shrub Planting


Contract Maintenance:
The planting Contractor shall on the completion of the planting operation maintain the planting for 36 months ensuring that:

- A) At the end of each growing season all plant failures are replaced.
B) Dead wood and snags are removed from the plants. Soil is firmed around the base of the plant especially following ground frost and high winds.
C) All stakes and ties are correctly adjusted.
D) All other necessary spraying and/or other necessary pest and disease control measures are carried out to ensure the health of the planted material.
E) A 600mm radius of ground at the base of all trees and shrubs shall be kept entirely free of weeds for the 36 months duration of the maintenance Contract, using an appropriate method of weed control. Any weed growth that enters the inside of the spirals guards and cages shall be carefully teased out and destroyed.
F) For the duration of the Contract, the Contractor shall maintain all spiral guards, shrub guards as effective rabbit proof barriers.
G) In the Autumn of the final year of the maintenance period the Contractor shall carry out formative pruning to the trees to remove broken, damaged, miss-formed branches and competing leaders to ensure that the trees make good specimens for the future.


Owner/Farm Manager Maintenance:
On completion of the tree year maintenance by the Contractor, the Owner/Farm Manager will be responsible for all future maintenance of the planting, shown on this drawing, as required to enhance bio-diversity or for operational reasons.

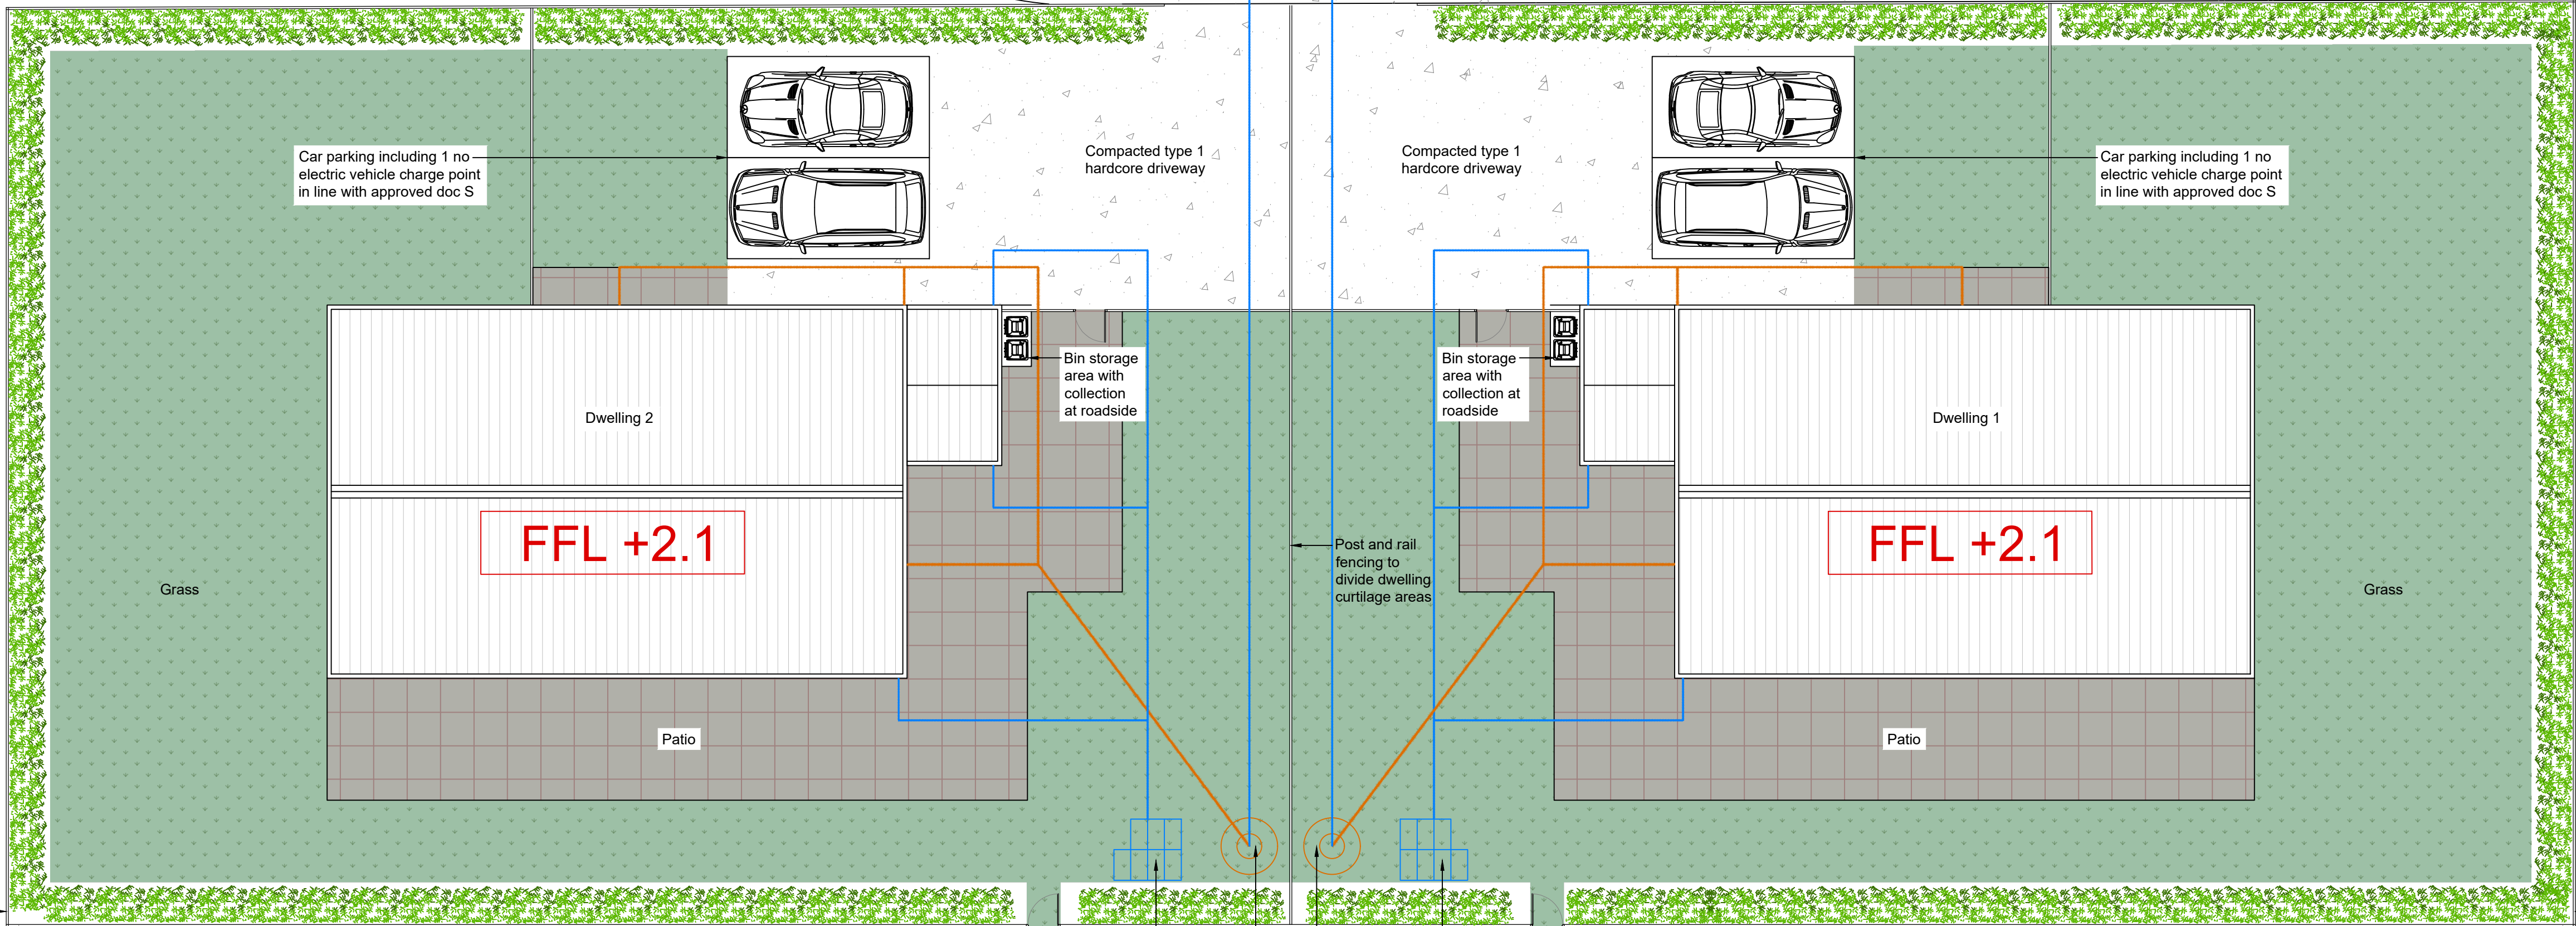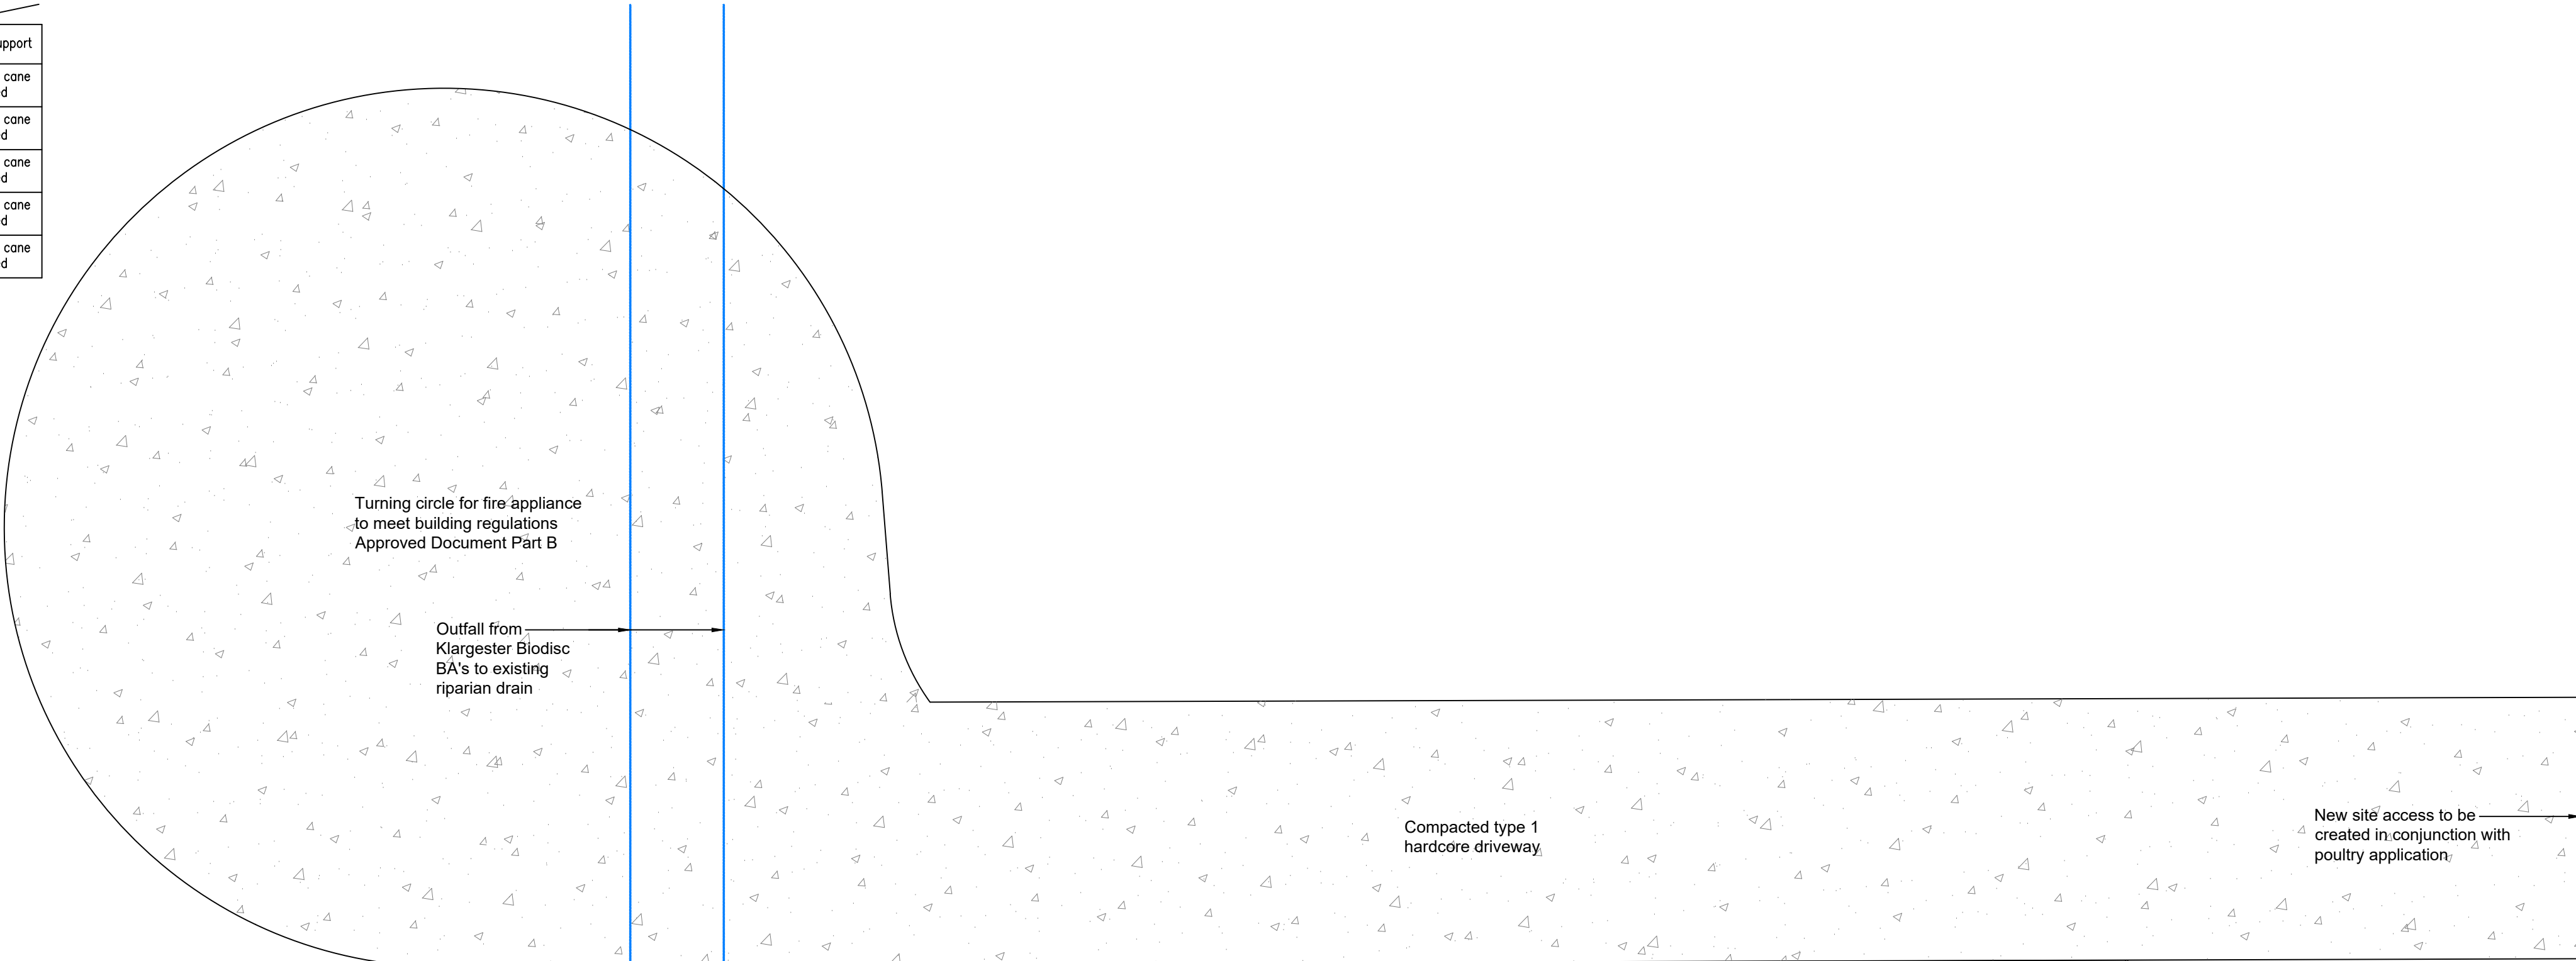

SITE PLAN
Scale 1:100

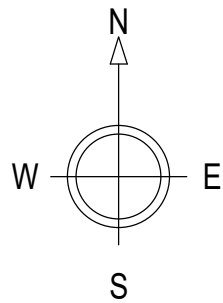

- NOTES:
- Use written dimensions only. All dimensions to be checked on site and any discrepancies reported to ACORUS immediately. If in doubt ask.
 - Where relevant, significant hazards have been identified on the drawing. Hazards which should be obvious to a competent contractor or unforeseeable have not been identified.
 - This drawing is confidential and remains the exclusive property of ACORUS.
 - Ordnance Survey Paper Map Copying Licence Number: 100039456.
- © ACORUS Rural Property Services Ltd.

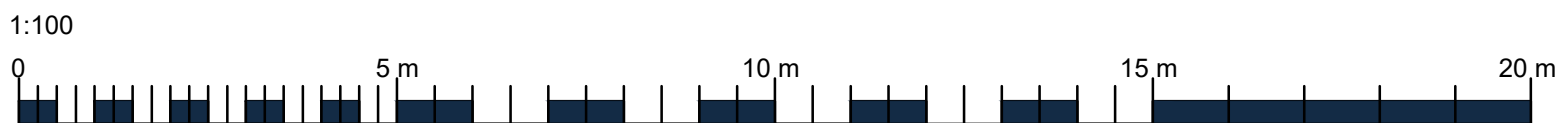

Rev	Date	Description	Dwn	Chk
Rev	Date	Amendment	Drawn	Checked
PROJECT				
Holbeach Farm Limited Land at 532615,317390, Pear Tree Hill Road, Whaplode Drive, Spalding PE12 0SL				
TITLE				
Provision of New Workers Dwellings Site Plan				
SCALE				
AS SHOWN	@A1	May '25	DL	IH
JOB & DRAWING NO.				
JW/2396/0325 - 200_03				
REVISION				



PLANNING ISSUE