



NOTE:
Plans and elevations drawn by others

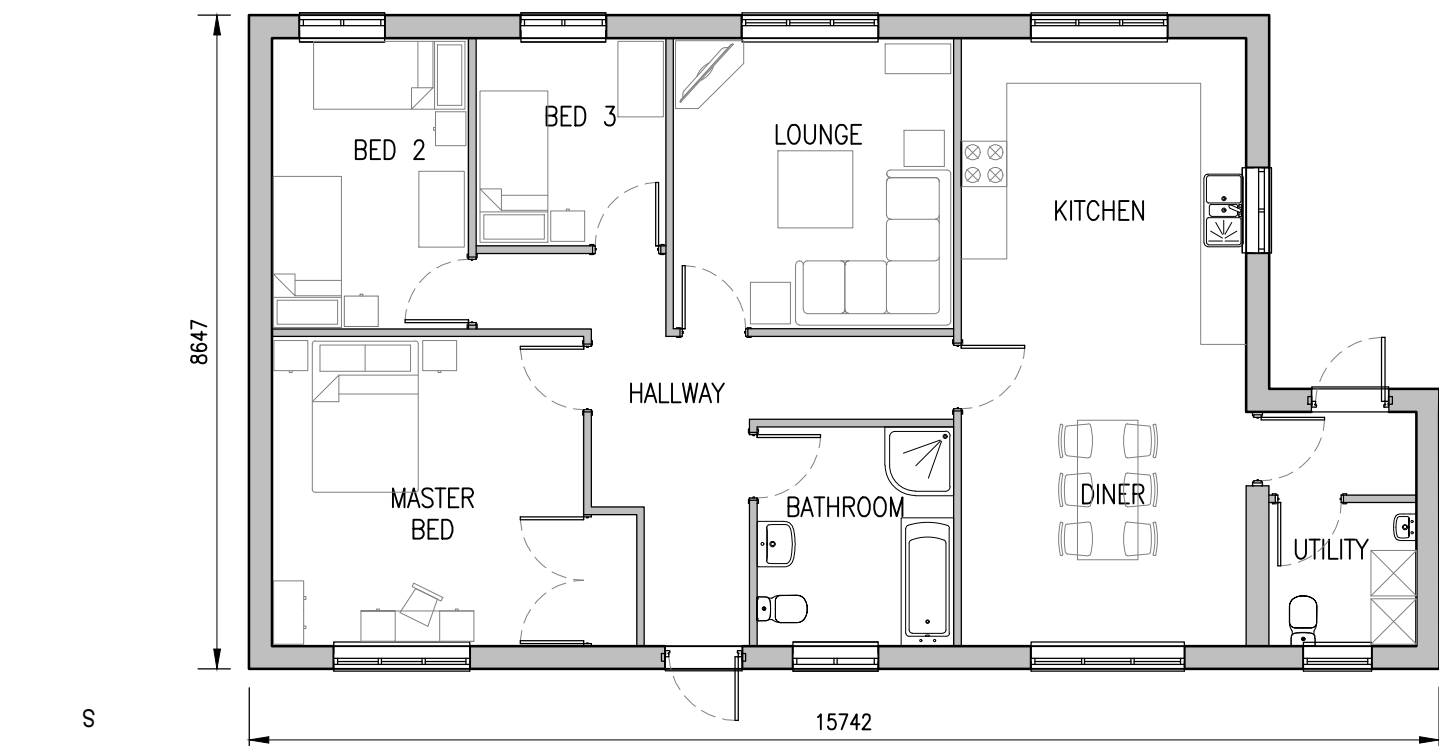


FLOOR PLAN
Scale 1:100




NORTH ELEVATION
Scale 1:100

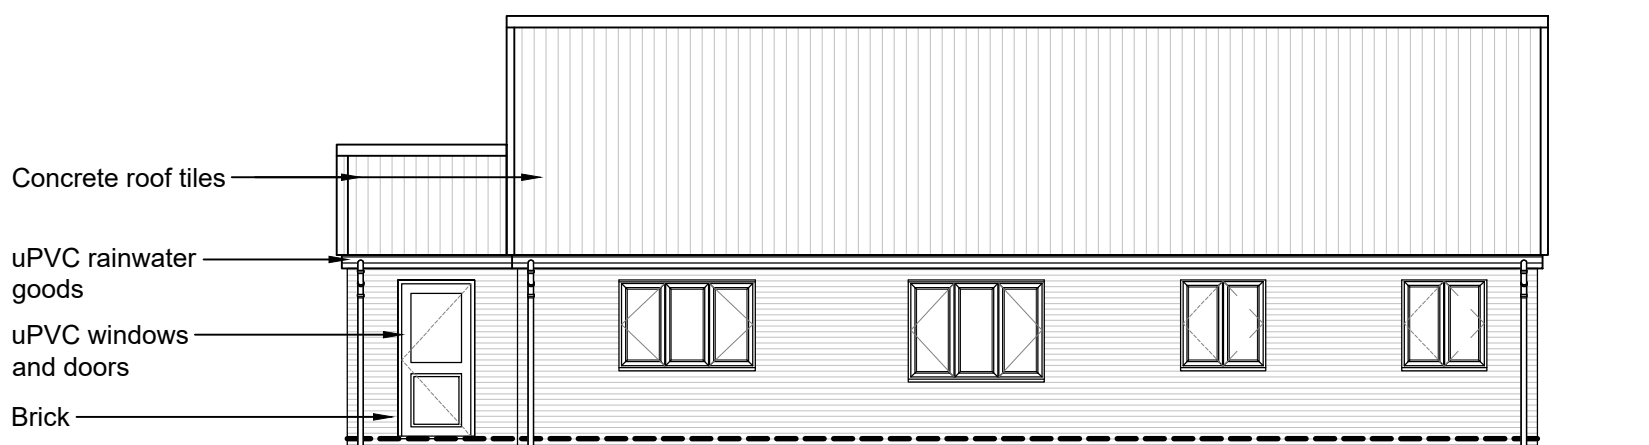

SOUTH ELEVATION
Scale 1:100

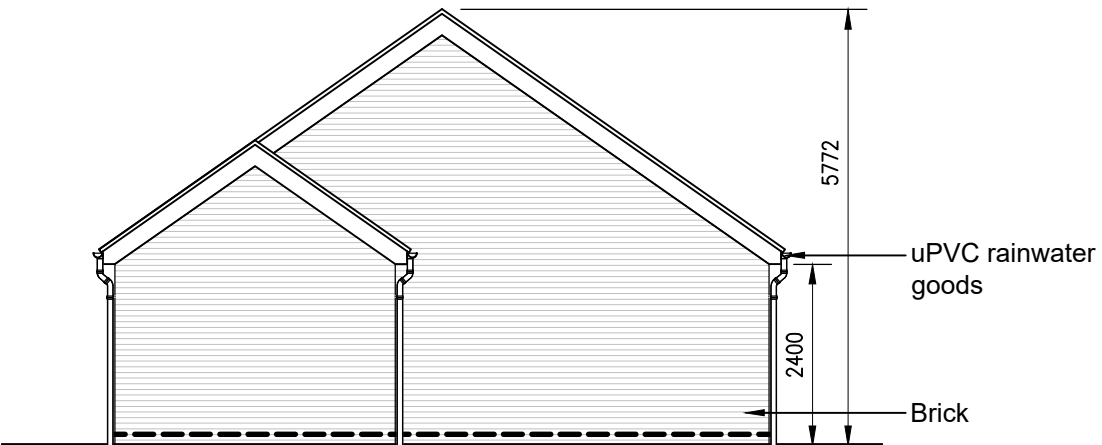


WEST ELEVATION
Scale 1:100

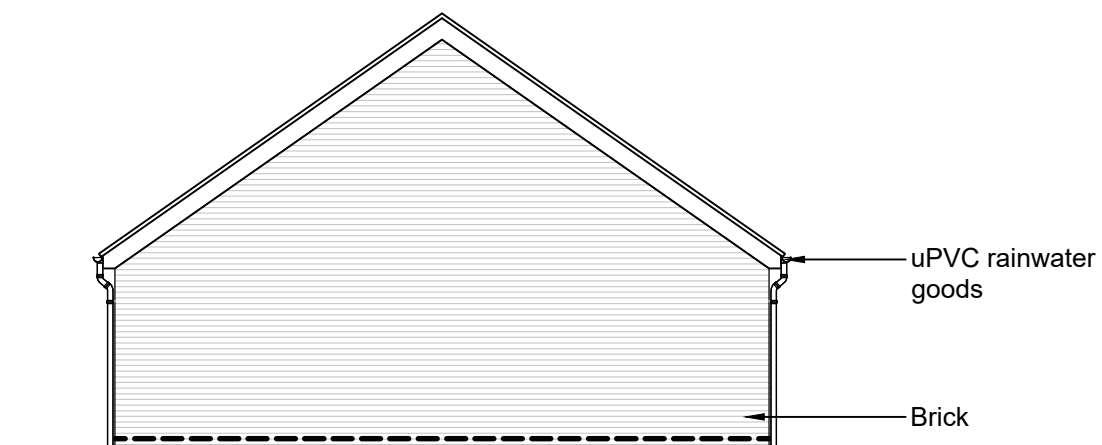

EAST ELEVATION
Scale 1:100

- NOTES:
1. Use written dimensions only. All dimensions to be checked on site and any discrepancies reported to ACORUS immediately. If in doubt ask.
 2. Where relevant, significant hazards have been identified on the drawing. Hazards which should be obvious to a competent contractor or unforeseeable have not been identified.
 3. This drawing is confidential and remains the exclusive property of ACORUS.
 4. Ordnance Survey Paper Map Copying Licence Number: 100039456.
- © ACORUS Rural Property Services Ltd.

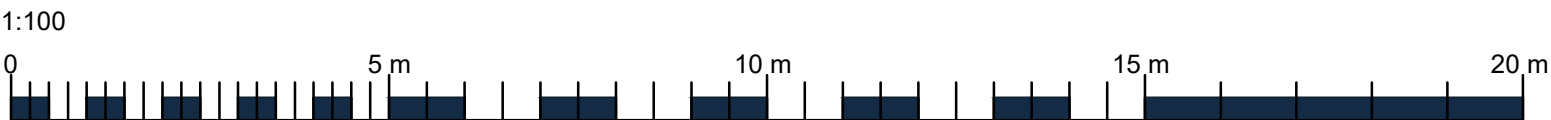

Rev	Date	Description	Dwn	Chk
Rev.	Date.	Amendment.	Drawn	Checked
PROJECT				
Holbeach Farm Limited				
Land at 532615,317390. Pear Tree Hill Road,				
Whaplode Drove, Spalding PE12 0SL				
TITLE				
Provision of New Workers Dwellings				
Dwelling 1 Proposed Plan and Elevations				
SCALE	DATE	DRAWN BY	CHECKED BY	
AS SHOWN @A2	May '25	DL	IH	
JOB & DRAWING NO.			REVISION	
JW/2396/0325 – 200_04				



Planning. Design. Property.

acorus.co.uk

PLANNING ISSUE