
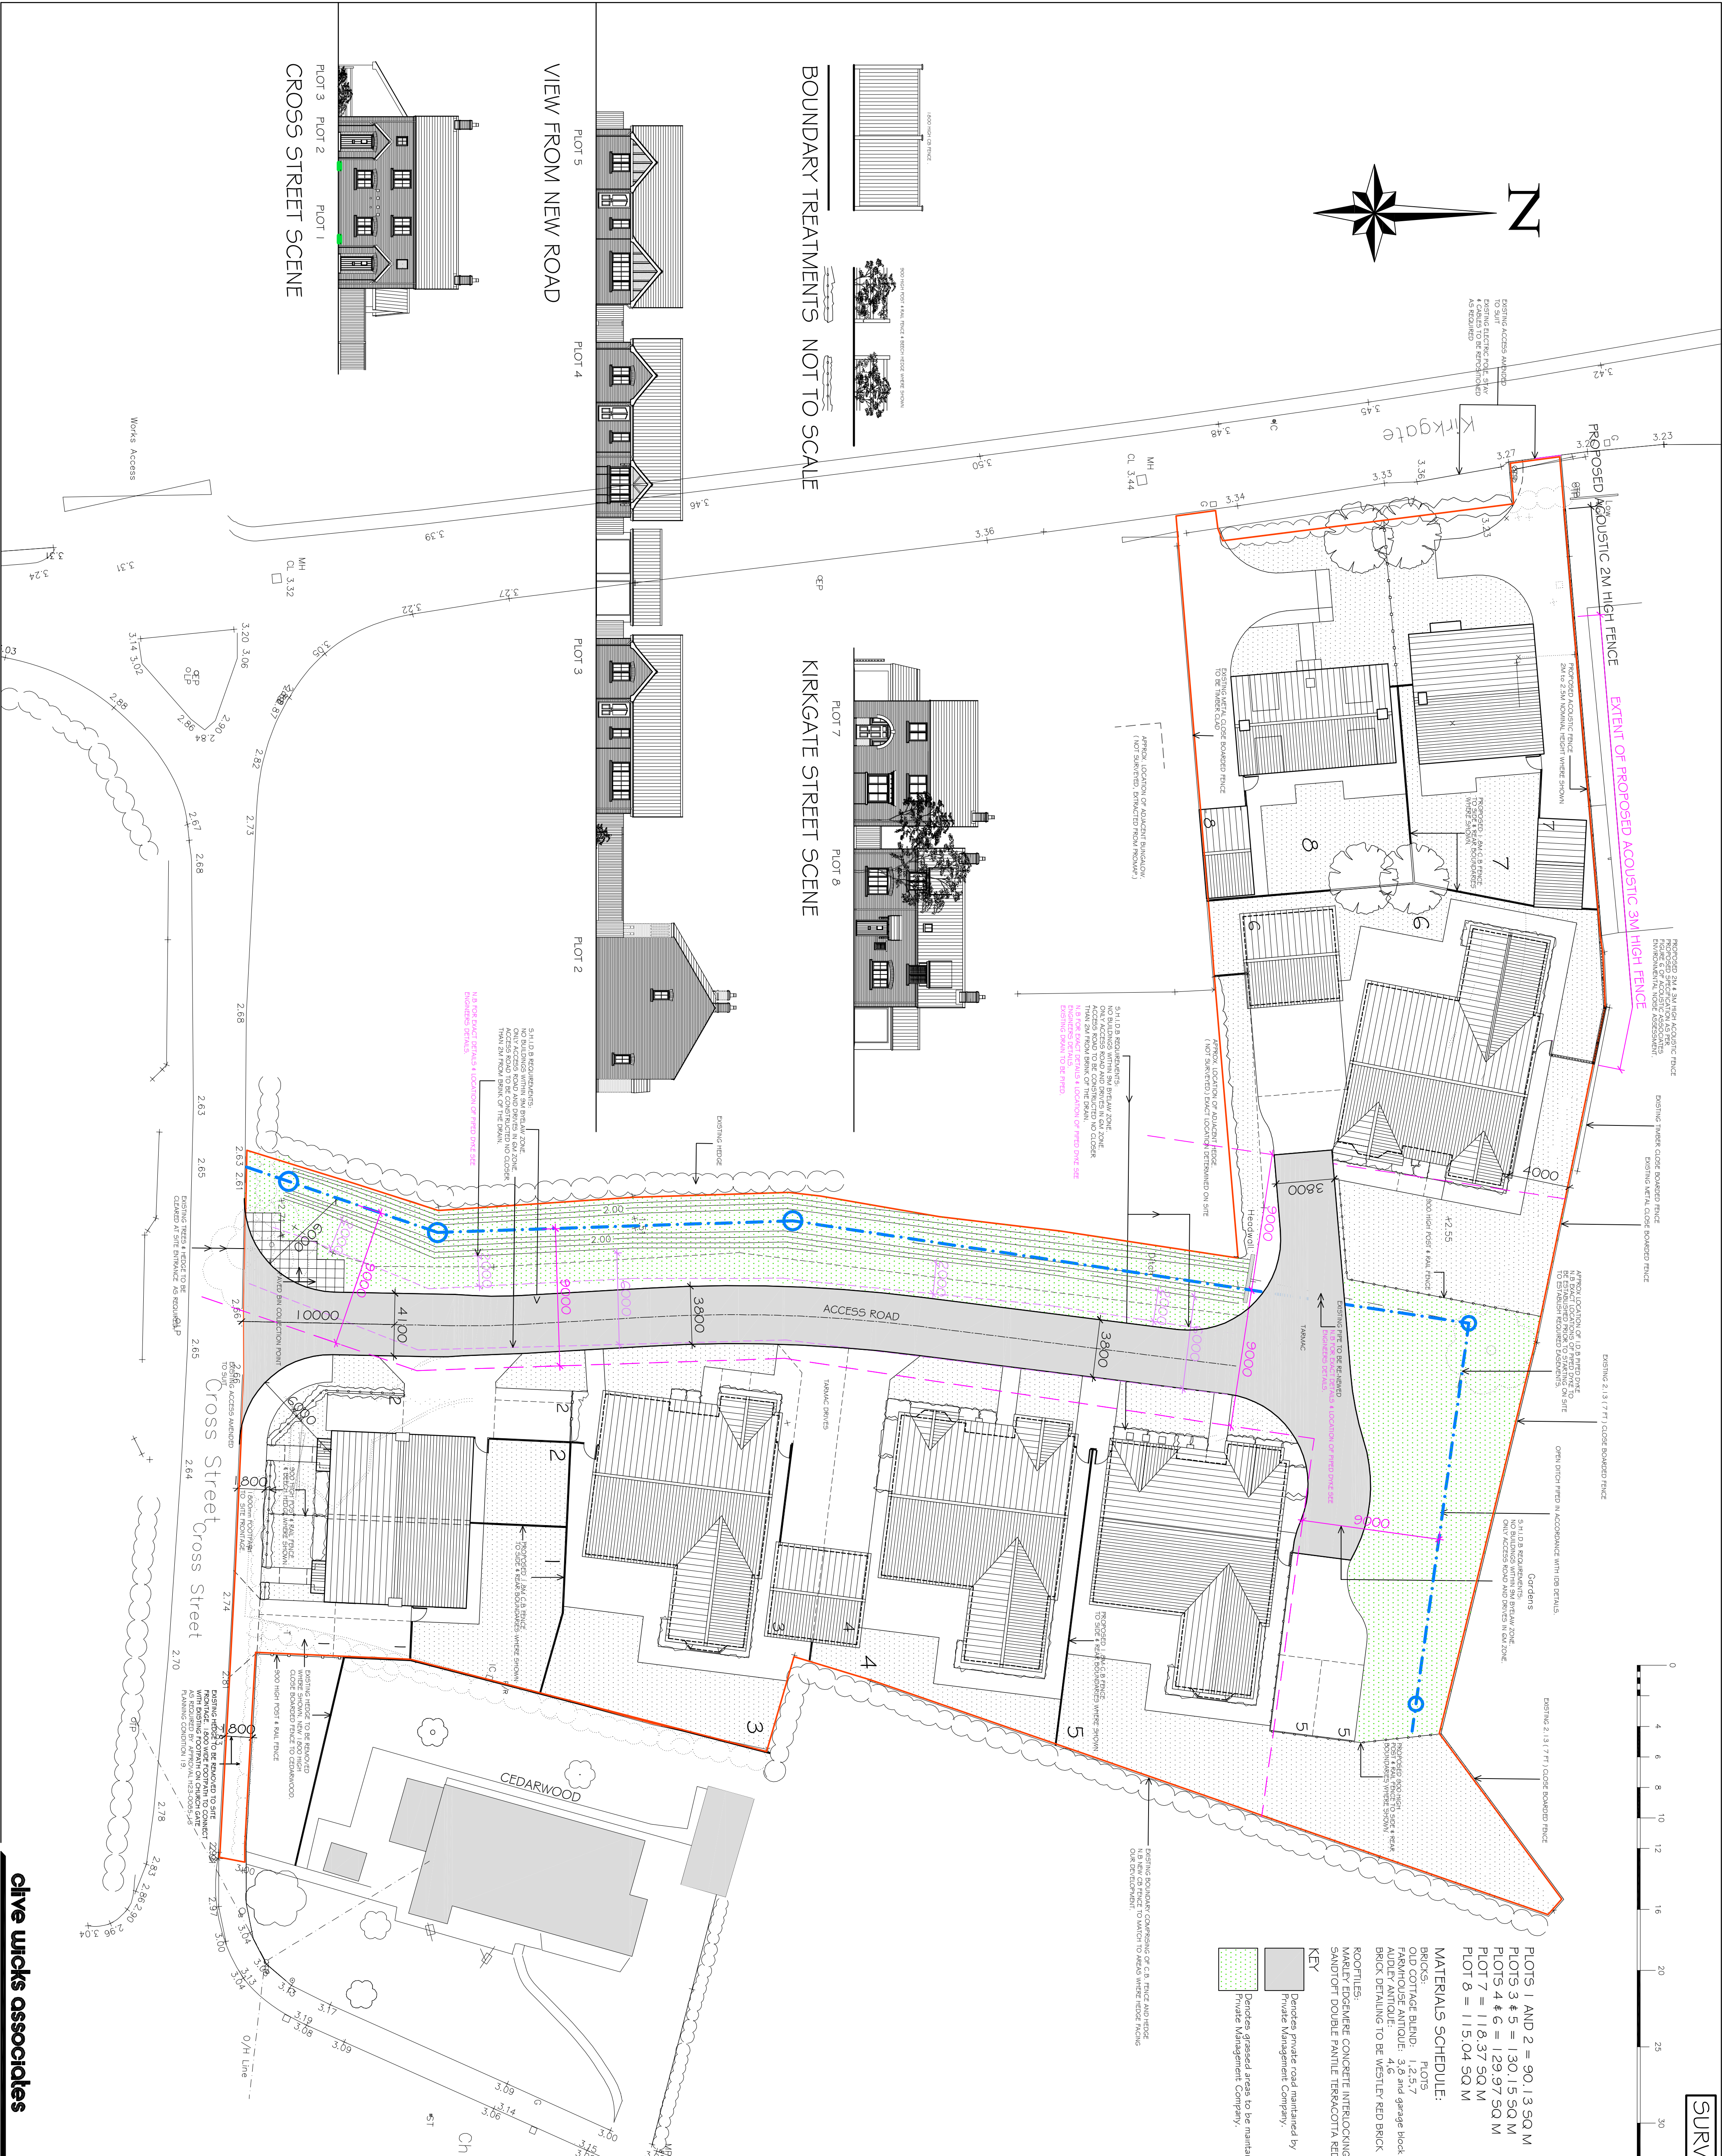
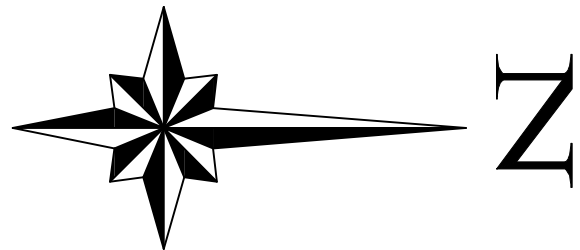


 

PLOTS 1 AND 2 = 90.13 SQ M  
PLOTS 3 & 5 = 130.15 SQ M  
PLOTS 4 & 6 = 129.97 SQ M  
PLOT 7 = 118.37 SQ M  
PLOT 8 = 115.04 SQ M

MATERIALS SCHEDULE:  
BRICKS - PLOTS  
OLD COTTAGE BLIND - 1, 2, 3, 7  
FARMHOUSE ANTIQUE - 3, 8 and garage block serving Plots 3 and 4  
AUDLEY ANTIQUE - 4, 6  
BRICK DETAILED TO BE WESTLEY RED BRICK  
ROOFING:  
MARRY ENGINEER CONCRETE INTERLOCKING SLATE SMOOTH GRAY - 1, 2, 3, 7  
SANDTOTT DOUBLE PAINTED TERRACOTTA RED SMOOTH FACED - 3, 4, 6, 8

KEY  
Private private road maintained by  
Private Management Company.  
Private Management Company.  
Private Management Company.

|     |   |          |
|-----|---|----------|
| F   | Planning Condition 5- Additional Planning Condition 6- Amended / Additional Acoustic Fence into.                                        | 13-5-16  |
| E   | Planning Amendment- S.H.I.D.B amendments, omit 2no trees to Plot 5 NE corner Omit reference to grasscrete adj. piped dyke.              | 8-2-16   |
| D   | Planning Amendment- S.H.I.D.B amendments, omit Plot 5 garage, amend Plot 6 front boundary, show areas maintained by management company. | 4-2-16   |
| C   | Planning Amendment- Plot 6 alterations. Slight re-alignment of turning head. Bin collection point added.                                | 22-1-16  |
| B   | Additional Information   | 16-12-15 |
| A   | Additional Information   | 6-10-15  |
| Rev | Gate Decks   |          |

© This drawing is copyright  
Contractors must check all dimensions on site. Only figured dimensions are to be worked from. Any foundation depths indicated are indicative only and must be in accordance with the consulting engineers design and/or agreed on site. No part of this drawing is to be used for any other purpose without the written permission of the consulting engineers. Any use of this drawing for any other purpose without the written permission of the consulting engineers is prohibited. Drawings to be read with Engineers calculations / report where applicable. Note: If drawing details existing structures, we have not inspected work and we are therefore unable to report that any such part of the property is free from defect.

Project  
Proposed Residential Development  
KIRKGADE / CROSS ST WHARF LODGE

|         |                                      |      |           |
|---------|--------------------------------------|------|-----------|
| DWG.    | Site Plan Proposals (Amended Scheme) | Date | Sept. '15 |
| Scale   | 1:200 @ A1                           | Rev. | F         |
| Dwg No. | 11-2078-101                          |      |           |

architects • designers • planning consultants  
Old School House • 36 Boston Road • Bedford  
Unconshire • NG34 7EZ • Tel: 01529 414141  
Fax: 01529 419757