




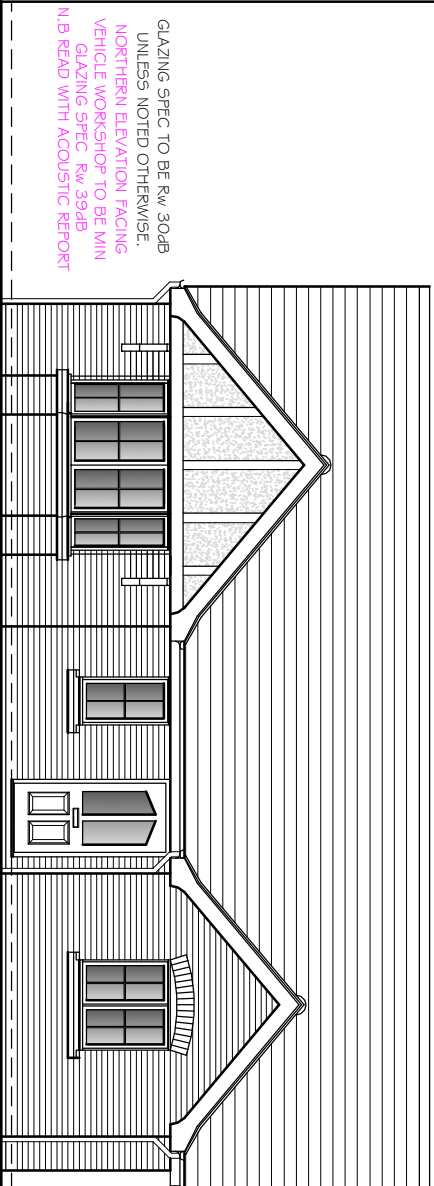



FRONT ELEVATION

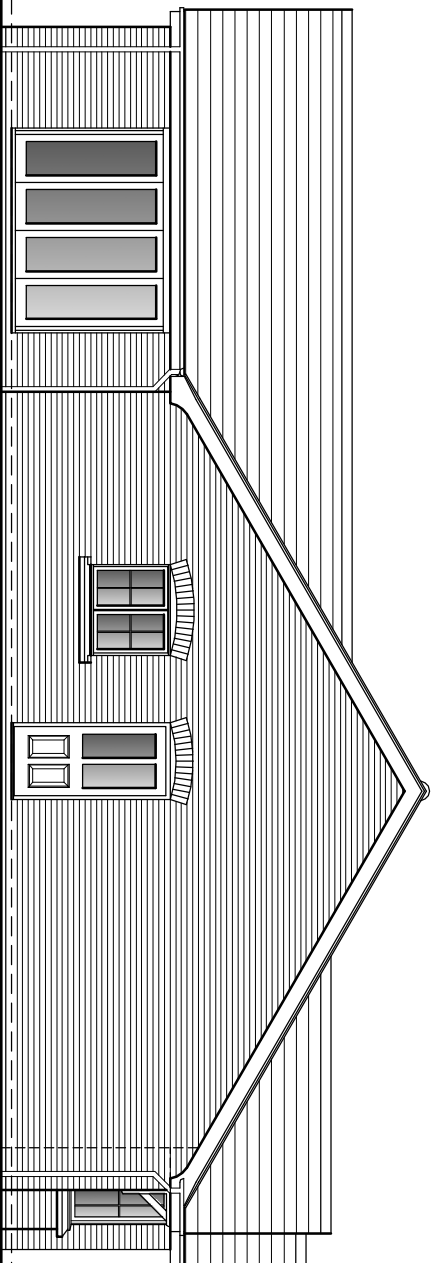

SIDE ELEVATION

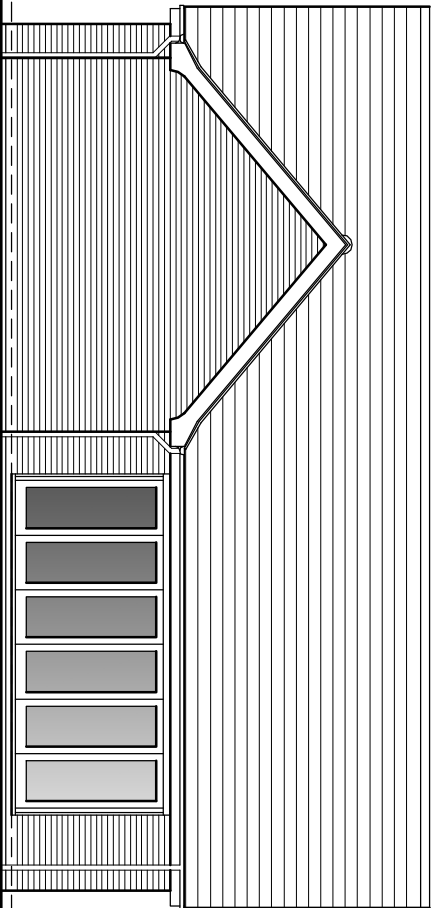

REAR ELEVATION

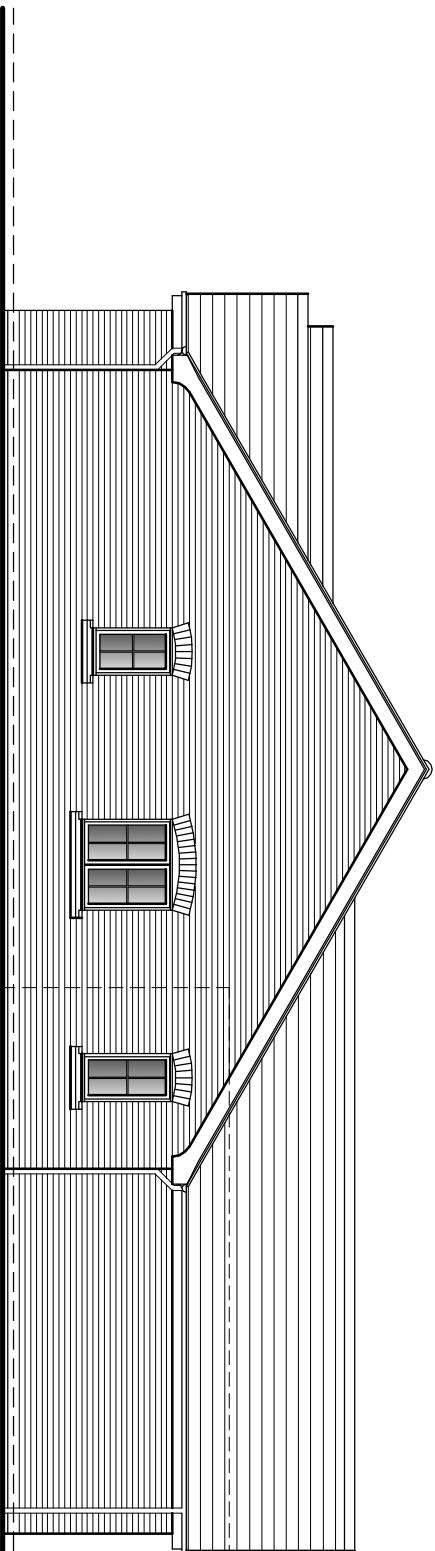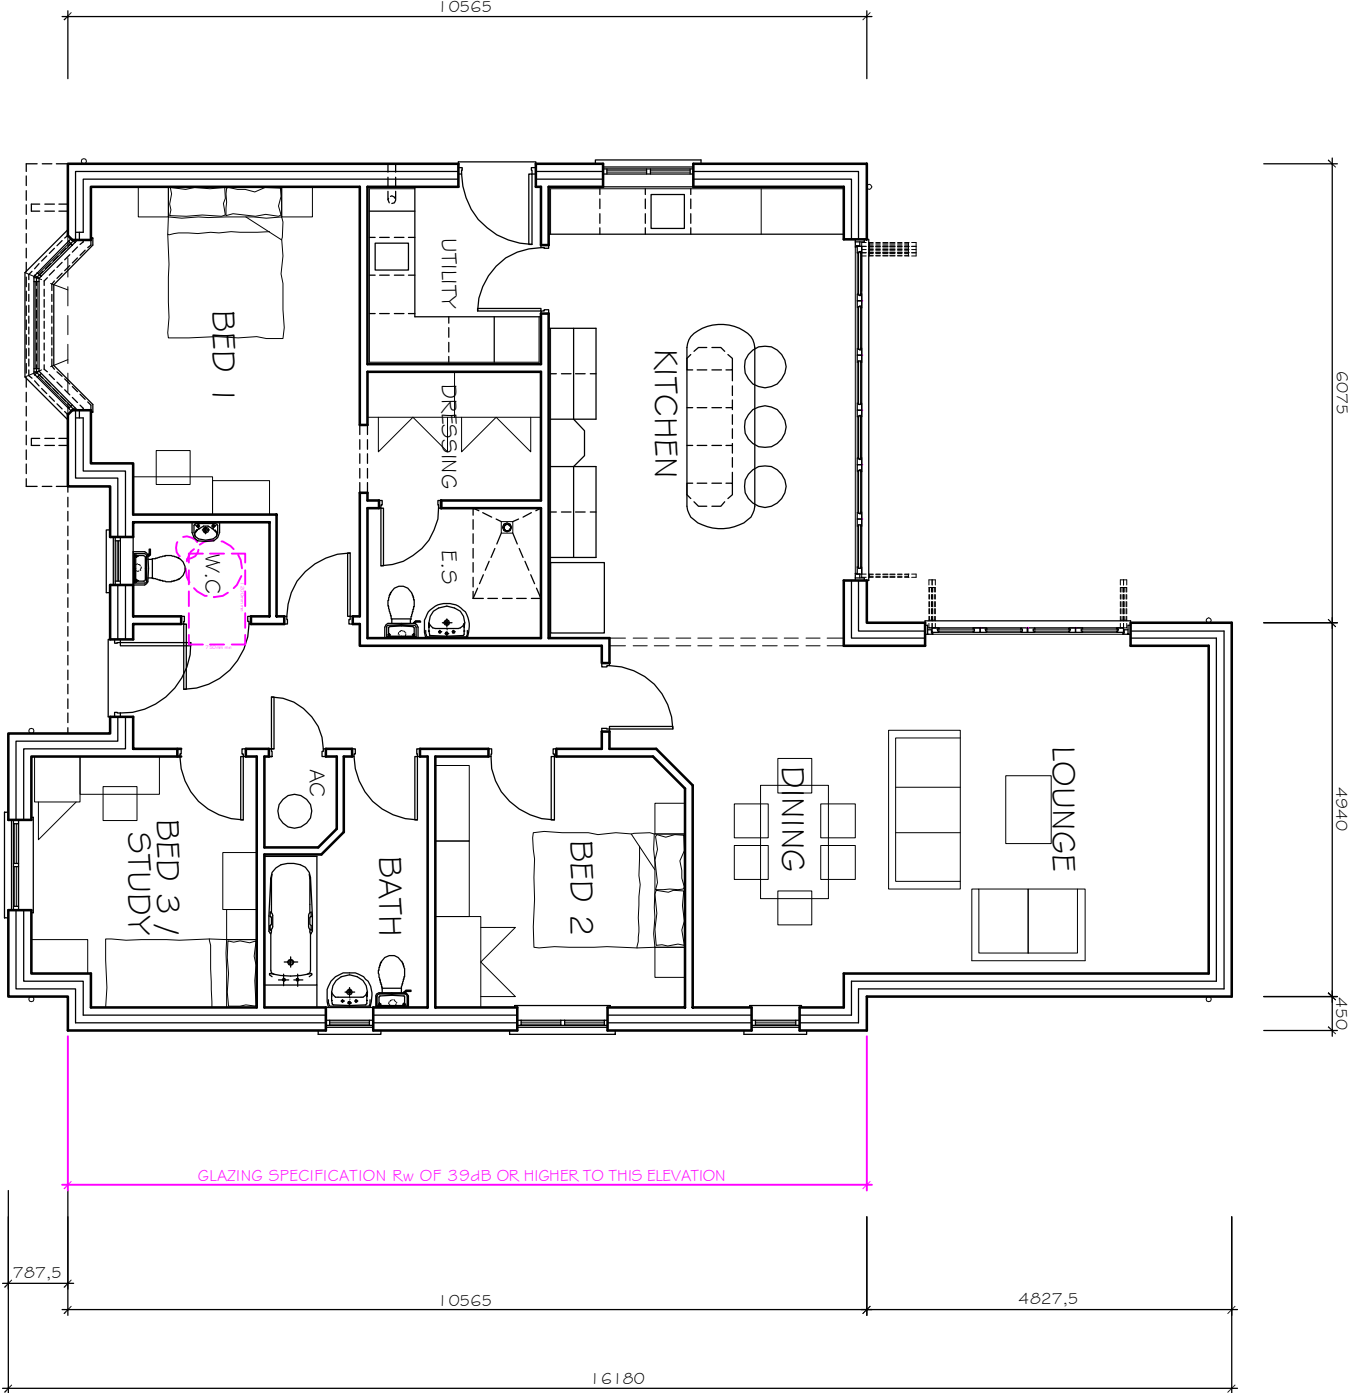

SIDE ELEVATION

B	Amend Acoustic Requirements	13-5-16
A	Planning Amendment- omit Lounge window and trickle vents to side elevation habitable rooms. Add acoustic wall vents to Dining and Bed 2.	22-1-16
Rev.	Details	Date

© This drawing is copyright
Contractors must check all dimensions on Site. Only figured dimensions are to be worked from. Any foundation depths indicated are indicative only and must be in accordance with the consulting engineers design and/or agreed on site with the local authority during excavations. Any discrepancies in the information contained herein must be reported to the Architect before work proceeds.
Drawings to be read with Engineers calculations / report where applicable.
Note: If drawing details existing structures, we have not inspected woodwork or other parts of the structure which are covered, unexposed or inaccessible and we are therefore unable to report that any such part of the property is free from defect.

Project Proposed Residential Development, Kirkgate / Cross Street, Whapode		
Dwg9. PLOT 6 PROPOSALS		
Scale 1:100 @ A2	Date Sept. '15	
Dwg No. 11-2078 -106	Rev. B	

Floor Area = 129.97 sq.m, 1399 sq.ft
N.B Includes bay

clive wicks associates

