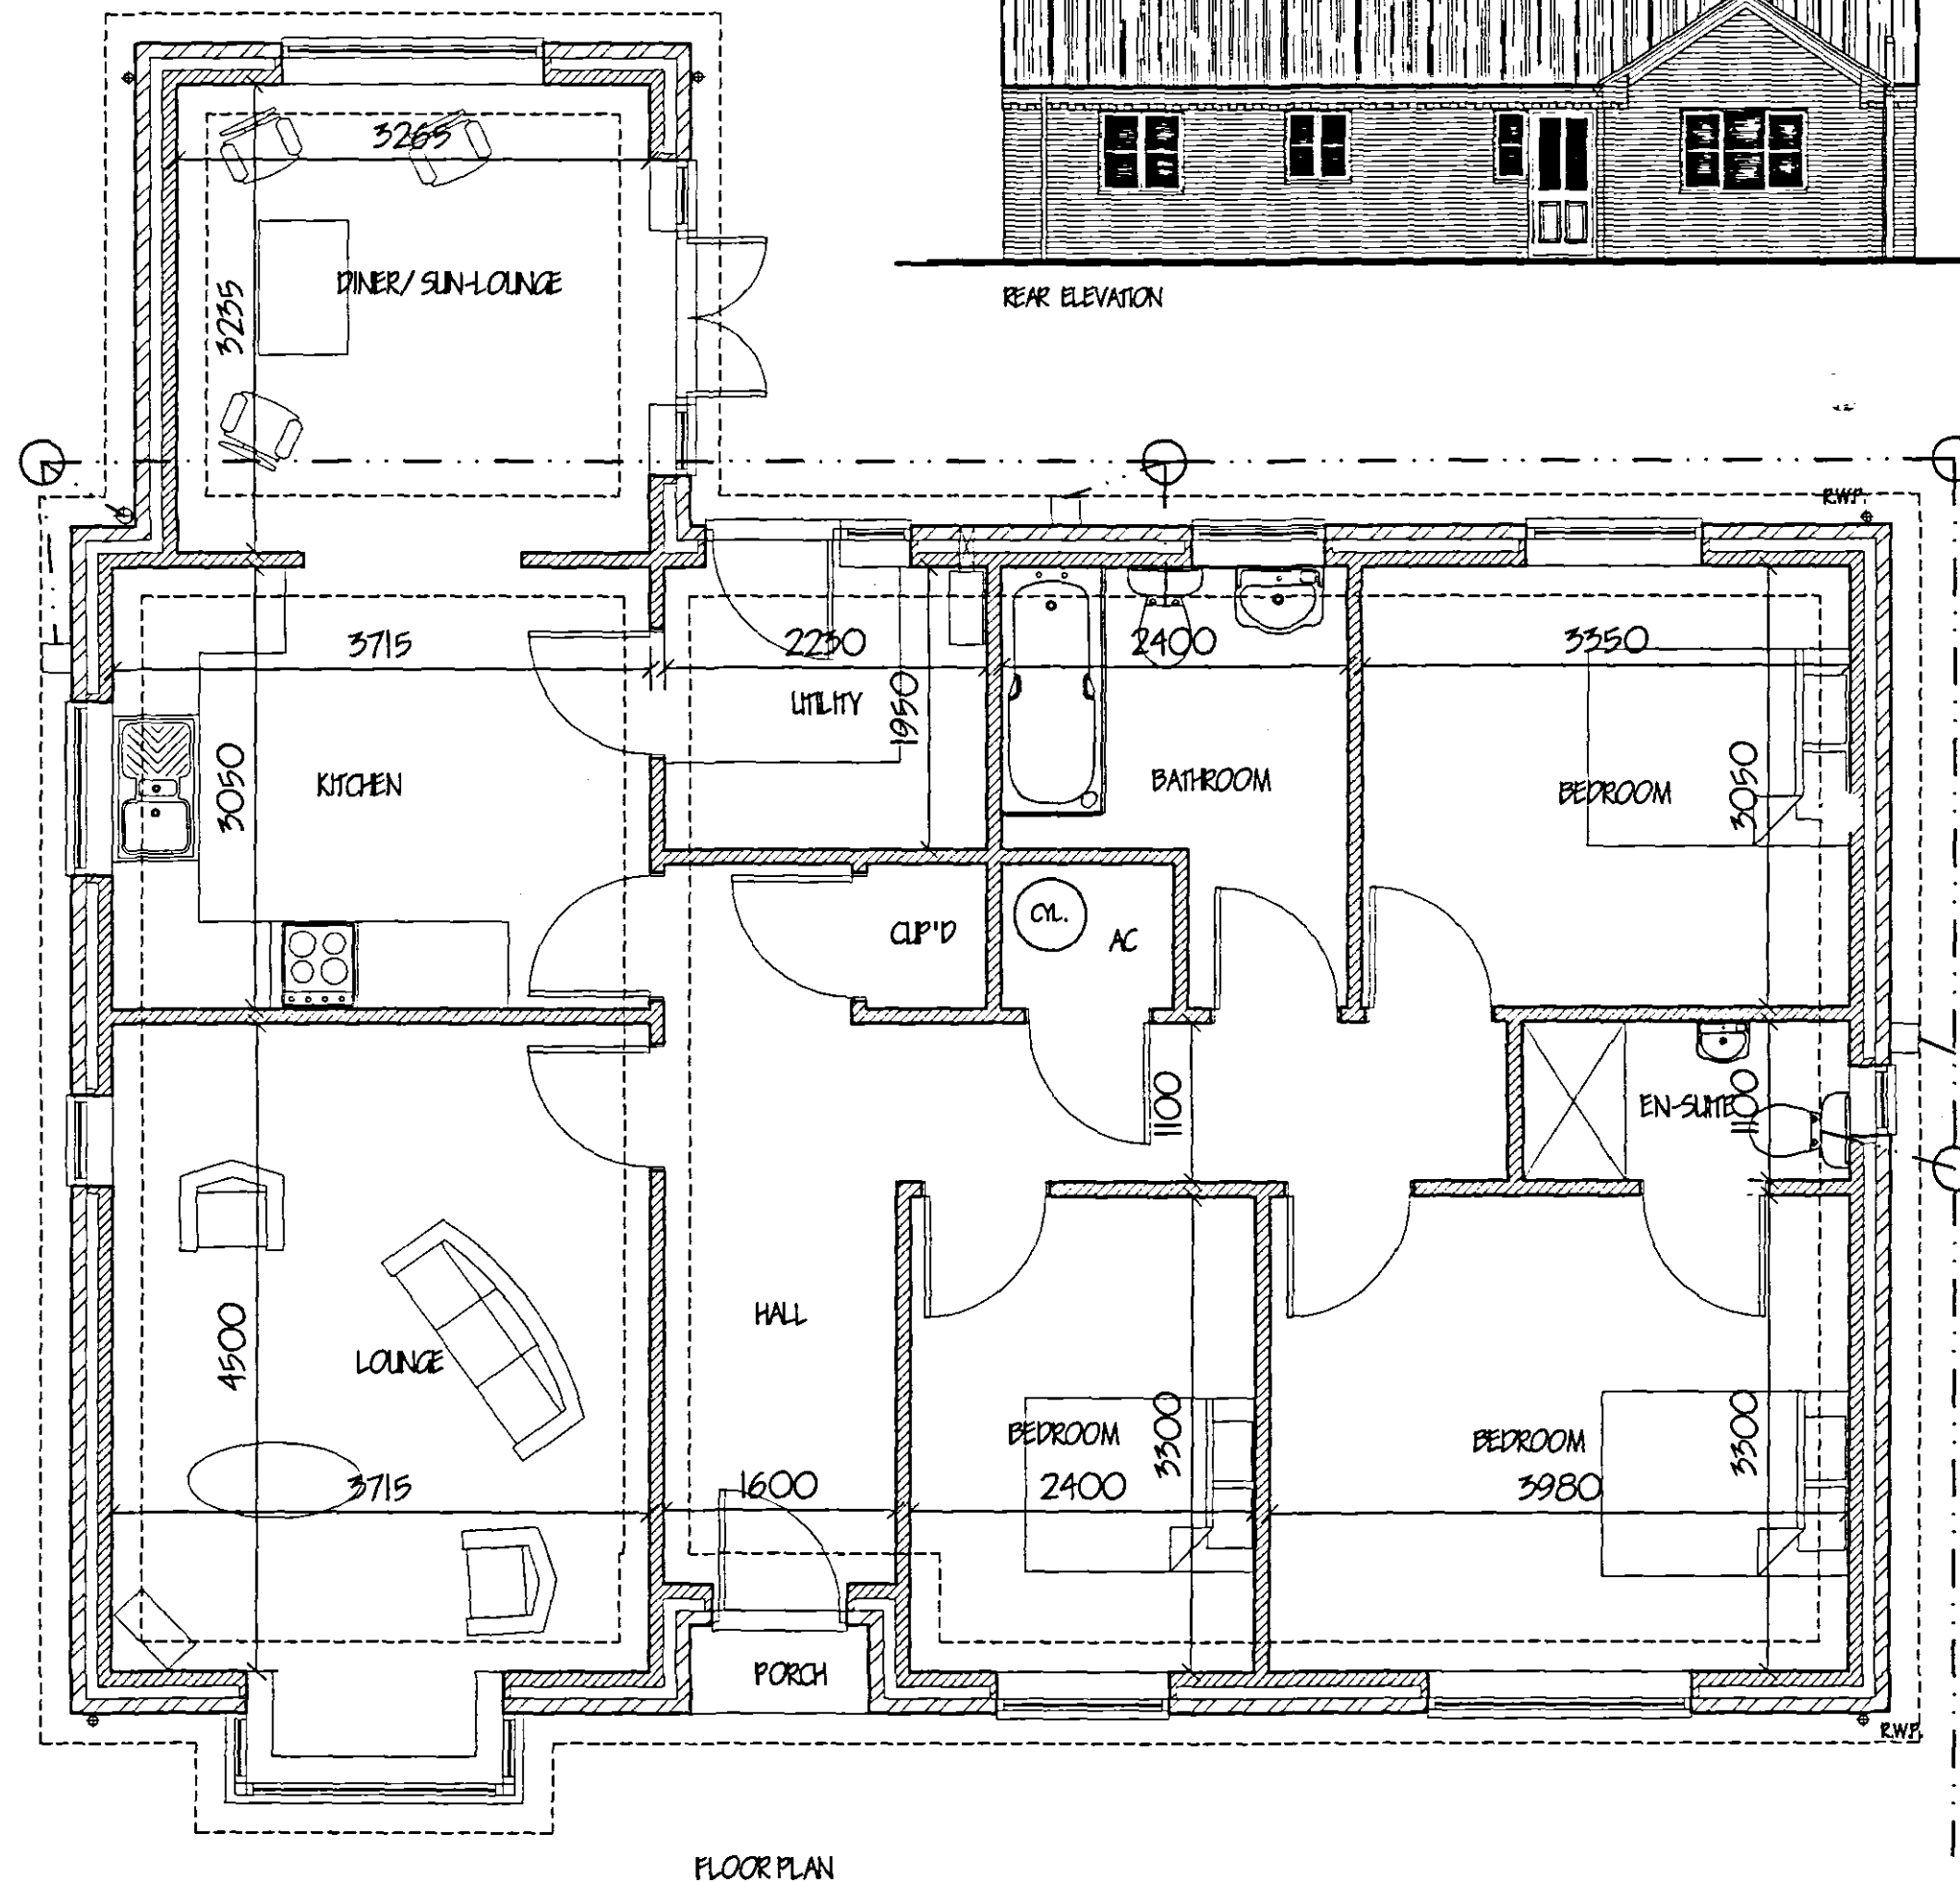
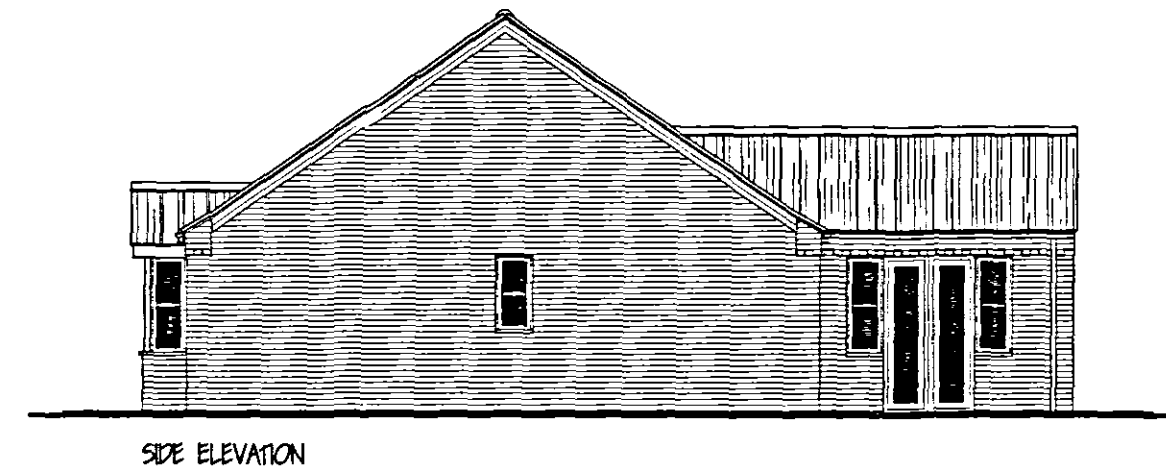
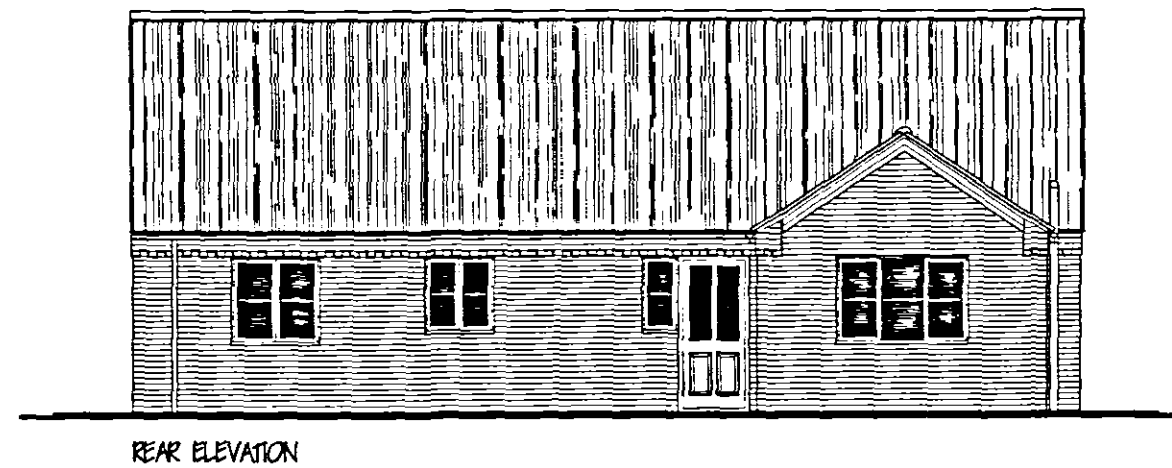
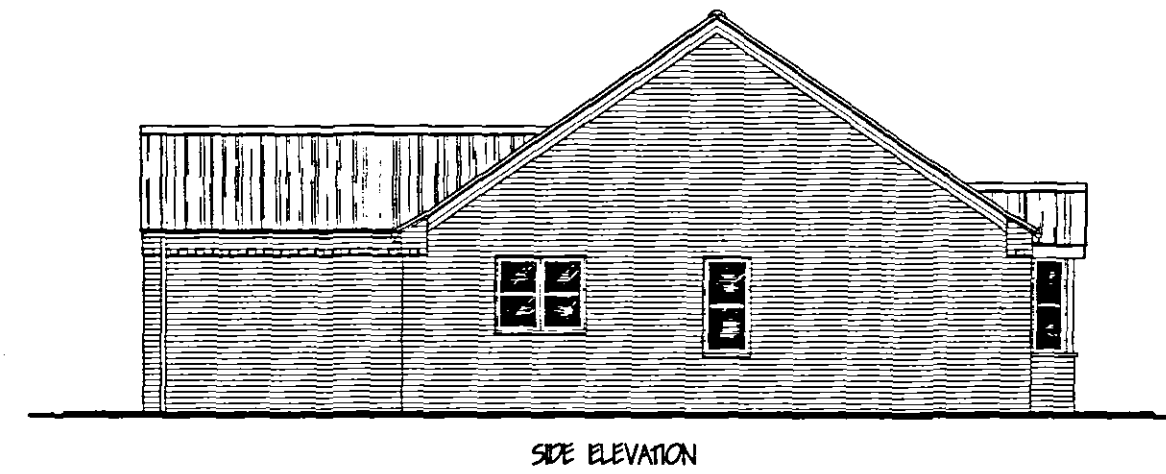
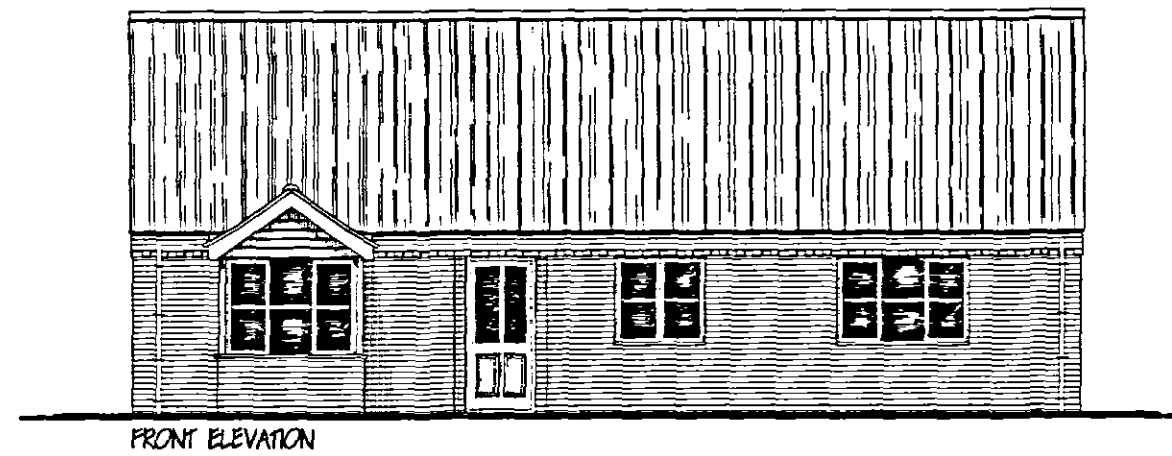


[illegible]

REF: revision
date

G. R. MERCHANT LTD.

1.ENG AMICE FTWO

ARCHITECTURAL, STRUCTURAL AND LAND DRAINAGE CONSULTANTS

4 Wrights House
12A Park Road, Holbeach,
Spalding, Lincs. PE12 7EZ
Tel 01454 408000
Fax 01454 425744
E-Mail: gr.merchant@btconnect.com



Project

3 BEDROOM BUNGALOW.
Adjacent 'BRAMHORE',
HIGH ROAD,
WHARFLODE..

Client

MR. & MRS. L.T. JACKSON.

Drawing

FLOOR PLANS & ELEVATIONS.

Job Ref. 1511-06.	Drawing No. 02.
Date DEC '06.	Drawn GRM.

Scales

1/50. 1/100.

DO NOT SCALE FROM THIS DRAWING

This drawing is supplied for your use as advised, issued, promulgated or used for any other purpose other than that for which it is issued. The General Contractor is to check all dimensions on site and report any discrepancies to the Architect. All details shown on this drawing including foundations are based upon site conditions related to the site. No responsibility can be accepted for structural conditions which may be encountered. Site test surveys are recommended in respect of foundations to establish suitable site conditions before foundation work is undertaken. This drawing is issued to the architect of information only and does not purport to contain a full representation of the works. It is only for the purposes of tendering Planning / Building Regulations approval. This drawing is not to be used as a contract document. The works will not be constructed or executed on calls by G.R. Merchant Ltd. or any other person or company. It is the client's and their appointed agents responsibility to ensure compliance, satisfaction of requests, adherence to specifications, variations to contract etc. All variations to the original drawings shall be in writing and shall be made to the drawings etc. In no case shall a printed call, in itself constitute any modification, variation and / or approval of the project. Between other sections or appropriate British standard specifications or British standards or standards shall apply. The Designer / Client shall ensure that the architect and / or structural engineer and ensure all relevant measures to achieve compliance with health and safety legislation for Building sites and Work places. The Designer / Client is advised that should the terms need to comply with the Construction Design and Management Regulations an appropriate Planning permission will be required. The works shall comprise of all that is shown on the drawing and details. Whilst not every detail is shown, but any necessary related an accessory to carry out the works shall be required to be included. It is the client's responsibility to ensure the works are carried out in accordance with the relevant regulations and standards.