


PROPOSED STREET SCENE - 1/100

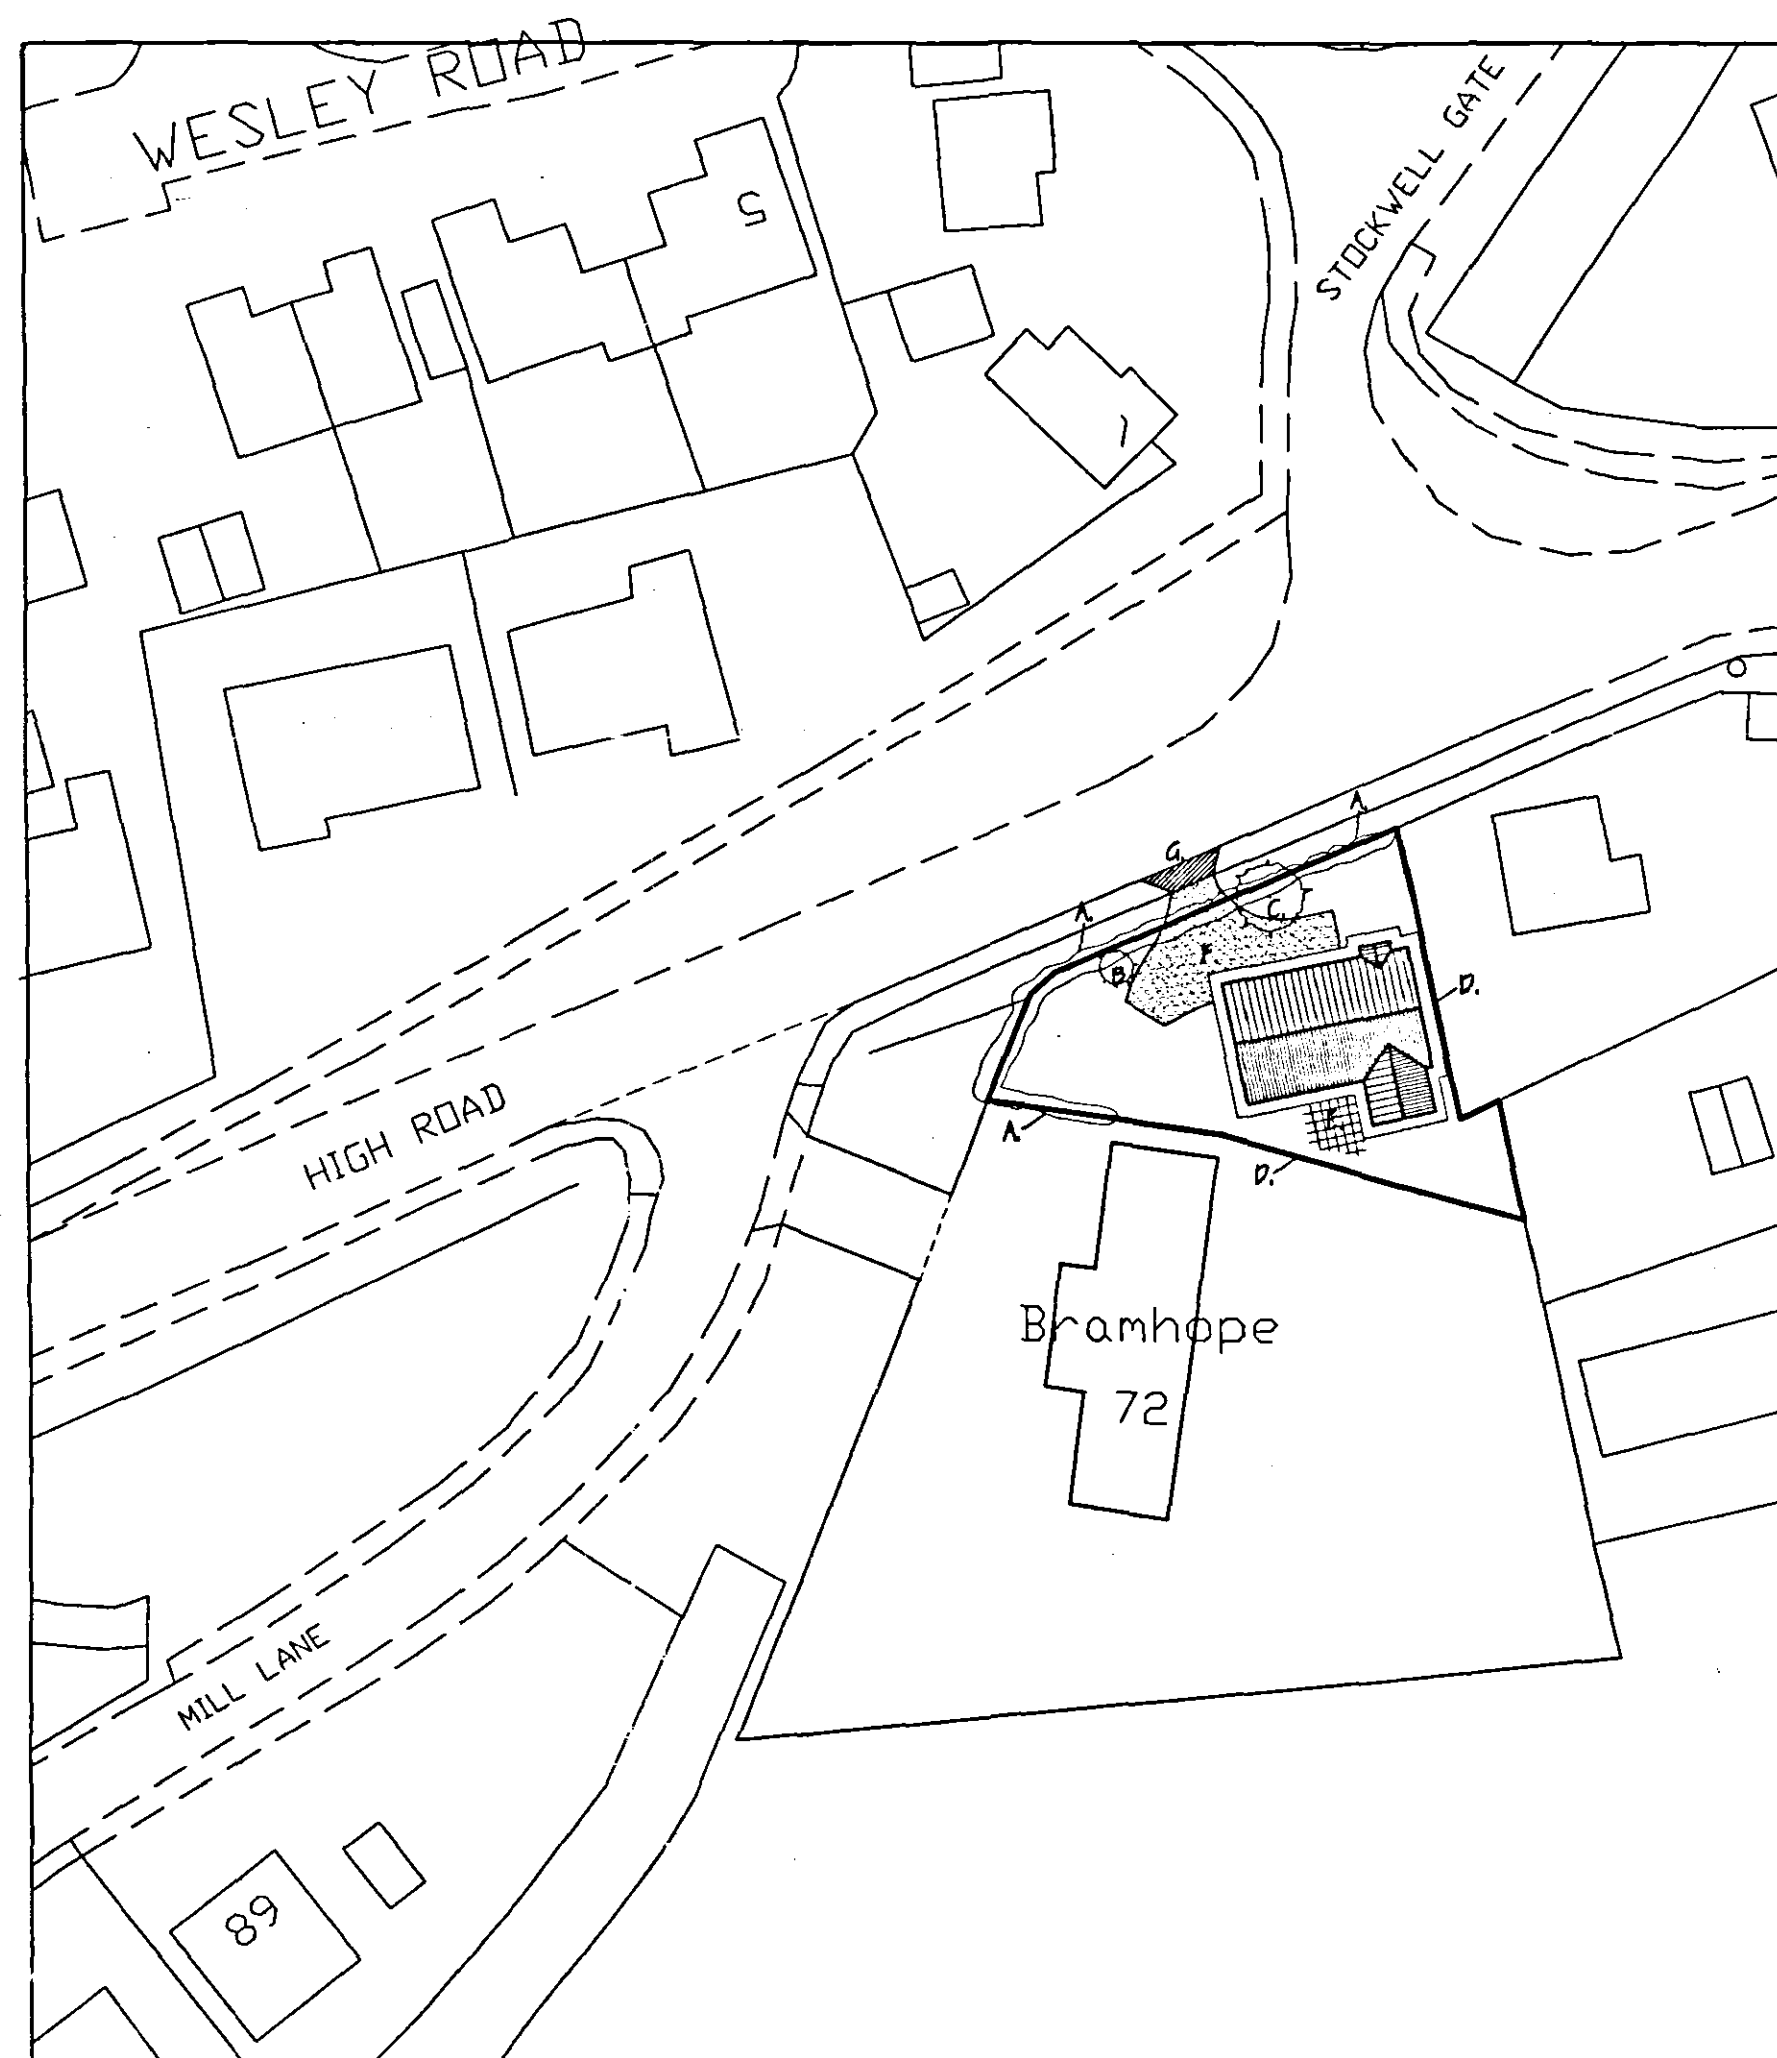


SITE PLAN
1/500

LANDSCAPING & TREE PLANTING SCHEME.

- A - MIXED HEDGE
 - (a) Hawthorn (*Crataegus Monogyna*)
 - (b) Beech (*Fagus Sylvatica*)
 - (c) Blackthorn (*Prunus Spinosa*)
 - (d) Buckthorn (*Rhamnus Cathartica*)
- B - SILVER BIRCH - Feathered
- C - HAWTHORN - Feathered
- D - 1.80 METRE CLOSE BOARDED FENCE
- E - PATIO
- F - CAR PARKING & DRIVE
- G - PROPOSED ACCESS TO HIGH ROAD.

All planting to be in accordance with BS 4428:1989 and amendment No. 1 (1991)
 All trees to be planted with minimum 0.6m plastic mulch mat and to be staked, tied and tubed.
 1/3 to 1/2 bag of peat free tree and shrub planting compost to be incorporated into backfill for each tree hole.

DETERMINED
PLAN

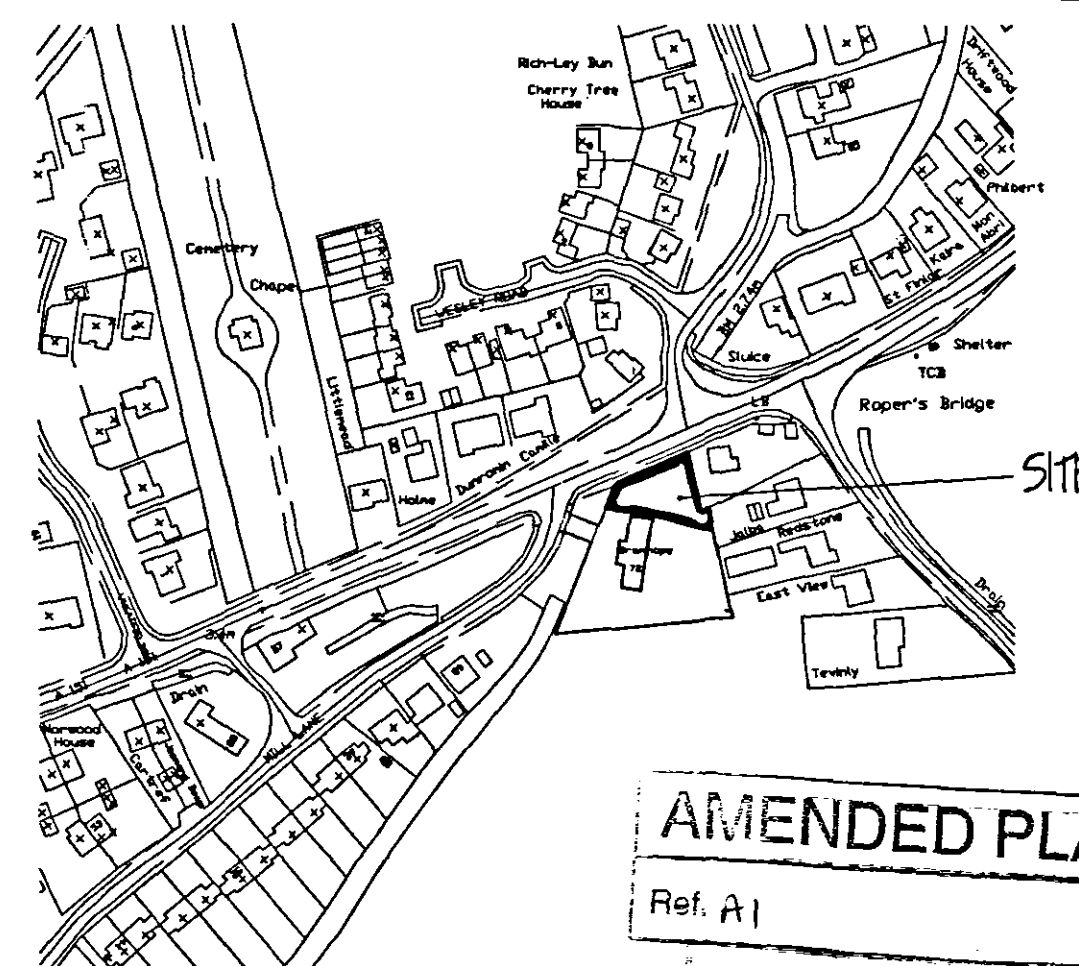

AMENDED PLAN

Ref. A1

Location Plan,
1/2500

27 APR 2007
Ref. 0488/07

Q. R. MERCHANT LEAD AMICE FWO ARCHITECTURAL, STRUCTURAL AND LAND DRAINAGE CONSULTANTS Unit 4, Wrights Mews 12A Park Road, Huddersfield, West Yorkshire, HD1 2 7JZ Tel: 01484 480800 Fax: 01484 481744 E-Mail: Q. R. Merchant @ Merchant. PS. Co. UK	
Project RESIDENTIAL DEVELOPMENT - BUILDING PLAN Adjacent 'BRAMHOPE', HIGH ROAD, WHARFLODE.	
Client MR. & MRS. L. T. JACKSON.	
Drawing SITE & LOCATION PLANS.	
Job Ref. 1511-06.	Drawing No. 04.
Date APRIL '07.	Drawn GRM.
Scales AS INDICATED.	
DO NOT SCALE FROM THIS DRAWING This drawing is copyright and may not be copied, altered, photocopied or used for any other purpose other than that for which it is issued. The Designer/Consultant is to be held responsible for any errors and omissions and any other consequences of this drawing. All details shown on this drawing including dimensions and materials are subject to change without notice. It is the client's responsibility to ensure that the drawing is used for the purpose intended and that any necessary amendments are made to the drawing as the project progresses. This drawing is issued as a preliminary drawing and is not to be used for construction purposes. The drawing is issued as a preliminary drawing and is not to be used for construction purposes. The drawing is issued as a preliminary drawing and is not to be used for construction purposes.	