


EXISTING CONCRETE TILES REPLACED
WITH SANDTOFT RED CLAY PANTILES.

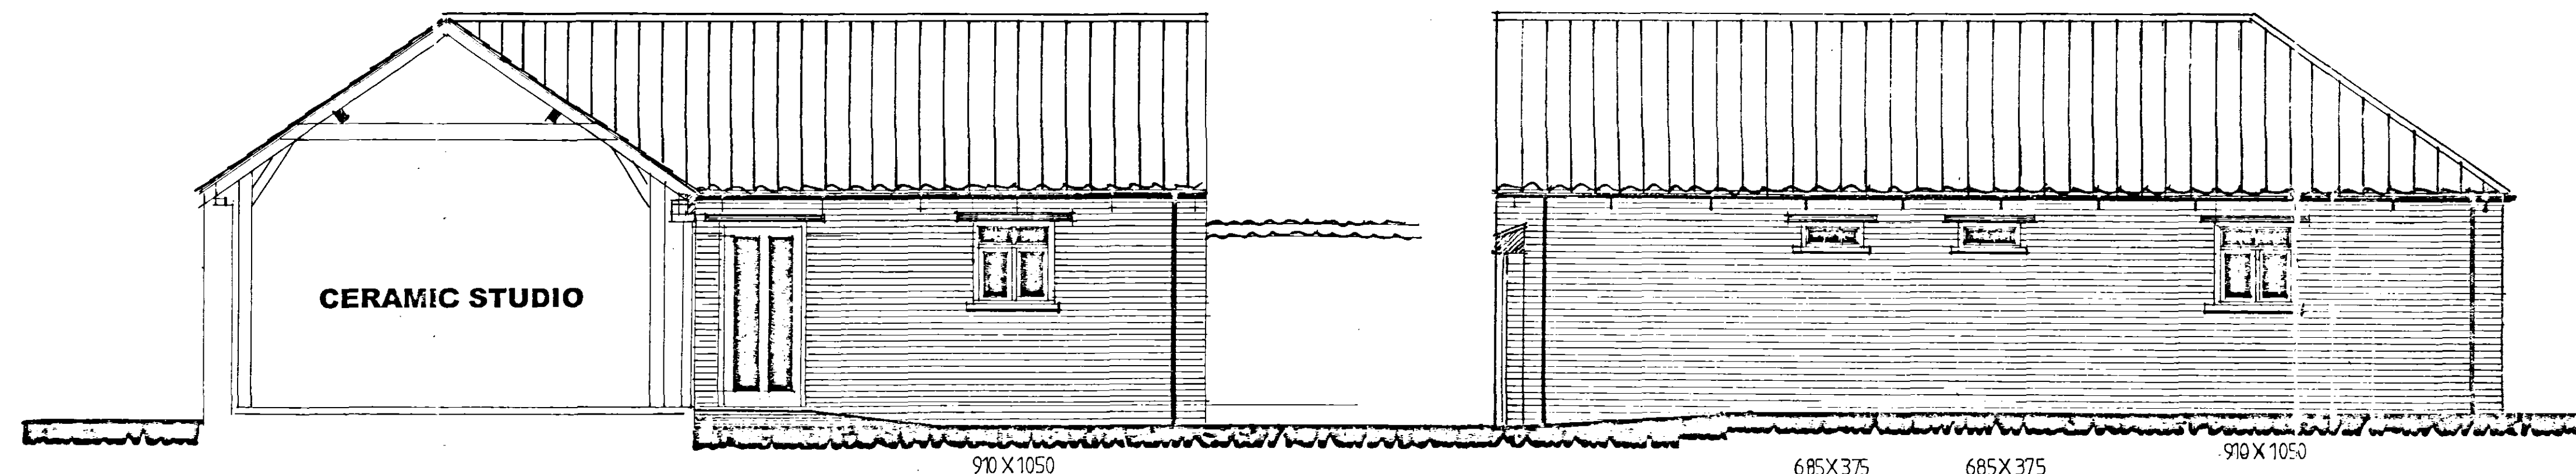

CERAMIC STUDIO

PURPOSE MADE WOODEN DOOR
AND FRAME TO DETAIL


NEW FACING IN RECLAIMED BRICK
TO MATCH EXISTING

NEW WINDOWS. PURPOSE MADE
IN WOOD. CREAM PAINTED.
TIMBER HEADS

WEST ELEVATION

EAST ELEVATION

RAINWATER GOODS. CAST IRON
EFFECT HALF ROUND GUTTERS
AND CIRCULAR DOWNPIPES
GUTTERS SUPPORTED ON RISE AND
FALL DRIVE IN BRACKETS.

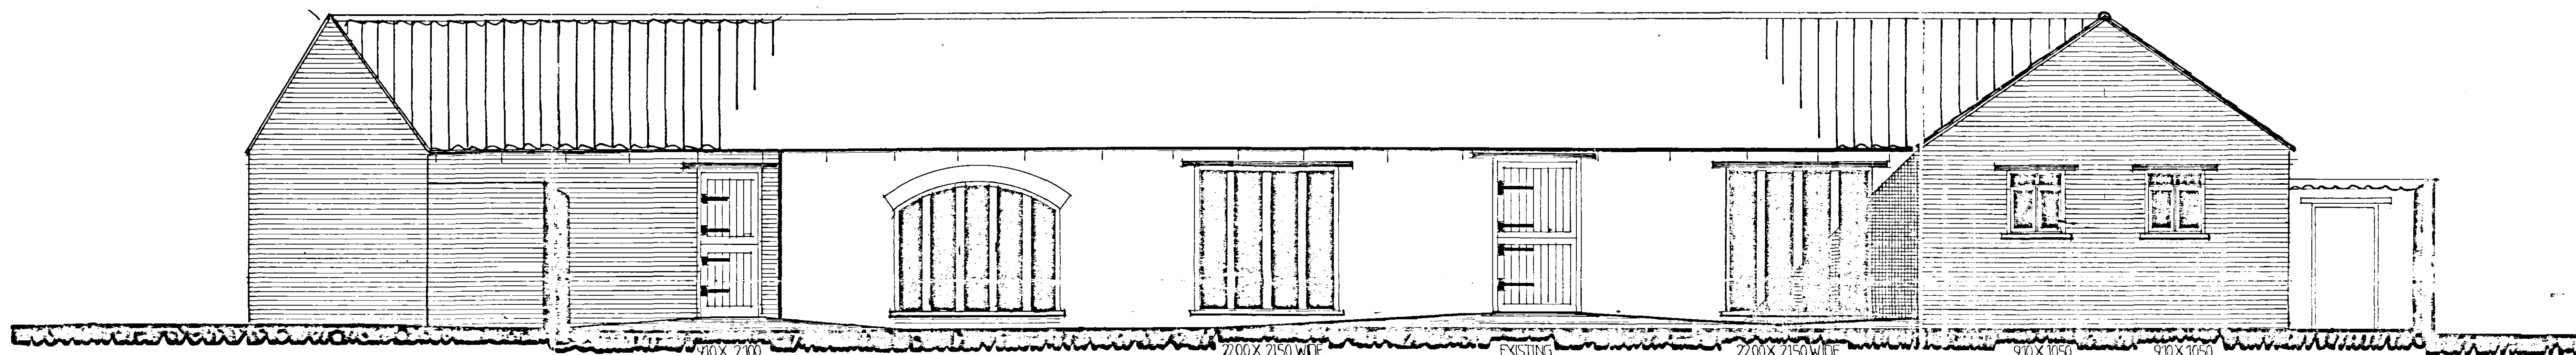

STABLE DOOR TO MATCH EXISTING


NEW FIXED SCREEN IN EXISTING
OPENING. TO DETAIL

EXISTING DOOR RETAINED

EXISTING ENCLOSURE WALL GENERALLY
RETAINED AT 2400MM HEIGHT AND CAPPED
WITH PANTILES.

NEW FIXED SCREENS IN WOOD WITH
CREAM PAINT FINISH. PURPOSE MADE
UNITS TO DETAIL.

SOUTH ELEVATION

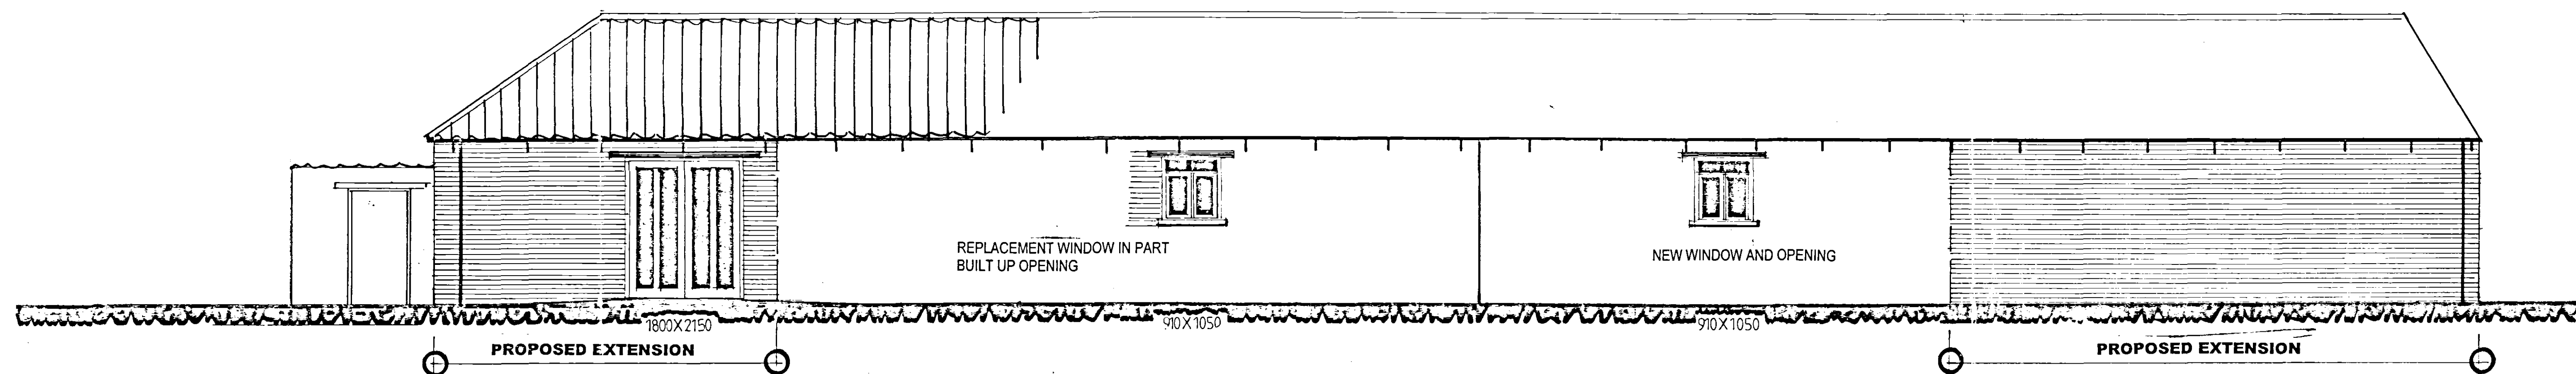

PROPOSED EXTENSION

NORTH ELEVATION

PROPOSED EXTENSION

1800 WIDE WOODEN ENTRANCE DOOR SET.
DOORS AND FRAME TO DETAIL. CREAM PAINT
FINISH.

NEW WINDOW AND OPENING

REPLACEMENT WINDOW IN PART
BUILT UP OPENING

DETERMINE
PLAN

SHDC
Planning & Development
13 APR 2007
Ref: 0492/07


C3 Design Group

Chartered Architects + Planning Consultants

NFU Buildings - Camelgate - Spalding - Lincolnshire PE12 6ET

Telephone 01775 722241 Fax 01775 769986

Email enquiries@c3designhomes.co.uk

 

Client Mr & Mrs L. Whittington Scale 1:50

Project Proposed Ceramics Studio & Workshop at Date Feb 2007

Whaplode Drawn by LPR

Lincolnshire Drawing No 1074 06 11

Title Elevations Revision