



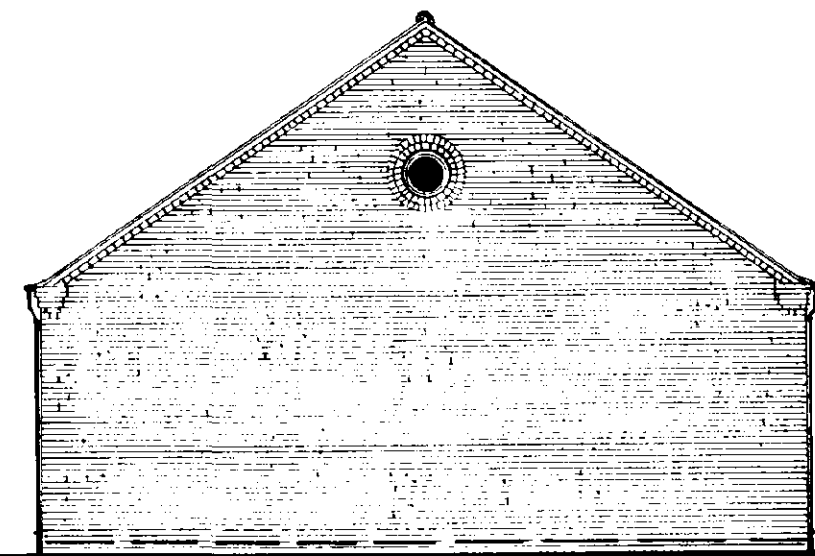


WEST ELEVATION.

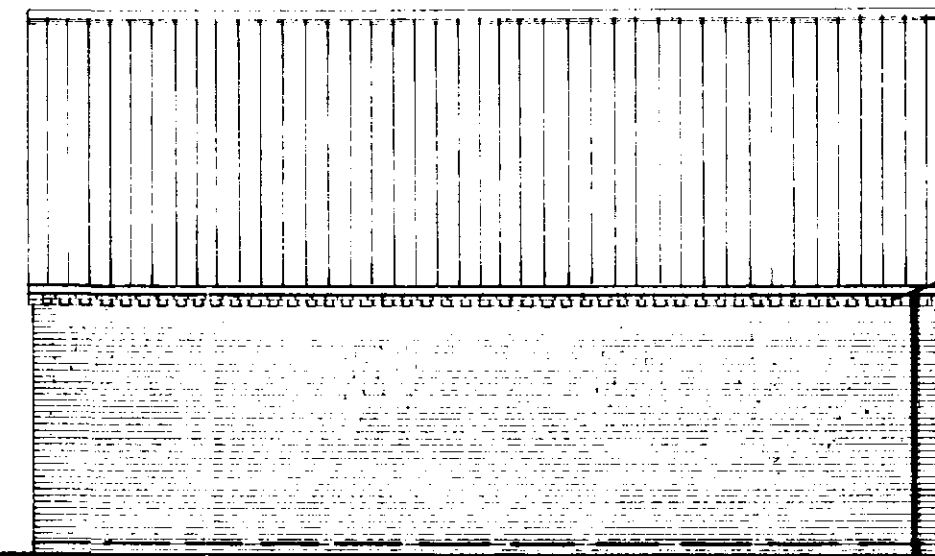


NORTH ELEVATION.

EVES: HEADER DENTIL COURSE
AND FASCIA BOARDS: GUTTERS SUPPORTED
ON GUTTER BRACKETS.

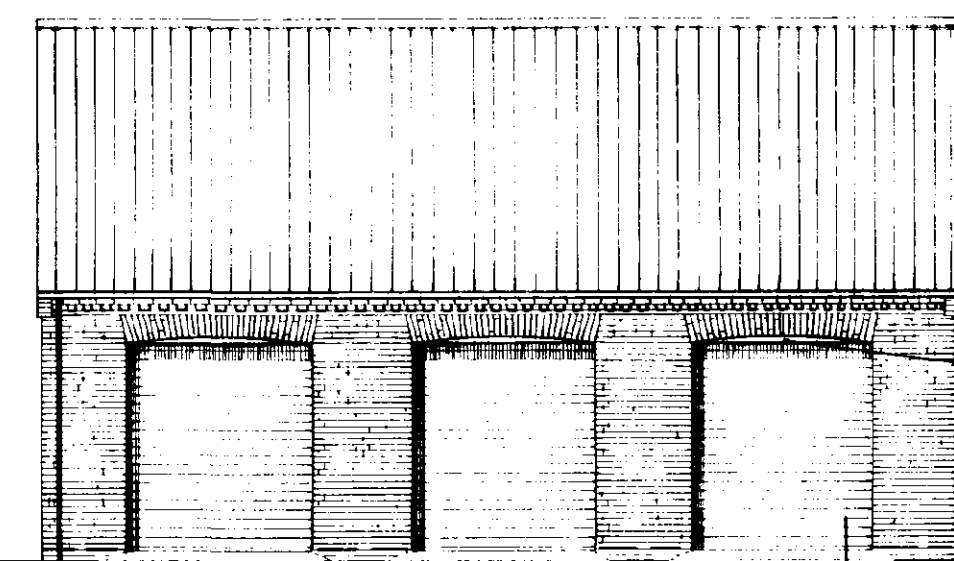


SOUTH ELEVATION.

ROLLER SHUTTER TYPE DOORS COLOUR: "BLACK"

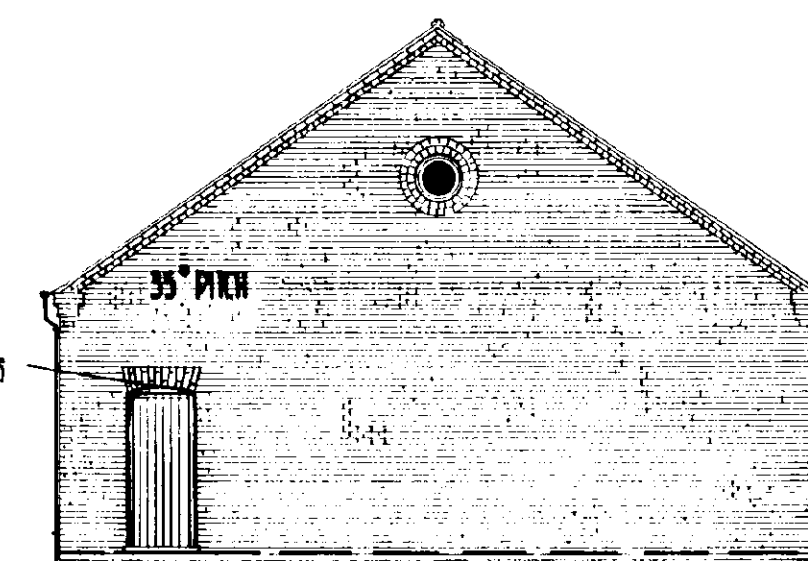



EAST ELEVATION

12.000 M 1/2

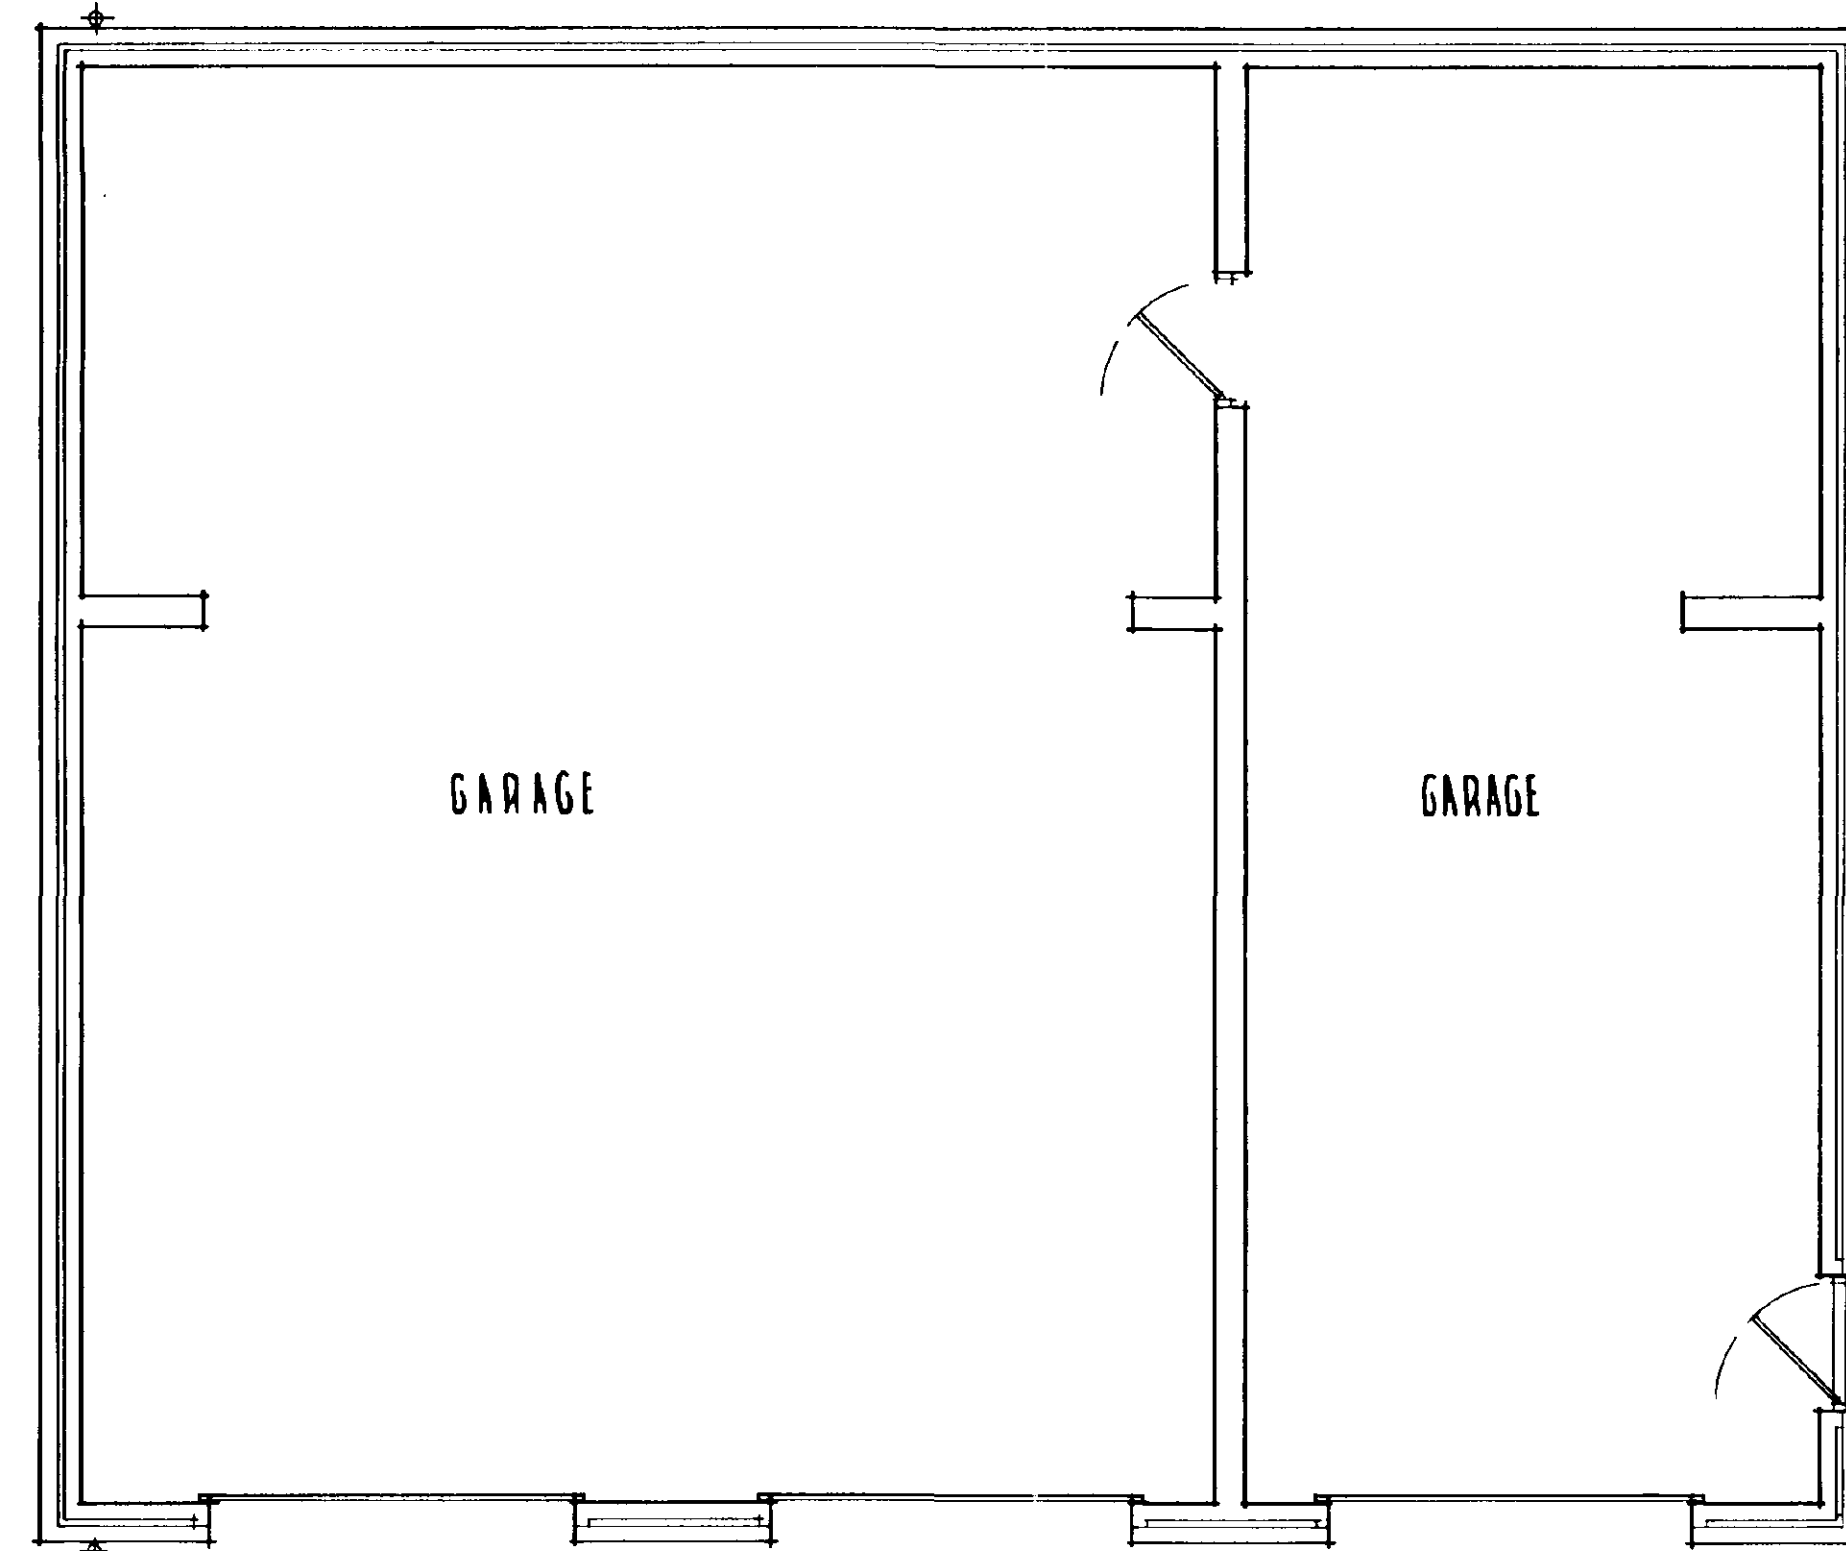


PLAN LAYOUT 1:50

10.000 M 1/2

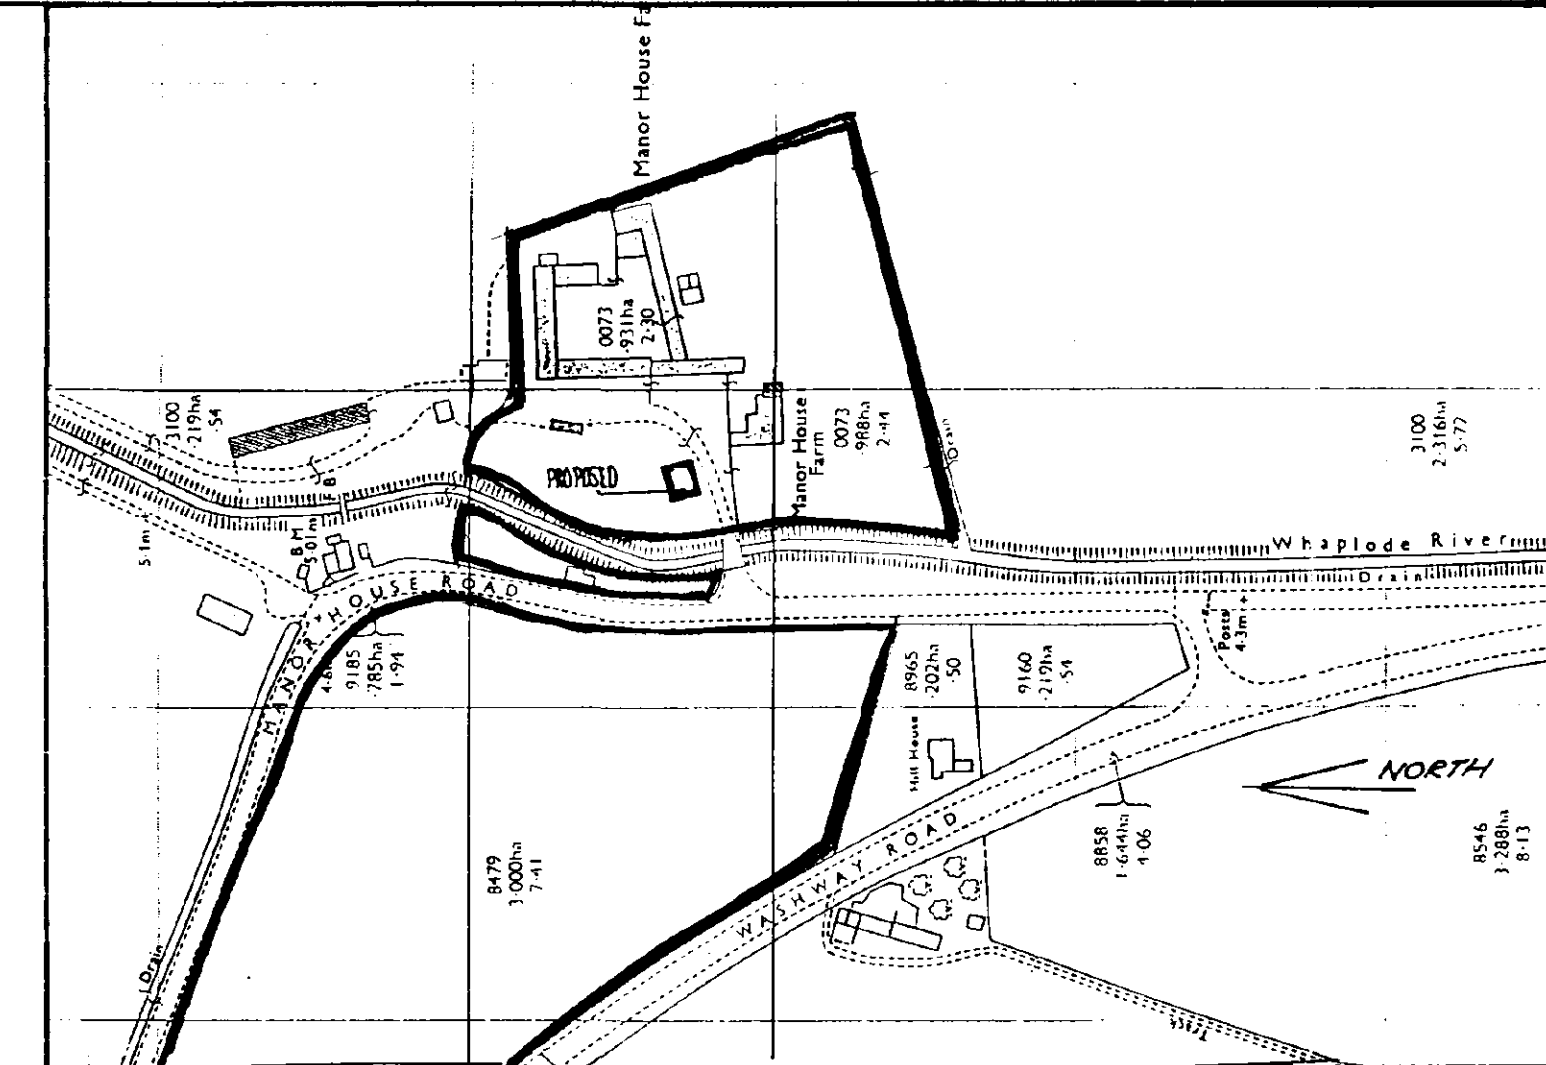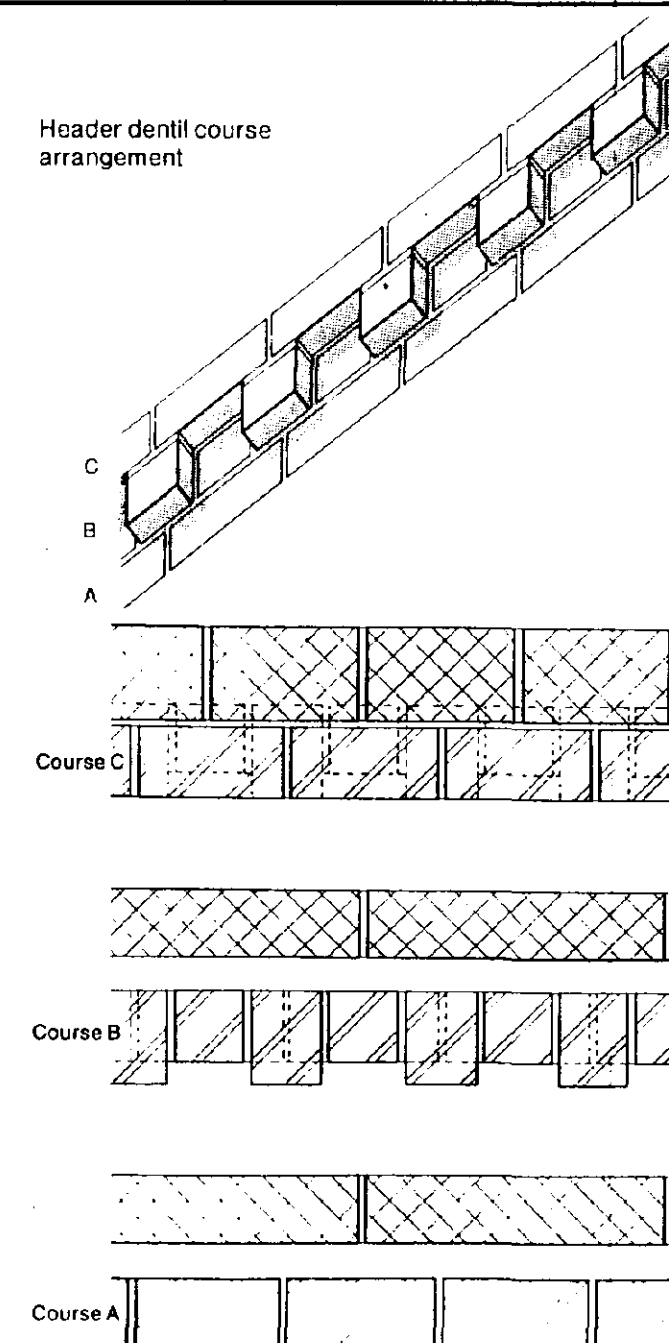

LOCATION PLAN 1:2500

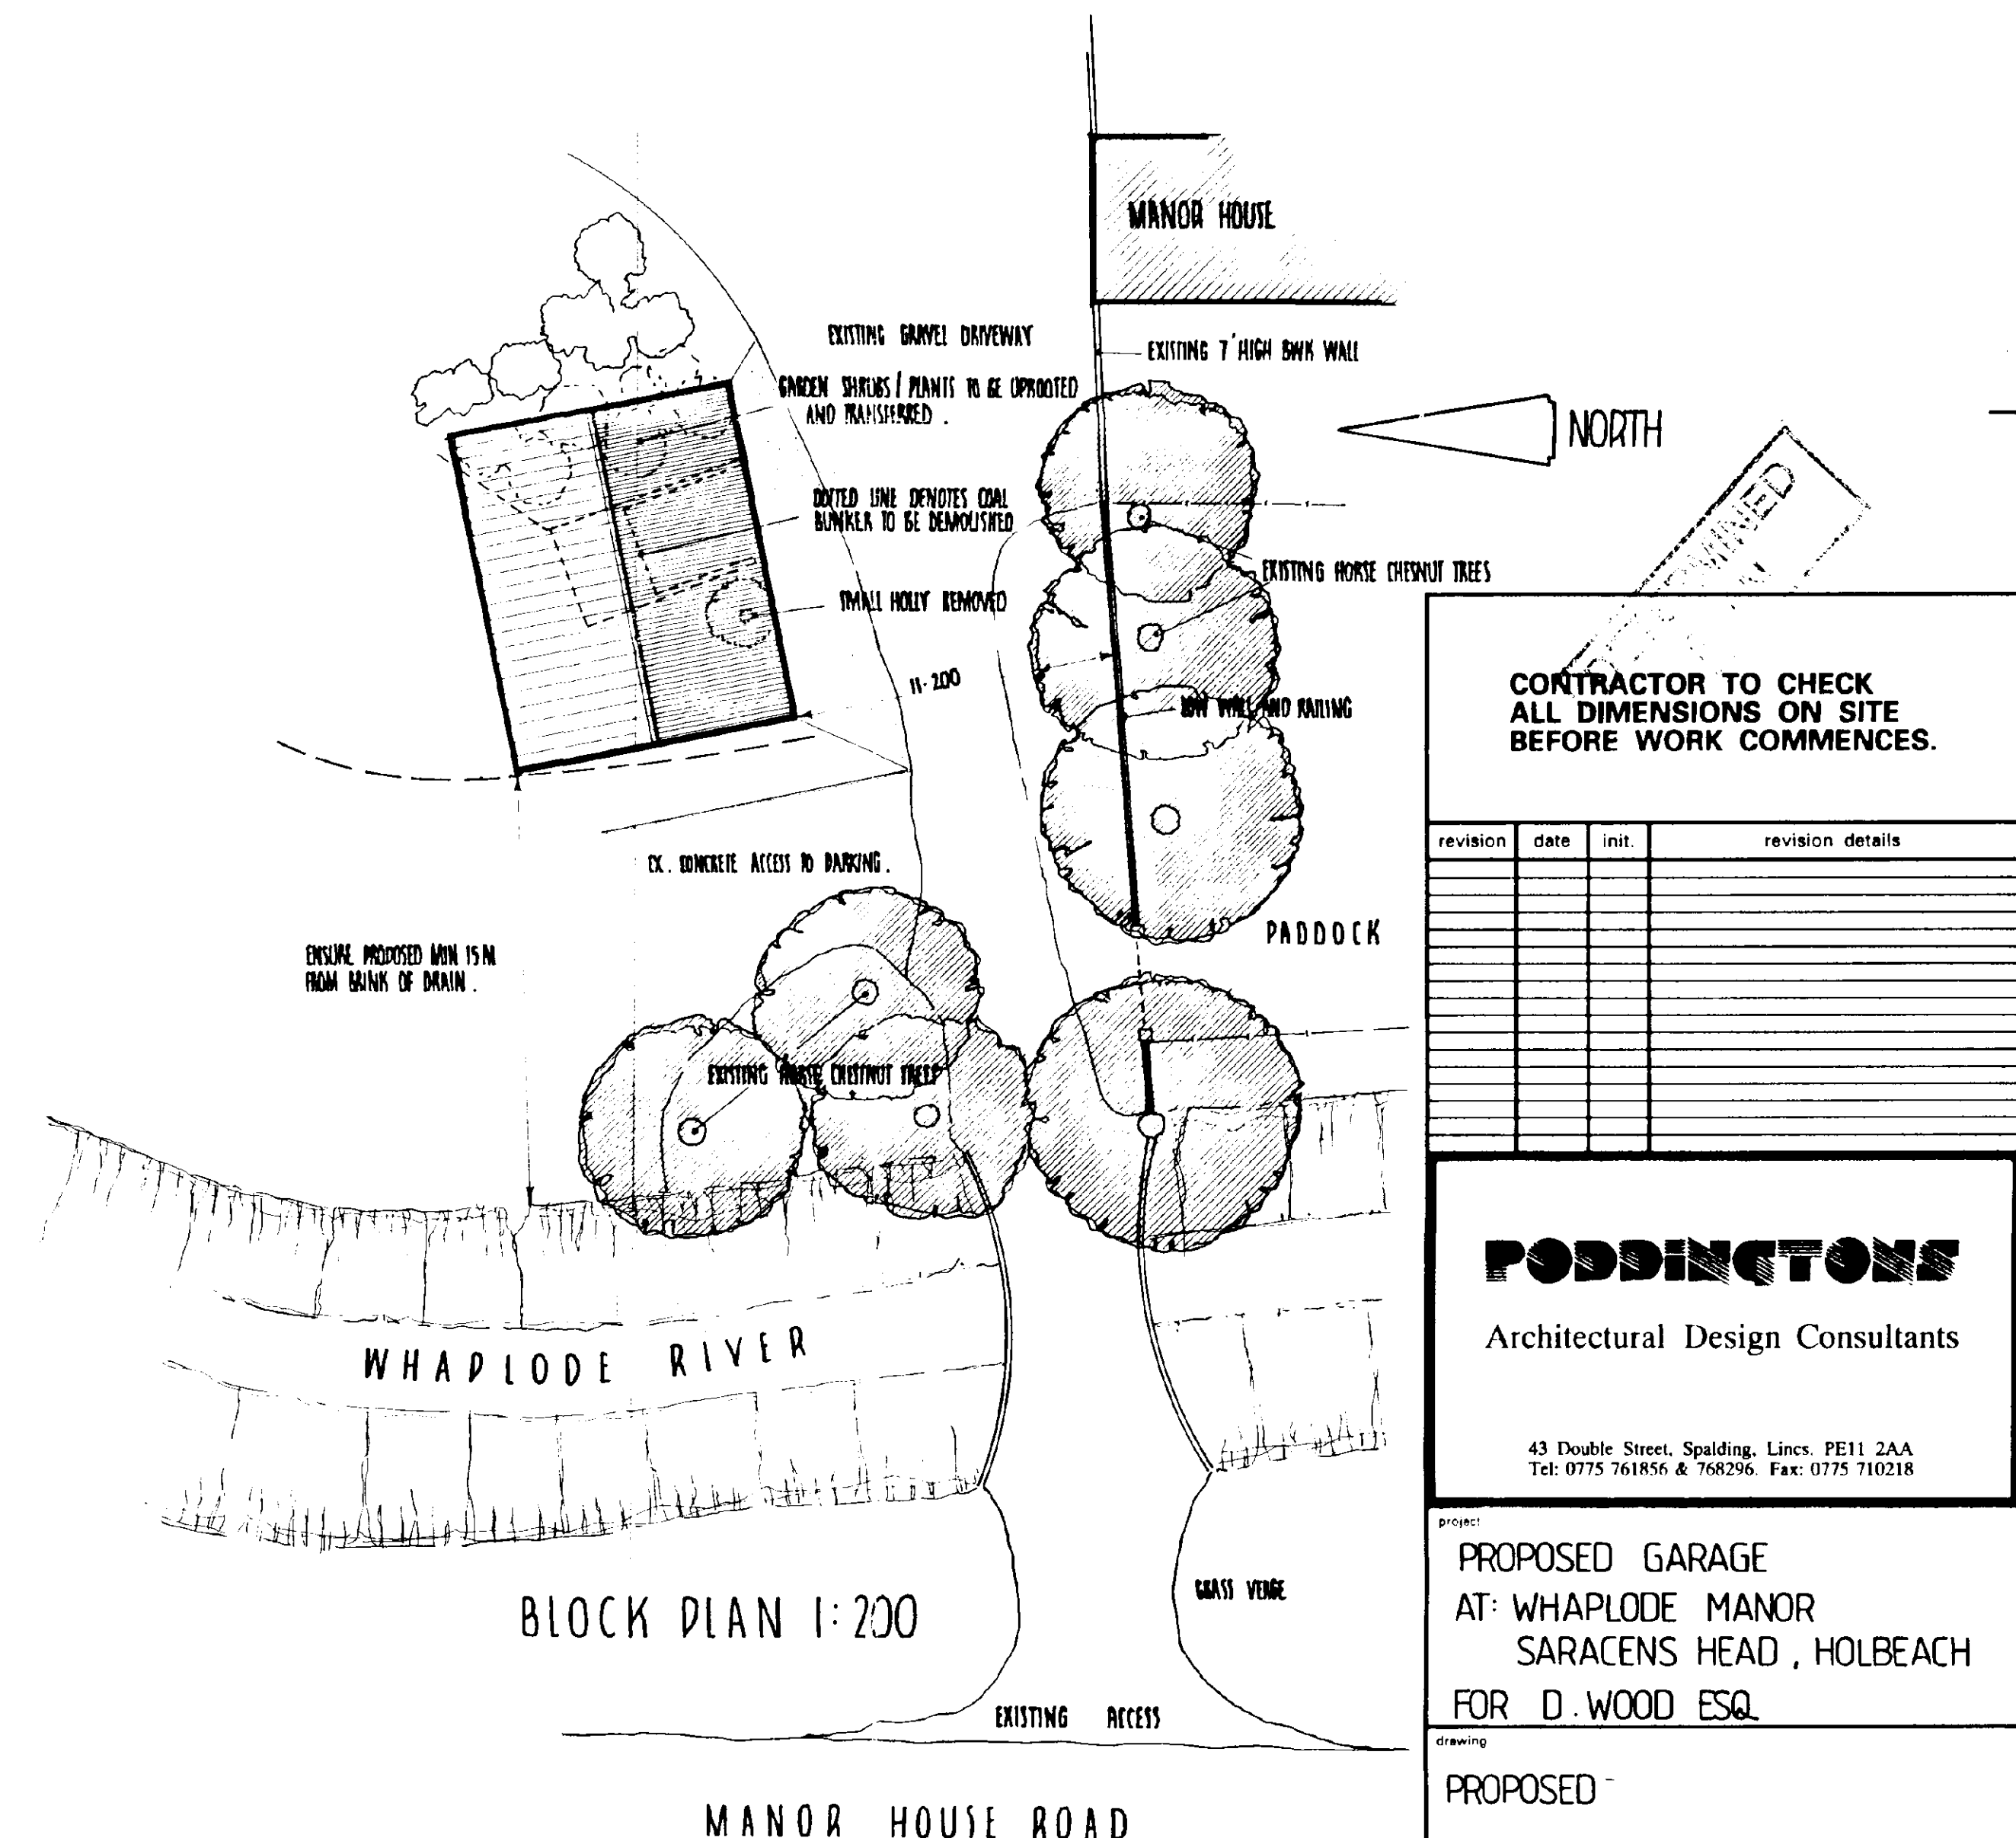

BLOCK PLAN 1:200

MANOR HOUSE ROAD

CONTRACTOR TO CHECK
ALL DIMENSIONS ON SITE
BEFORE WORK COMMENCES.

revision	date	init.	revision details

PODDINGTONS
Architectural Design Consultants

43 Double Street, Spalding, Lincs. PE11 2AA
Tel: 0775 761856 & 768296 Fax: 0775 710218

project:
PROPOSED GARAGE
AT: WHAPLODE MANOR
SARACENS HEAD, HOLBEACH
FOR D. WOOD ESQ.

drawing:
PROPOSED

scale	drawing no.
1:50 1:100 1:200	2614/1A
A	
A	
A	
A	
A	
A	
A	
A	
A	

SOUTH HOLLAND DC
HOUSING & PLANNING
12 MAY 1993
Ref: 0499/95