



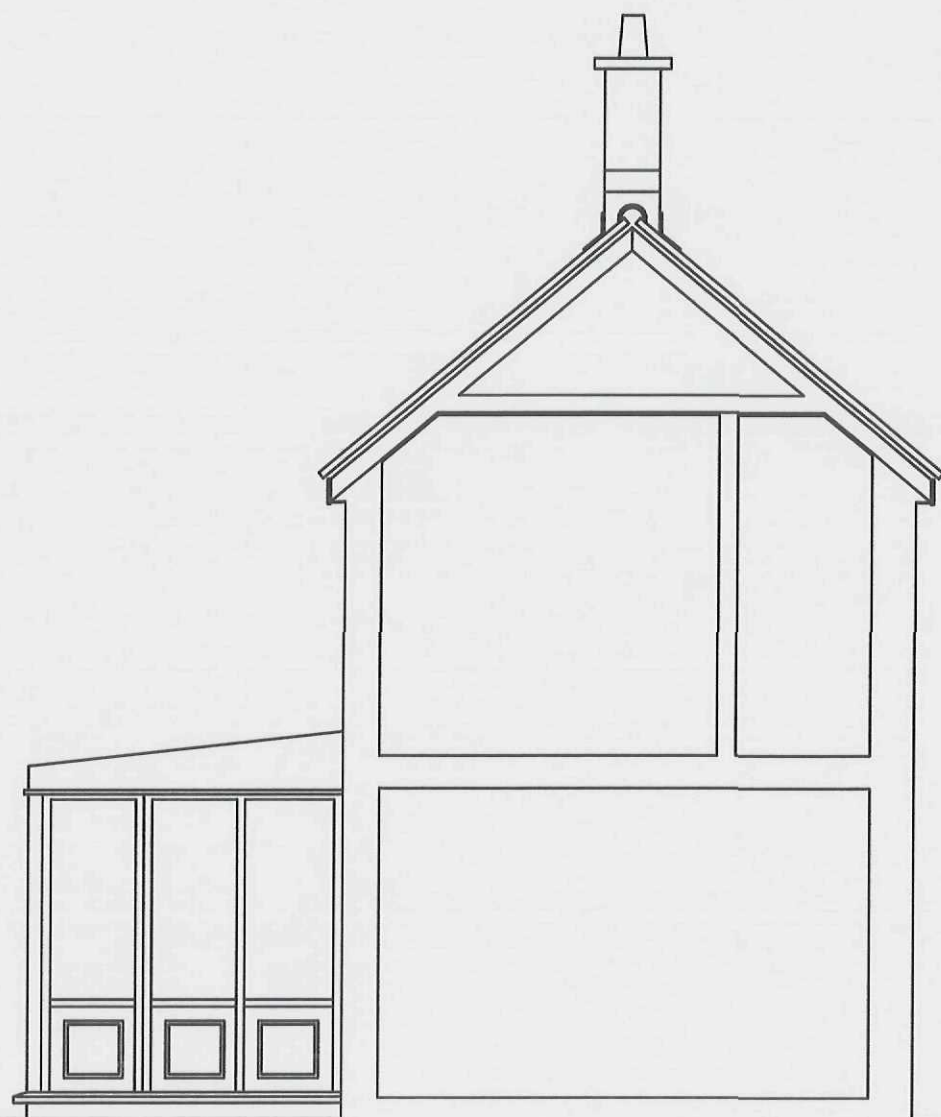

SECTION A-A

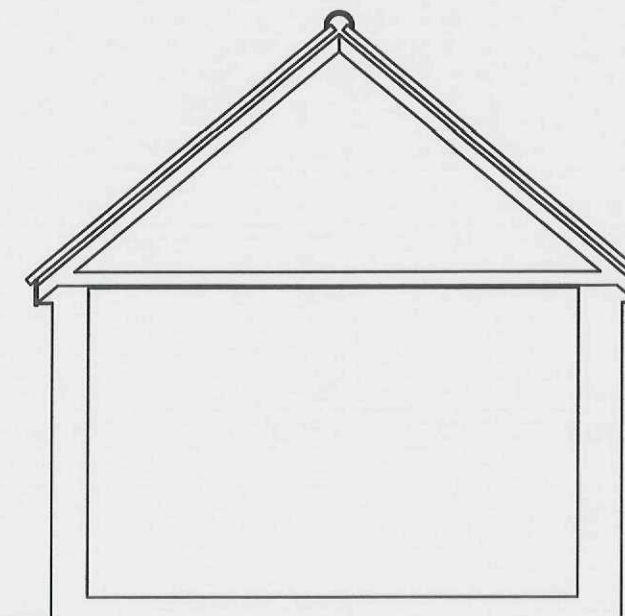

SECTION B-B

**DETERMINED
PLAN**

SHDC
Planning & Development
- 8 JUL 2009
Ref: 0502/09


Revision:	Details:	Date:	Revision:	Details:	Date:

Notes:			
Do not measure from this drawing. All discrepancies should be reported to the architects. This drawing should be read in conjunction with the specification and standard detail.			
Scales:	Sheet Size:	Date:	Drawn:
1:50	A3	AUG'08	CLS


Description:
Section A-A And Section B-B As Existing

Address:	
Mr & Mrs Clarke, Willow Cottage, Back Bank, Whaplode Drove, Spalding, PE12 0TT	
Drawing Number:	Rev:
Clk-004	


SILVERSPIN ASSOCIATES
14 Templemeads Close
Morton
Bourne
Lincolnshire
PE10 0PP
Tel: 0771 1235090 Fax: 01778 300161
Email: silverspinassoc@aol.com

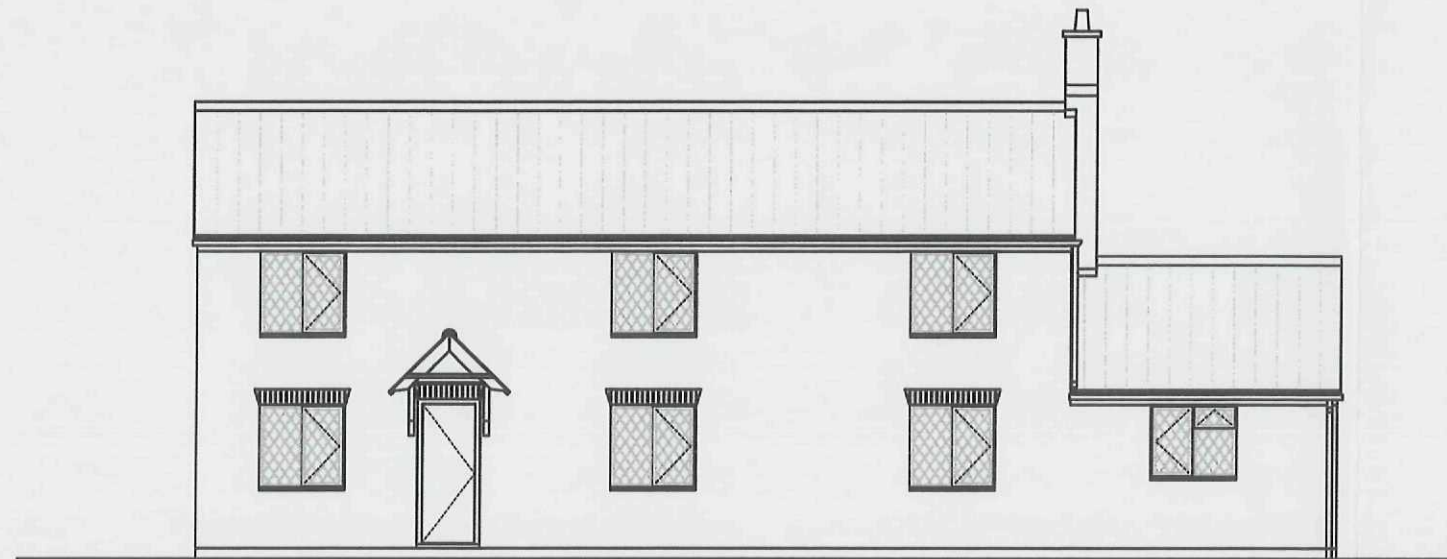


FRONT ELEVATION

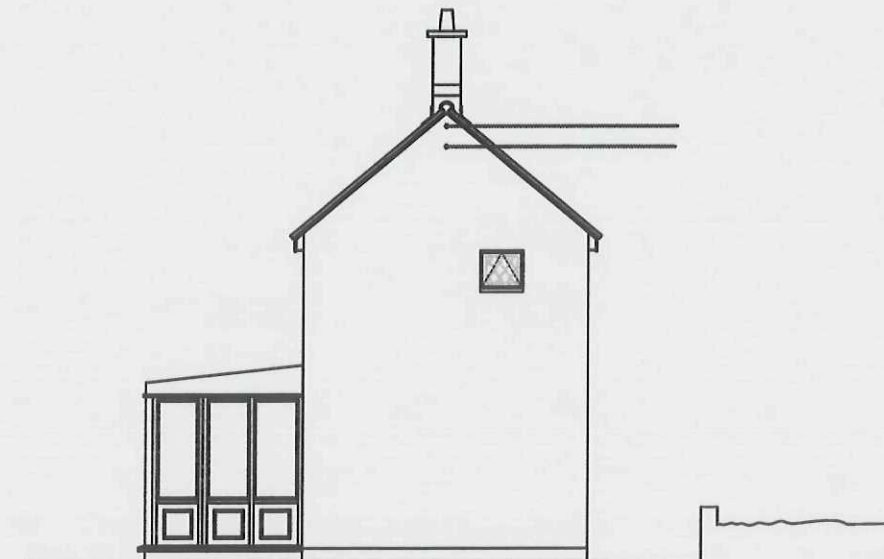

SIDE ELEVATION

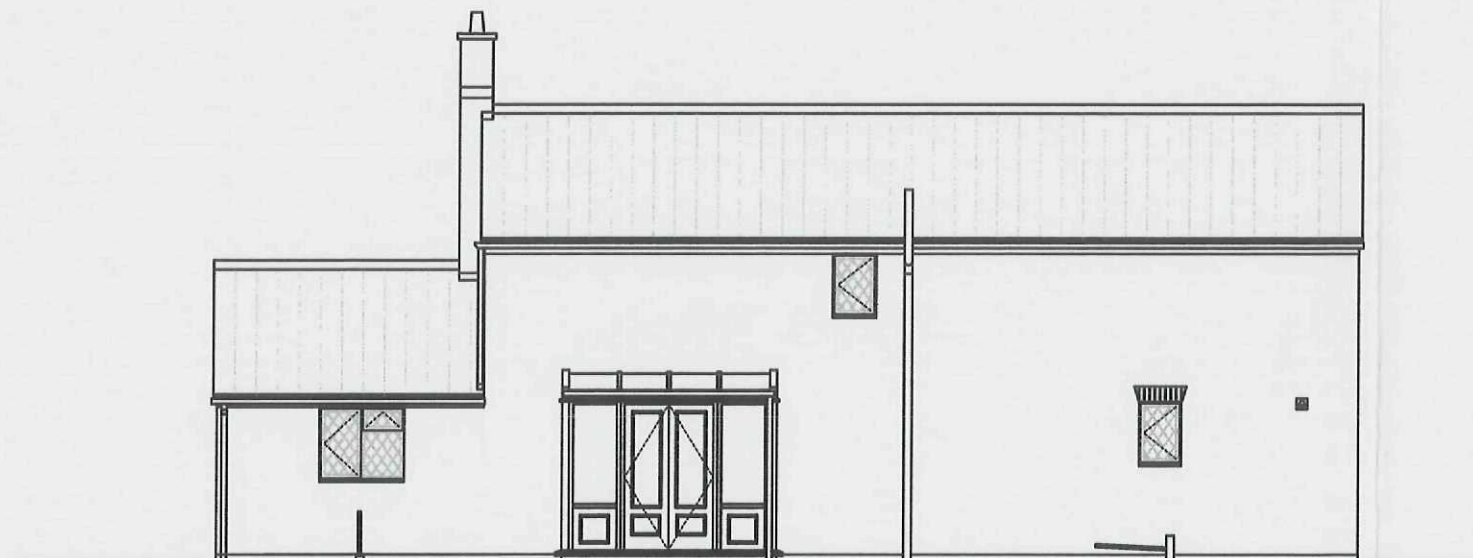

REAR ELEVATION

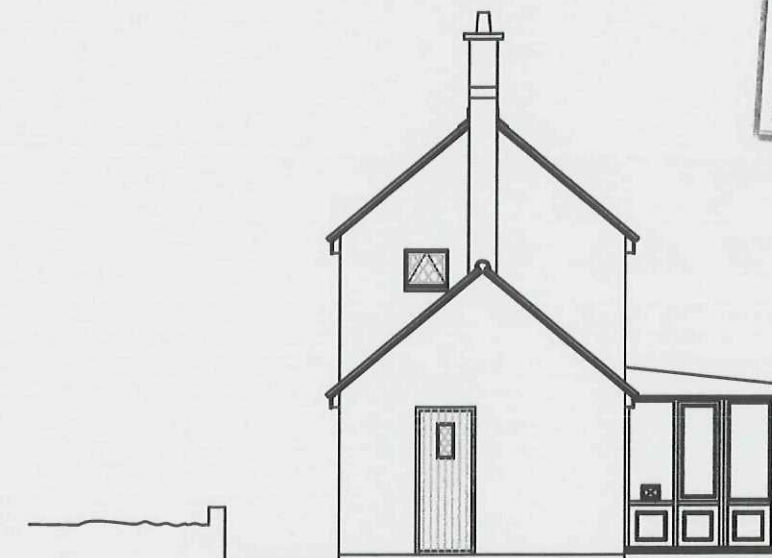

SIDE ELEVATION

SHDC
Planning & Development
- 8 JUL 2009
Ref: 0502/09

**DETERMINED
PLAN**


Revision:	Details:	Date:	Revision:	Details:	Date:

Notes:			
Do not measure from this drawing. All discrepancies should be reported to the architect. This drawing should be read in conjunction with the specification and standard detail.			
Scales:	Sheet Size:	Date:	Drawn:
1:100	A3	AUG'08	CLS


Description:
Elevations As Existing

Address:	
Mr & Mrs Clarke, Willow Cottage Back Bank, Whaplode Drove, Spalding, PE12 0TT	
Drawing Number:	Rev:
Clk-003	

SILVERSPIN ASSOCIATES
14 Templemeads Close
Morton
Bourne
Lincolnshire
PE10 0PP
Tel: 07711235090 Fax: 01778 300161
Email: silverspinassoc@aol.com

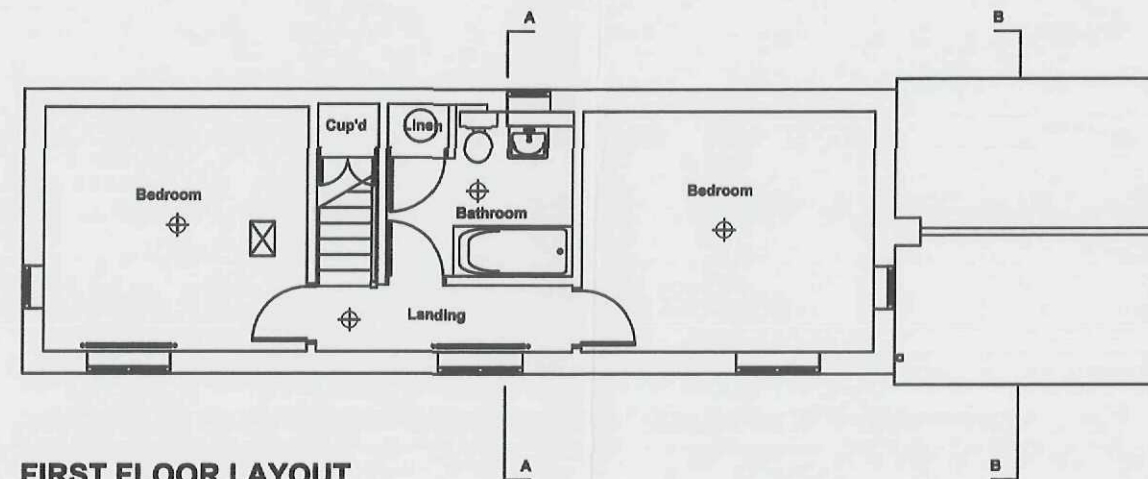

FIRST FLOOR LAYOUT

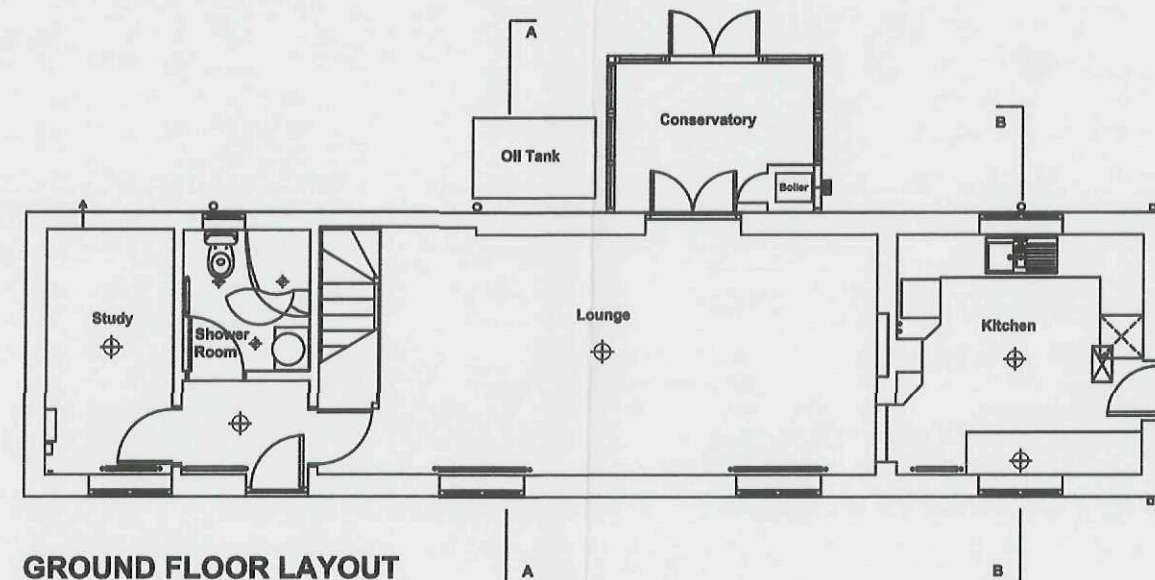

GROUND FLOOR LAYOUT

**DETERMINED
PLAN**

SHDC
Planning & Development
- 8 JUL 2009
Ref: 0502/09


Revision:	Details:	Date:	Revision:	Details:	Date:

Notes:			
Do not measure from this drawing. All discrepancies should be reported to the architect. This drawing should be read in conjunction with the specification and standard detail.			
Scales:	Sheet Size:	Date:	Drawn:
1:100	A3	AUG'08	CLS

Description:
Ground and First Floor Plan As Existing

Address:	
Mr & Mrs Clarke, Willow Cottage Back Bank, Whaplode Drove, Spalding, PE12 0TT	
Drawing Number:	Rev:
Clk-002	

SILVERSPIN ASSOCIATES
14 Templemeads Close
Morton
Bourne
Lincolnshire
PE10 0PP
Tel: 07711235090 Fax: 01778 300161
Email: silverspinassoc@aol.com

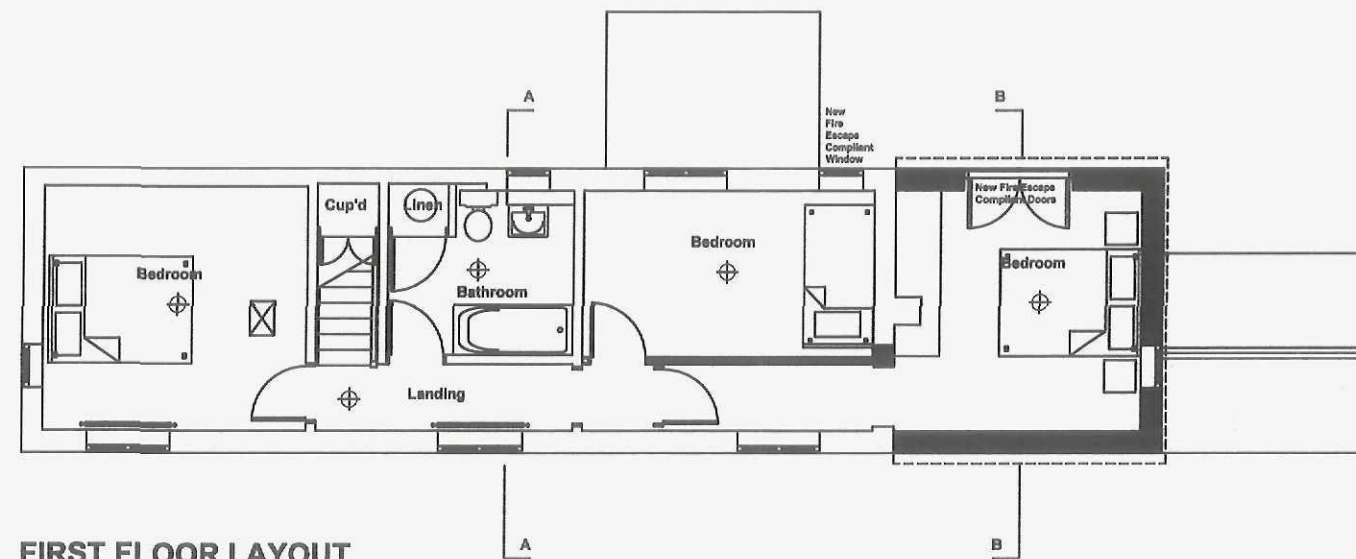

FIRST FLOOR LAYOUT

DETERMINED
PLAN

SHDC
Planning & Development
- 8 JUL 2009
Ref: 0502/09


Revision:	Details:	Date:	Revision:	Details:	Date:
A	Seating / External Balcony Added	Oct'08			
B	Conservatory Extension Omitted	Jun'09			
	First Floor Extension Limited To				
	Over Existing Kitchen And New				
	Single Storey Utility Extension				
	Reduced To Suit Byelaw 10 Prop.				

Notes:			
Do not measure from this drawing. All discrepancies should be reported to the architects. This drawing should be read in conjunction with the specification and standard detail.			
Scales:	Sheet Size:	Date:	Drawn:
1:100	A3	AUG'08	CLS


Description:
First Floor Plan As Proposed

Address:	
Mr & Mrs Clarke, Willow Cottage, Back Bank, Whaplode Drove, Spalding, PE12 0TT	
Drawing Number:	Rev:
CLK-006	B


SILVERSPIN ASSOCIATES
14 Templemeads Close
Morton
Bourne
Lincolnshire
PE10 0PP
Tel: 07711235090 Fax: 01778 300161
Email: silverspinassoc@aol.com

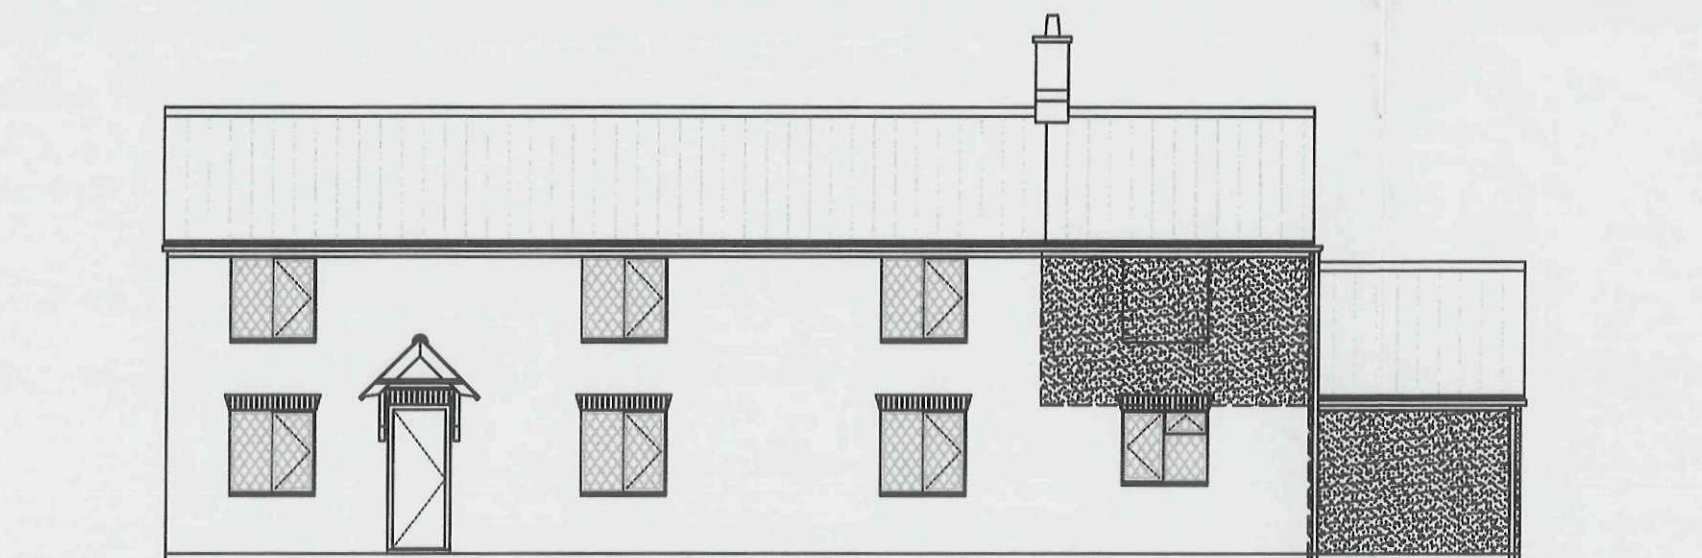


FRONT ELEVATION

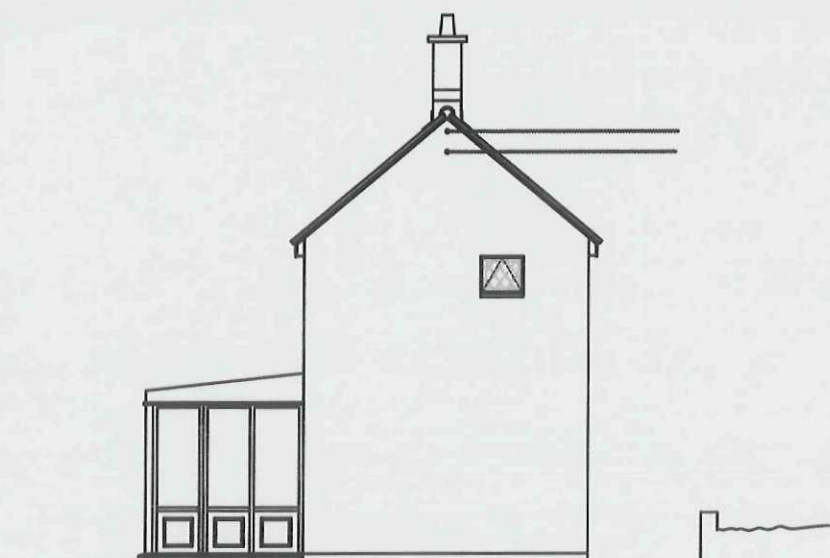

SIDE ELEVATION

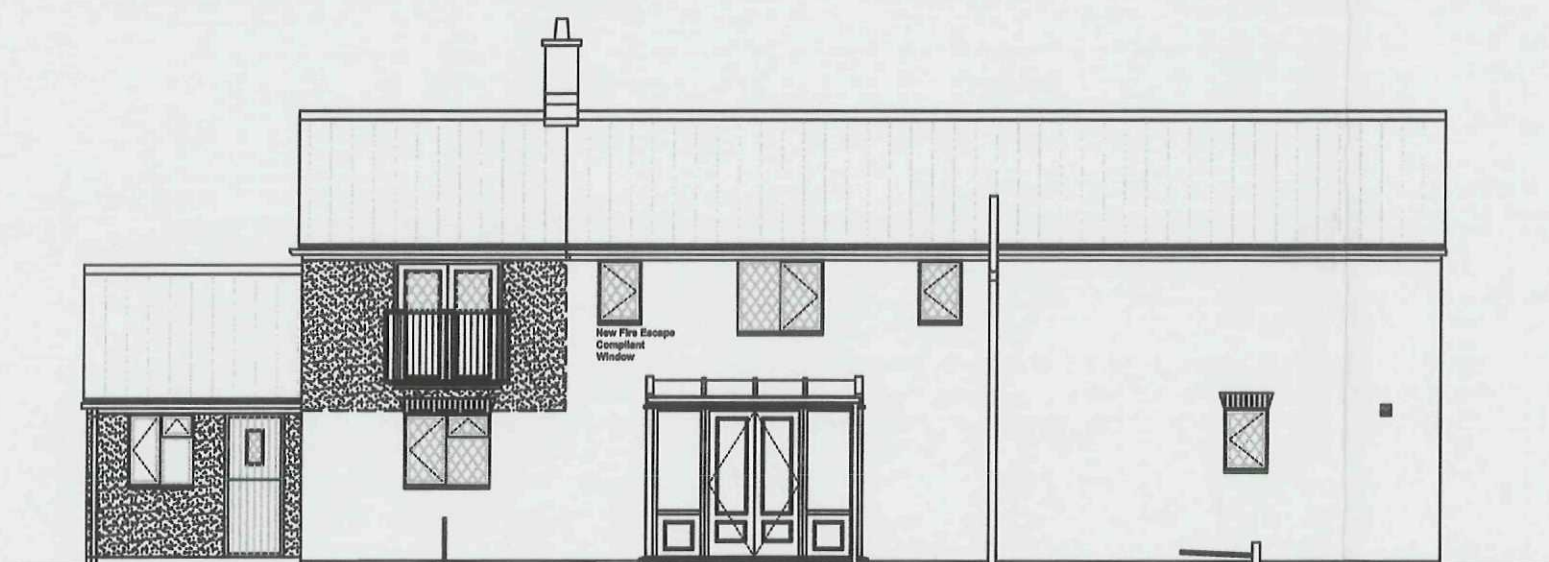

REAR ELEVATION

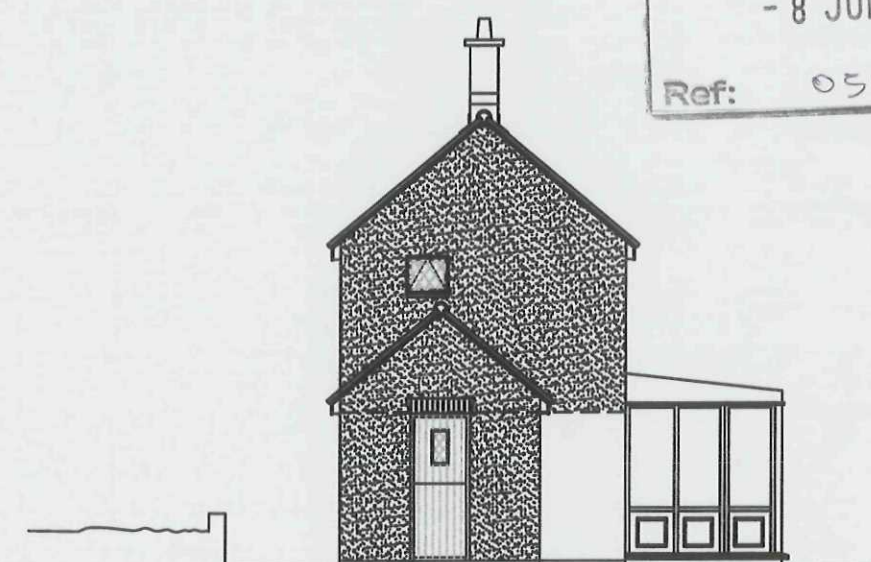

SIDE ELEVATION

SHDC
Planning & Development
- 8 JUL 2009
Ref: 0502/09

**DETERMINED
PLAN**

Revision:	Details:	Date:	Revision:	Details:	Date:
A	Sizes Increased To Rear Ext And Seated Balcony Added To Bed	Oct'08	B	Conservatory Extension Omitted First Floor Extension Limited To Over Existing Kitchen And New Single Storey Utility Extension Reduced To Suit Byelaw 10 Prop.	Jun'09

Notes:			
Do not measure from this drawing. All discrepancies should be reported to the architects. This drawing should be read in conjunction with the specification and standard detail.			
Scale:	Sheet Size:	Date:	Drawn:
1:100	A3	AUG'08	CLS

Description:
Elevations As Proposed

Address:	
Mr & Mrs Clarke, Willow Cottage Back Bank, Whaplode Drove, Spalding, PE12 0TT	
Drawing Number:	Rev:
Clk-007	B

SILVERSPIN ASSOCIATES
14 Templemeads Close
Morton
Bourne
Lincolnshire
PE10 0PP
Tel: 07711235090 Fax: 01778 300161
Email: silverspinassoc@aol.com