

SURVEY STATIONS			
Name	Existing	Nothing	Height
SIN W3	532036.222	334322.678	3.697
SIN W4	531970.752	324328.474	3.813
SIN W5	531963.718	323942.963	3.207
SIN W6	531894.141	323821.744	3.094
			P-K Nail
			P-K Nail


ALL COORDINATES AND LEVELS TO OSGB36

All dimensions to be verified on site by Main Contractor before the start of any stop drawings or work whatsoever either on their own behalf or that of sub-contractors.
Report any discrepancies to the Contract Administrator at once.
This drawing is to be read with all relevant Architects and Engineers drawings and other relevant information.
Andrew M Wright Ltd, Registered in England & Wales No. 5996024.
Registered office: 22 Church Street, Holbeach, Spalding, Lincs, PE12 7TL


LEGEND: DO NOT SCALE

Note:

The site information as shown on this drawing is taken from Stilebottom Richardson Cheng Ltd drawing nos 26115-01 & 26115-02.
No responsibility is accepted for any inaccuracies, errors or omissions.

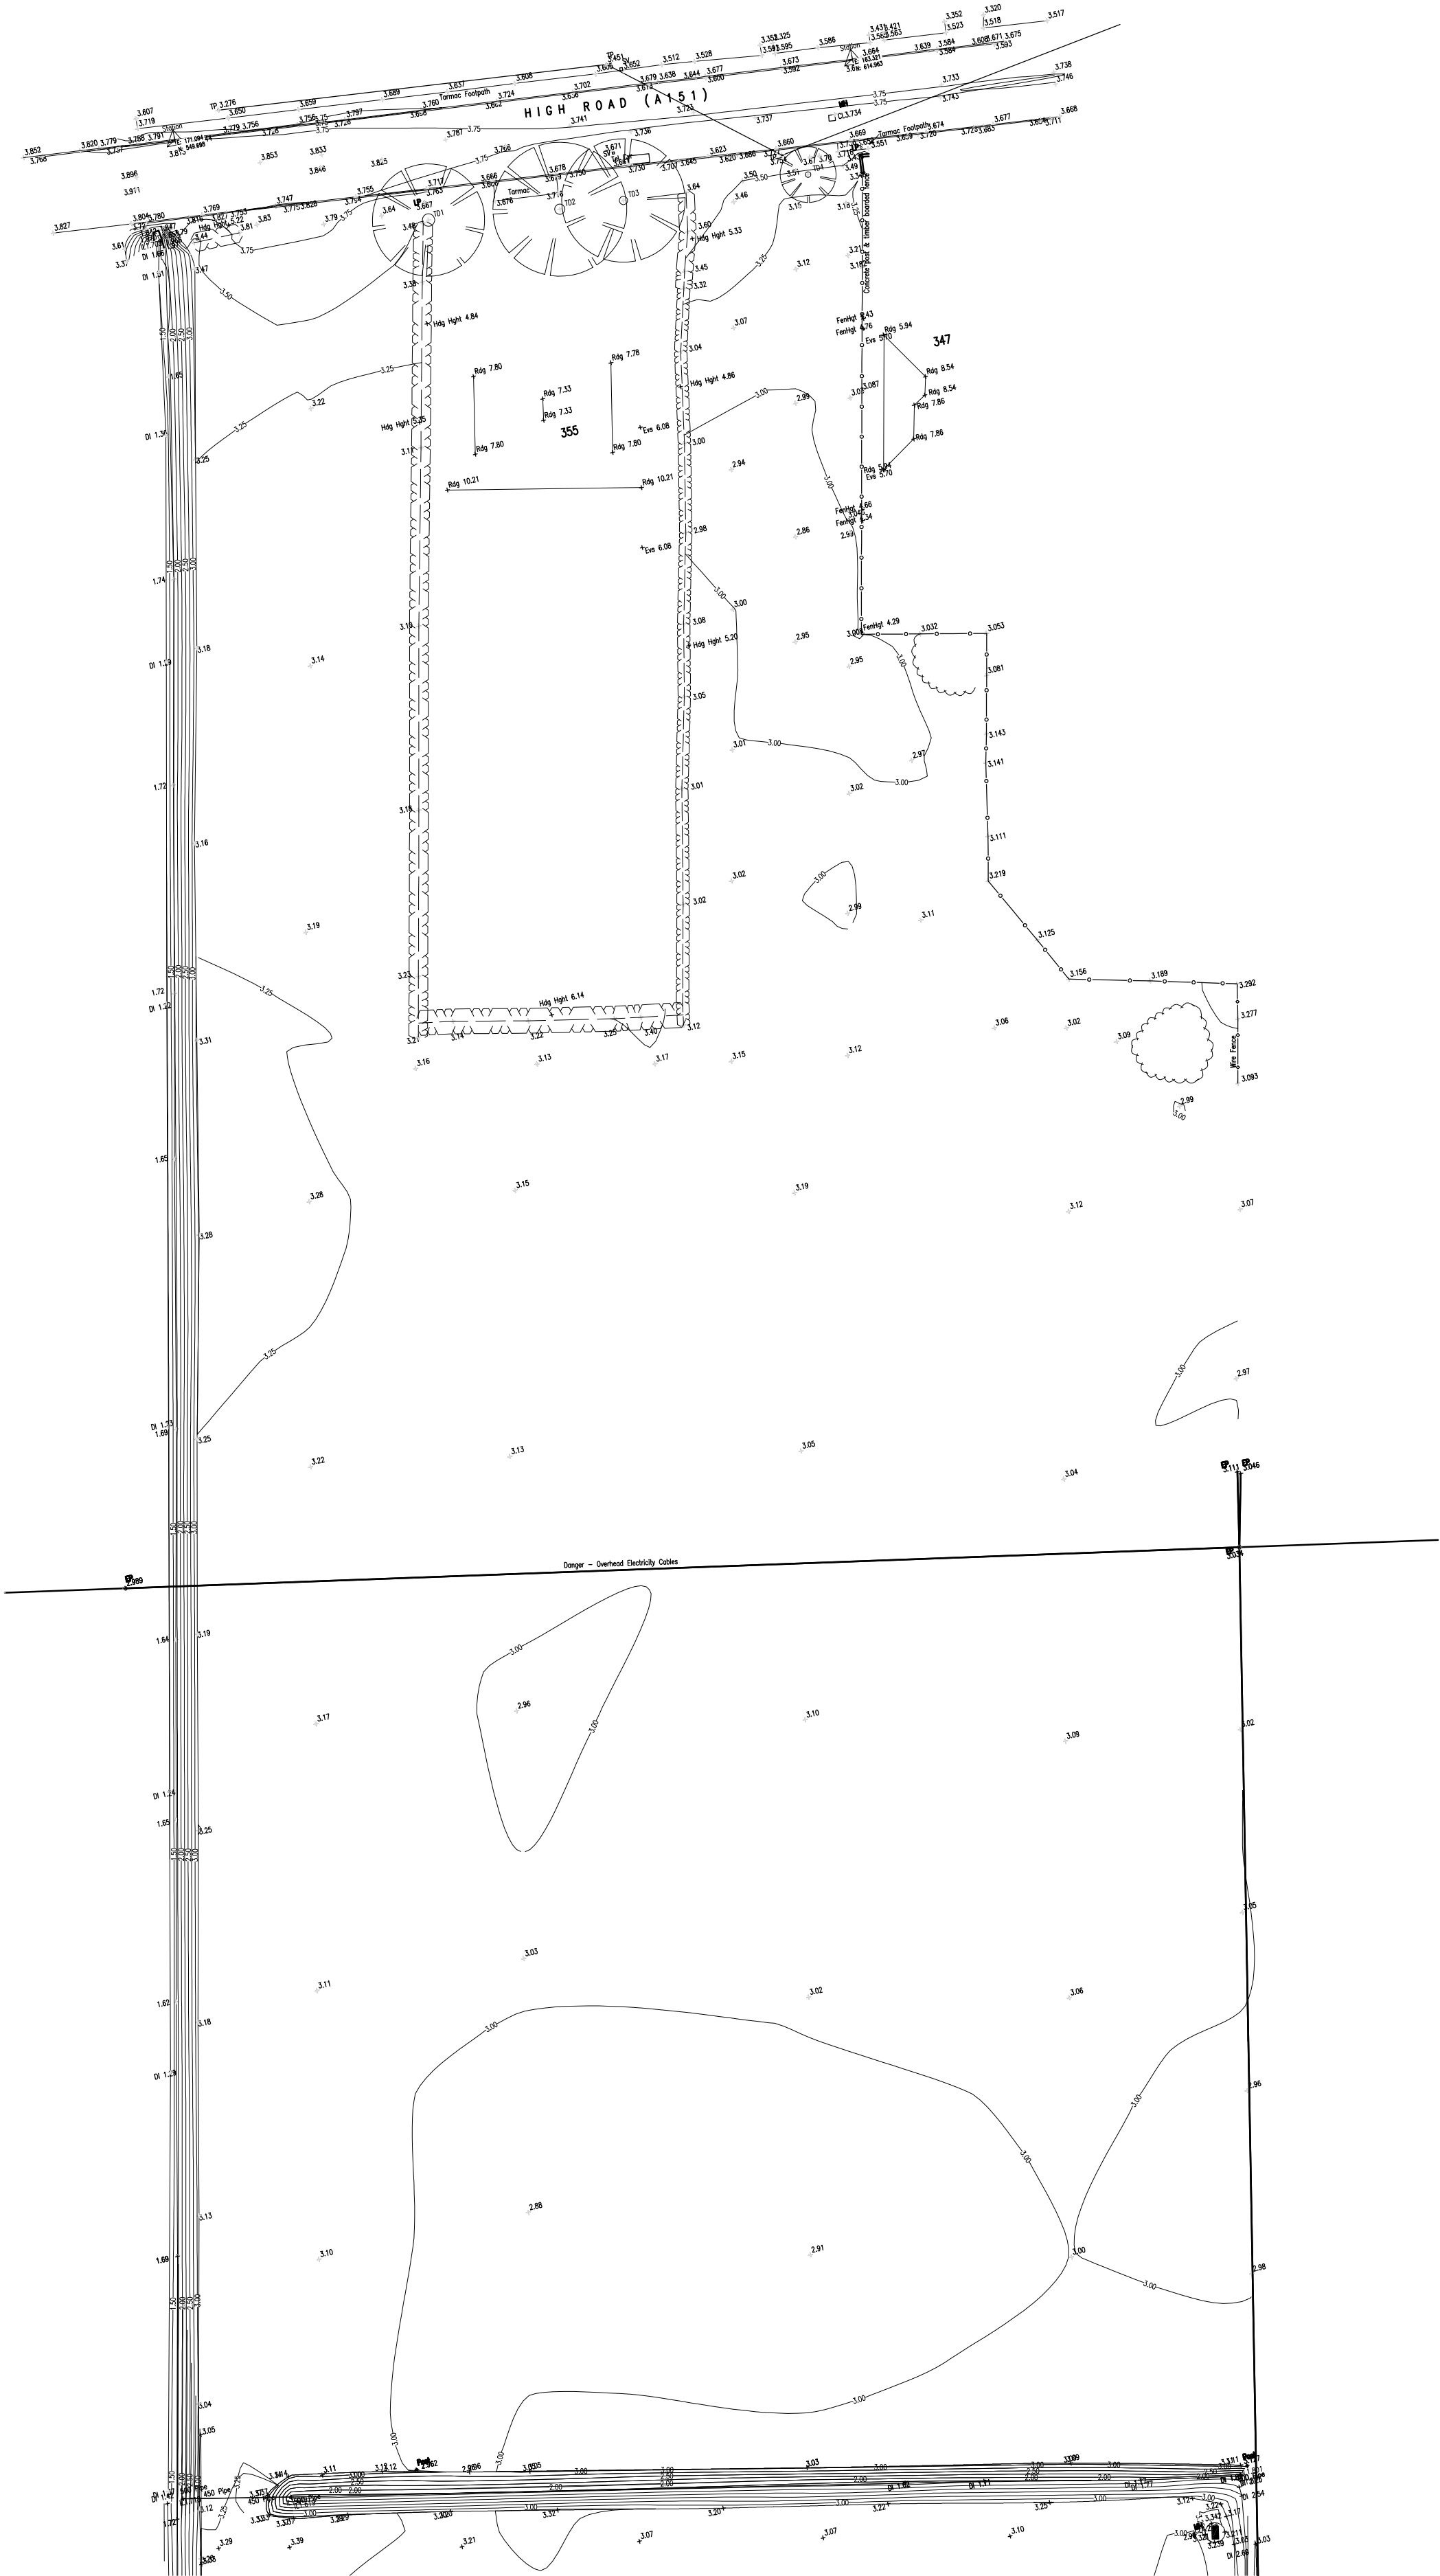

P1	1:1000, 0'6"	Planning Allowance	-
D1	1:1000, 0'6"	Unit Measure	-
Revised:	Date:	Description:	Date:
			CHM

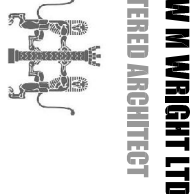

26 Joyce Bank, Holbeach, St Johns, Spalding, Lincs PE12 8SD
Telephone: 01408 540573 Mobile: 07940 914778

Project:
Residential Development
High Road
Wharfedale
Lincs

Drawing Title:
Existing Site Plan

Client:
Haycroft Homes Ltd

Drawn:	Checked:	Date:	Scale:	Page Size:
-	-	22.04.16	1:500	A2
Job No.:	Draw No.:	Stage:	Revised:	
031601	PD02	Planning	P1	