

All drawings to be verified for this by Mike Crockett before the start of any other drawings or work. We advise of errors on their own behalf or that of sub-contractors.

Report any discrepancies to the Contract Administrator at once.

This drawing is to be used only by Andrew Wright Architects and Engineers drawing and other relevant information.

Andrew M Wright Ltd, Registered in England & Wales No. 5229224

Registered Office: 22 Church Street, Letchworth, Hertfordshire, UK. PE12 7TL.

LEGEND:

DO NOT SCALE

Legend to materials:-

1 = Facing brickwork

2 = Feature brickwork (soldier courses and corbelling) in contrasting brick

3 = Reconstituted stone cills

4 = Projecting brick plinth stretcher detail in contrasting brick

5 = Painted timber effect cladding

6 = Slate effect roofing or concrete interlocking paniles

7 = UPVC windows

8 = Timber (or timber effect) composite doors

9 = UPVC doors


10 = Roof windows

11 = Timber board effect garage doors

12 = Timber porch construction

13 = Plastic rainwater goods


14 = Contrasting band of facing brickwork.

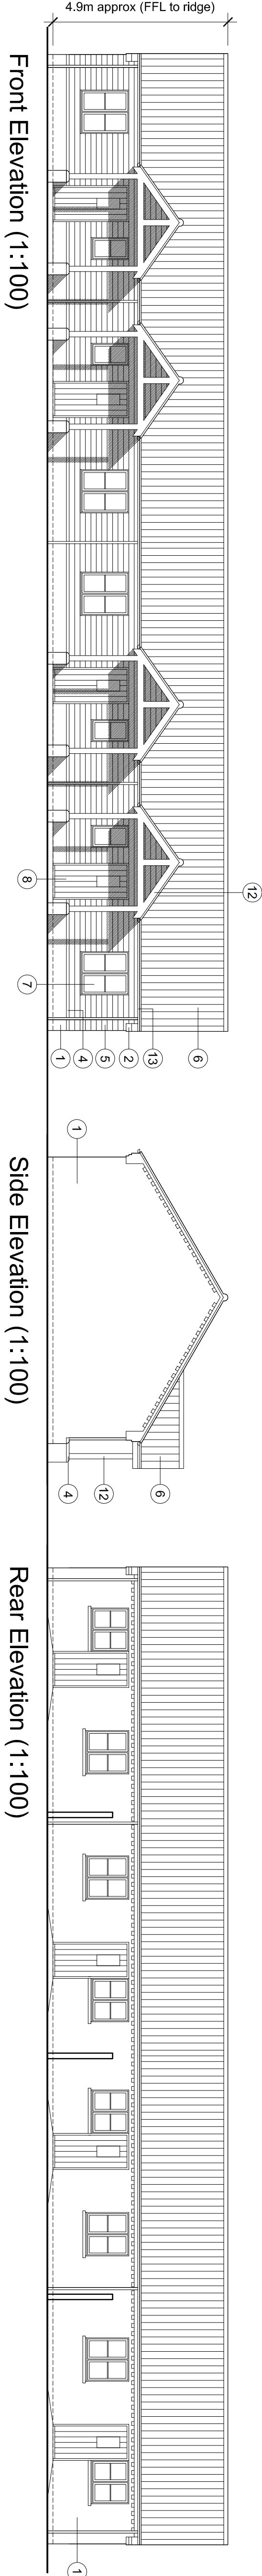


Front Elevation (1:100)

Side Elevation (1:100)

Rear Elevation (1:100)

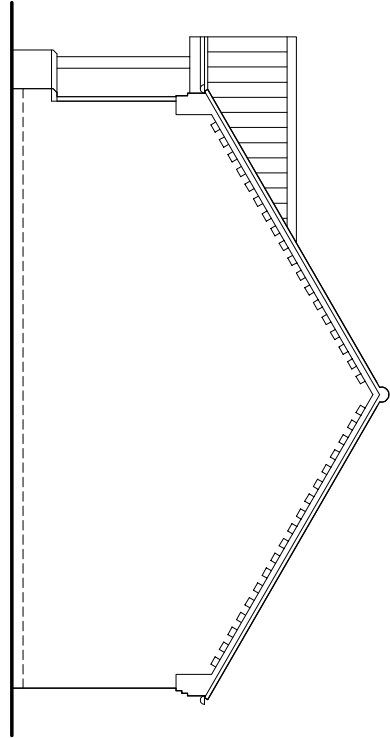


Side Elevation (1:100)

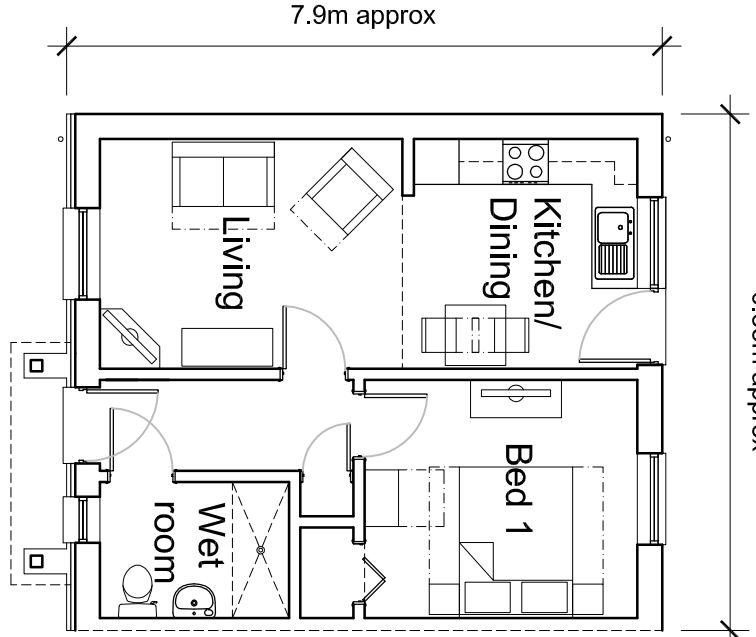

Ground Floor Plan (1:100)

1 BEDROOM TERRACED BUNGALOW (Plots 3 - 6)

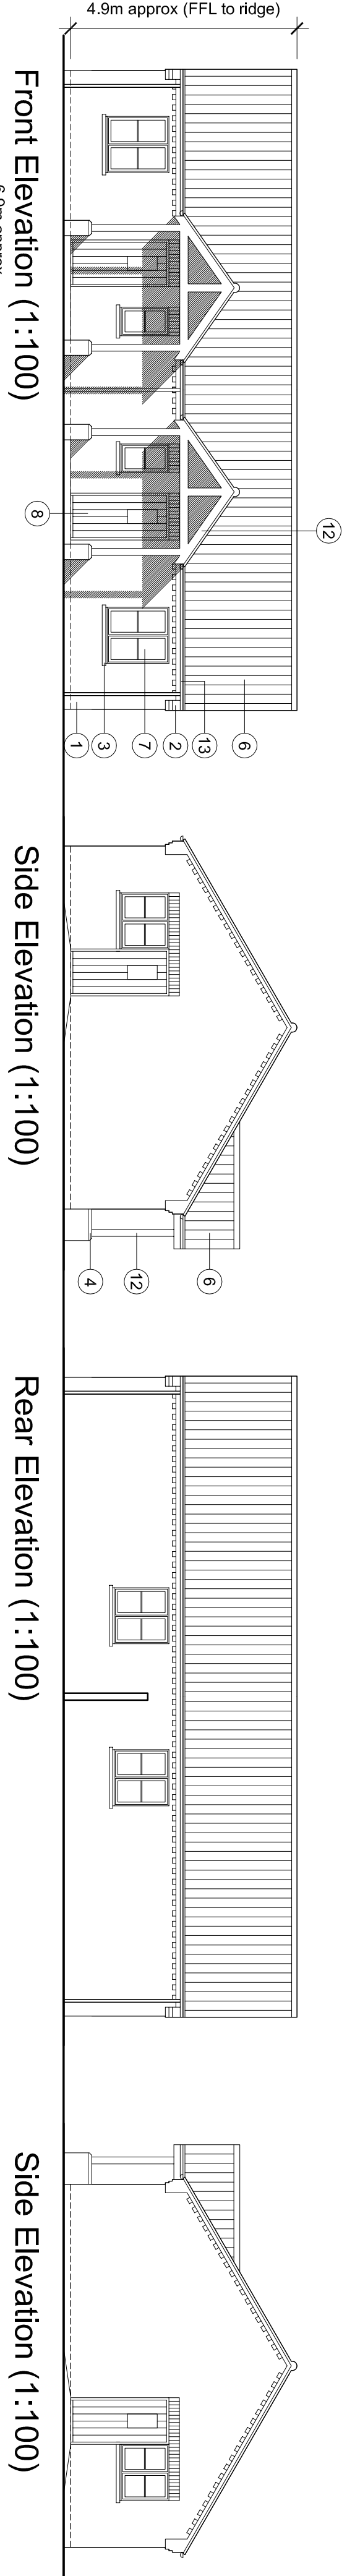


Front Elevation (1:100)

Side Elevation (1:100)


Rear Elevation (1:100)

Side Elevation (1:100)

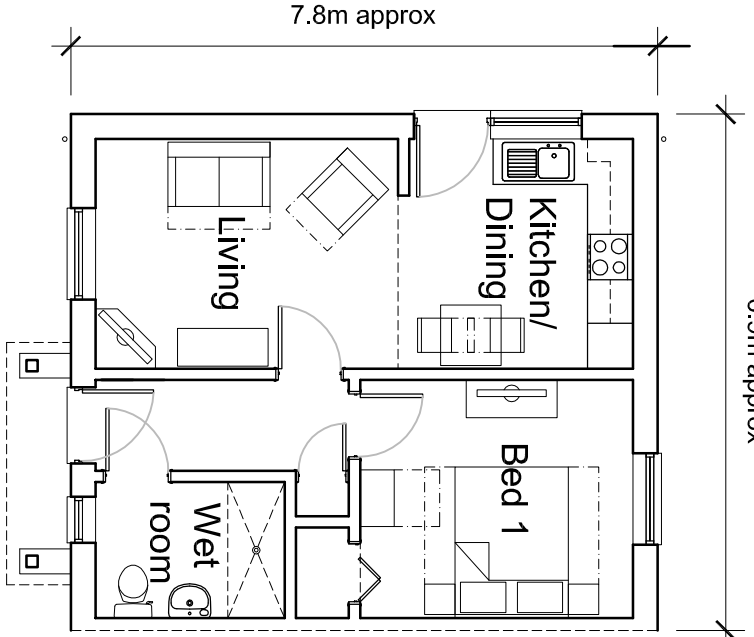

Ground Floor Plan (1:100)

1 BEDROOM SEMI-DETACHED BUNGALOW (Plots 7 & 8)

 

Revision	Date	Description	Drawn	Checked
P1	18.05.16	Planning issue	AMW	AMW
T01	11.05.16	Draft issue	AMW	AMW
T02	26.05.16	Draft issue	AMW	AMW
D1	26.05.16	Draft issue	AMW	AMW
Revision	Date	Description	Drawn	Checked

ANDREW M WRIGHT LTD
CHARTERED ARCHITECT



26 Jovs Bank, Hobbieath, St Johns, Spalding, Lincs. PE12 8SD
Telephone: 01406 540573 Mobile: 07940 914778

Project	Residential Development High Road Wintopode Lincs
Client	Haycroft Homes Ltd

Drawing Title:				
Proposed Bungalows Plots 3 - 8				
Client:				
Haycroft Homes Ltd				
Drawn:	Checked:	Date:	Scale:	Paper Size:
AMW	AMW	22.04.16	1:100	A1
Dwg No.:		Stage:	Revision:	
031601		PD06	Planning	
			P1	