


Front Elevation (1:100)


Front / Side Elevation (1:100)

Rear Elevation (1:100)

Side Elevation (1:100)

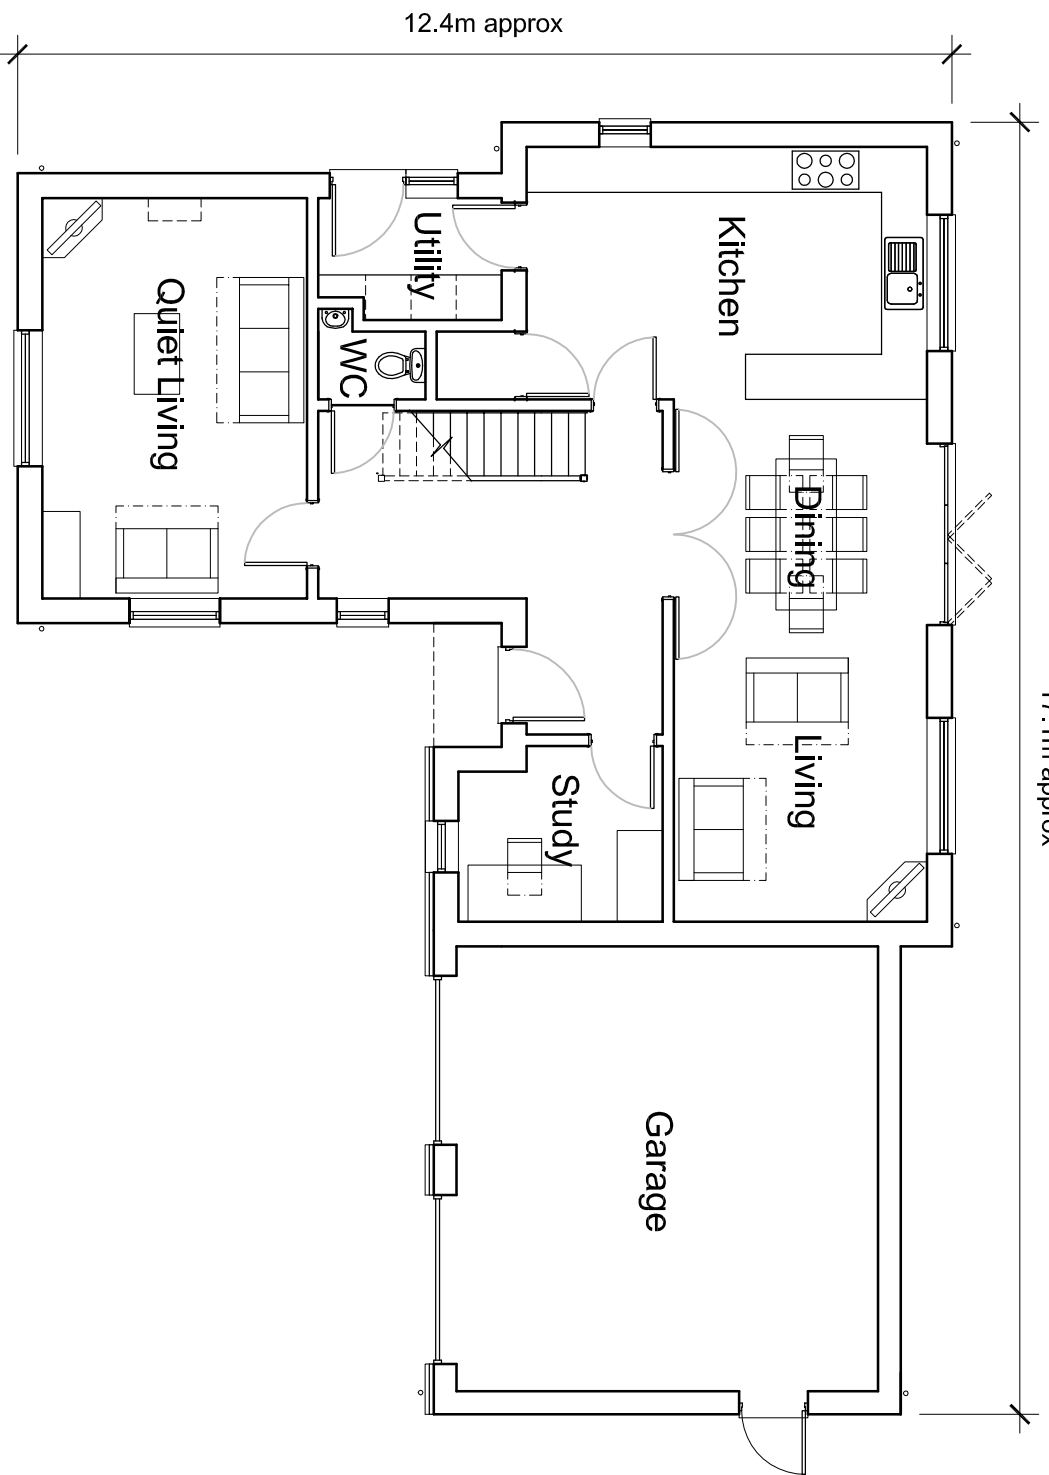


Ground Floor Plan (1:100)

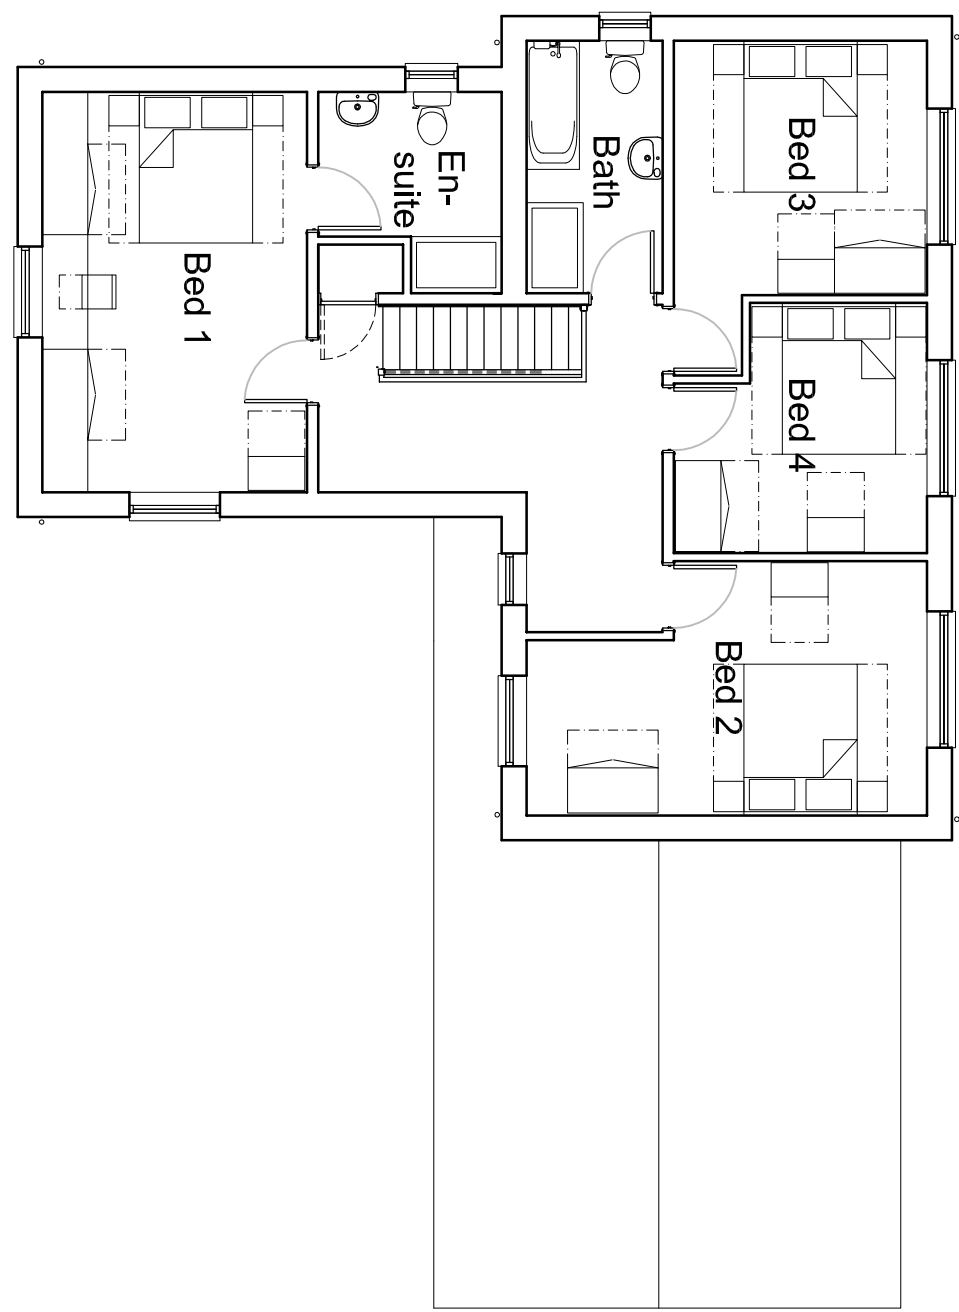


First Floor Plan (1:100)


4 BEDROOM DETACHED HOUSE (Plot 9)

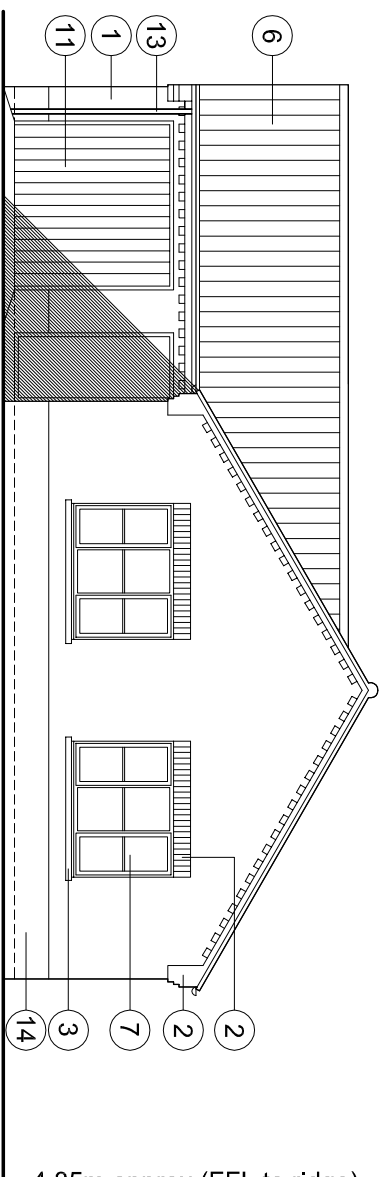


Front Elevation (1:100)

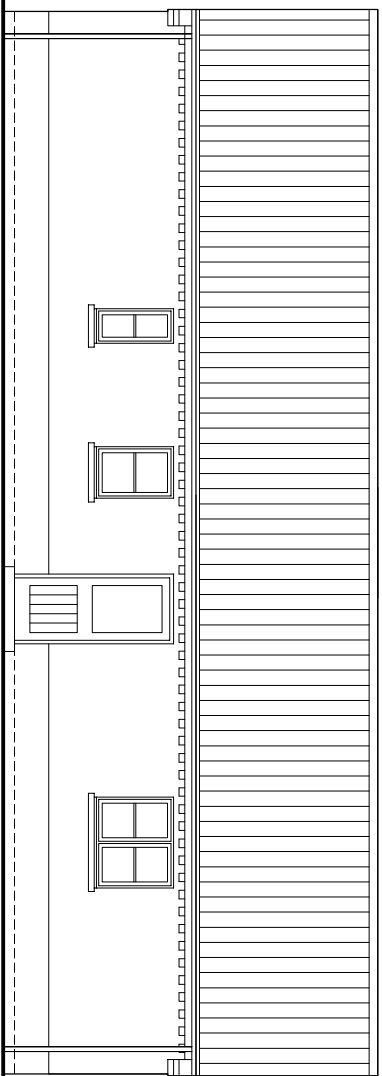


Side Elevation (1:100)

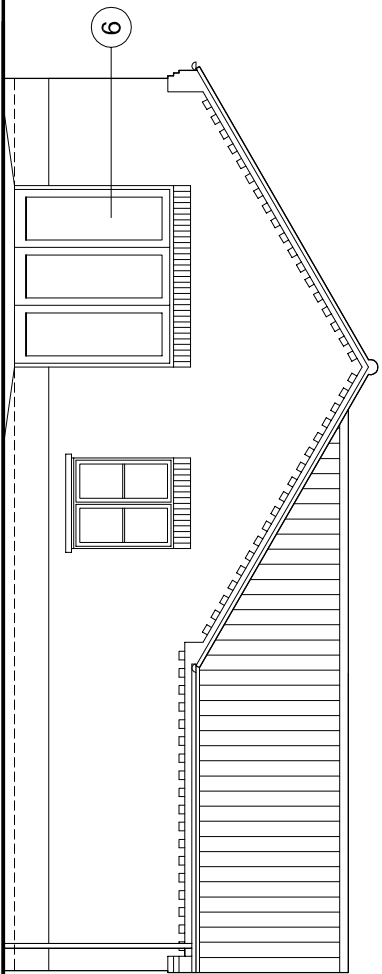

Rear Elevation (1:100)

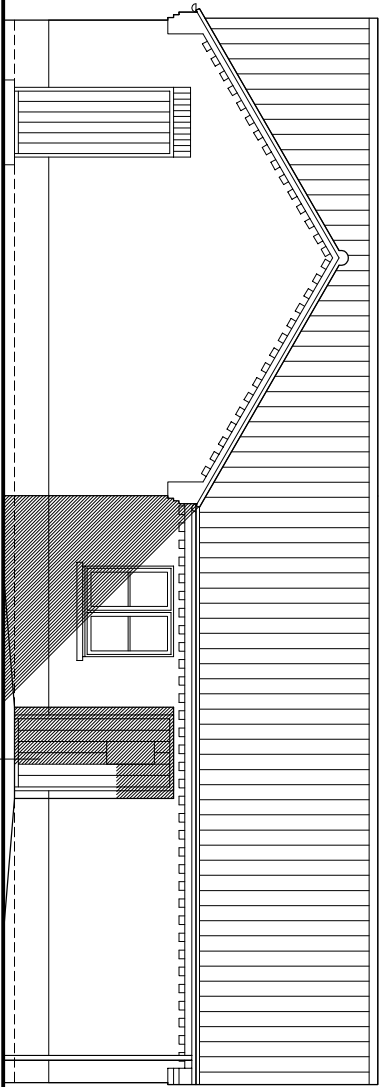

Front / Side Elevation (1:100)

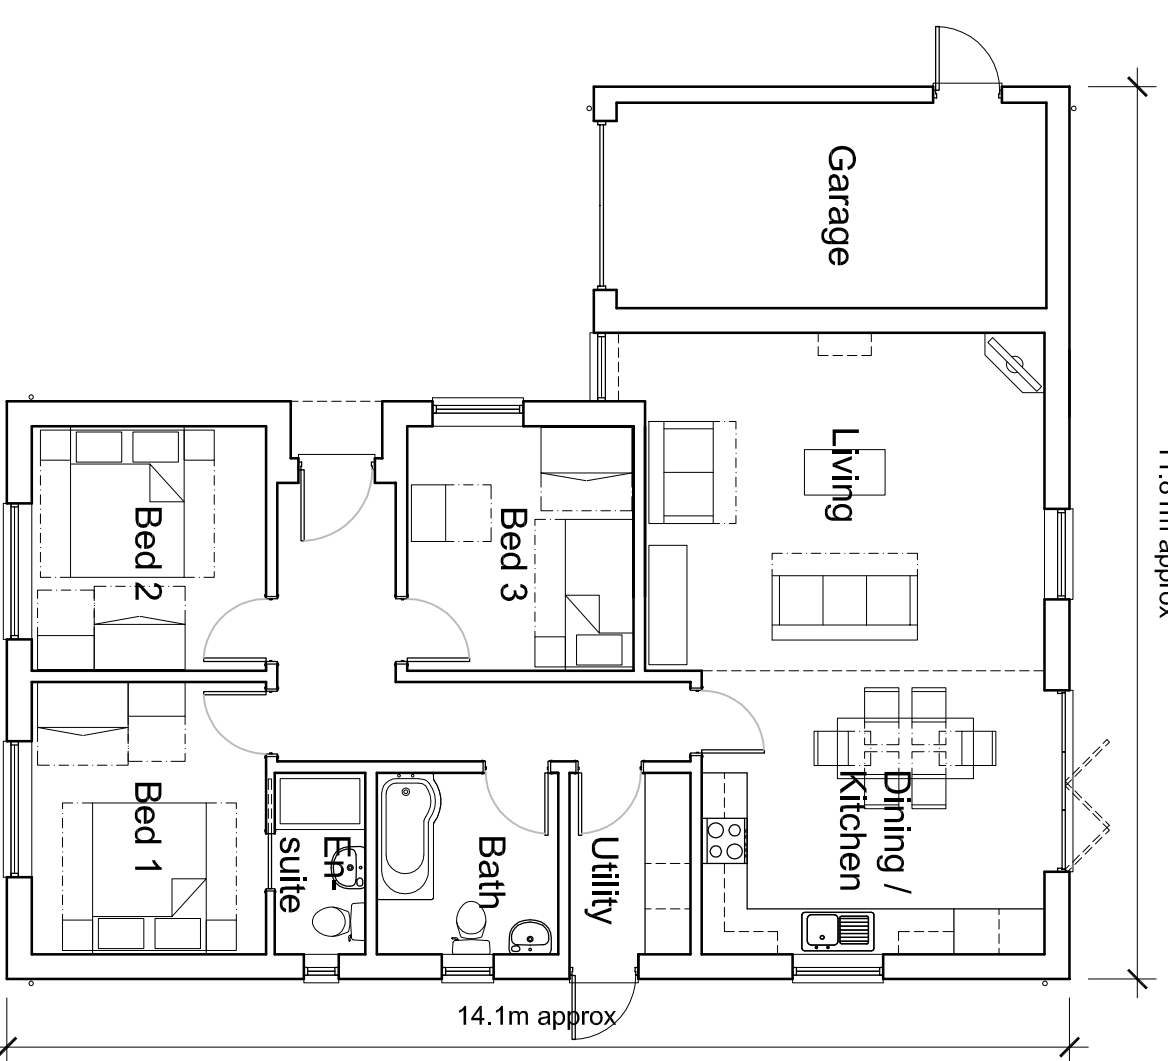

Ground Floor Plan (1:100)

3 BEDROOM DETACHED BUNGALOW (Plot 2 shown. Plot 1 handed)

All drawings to be verified for this by Mike Crockett before the start of any other drawings or work whatever or further on their own behalf or that of sub-contractors.
Report any discrepancies to the Contract Administrator at once.
This drawing is to be used only by Andrew Architects and Engineer's drawings and other relevant information.
Andrew M Wright Ltd Registered in England & Wales No. 5292924 Registered Office 22 Church Street, Walsby, Scunthorpe, Lincs, PE12 7TL.

LEGEND:

Legend to materials:-

- 1 = Facing brickwork
- 2 = Feature brickwork (solder courses and corbelling) in contrasting brick
- 3 = Reconstituted stone cills

4 = Projecting brick plinth stretcher detail in contrasting brick

5 = Painted timber effect cladding

6 = Slate effect roofing or concrete interlocking paniles

7 = Upvc windows

8 = Timber (or timber effect) composite doors

9 = Upvc doors


10 = Roof windows

11 = Timber board effect garage doors

12 = Timber porch construction


13 = Plastic rainwater goods

14 = Contrasting band of facing brickwork.

 

P1	18.05.16	Planning Issue	AMW / AMW
T0	28.05.16	Final Issue	AMW / AMW
D1	28.05.16	Final Issue	AMW / AMW
Revision:	Date:	Description:	Dwr: CJK

ANDREW M WRIGHT LTD
CHARTERED ARCHITECT

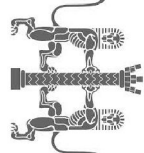

28 Jovs Bank, Holbeach St Johns, Spalding, Lincs. PE12 8SD
Telephone: 01406 5405773 Mobile: 07940 914778

Project:
Residential Development
High Road
Wnapode
Lincs

Drawing Title:
Proposed Bungalows Plots 1 & 2
Proposed House Plot 9

Client:
Haycroft Homes Ltd

Drawn:	Checked:	Date:	Scale:	Page:	Sheet:
AMW	AMW	22.04.16	1:100	A1	

Job No.:	Dwg No.:	Stage:	Revision:
031601	PD07	Planning	P1