

All drawings to be verified for this by Mike Crockett before the start of any other drawings or work whatever is either on their own behalf or that of sub-contractors.

Report any discrepancies to the Contract Administrator at once.

This drawing is to be used only as intended by Architect's and Engineer's drawing and other relevant information.

Andrew M Wright Ltd Registered in England & Wales No. 5259294

Registered Office: 22 Church Street, Lichfield, Staffs, LE12 7TL

LEGEND:

Legend to materials:-

1 = Facing brickwork

2 = Feature brickwork (soldier courses and corbelling) in contrasting brick

3 = Reconstituted stone cills

4 = Projecting brick plinth stretcher detail in contrasting brick

5 = Painted timber effect cladding

6 = Slate effect roofing or concrete interlocking paniles

7 = Upvc windows

8 = Timber (or timber effect) composite doors

9 = Upvc doors


10 = Roof windows

11 = Timber board effect garage doors

12 = Timber porch construction

13 = Plastic rainwater goods

14 = Contrasting band of facing brickwork.

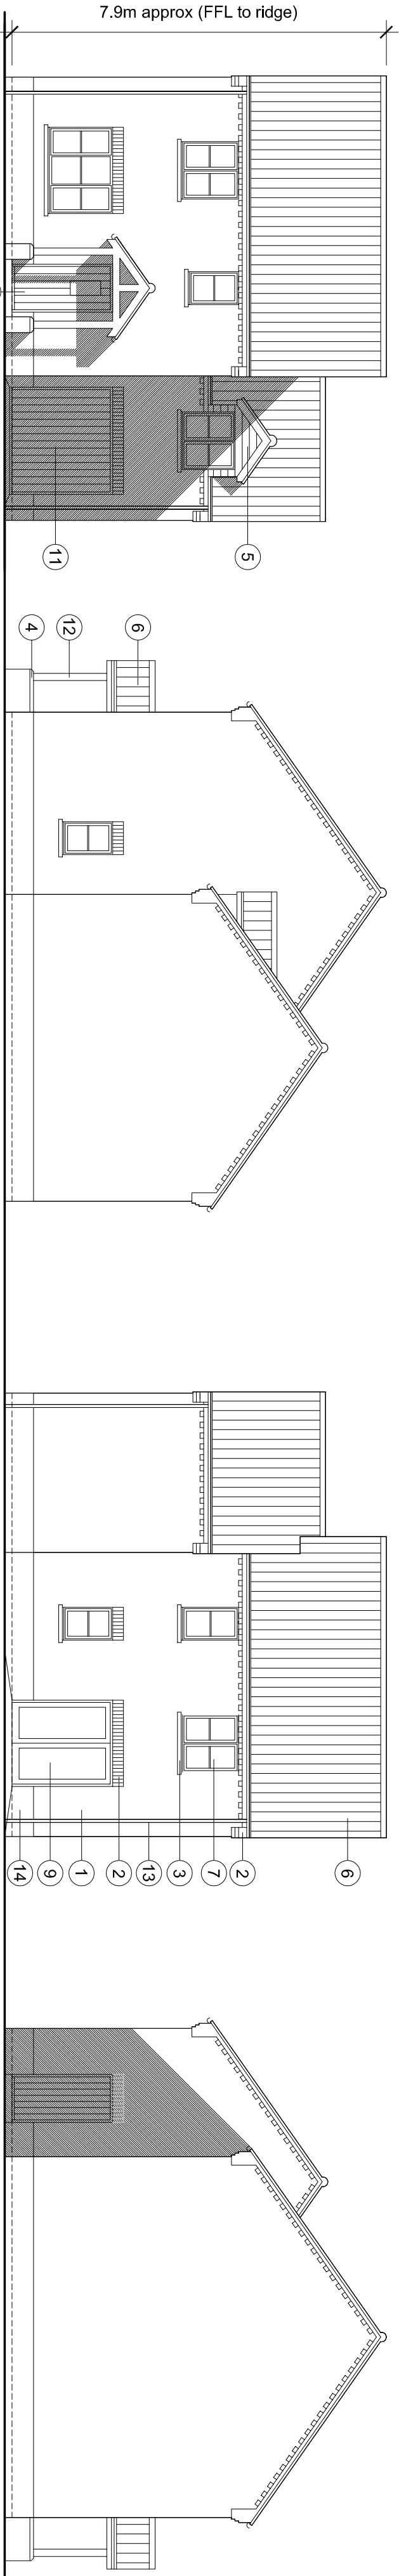


Front Elevation (1:100)

Side Elevation (1:100)

Rear Elevation (1:100)


Side Elevation (1:100)

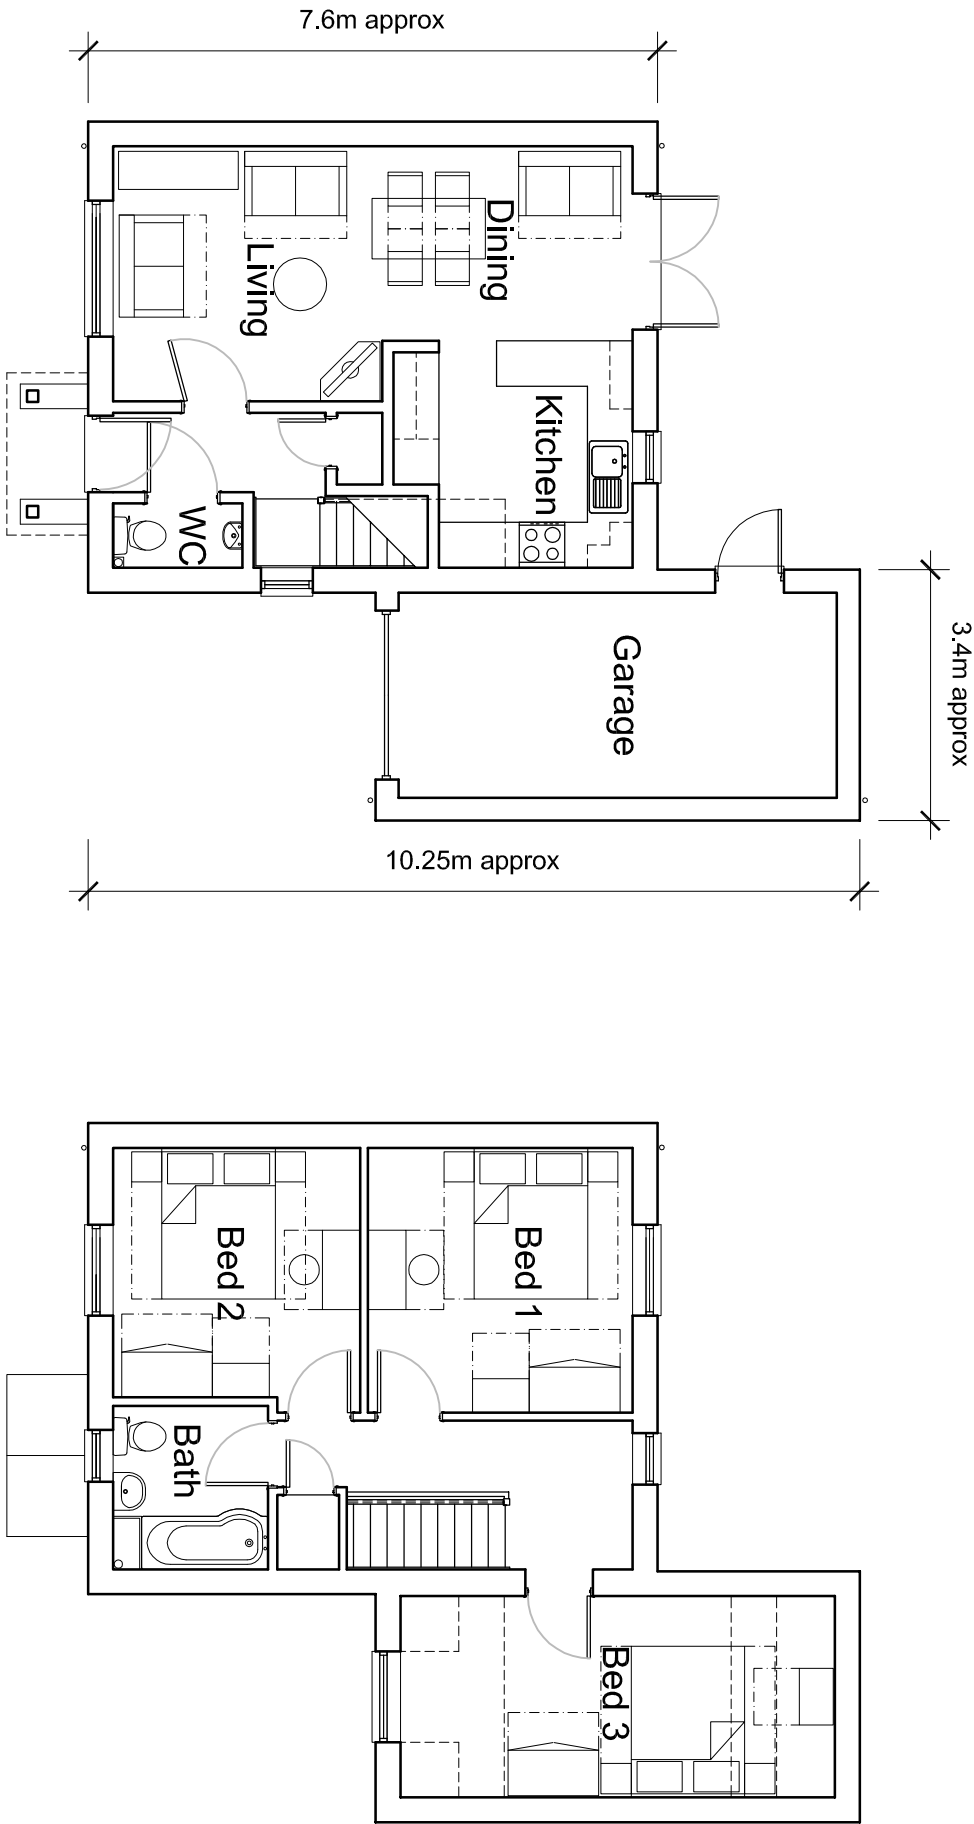

Ground Floor Plan (1:100)

First Floor Plan (1:100)

3 BEDROOM DETACHED HOUSE (Plot 23 shown. Plots 12 & 14 handed)

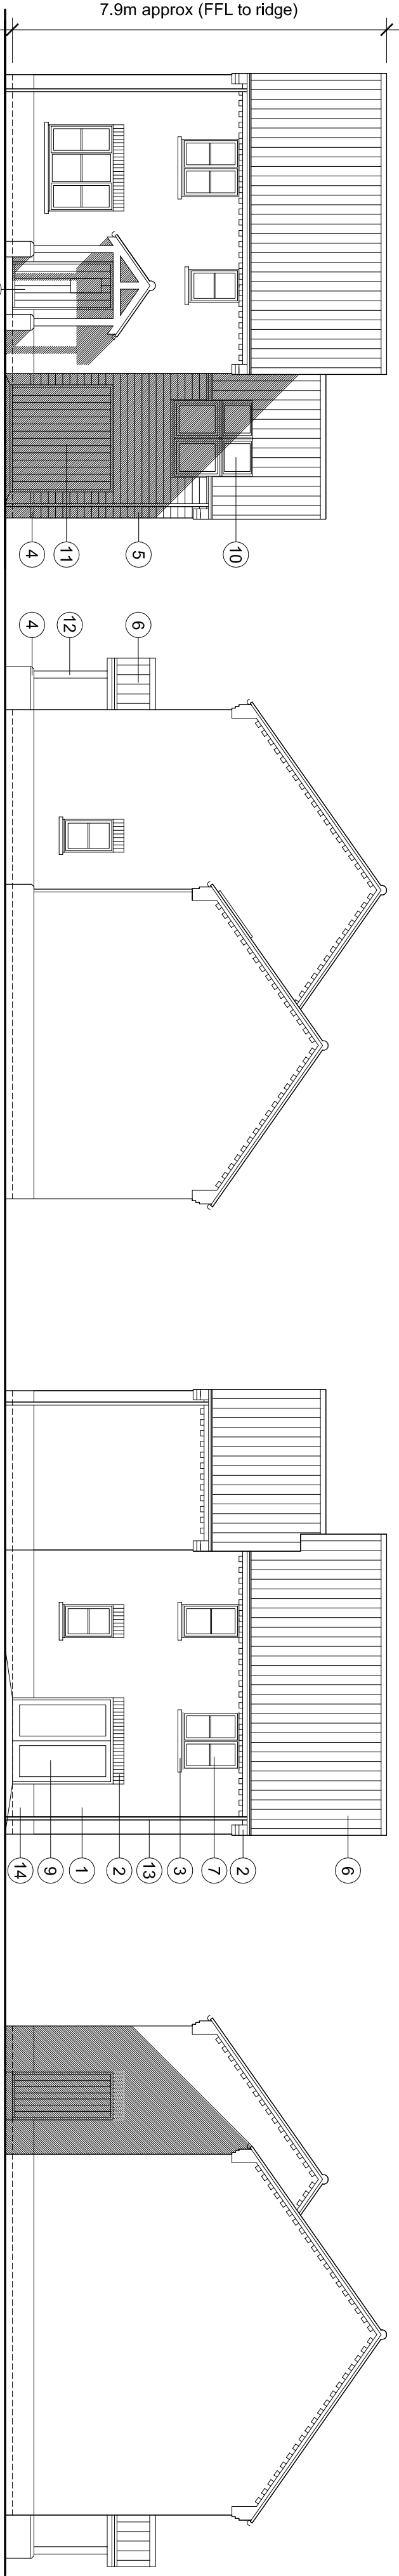


Front Elevation (1:100)

Side Elevation (1:100)

Rear Elevation (1:100)


Side Elevation (1:100)

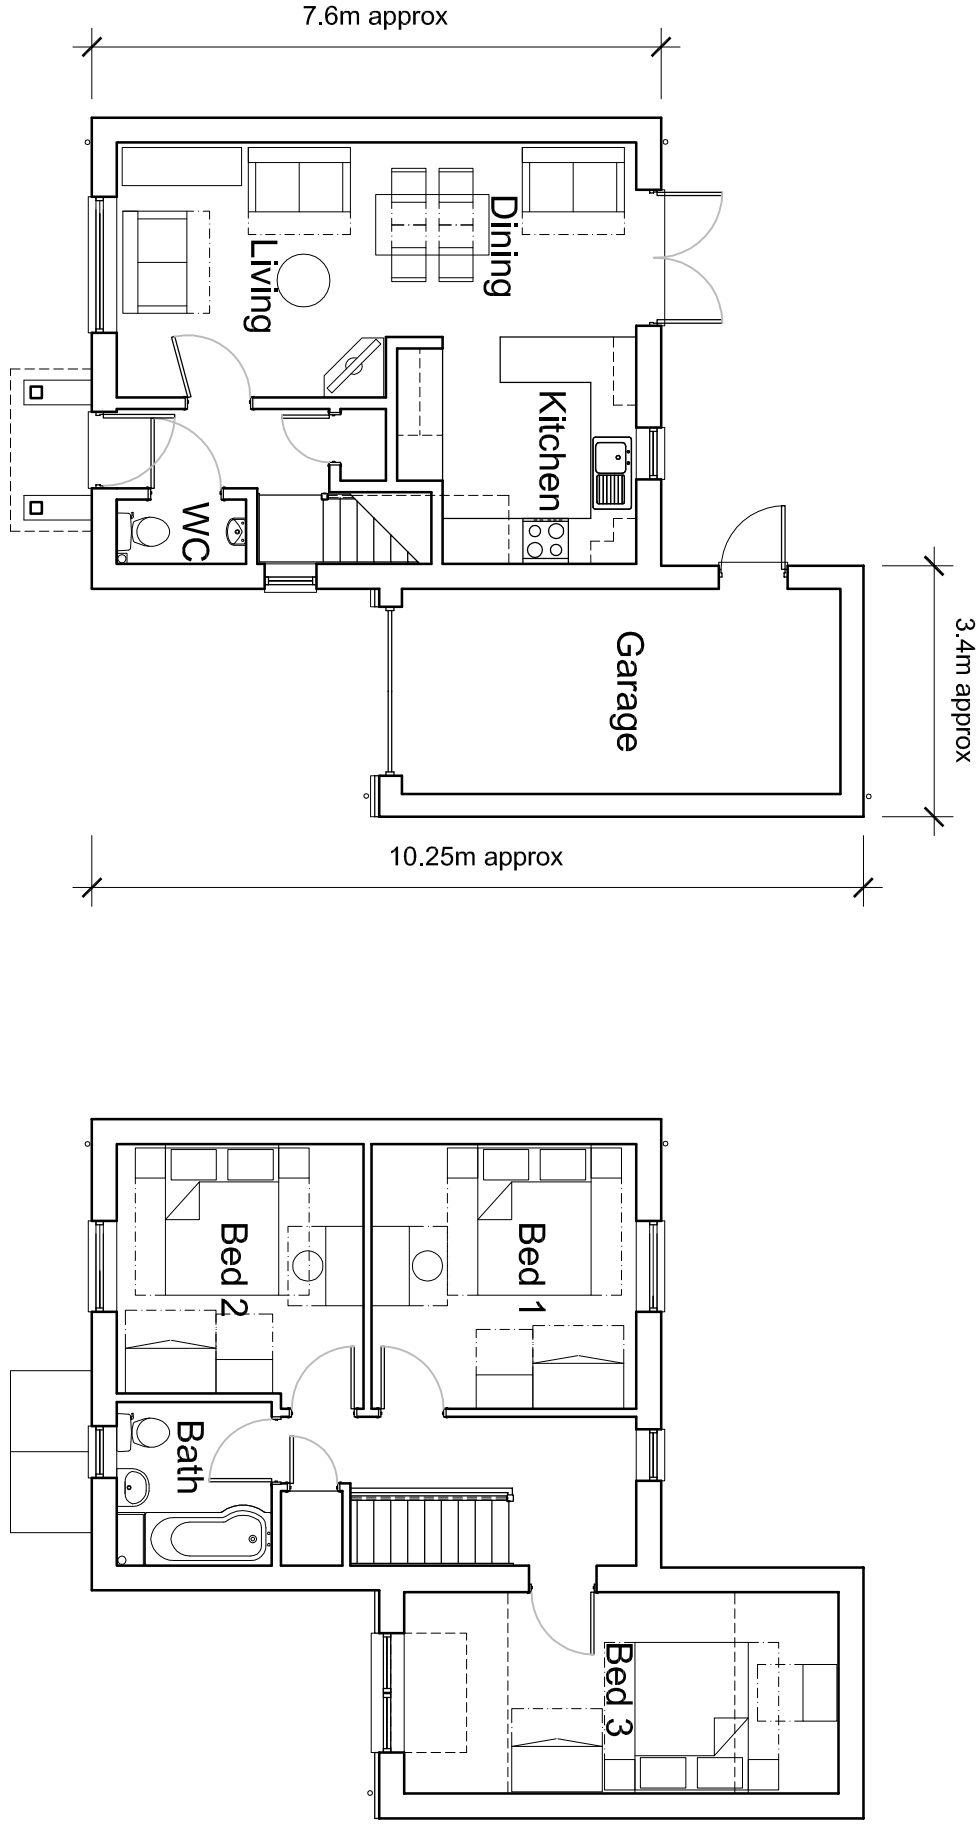

Ground Floor Plan (1:100)

First Floor Plan (1:100)

3 BEDROOM DETACHED HOUSE (Plots 11 & 13 shown. Plot 22 handed)

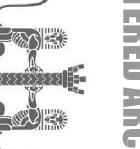P1		18.05.16	Planning Issue	AMW / AMW
T02		1.05.16	Draft Issue	AMW / AMW
D1		26.05.16	Draft Issue	AMW / AMW
Revision:		Date:	Description:	Drawn: CJK
ANDREW M WRIGHT LTD CHARTERED ARCHITECT 				
26 Joys Bank, Holbeach St Johns, Spalding, Lincs. PE12 8SD				
Telephone: 01405 540573 Mobile: 07940 914778				
Project: Residential Development				
High Road				
Whaploade				
Lincs				
Drawing Title: Proposed Houses				
Plots 11-14, 22 & 23				
Client: Haycroft Homes Ltd				
Drawn: AMW	Checked: AMW	Date: 22.04.16	Scale: 1:100	Page: 8
Job No.: 031601	Dwg No.: PD09	Stage: Planning	Sheet: A1	
Revision:				P1