

All drawings to be verified for this by Mike Crockett before the start of any site drawings or work otherwise liability on their own behalf and of sub-contractors.

Report any discrepancies to the Contract Administrator at once.

This drawing is to be used only as reference and not for construction. It is the responsibility of the client to ensure that the drawing is used for the correct purpose and that it is not used for any other purpose without the written consent of the architect.

Andrew M Wright Ltd Registered in England & Wales No. 0202924

Registered Office: 22 Church Street, Walsby, Leicestershire, LE12 7TL

LEGEND:

DO NOT SCALE

Legend to materials:-

1 = Facing brickwork

2 = Feature brickwork (soldier courses and corbelling) in contrasting brick

3 = Reconstituted stone cills

4 = Projecting brick plinth stretcher detail in contrasting brick

5 = Painted timber effect cladding

6 = Slate effect roofing or concrete interlocking paniles

7 = UPVC windows

8 = Timber (or timber effect) composite doors

9 = UPVC doors


10 = Roof windows

11 = Timber board effect garage doors


12 = Timber porch construction

13 = Plastic rainwater goods


14 = Contrasting band of facing brickwork.

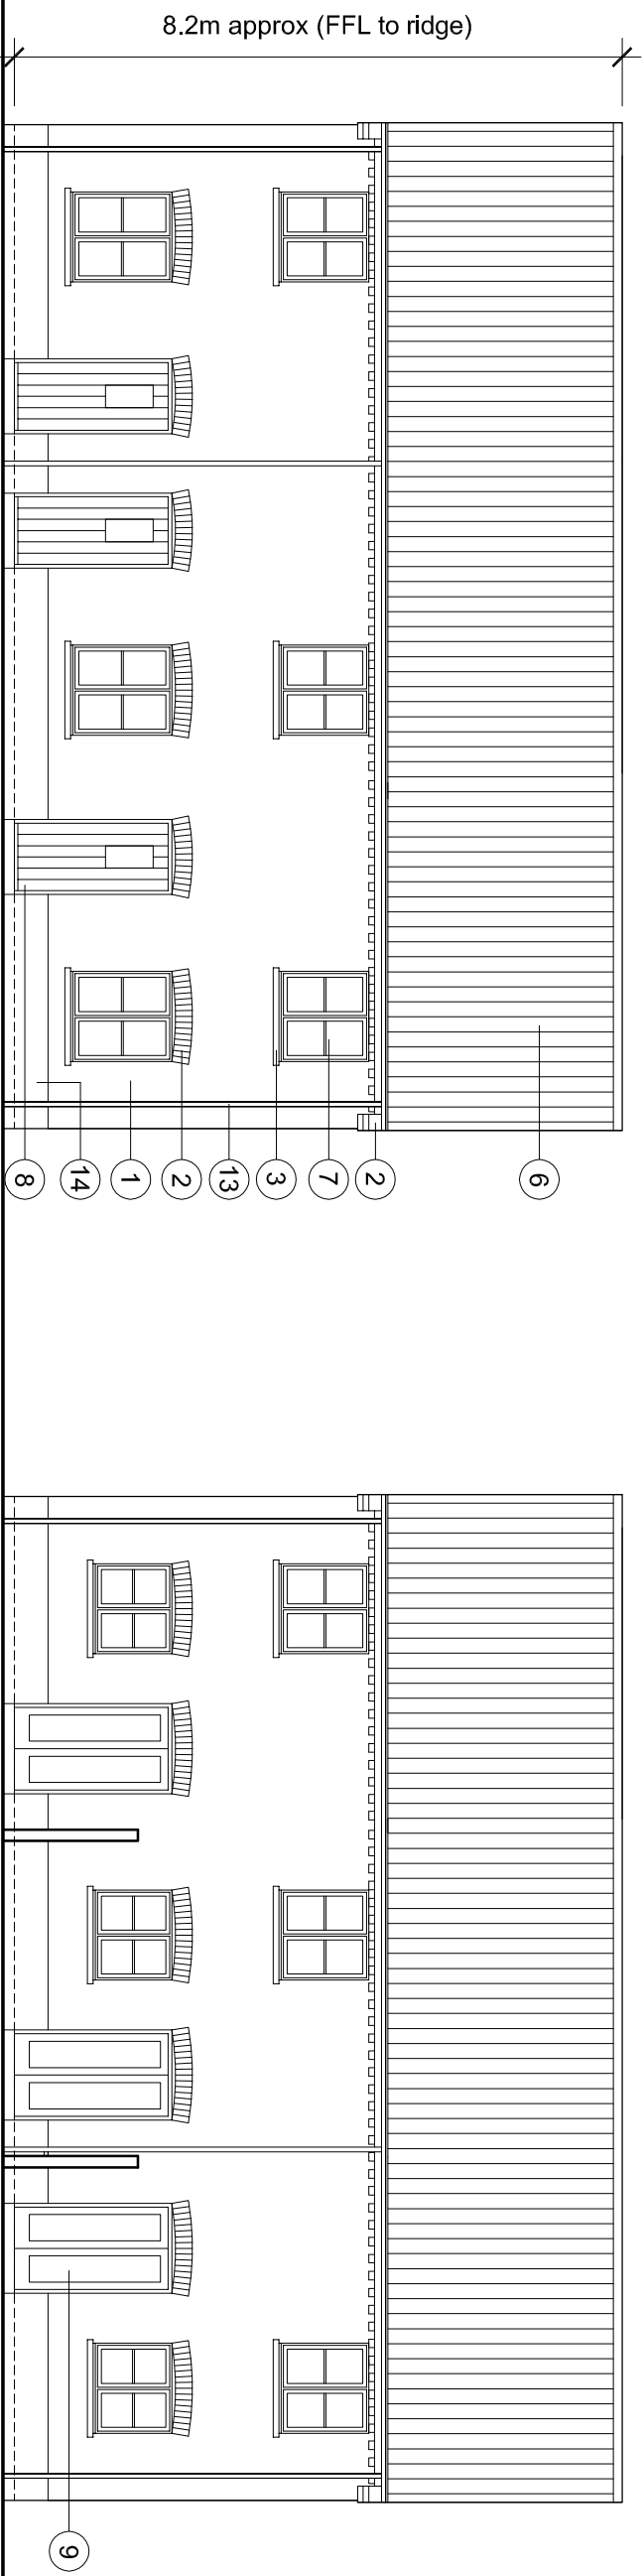


Rear Elevation (1:100)

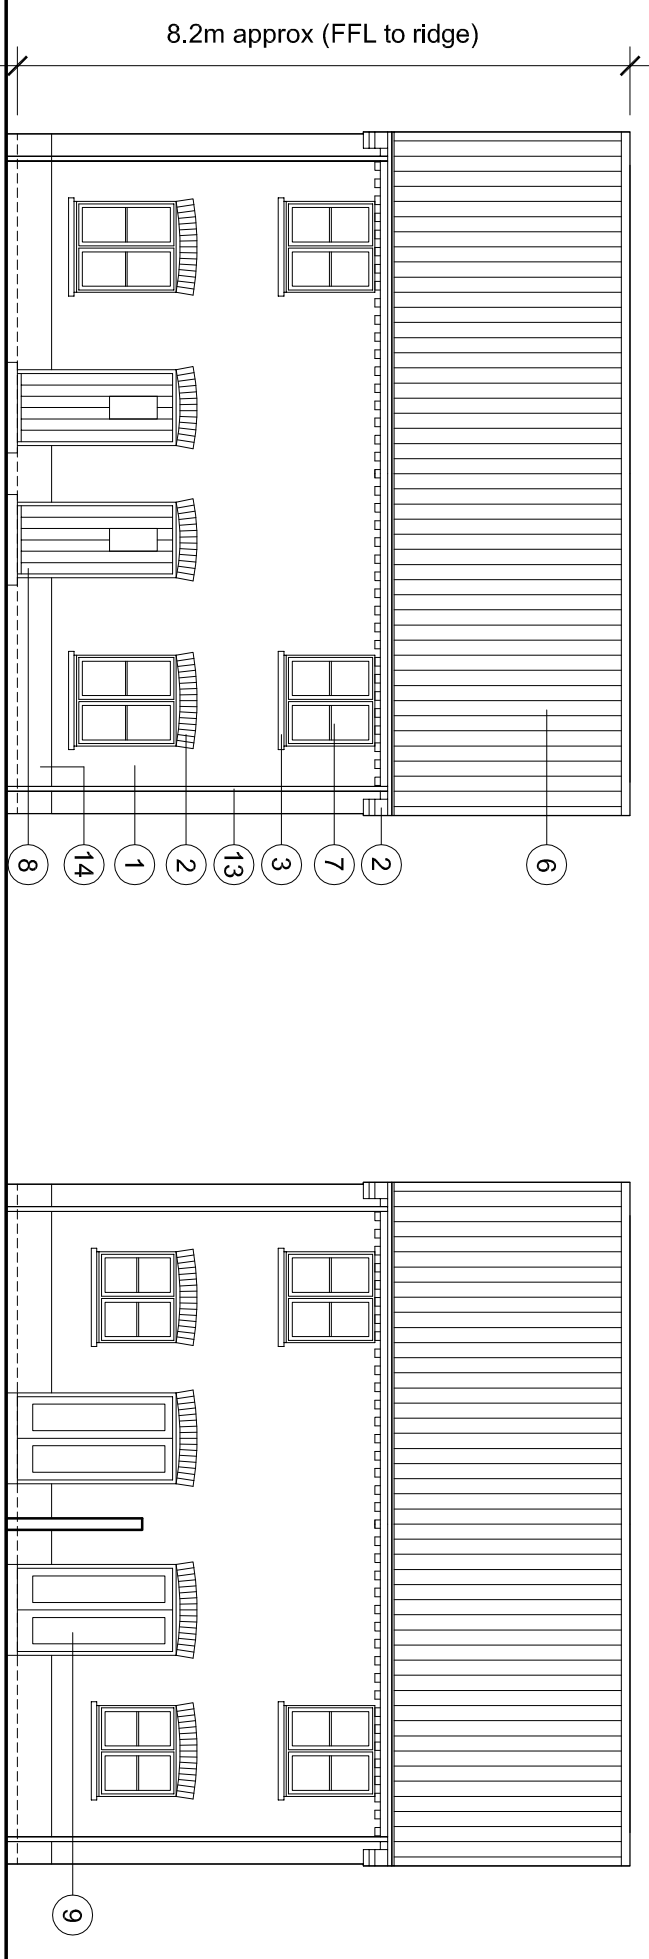


Rear Elevation (1:100)

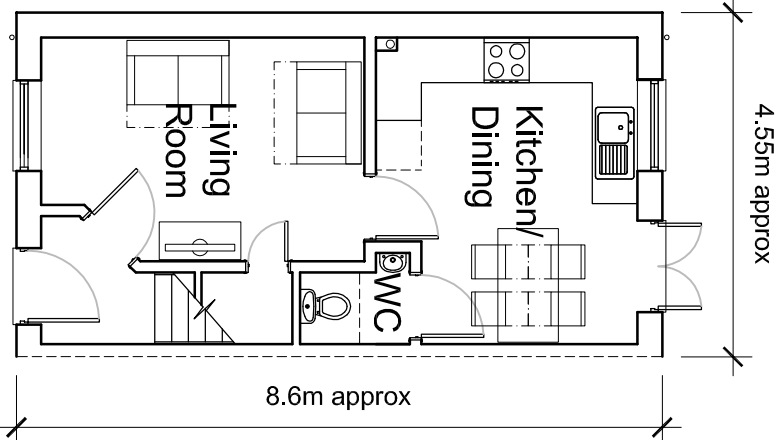


Ground Floor Plan (1:100)

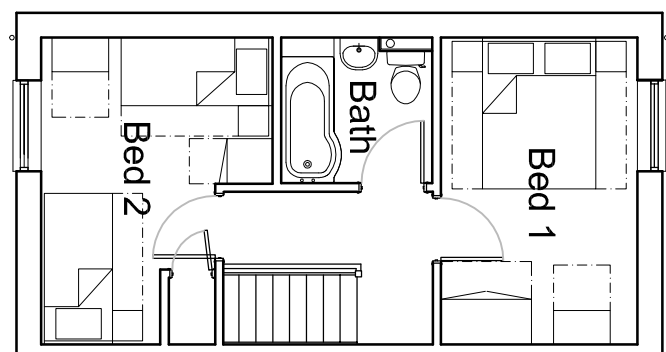


First Floor Plan (1:100)

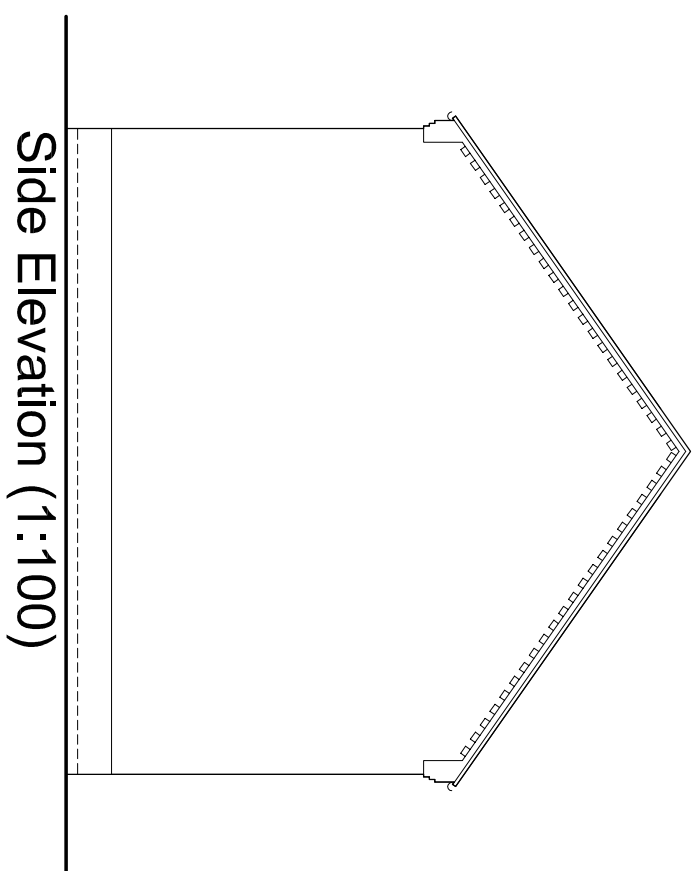


Side Elevation (1:100)

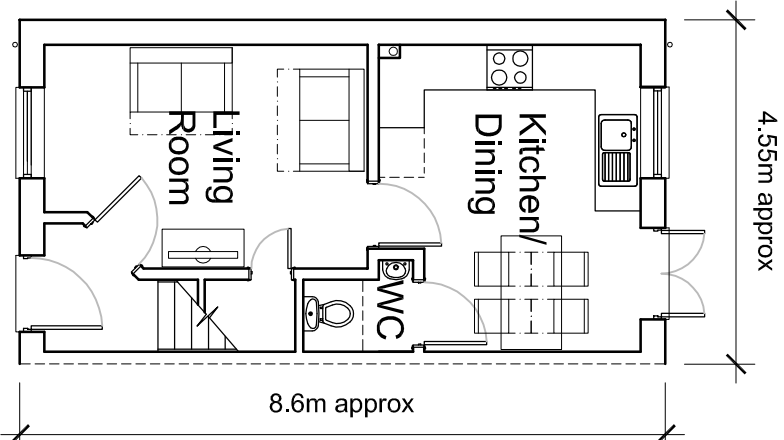

Ground Floor Plan (1:100)

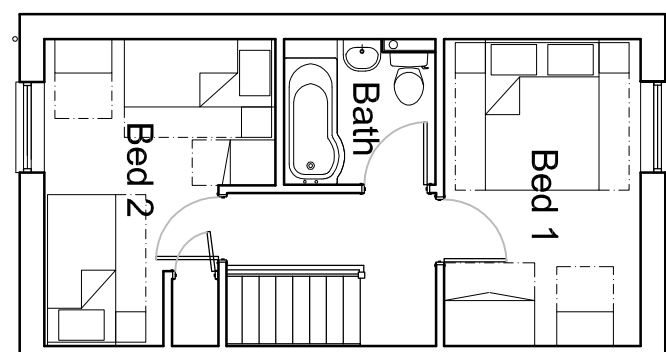

First Floor Plan (1:100)

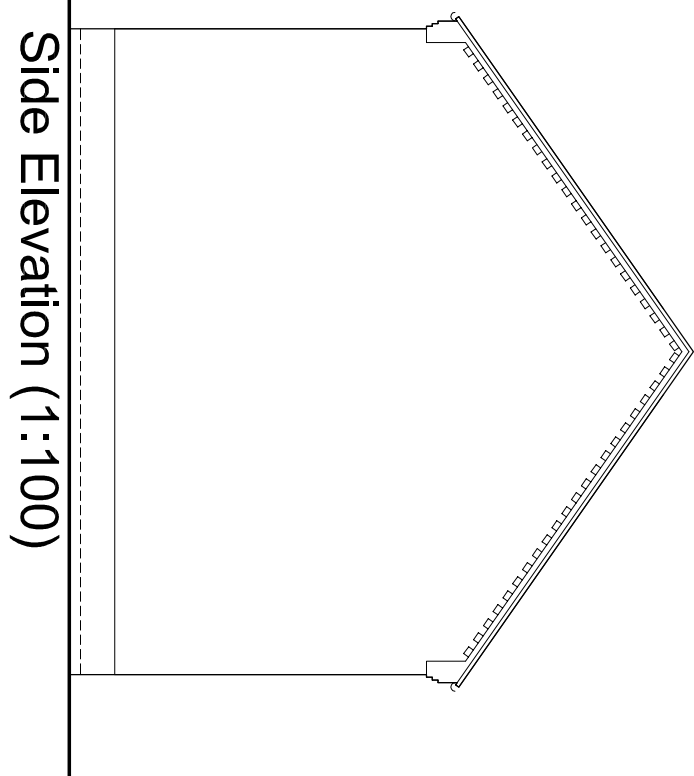


Side Elevation (1:100)

2 BEDROOM TERRACED HOUSE (Plots 15-17)




Front Elevation (1:100)

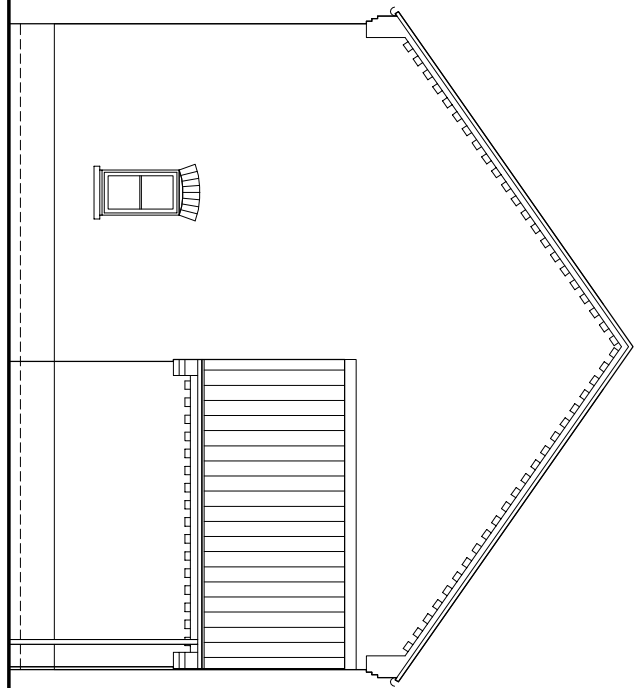


Side Elevation (1:100)




Rear Elevation (1:100)

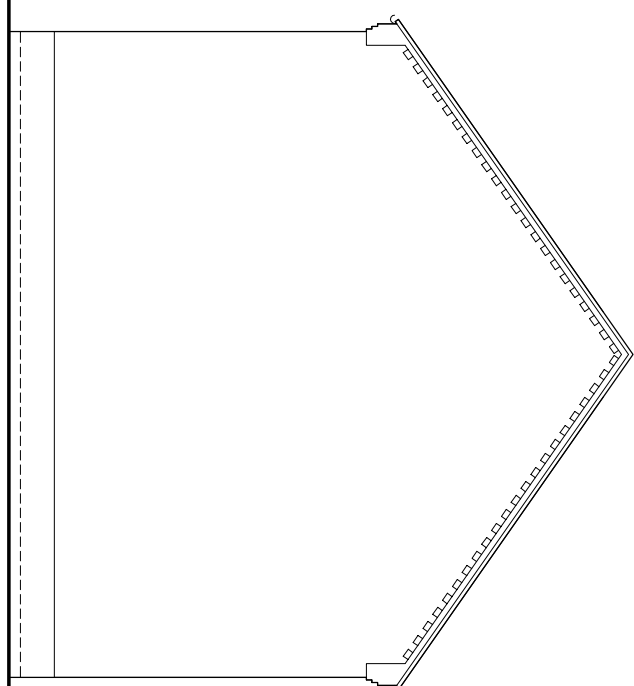

Side Elevation (1:100)

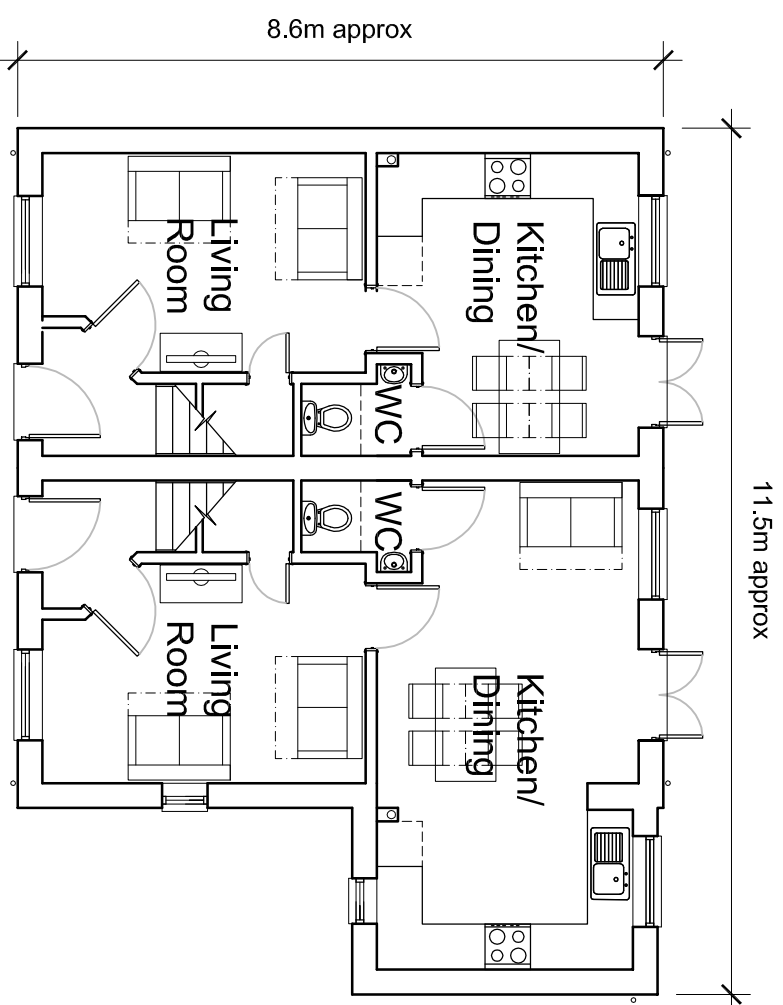

Ground Floor Plan (1:100)

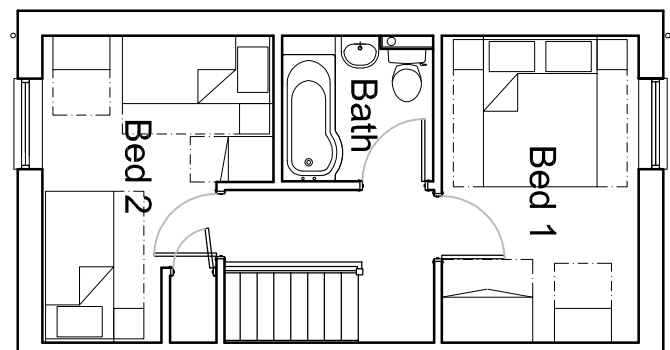


First Floor Plan (1:100)

2 BEDROOM SEMI-DETACHED HOUSE (Plots 24/25 & 30/31 shown. Plots 28/29 handed)

P1	18.05.16	Planning Issue	AMW / AMW
T01	26.04.16	Draft Issue	AMW / AMW
T02	27.04.16	Draft Issue	AMW / AMW
T03	26.04.16	Draft Issue	AMW / AMW
Revision:	Date:	Description:	Dwg: CHK

ANDREW M WRIGHT LTD
CHARTERED ARCHITECT

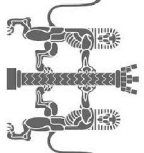

26 Jovs Bank, Hobbieath, St Johns, Spalding, Lincs. PE12 8SD
Telephone: 01406 540573 Mobile: 07940 914778

Project:	Residential Development
High Road	Wintopole
Lincs	

Drawings Title:	Proposed Houses
Plots 15-17, 24-29, 30 & 31	

Client:	Haycroft Homes Ltd
---------	--------------------

Drawn:	Checked:	Date:	Scale:	Page:	Sheet:
AMW	AMW	22.04.16	1:100	A1	

Job No.:	Dwg No.:	Stage:	Revision:
031601	PD10	Planning	P1