

All drawings to be verified for this by Mike Crockett before the start of any site drawings or work otherwise liability on their own behalf or that of sub-contractors.

Report any discrepancies to the Contract Administrator at once.

This drawing is to be used only by Andrew Wright Architects and Engineer's drawings and other relevant information.

Andrew M Wright Ltd Registered Engineer's & Builders No. 5202924

Registered Office: 22 Church Street, Llanidloes, Shropshire, Powys, PP12 1TL.

LEGEND:

Legend to materials:-

DO NOT SCALE

1 = Facing brickwork

2 = Feature brickwork (solder courses and corbelling) in contrasting brick

3 = Reconstituted stone cills

4 = Projecting brick plinth stretcher detail in contrasting brick

5 = Painted timber effect cladding

6 = Slate effect roofing or concrete interlocking paniles

7 = Upvc windows

8 = Timber (or timber effect) composite doors

9 = Upvc doors


10 = Roof windows

11 = Timber board effect garage doors


12 = Timber porch construction

13 = Plastic rainwater goods


14 = Contrasting band of facing brickwork.

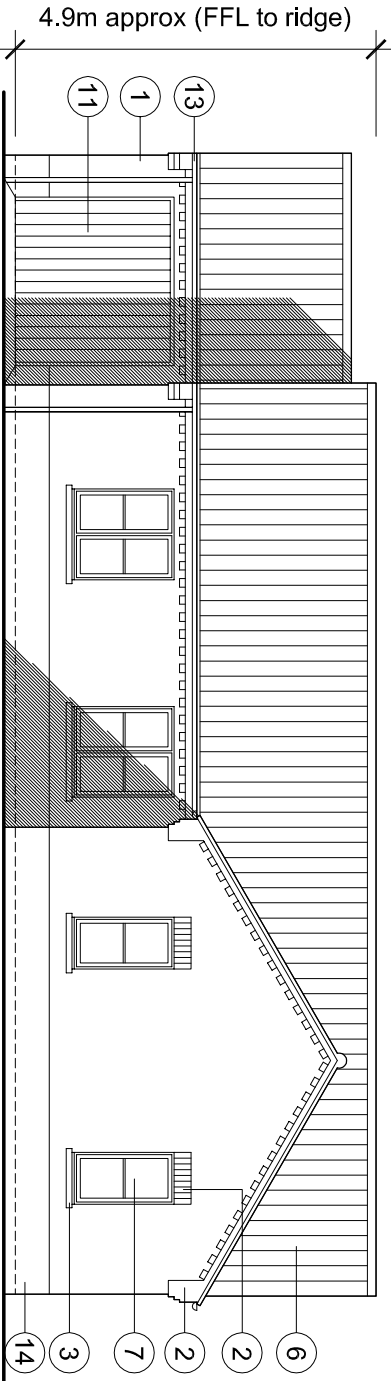


Front Elevation (1:100)

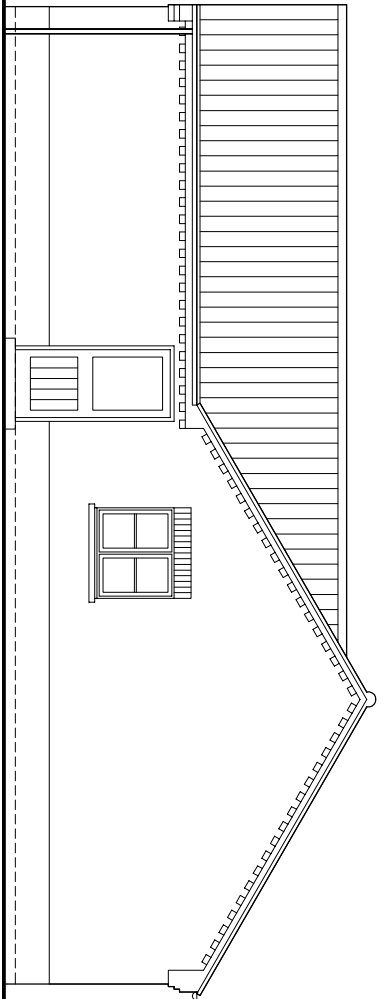


Side Elevation (1:100)

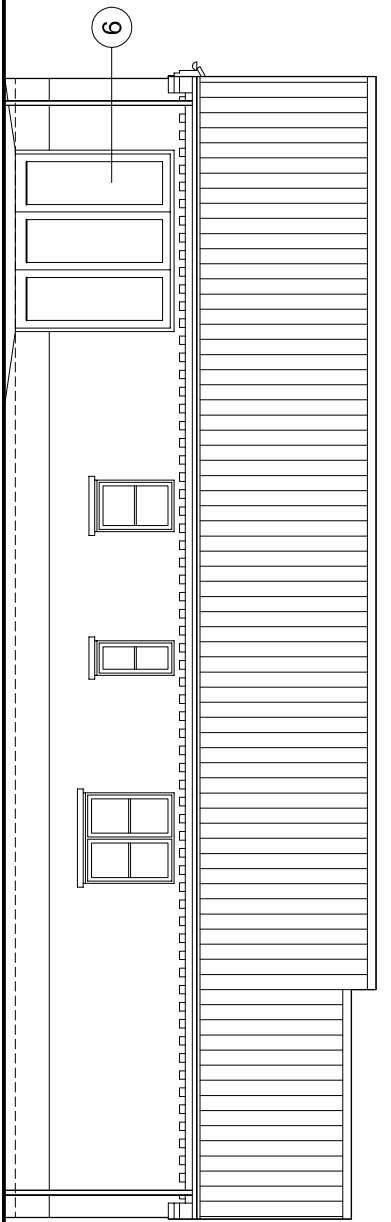

Rear Elevation (1:100)

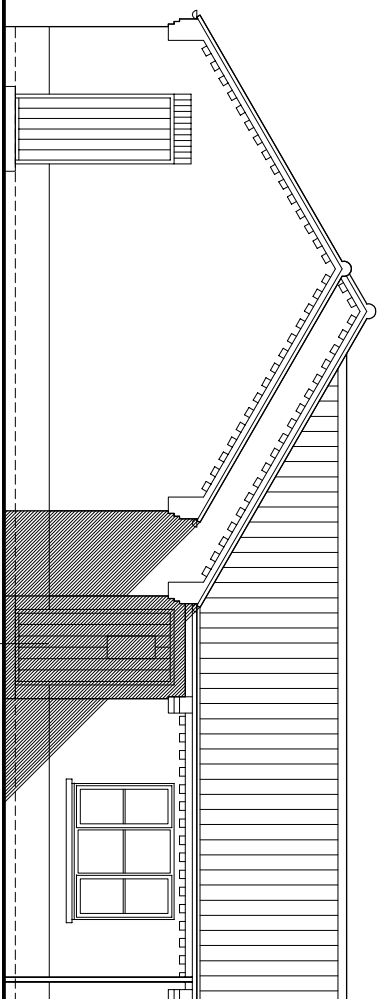


Side / Front Elevation (1:100)

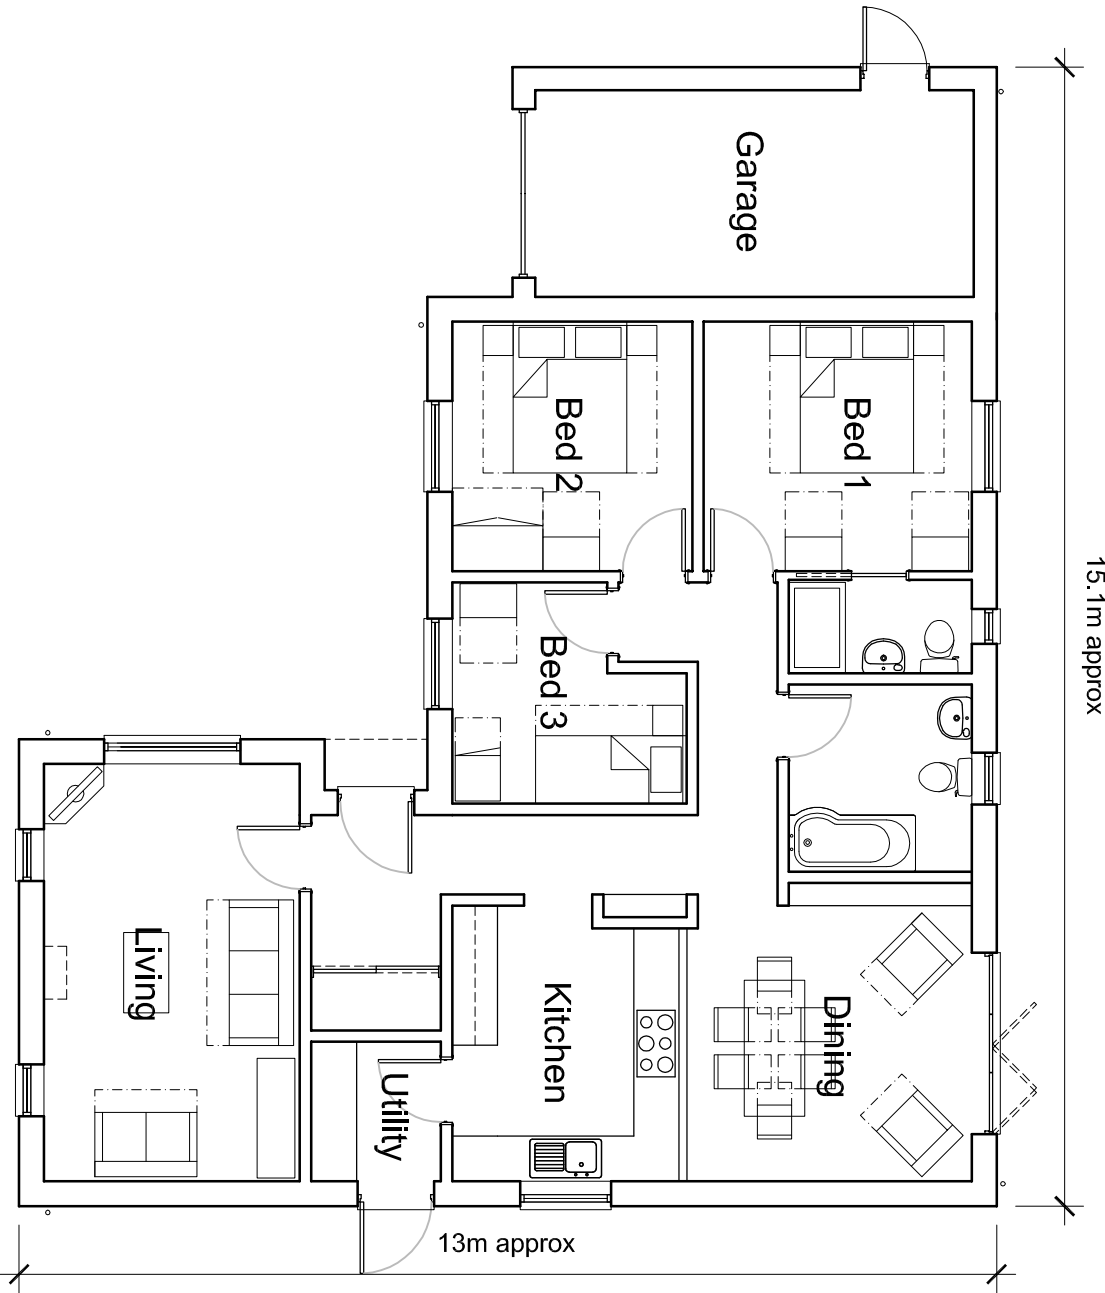


Ground Floor Plan (1:100)


3 BEDROOM DETACHED BUNGALOW (Plot 32)

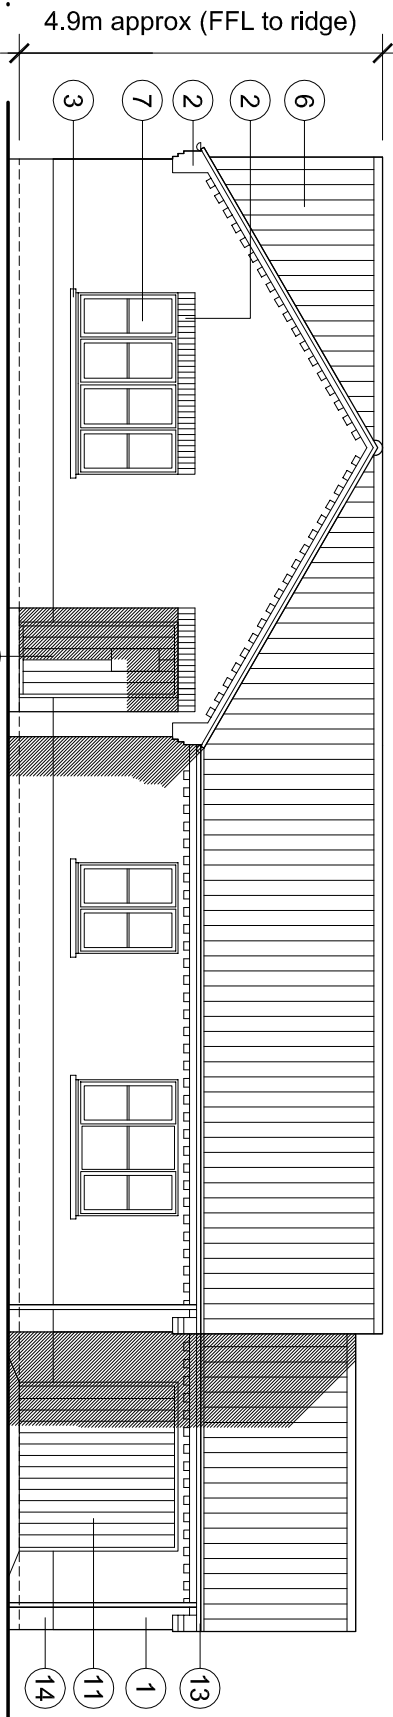


Front Elevation (1:100)

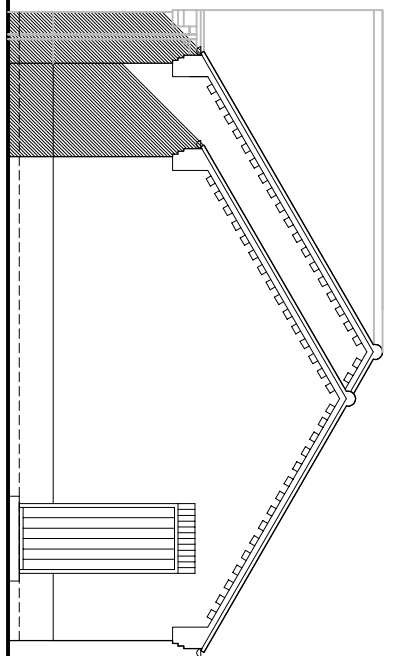

Side Elevation (1:100)

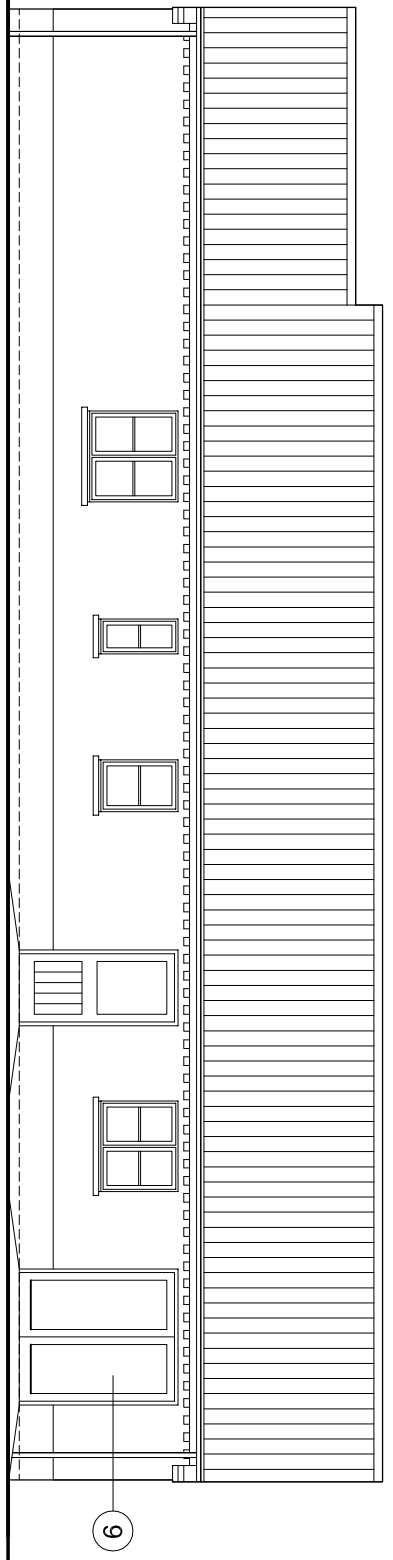

Rear Elevation (1:100)

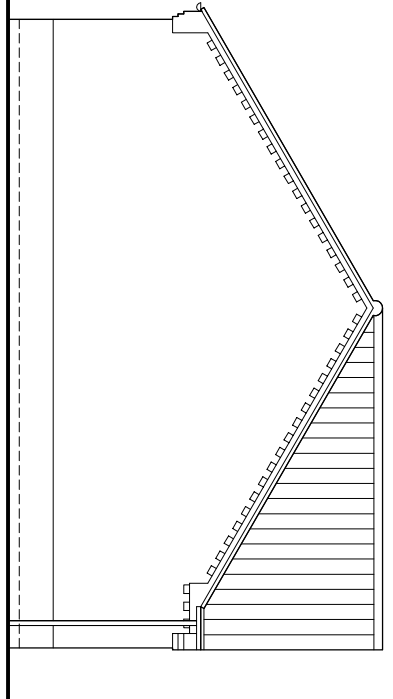

Side Elevation (1:100)



Rev	Date	Description	Drawn	Checked
P1	18.05.16	Planning Issue	AMW	AMW
T01	26.04.16	Draft Issue	AMW	AMW
T02	27.04.16	Draft Issue	AMW	AMW
T01	26.04.16	Draft Issue	AMW	AMW
Revision:	Date:	Description:	Drawn:	Checked:

ANDREW M WRIGHT LTD
CHARTERED ARCHITECT



26 Joy's Bank, Hobbieath, St Johns, Spalding, Lincs. PE12 8SD
Telephone: 01406 540573 Mobile: 07940 914778

Project:	Residential Development
Client:	High Road
Address:	Wnapode
Plot:	Lincs

Drawings Title:	Proposed Bungalows
Plots:	Plots 32 & 33

Ground Floor Plan (1:100)

3 BEDROOM DETACHED BUNGALOW (Plot 33)

Drawn	Checked	Date	Scale	Page Size
AMW	AMW	22.04.16	1:100	A1
Job No.:	Dwg No.:	Stage	Revision:	
031601	PD11	Planning	P1	