






EXISTING FRONT ELEVATION - SOUTH EAST

EXISTING REAR ELEVATION - NORTH WEST

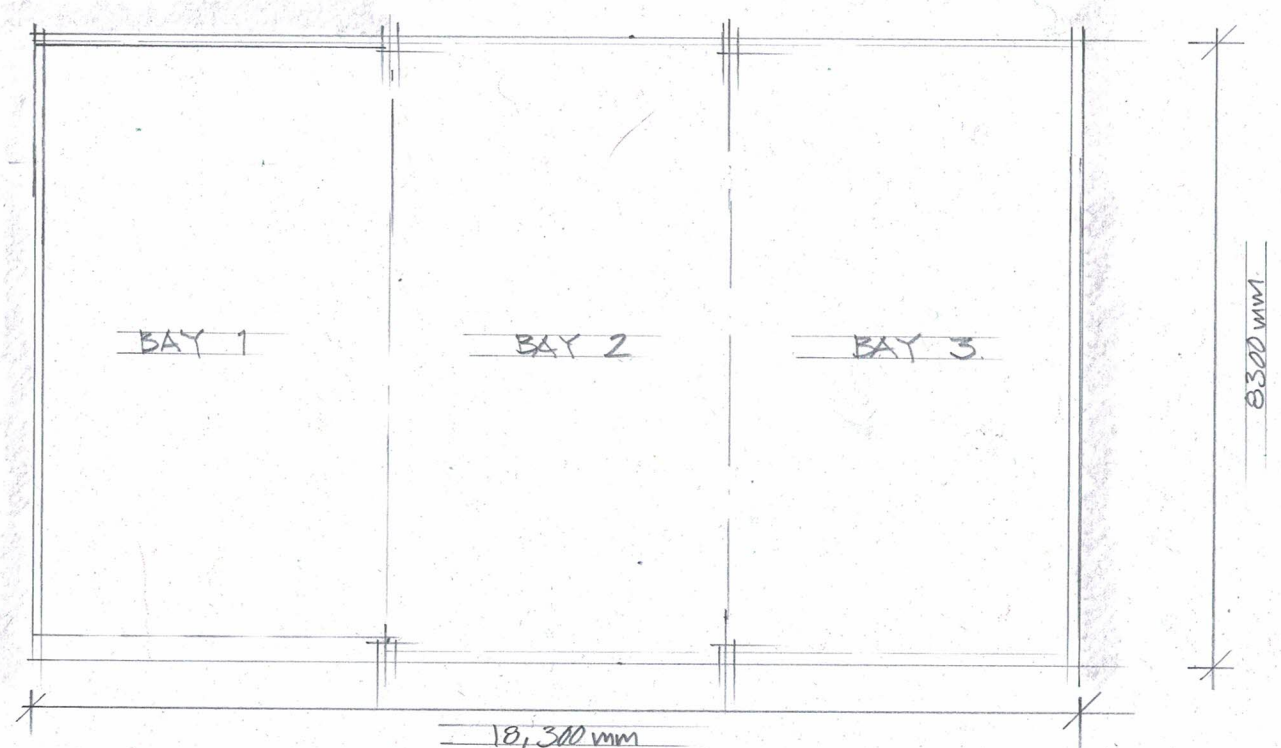

EXISTING PLAN

SCALE BAR 1:100 @ A3

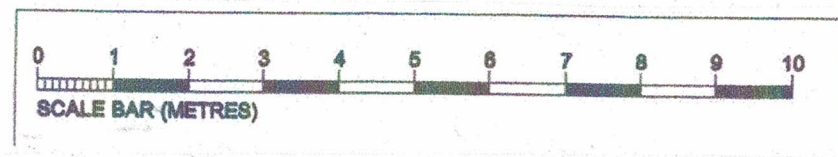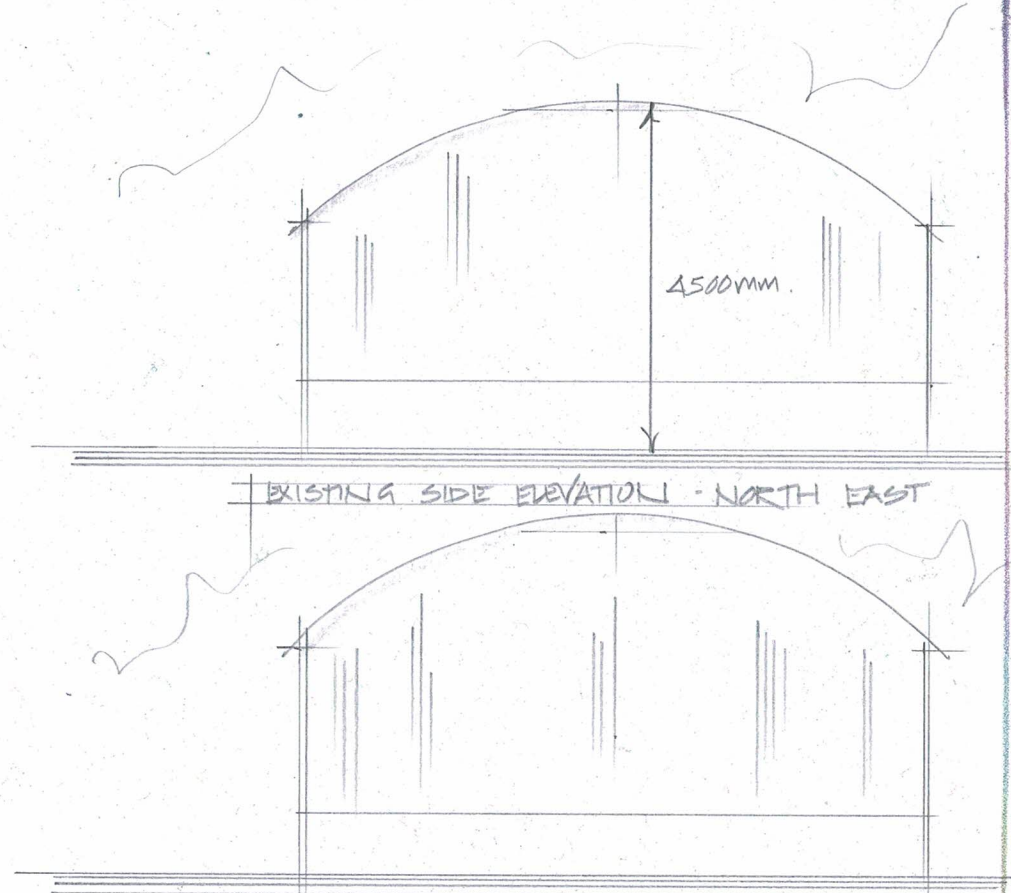

EXISTING SIDE ELEVATION - NORTH EAST

EXISTING SIDE ELEVATION - SOUTH WEST

REV 0

Name
Signature
Date

Apple Planning and Design Ltd.
Steve.appleby007@ Gmail.com
Mob;07866 566265

Client Name:
MS NATALIE MIKA AND MR. ROBERT SPENCER

Project Title:
PROPOSED SINGLE STOREY
TIMBER LODGE

Drawing Title:
EXISTING DUCH BARN TO BE DEMONISHED.

Scale: 1:100 @ A3 Date: MAY 2024

Project No: 100/940/2024 Dwg No: Rev: By: STEVE APPLEBY