




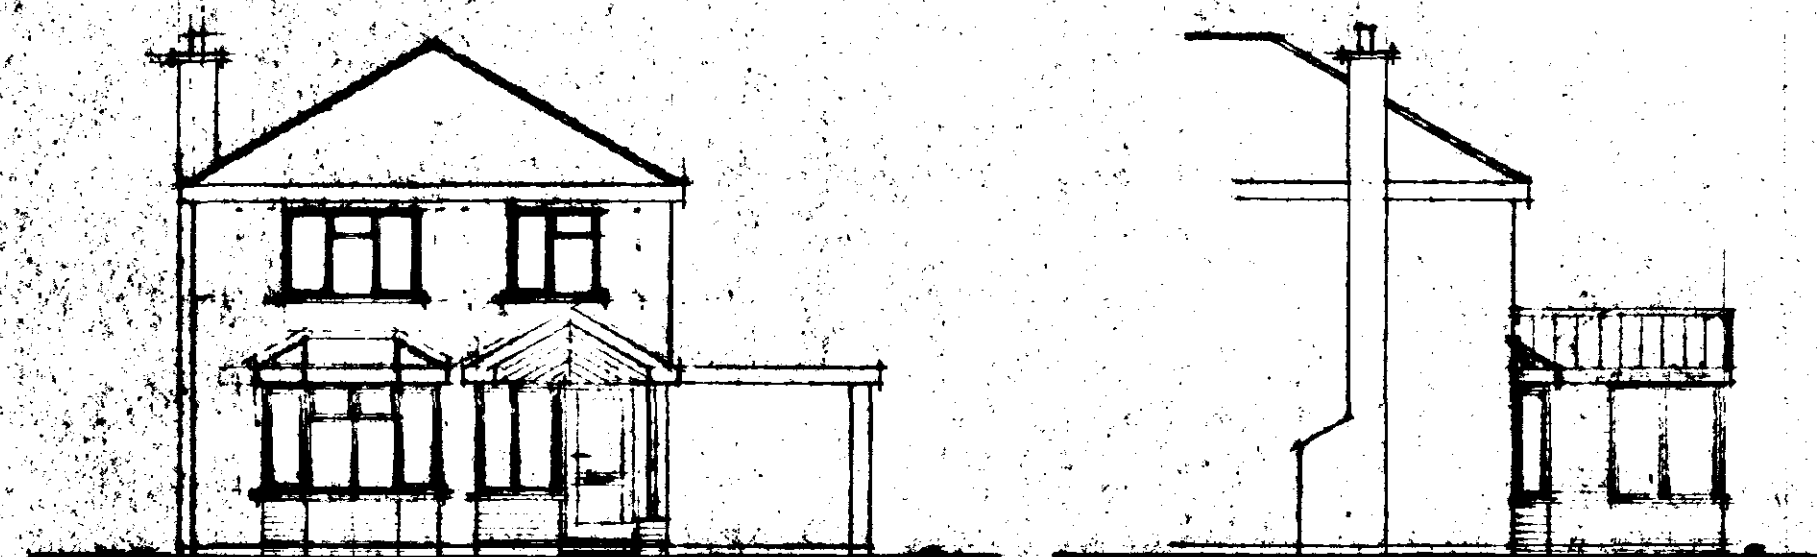


FRONT

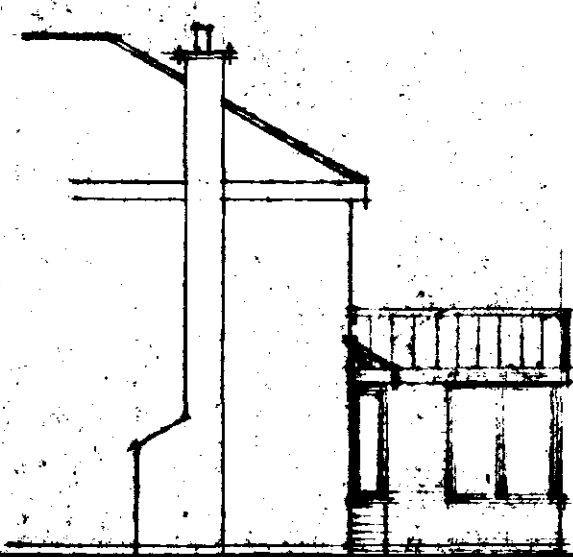


SIDE

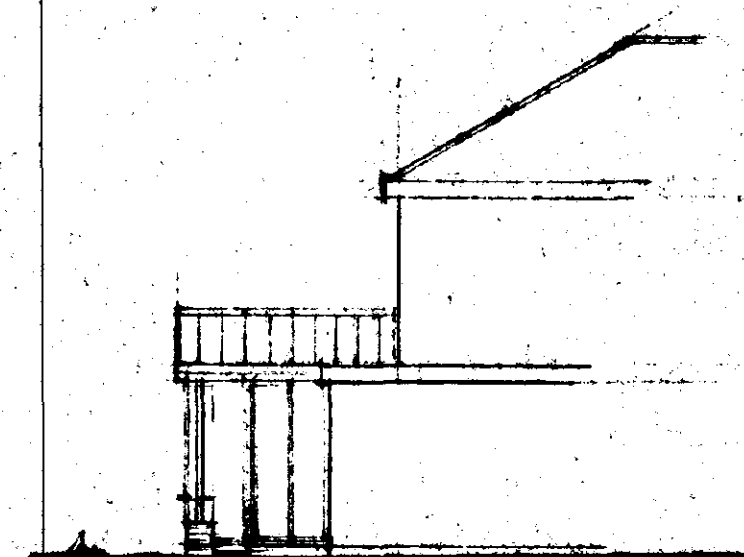


SIDE

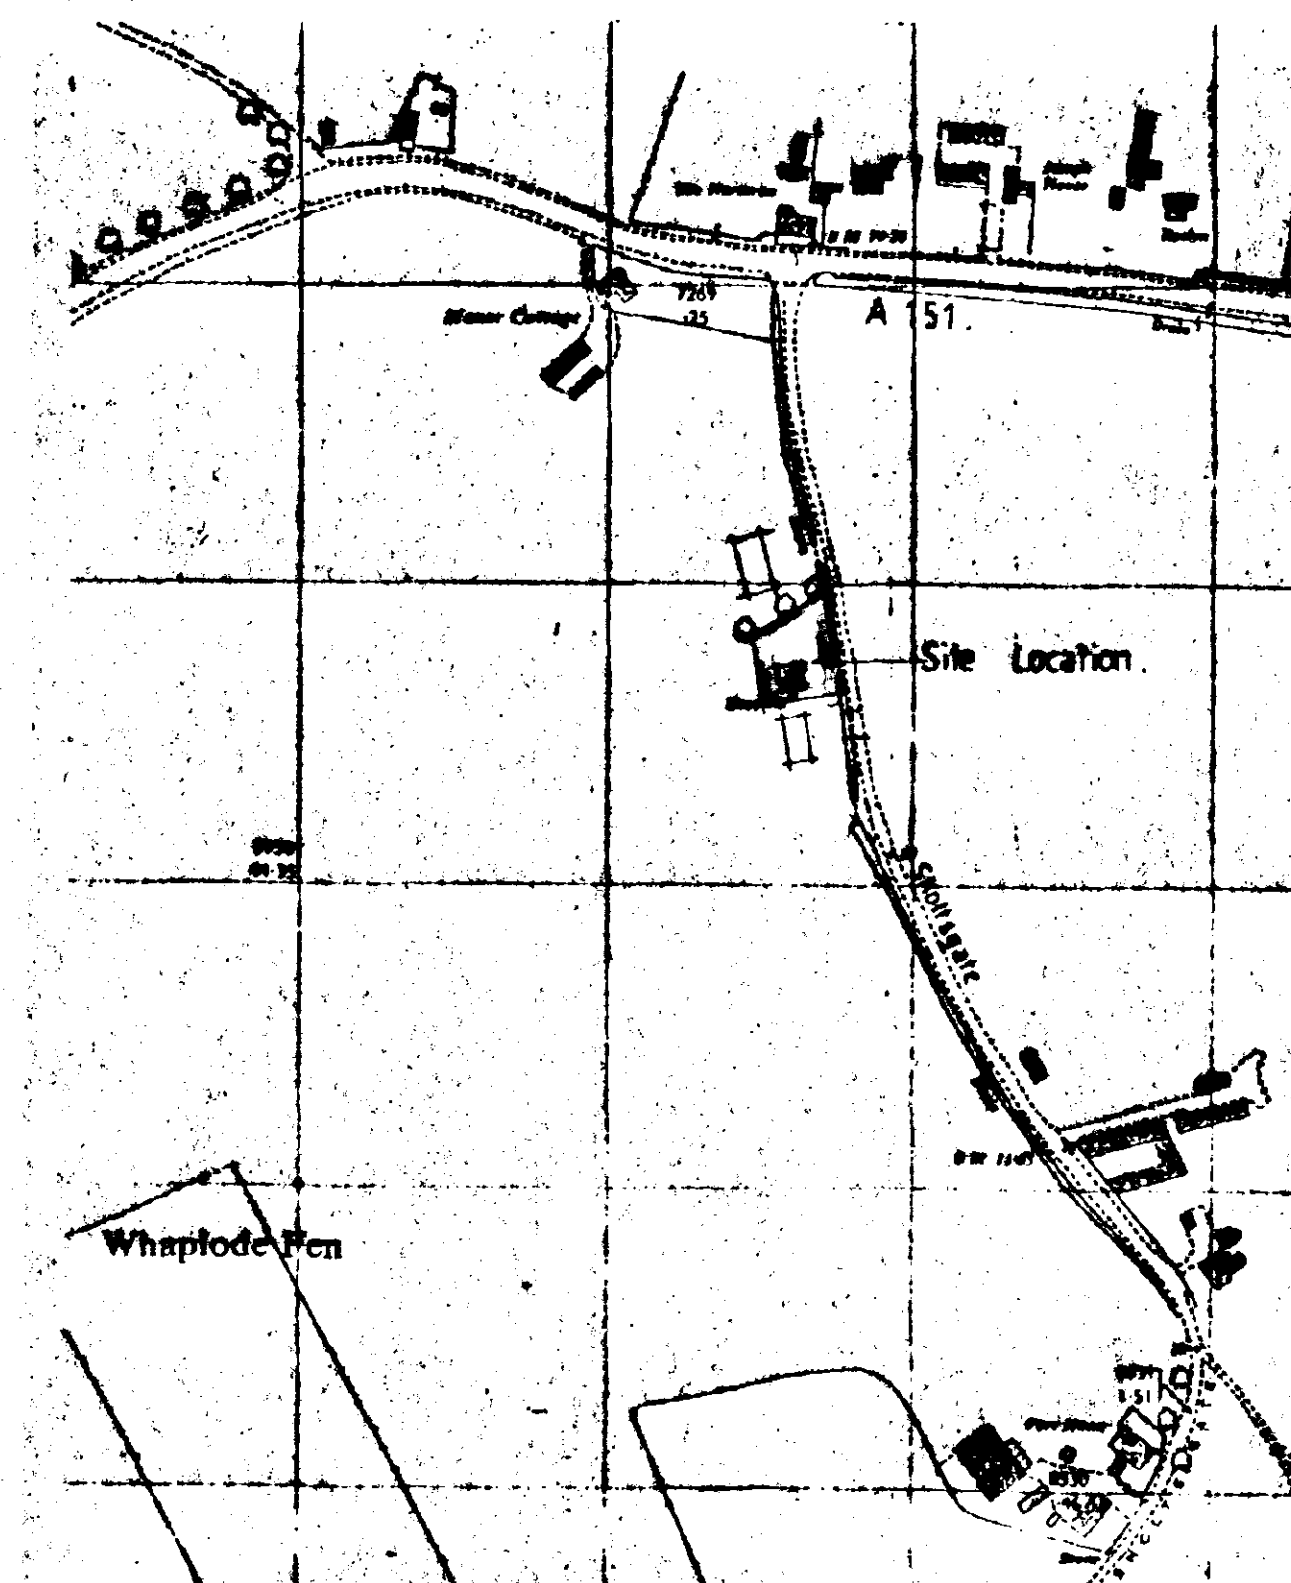


LOCATION PLAN
1:2500

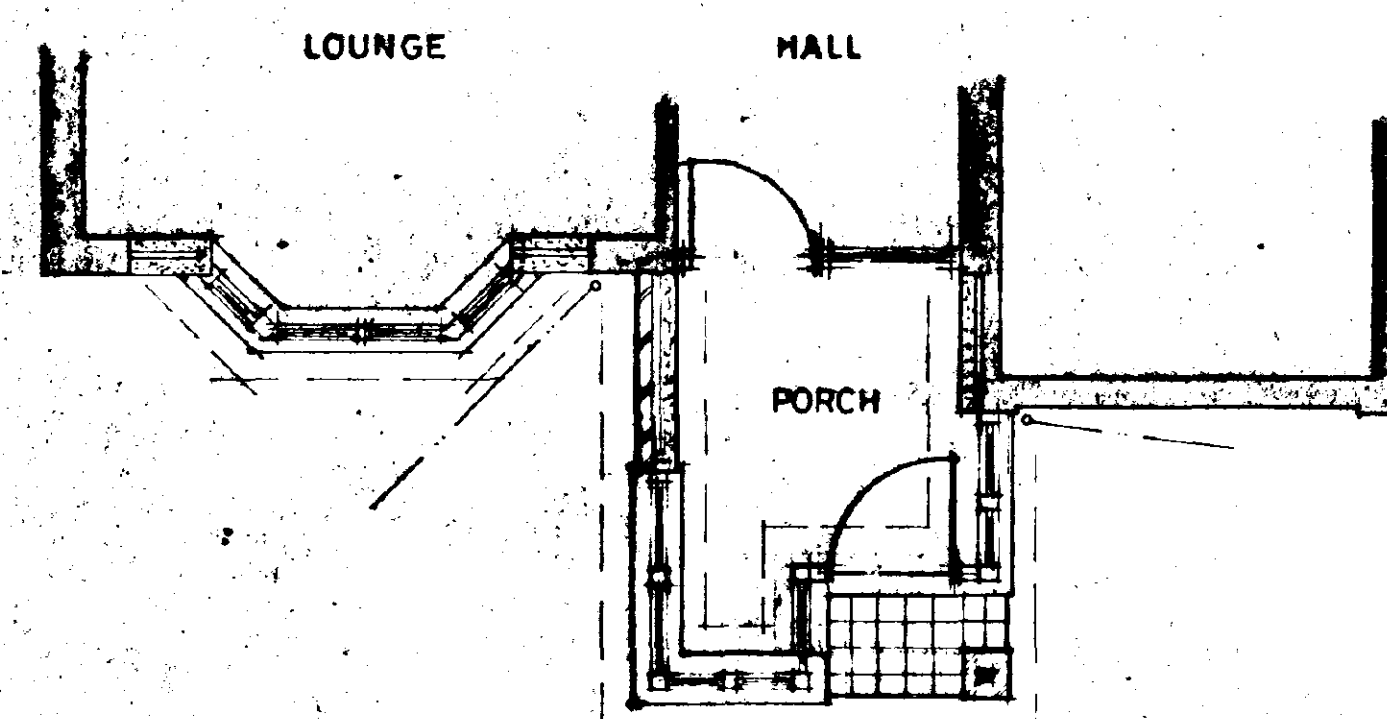

PLAN

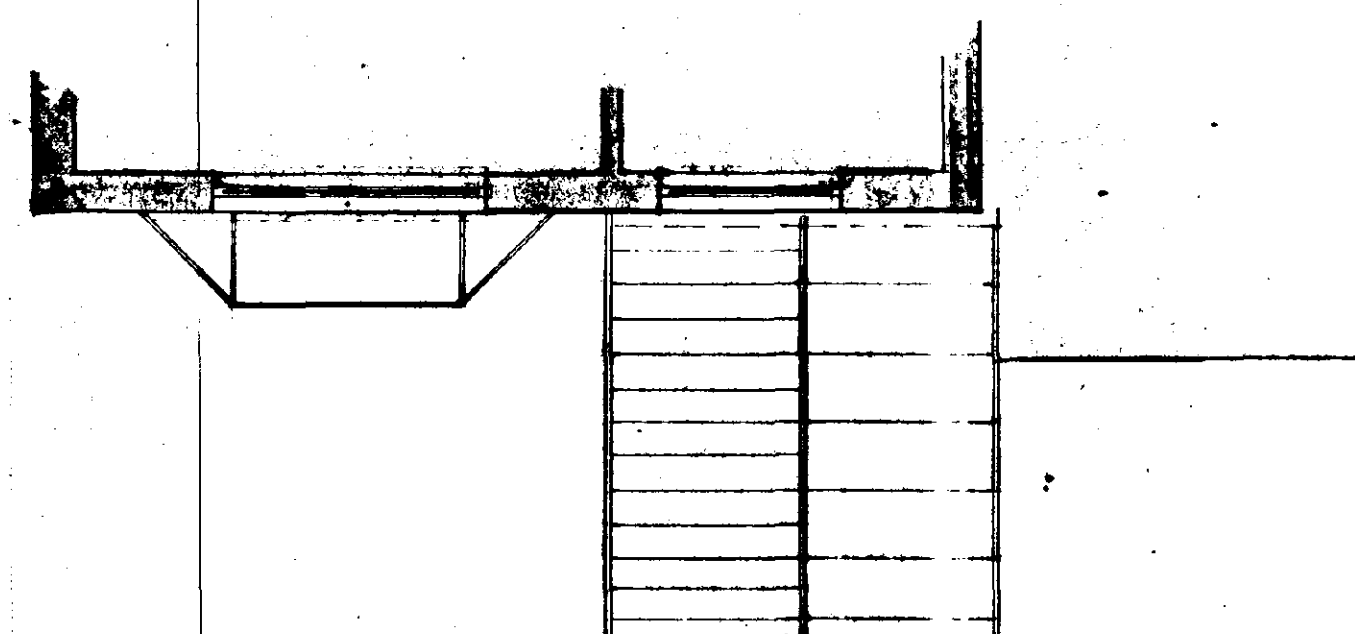

ROOF PLAN

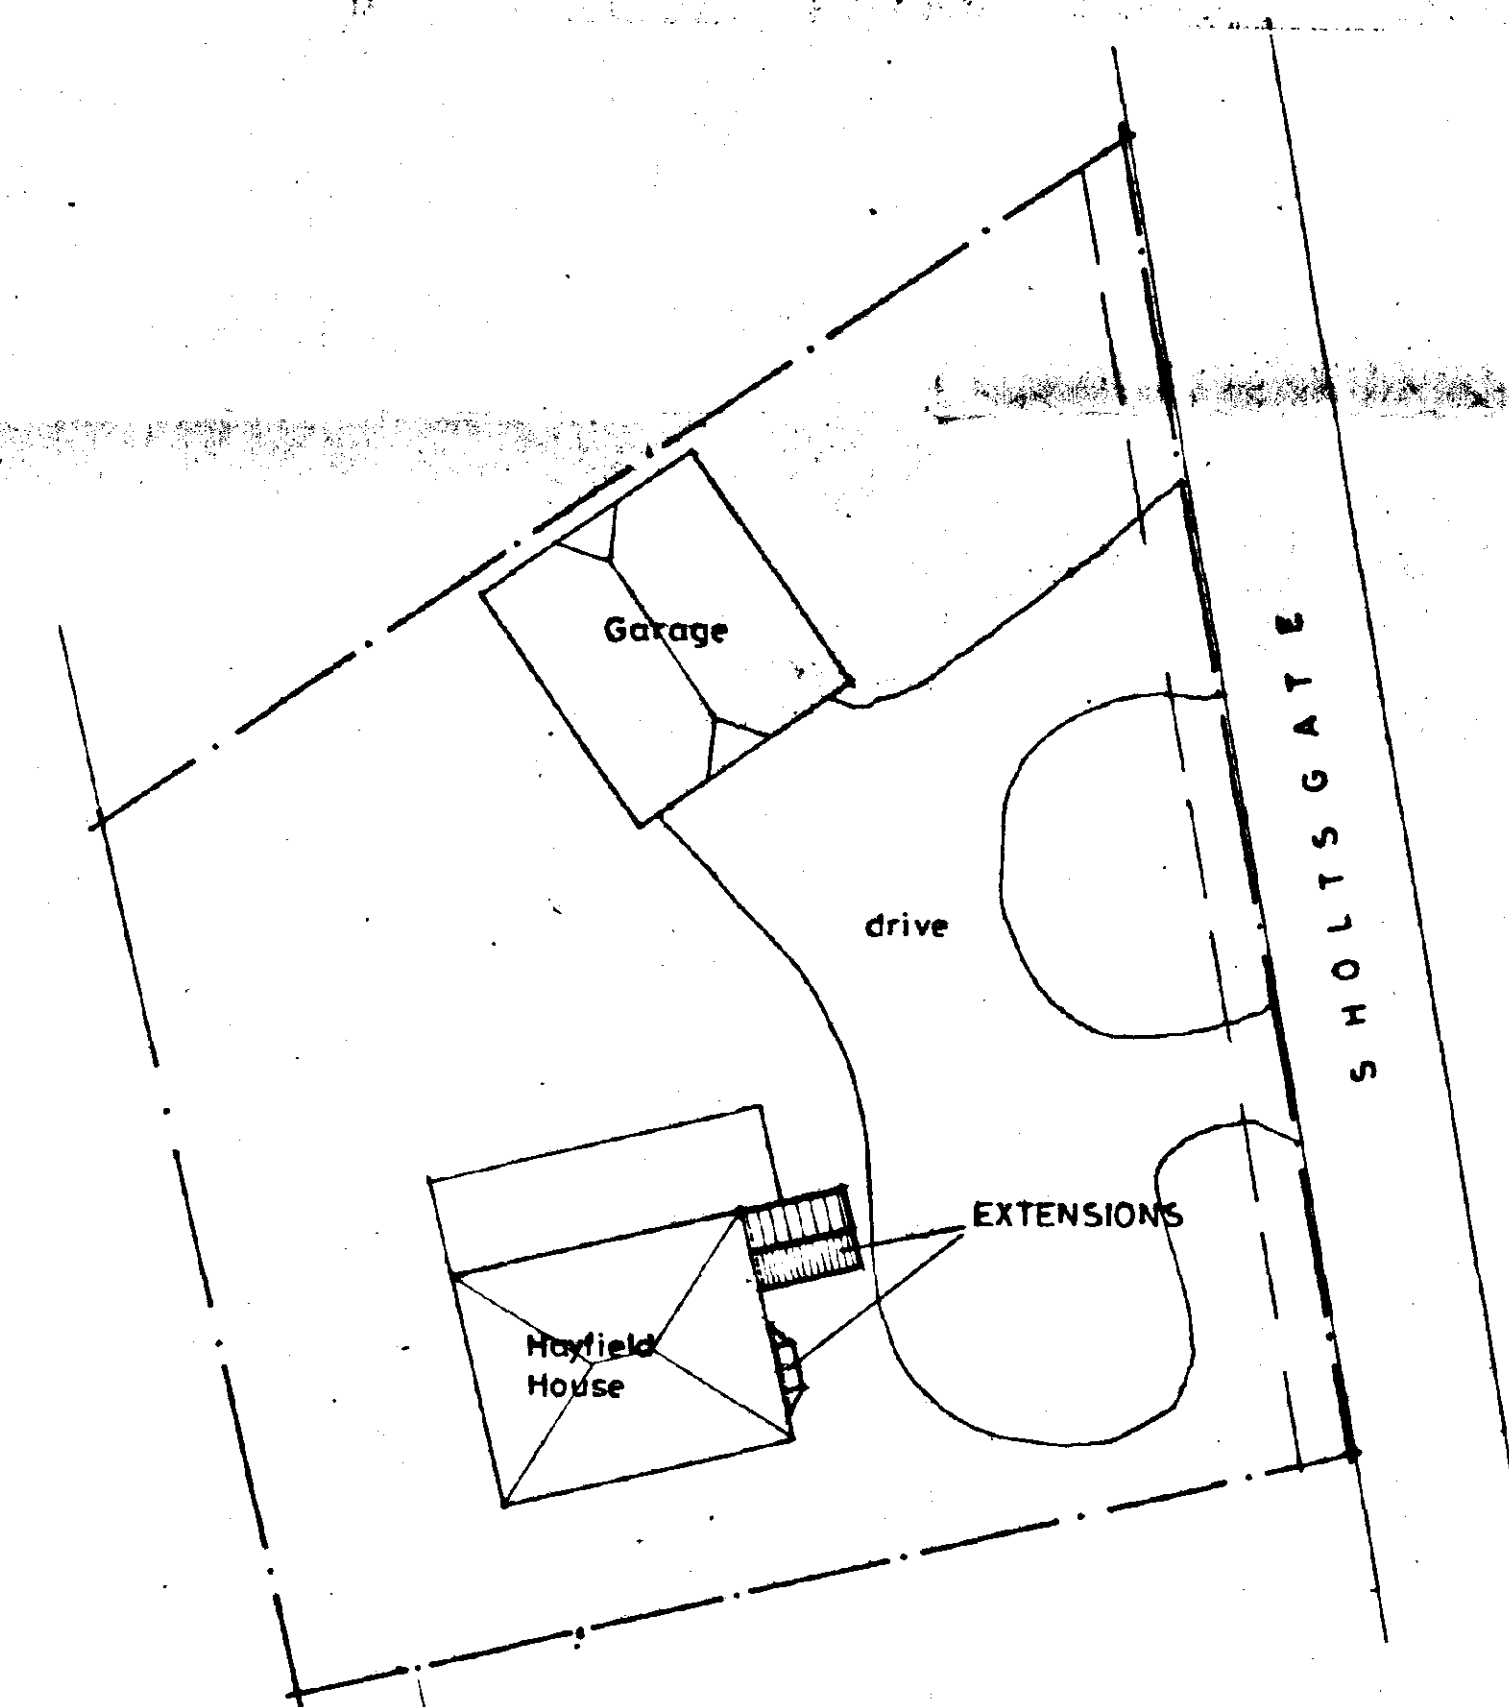

SITE PLAN
SCALE: 1/200

**DETERMINED
PLAN**

SOUTH HANTS DC
HOUSING & PLANNING
03 JUN 1996
Ref: 0512/96

G. R. MERCHANT
FENG AMICE, FWO,
ARCHITECTURAL, STRUCTURAL
& LAND DRAINAGE CONSULTANT
TEL: HOLBEACH (01406) 490800

PROJECT:
**ALTERATIONS TO HAYFIELD HOUSE
SHOLTSGATE
WHAPLODE**

CLIENT:
MR & MRS C.N. DAWSON

SCALES:
1/50 1/100
DATE:
APRIL 1996

DRAWING No.:
CND.5

REVISIONS: