



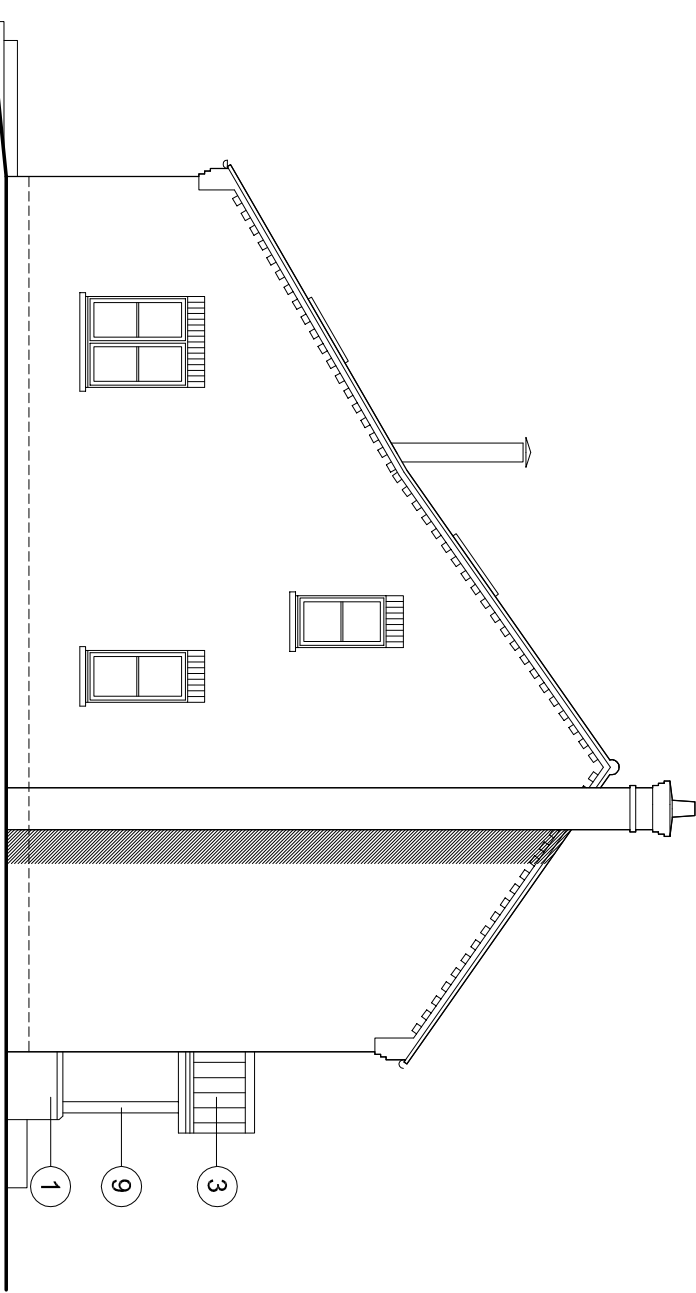


North Elevation (1:100)

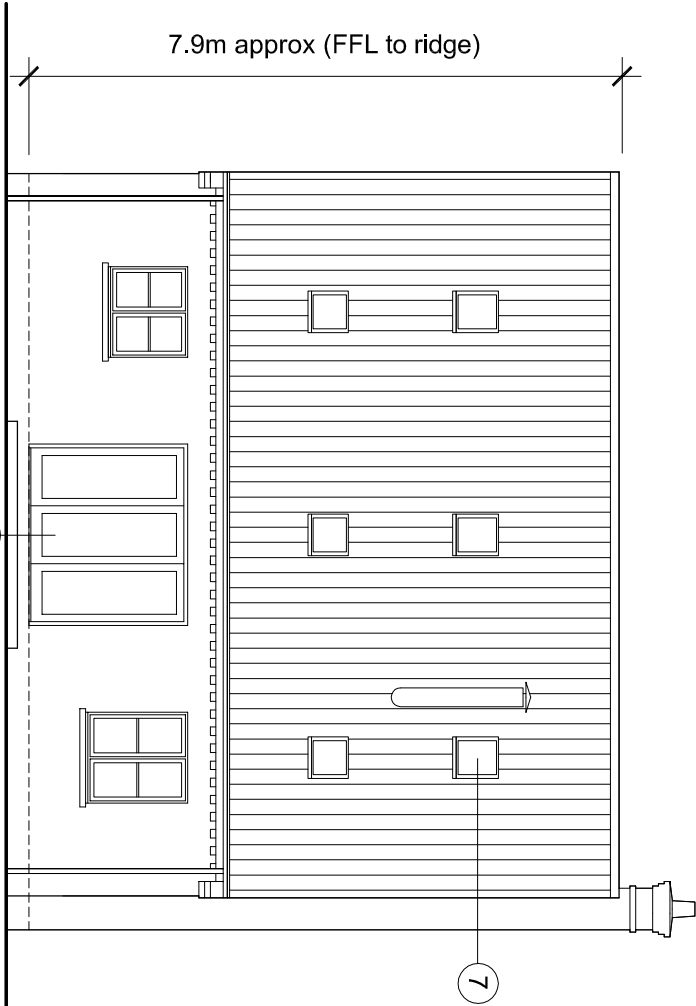


East Elevation




South Elevation

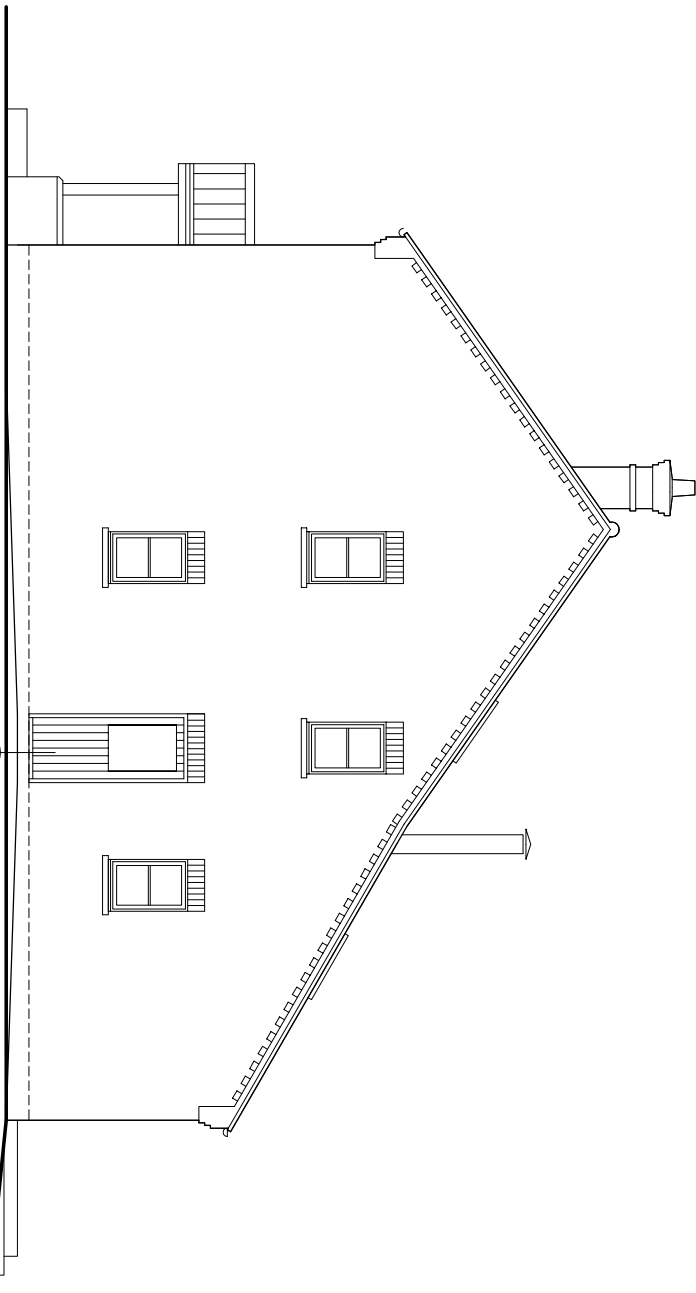


West Elevation

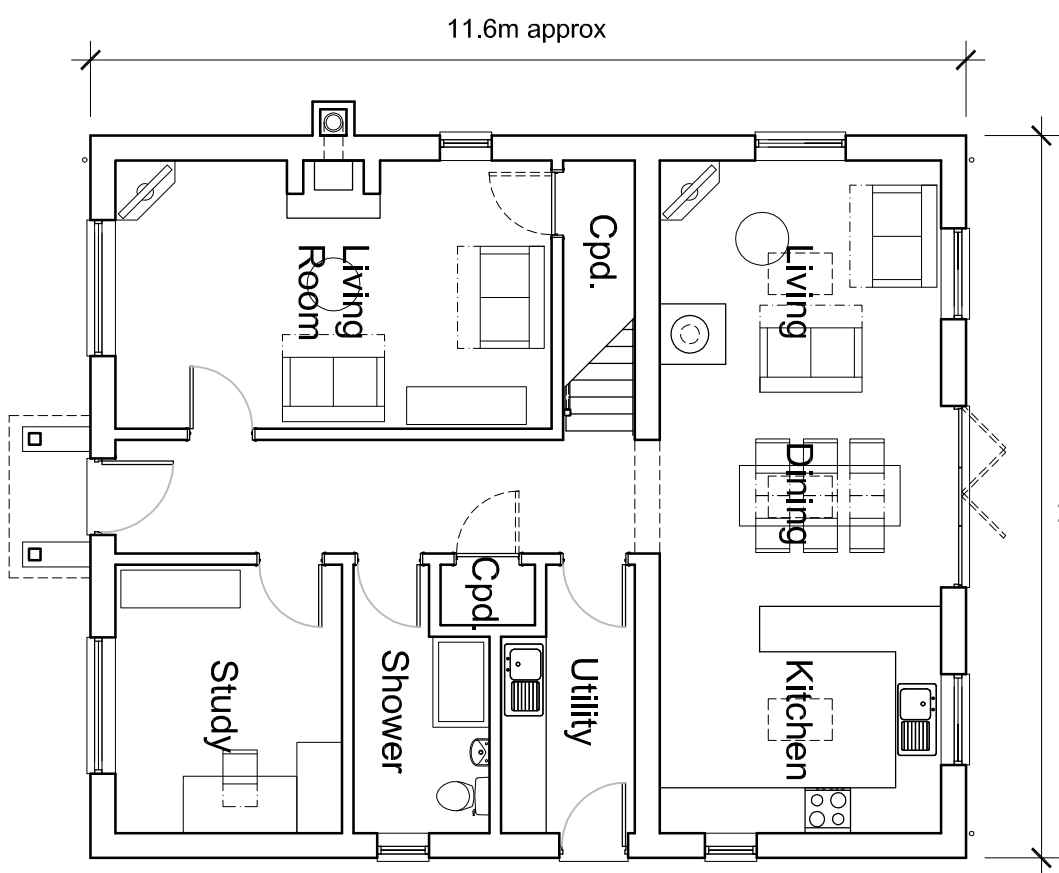

Ground Floor Plan (1:100)

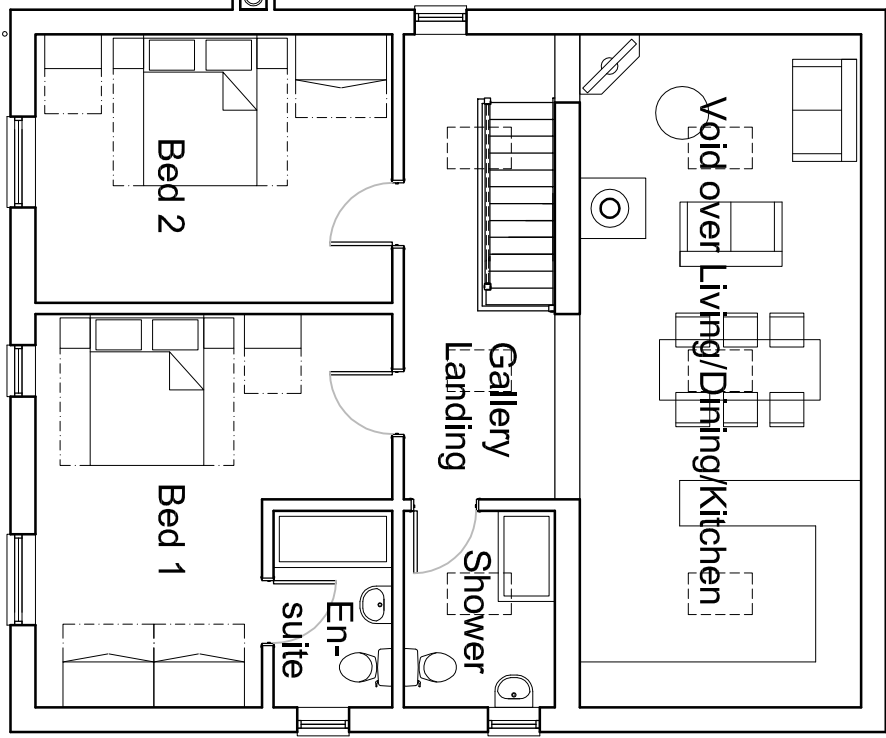

First Floor Plan (1:100)

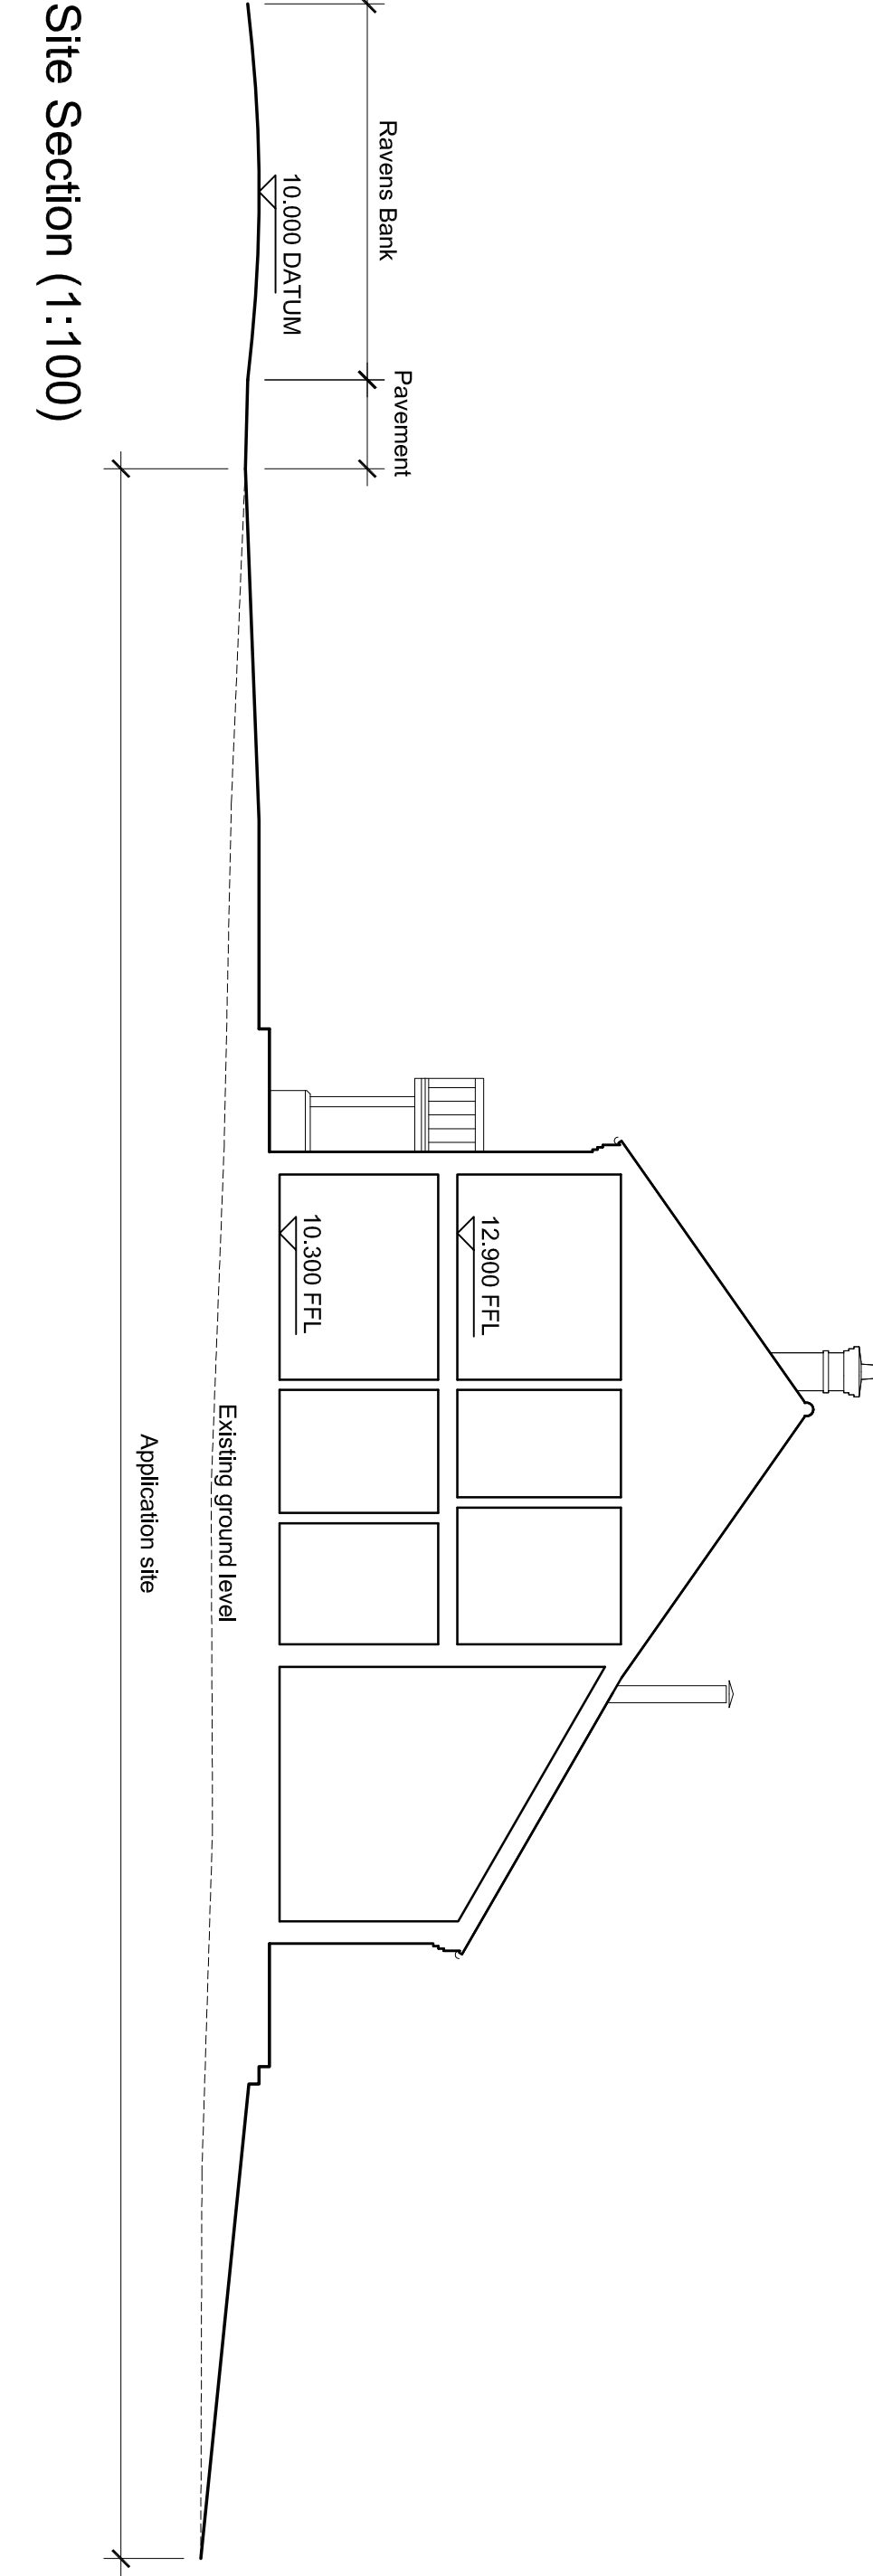

Site Section (1:100)



Existing Block Plan (1:200)



Proposed Block Plan (1:200)

All drawings to be verified on site by Nils Contractor before the start of any construction work. Nils Contractor shall be held responsible for any errors or omissions. Report any discrepancies to the Contract Administrator at once.


This drawing is to be used only as a guide and does not constitute a contract. Andrew Wright Ltd, Registered in England & Wales No. 0202024, Registered Office: 22 Church Street, London, SE1 1LH, UK. PE 12 TLL.

LEGEND: DO NOT SCALE

Legend to materials:-


- 1 = Red facing brickwork
- 2 = Feature brickwork - soldier courses and corbelling
- 3 = Concrete interlocking pavers
- 4 = Woodgrain effect upvc windows
- 5 = Coloured composite door
- 6 = Woodgrain effect upvc doors
- 7 = Rooflights
- 8 = Black plastic rainwater goods
- 9 = Timber framed porch structure

- Tarmacadam
- Gravel
- Paving flags
- Grass
- Existing trees / bushes / shrubs

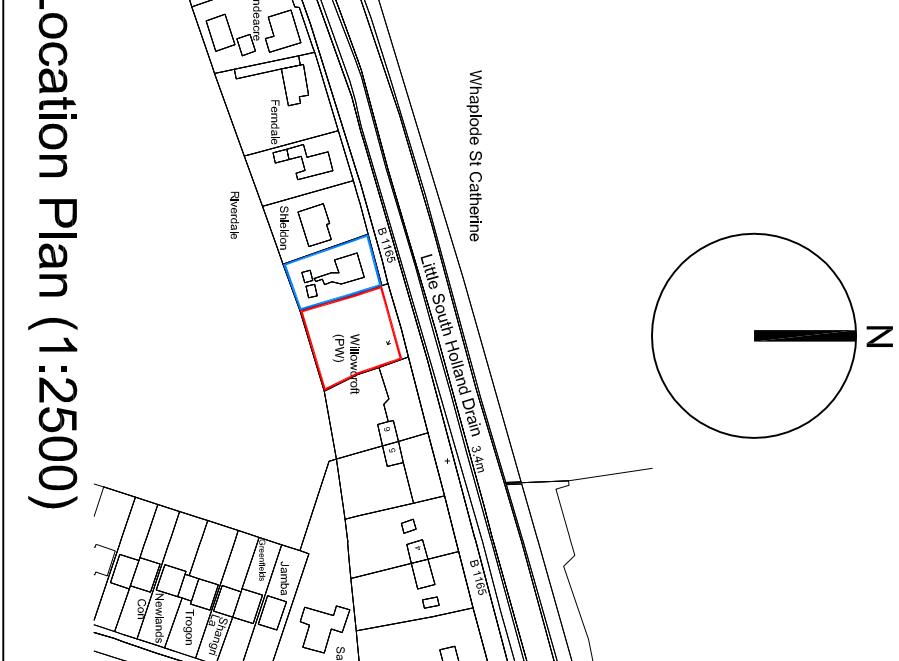

Location Plan (1:2500)

PI	14.08.18	Planning Issue	AMW / AMW
DI	14.08.18	Final Issue	AMW / AMW
Revision	Date	Description	Dwr: CMK

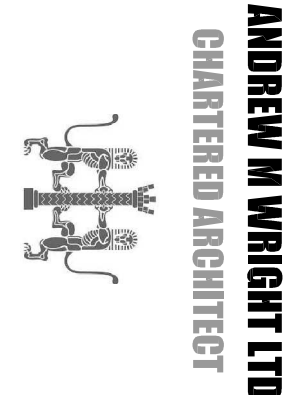

28 Jovs Bank, Holbeach St Johns, Spalding, Lincs. PE12 8SD
Telephone: 01406 540573 Mobile: 07940 914778

Project: Ravens Bank
Wharfedale St Catherine
Spalding
Lincs

Drawings Title: Plans, Elevations & Section

Client: Mr P Stracusanu

Drawn: AMW	Checked: AMW	Date: 11.09.18	Scale: As shown	Page: 8/8
Job No.: 051804	Drawn No.: PD02	Stage: Planning	Revision: P1	