
 


ADOPTION / MAINTENANCE KEY:	
	LINCOLNSHIRE COUNTY COUNCIL HIGHWAYS
	MANAGEMENT COMPANY
	PRIVATE PLOT OWNER
	PROPOSED FOUL WATER – S104 ADOPTABLE
	PROPOSED FOUL WATER – MAN. CO. / PRIVATE
	PROPOSED SURFACE WATER – S104 ADOPTABLE
	PROPOSED SURFACE WATER – MAN. CO. / PRIVATE
	PROPOSED SURFACE WATER – LCC HIGHWAYS

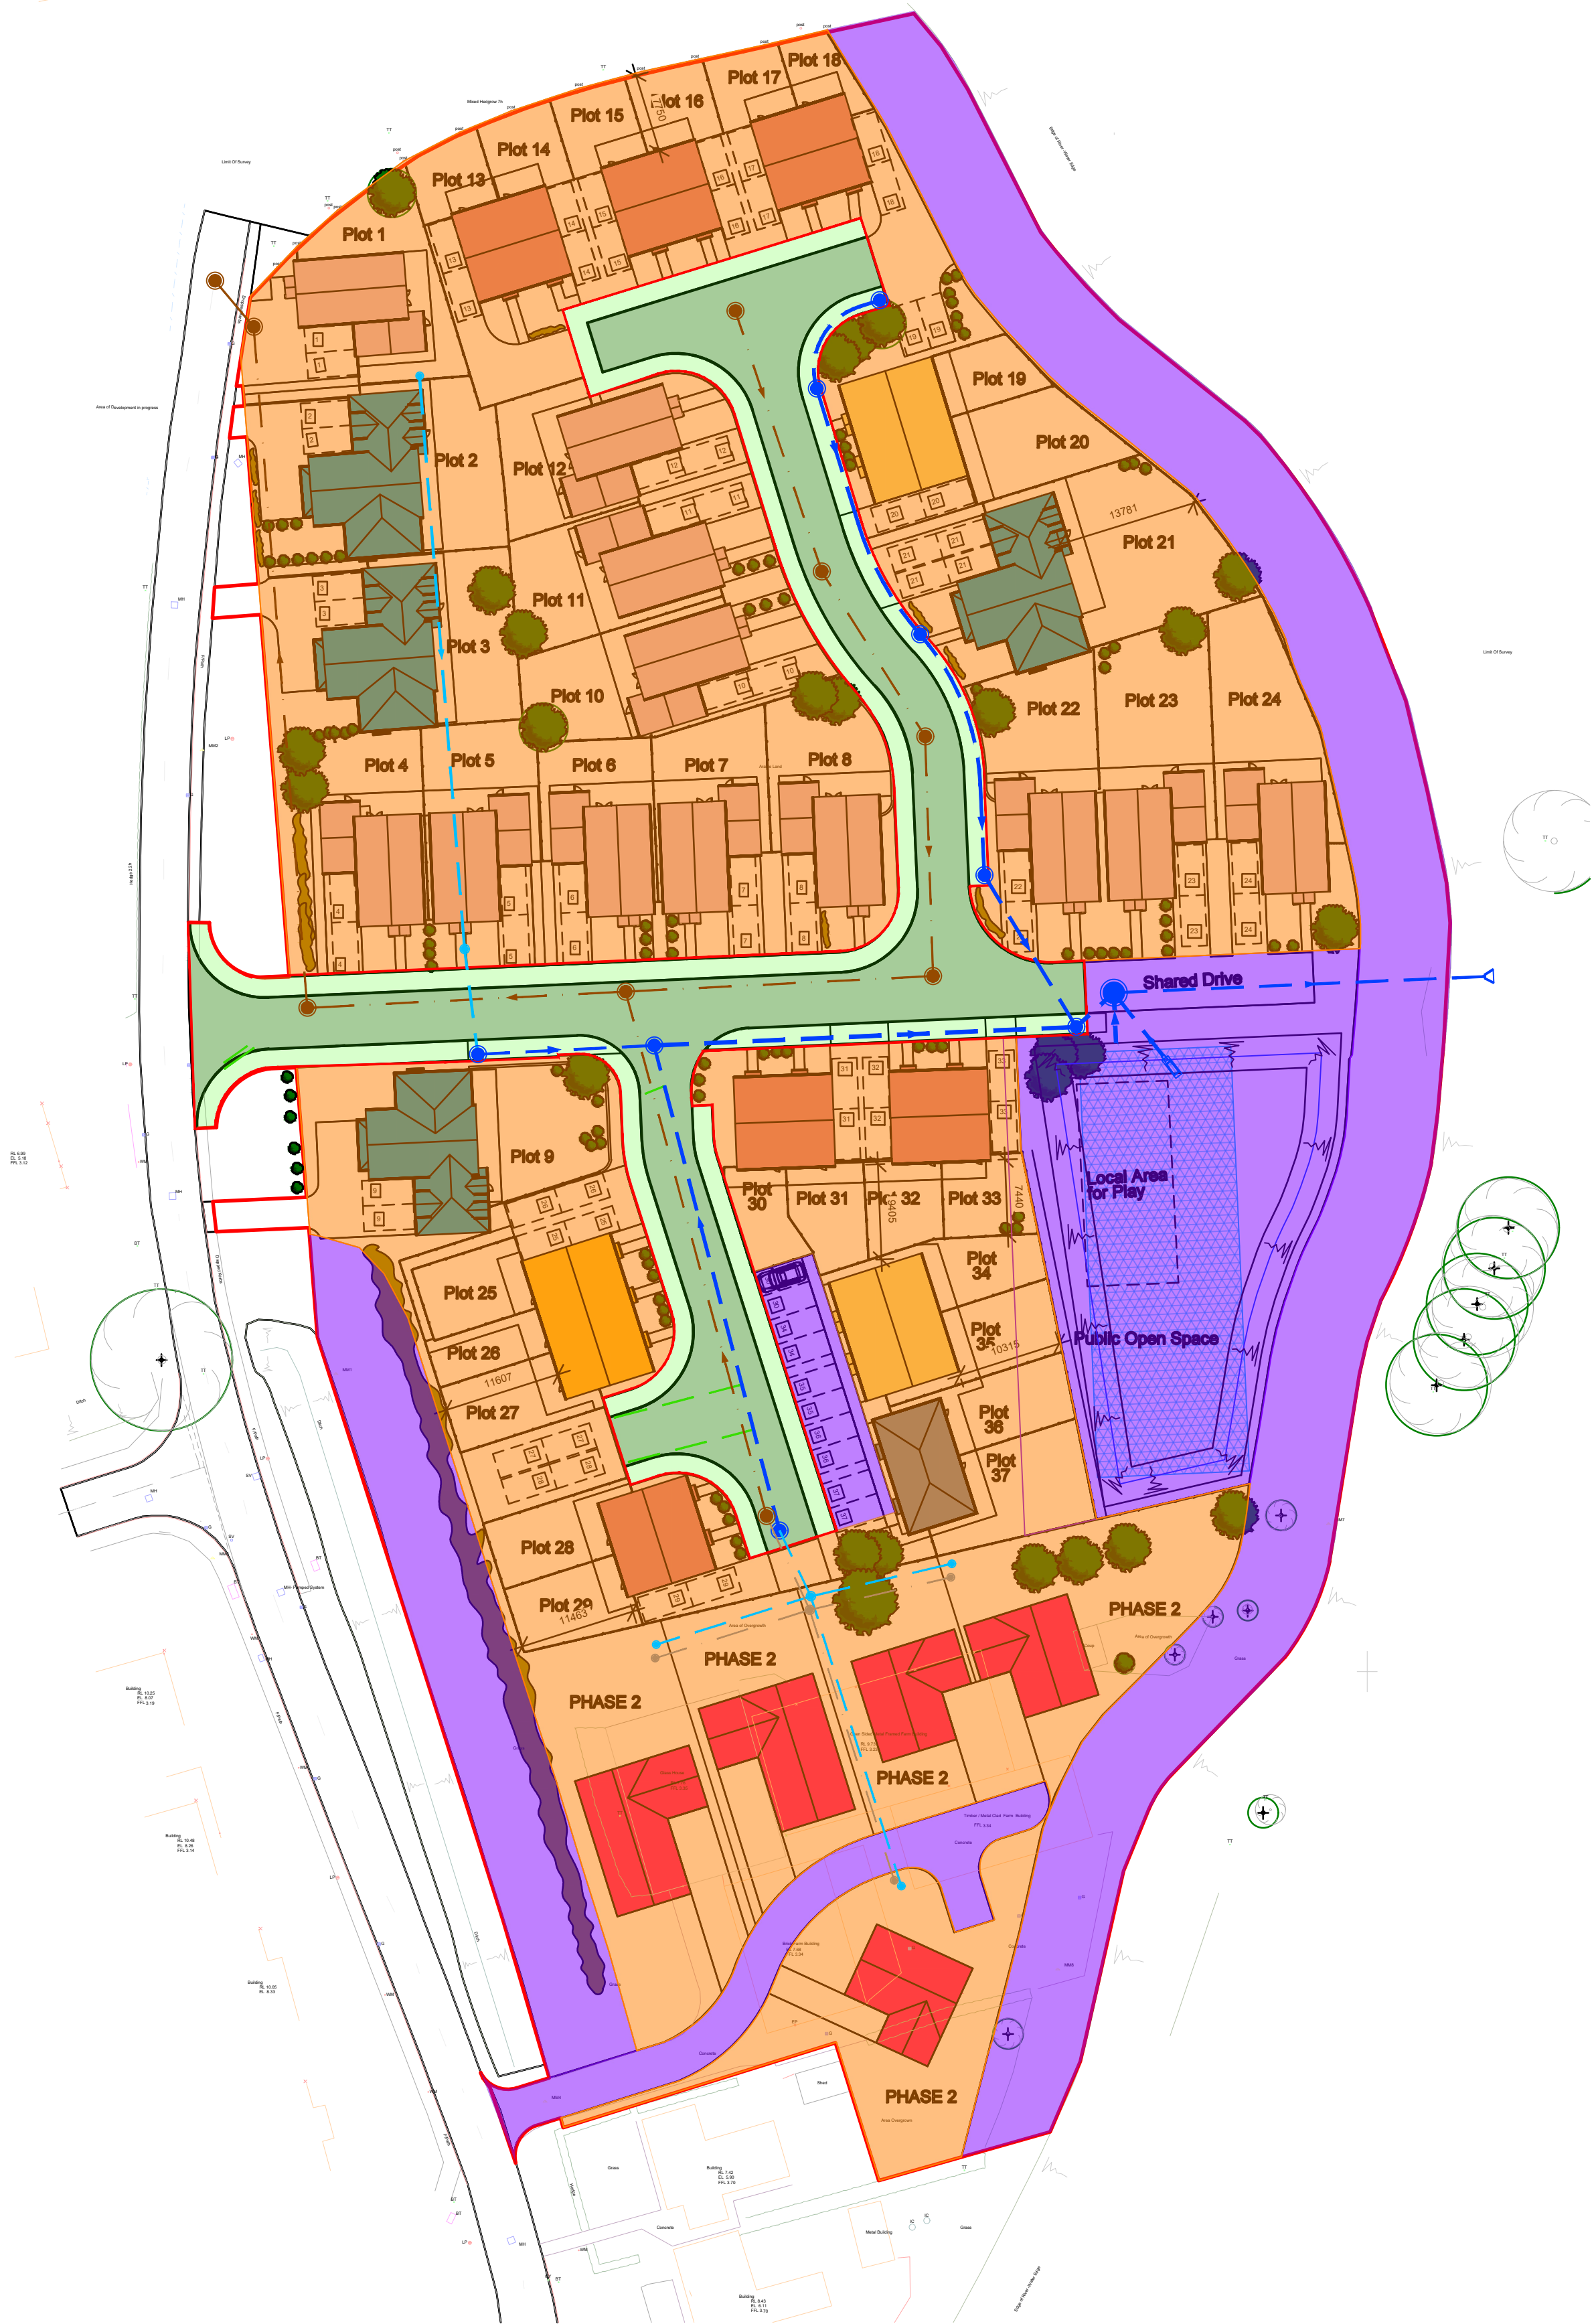

B	REVISION – SITE PLAN AMENDED TO SUIT	MRB	APW	06.03.24
A	MINOR ALTERATIONS TO ARCHITECTS REQUEST.	MP	APW	10.08.22
-	PRELIMINARY – FOR INFORMATION.	MP	APW	05.08.22
REV.	DESCRIPTION	DRN.	APP.	DATE
SHIELDS WILSON e: info@shieldswilson.co.uk t: 01775 729252 STRUCTURAL AND CIVIL ENGINEERING				
STATUS		FOR INFORMATION		
CLIENT		MR WELCH		
PROJECT		PROPOSED RESIDENTIAL DEVELOPMENT LAND EAST OF STOCKWELL GATE, WHAPLODE, LINCOLNSHIRE		
TITLE		PROPOSED MANAGEMENT & MAINTENANCE PLAN		
DATE	AUG '22	SCALE @A1 1:500	DRAWING NO.	REV.
DRAWN	MP		SW 22-150-006	B