





SIDE ELEVATION

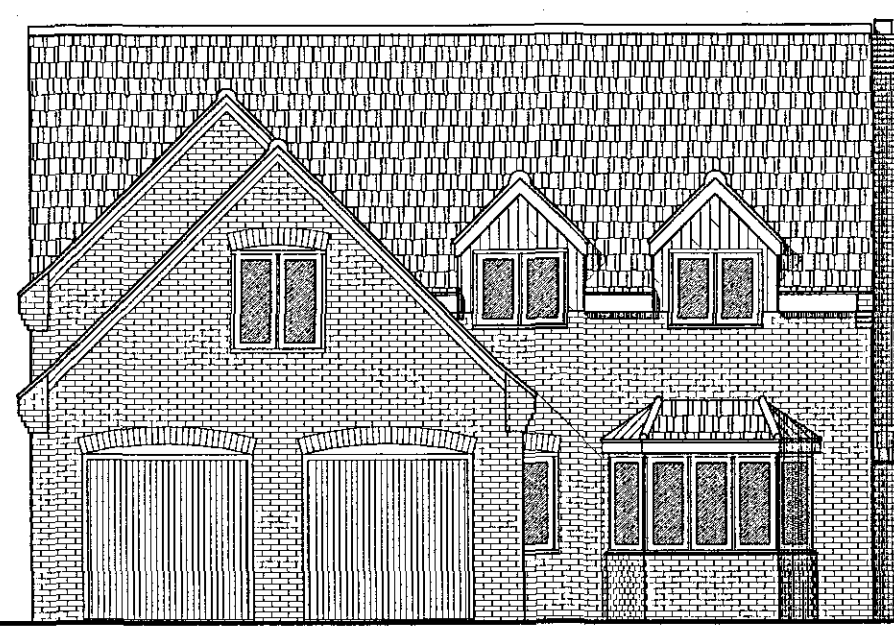

FRONT ELEVATION



REAR ELEVATION

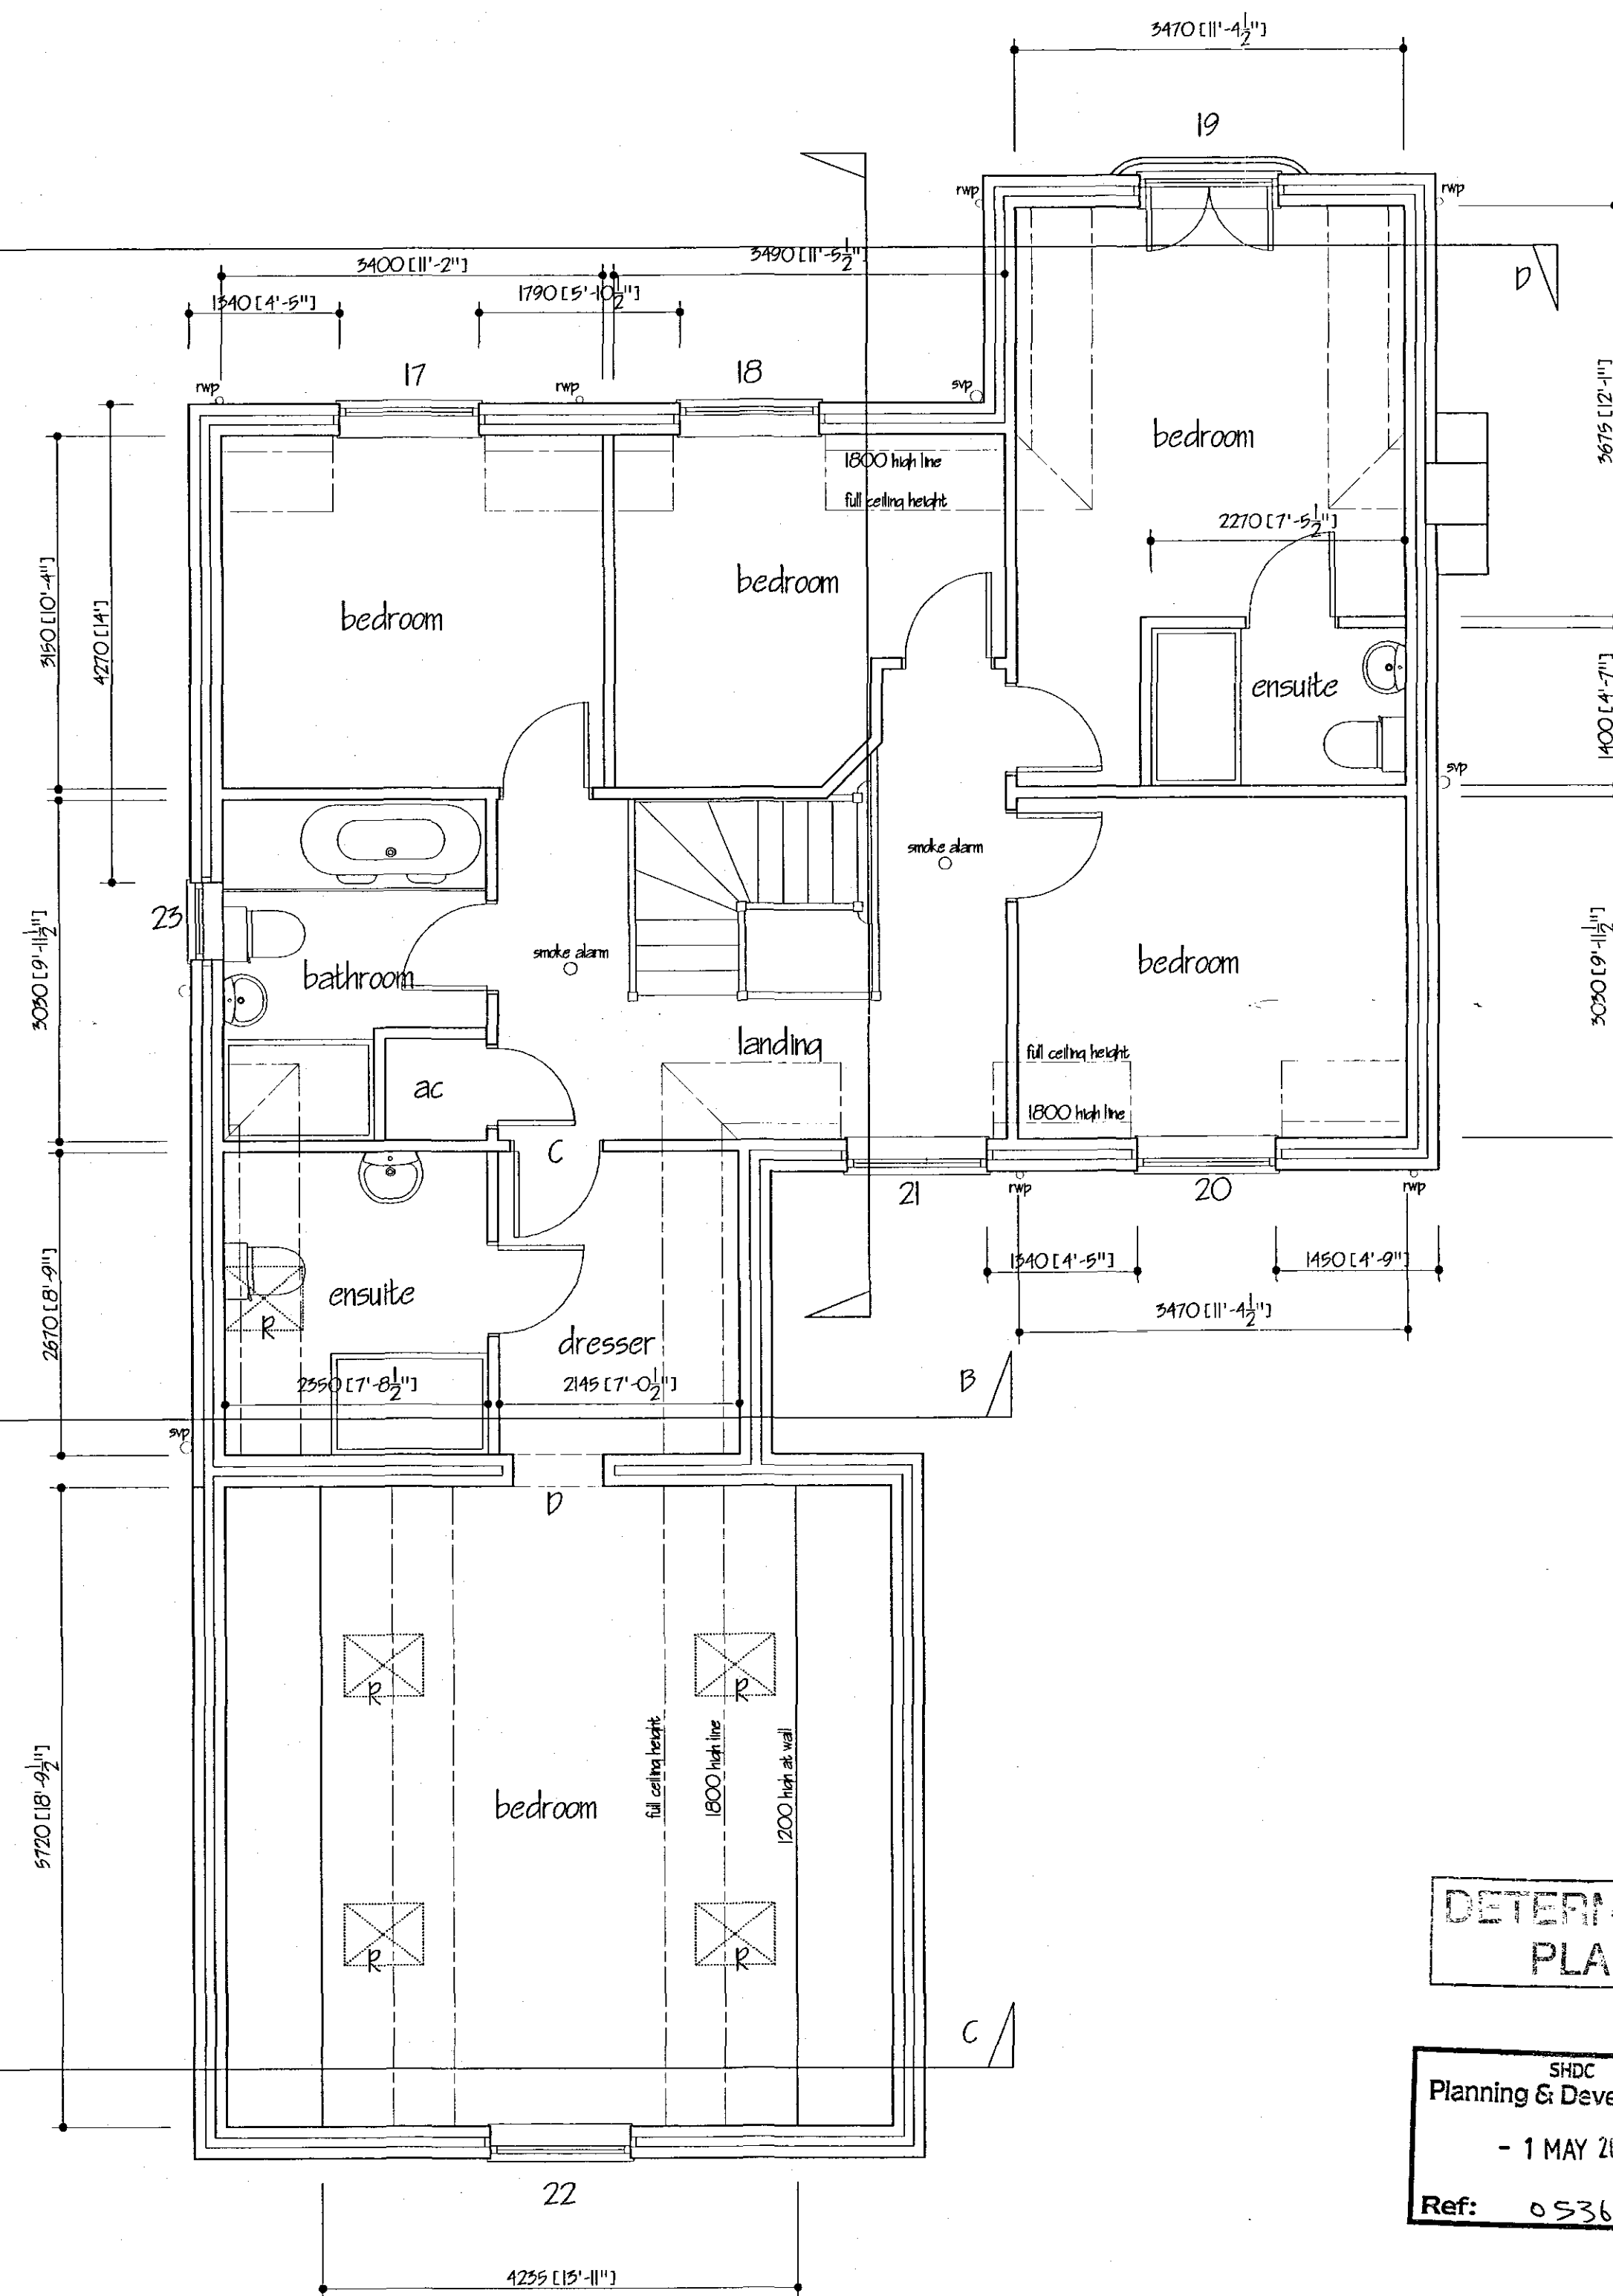

FIRST FLOOR PLAN

B	ELEVATIONAL AMENDMENTS - PLANNING	SEPT 2001
A	FRONT BED WIN ALTS & ROOFLIGHTS ADDED TO ELE'S	AUG 2001
ref	revision	date

G. R. MERCHANT 

I.ENG AMICE FIWO

**ARCHITECTURAL, STRUCTURAL
AND LAND DRAINAGE
CONSULTANTS**

Unit 4, Wrights Mews
12A Park Road, Holbeach,
Spalding, Lincs. PE12 7EE
Tel 01406 490800
Fax: 01406 425444

E-Mail: G. R. Merchant @ Merchant. FS

Co. UK

Project

PROPOSED HOUSE & GARAGES
ADJ. 339 HIGH ROAD
WHAPLODE
SPALDING Lincs.

Client
MR. S. KIDD

Drawing

PLANS & ELEVATIONS

Job Ref. 1170/05	Drawing No. 013
---------------------	--------------------

Date	Aug 2005	Drawn	JPW
------	----------	-------	-----

Scales
1/50 1/100

[illegible]